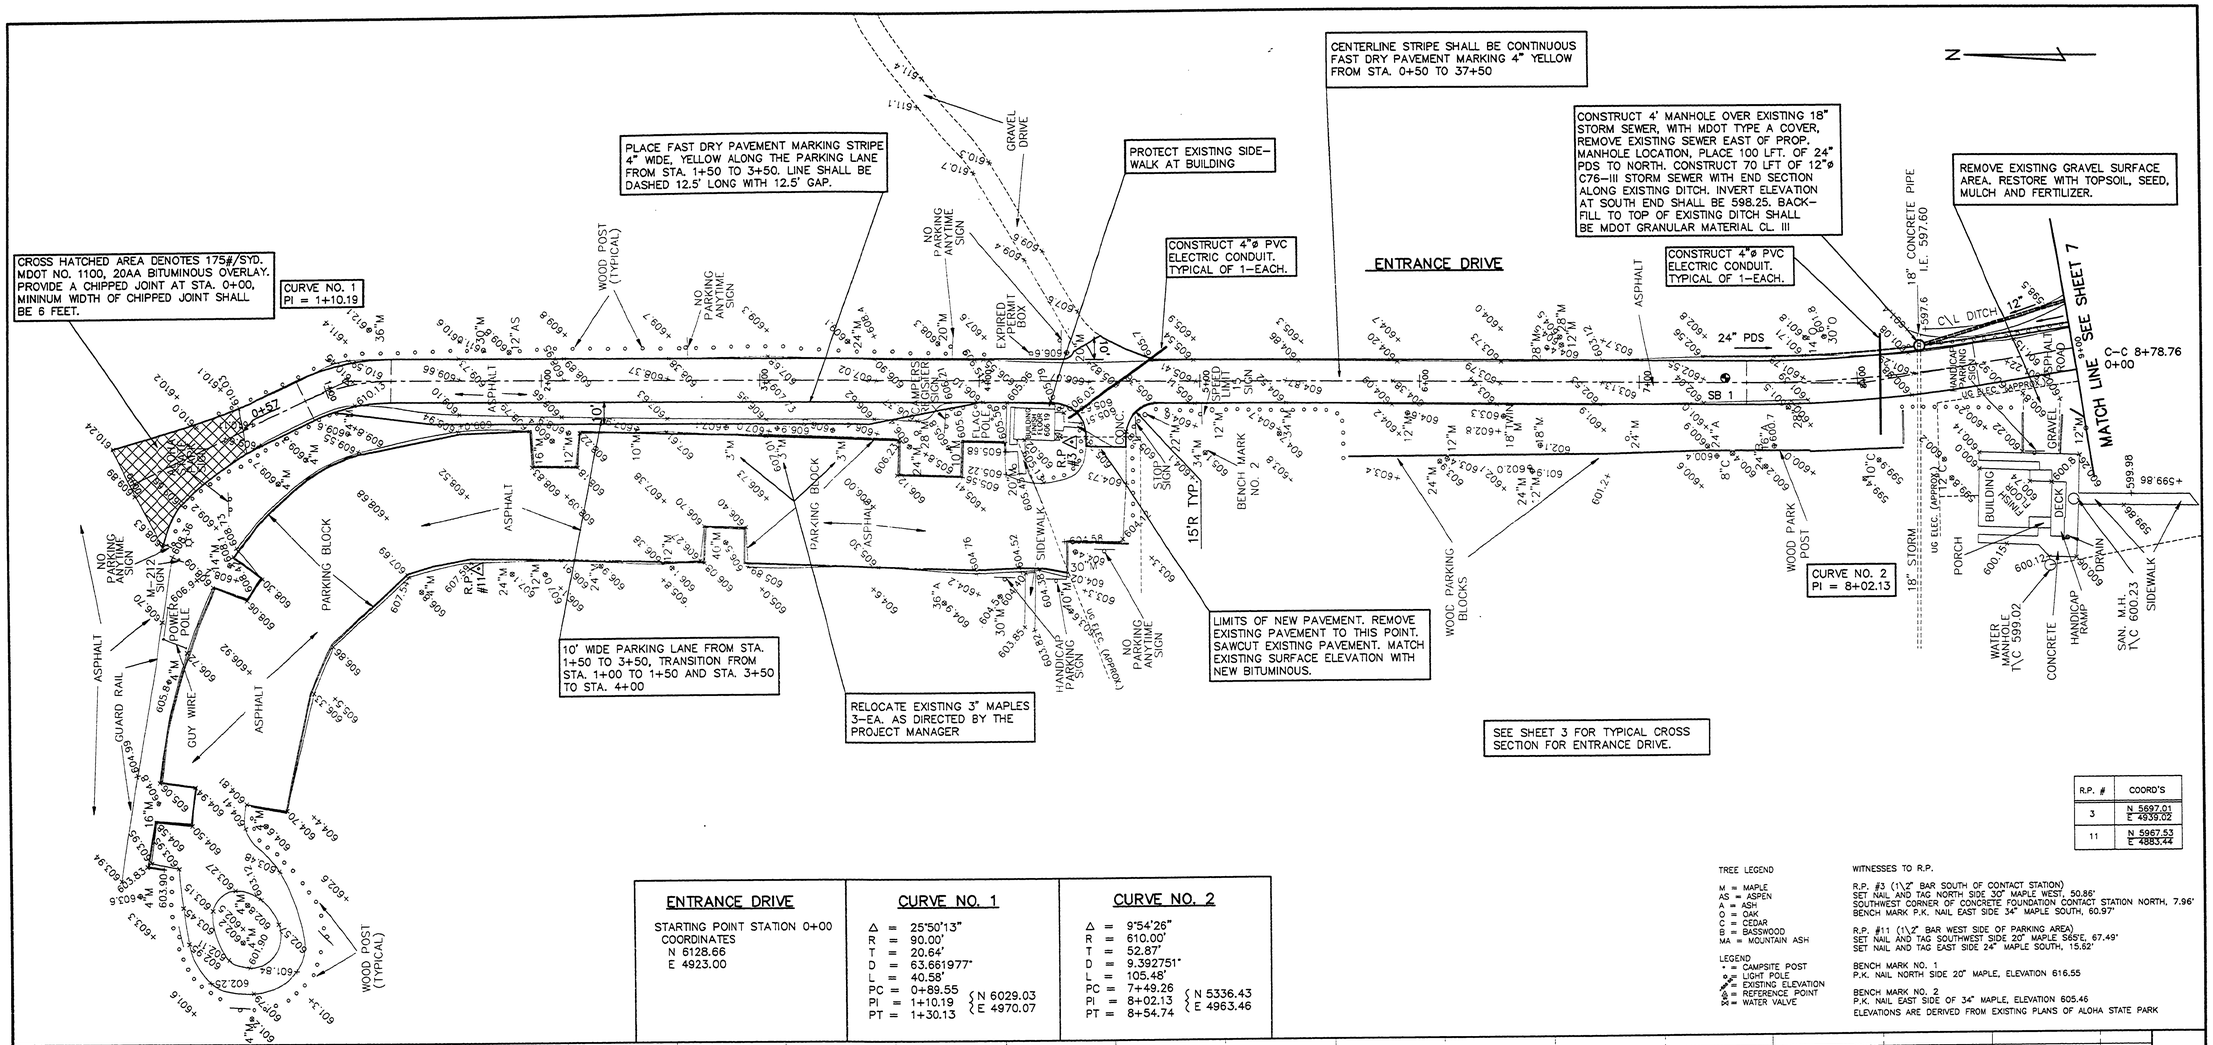

R.P. #	COORD'S
3	N 5697.01 E 4939.02
11	N 5967.53 E 4883.44

ENTRANCE DRIVE

STARTING POINT STATION 0+00
COORDINATES
N 6128.66
E 4923.00

CURVE NO. 1

Δ = 25°50'13"
R = 90.00'
T = 20.64'
D = 63.661977°
L = 40.58'
PC = 0+89.55
PI = 1+10.19 { N 6029.03, E 4970.07
PT = 1+30.13

CURVE NO. 2

Δ = 9°54'26"
R = 610.00'
T = 52.87'
D = 9.392751°
L = 105.48'
PC = 7+49.26
PI = 8+02.13 { N 5336.43, E 4963.46
PT = 8+54.74

TREE LEGEND

M = MAPLE
AS = ASPEN
A = ASH
O = OAK
C = CEDAR
B = BASSWOOD
MA = MOUNTAIN ASH

LEGEND

• = CAMPSITE POST
= LIGHT POLE
= EXISTING ELEVATION
= REFERENCE POINT
= WATER VALVE

WITNESSES TO R.P.

R.P. #3 (1\2" BAR SOUTH OF CONTACT STATION)
SET NAIL AND TAG NORTH SIDE 30" MAPLE WEST, 50.86'
SOUTHWEST CORNER OF CONCRETE FOUNDATION CONTACT STATION NORTH, 7.96'
BENCH MARK P.K. NAIL EAST SIDE 34" MAPLE SOUTH, 60.97'

R.P. #11 (1\2" BAR WEST SIDE OF PARKING AREA)
SET NAIL AND TAG SOUTHWEST SIDE 20" MAPLE S65°E, 67.49'
SET NAIL AND TAG EAST SIDE 24" MAPLE SOUTH, 15.62'

BENCH MARK NO. 1
P.K. NAIL NORTH SIDE 20" MAPLE, ELEVATION 616.55

BENCH MARK NO. 2
P.K. NAIL EAST SIDE OF 34" MAPLE, ELEVATION 605.46

ELEVATIONS ARE DERIVED FROM EXISTING PLANS OF ALOHA STATE PARK

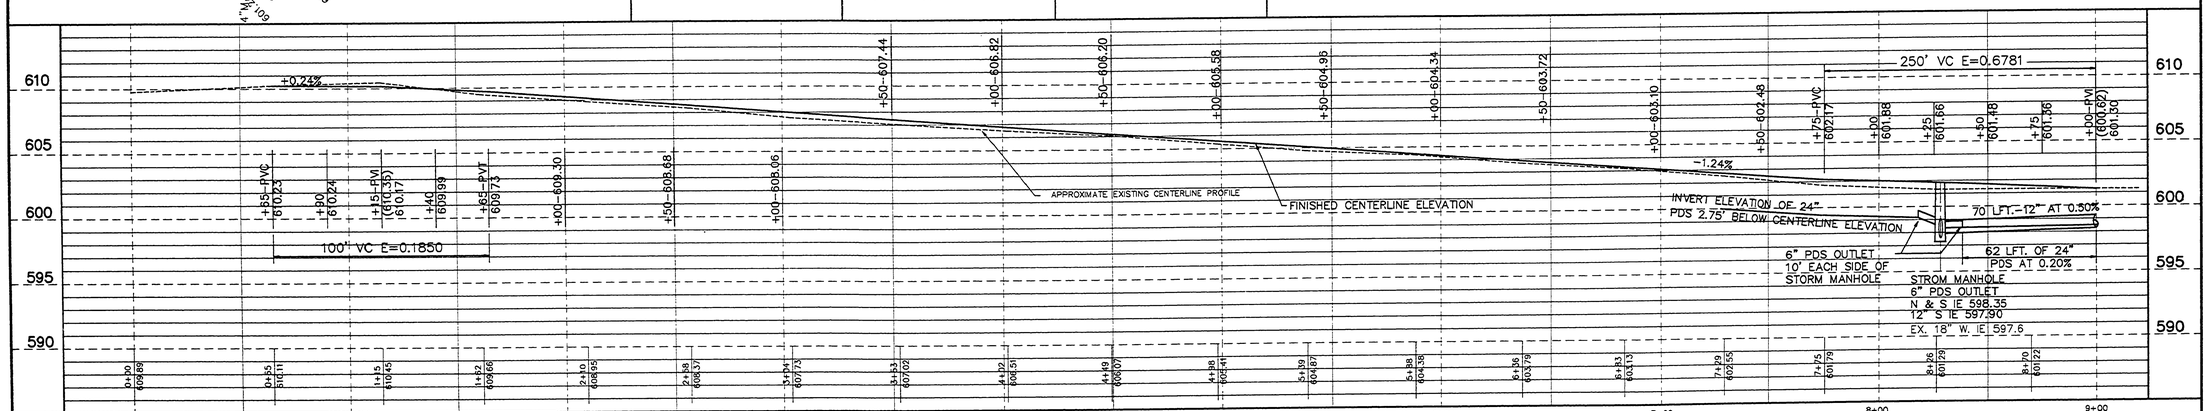

DR'N BY:		IDENTIFICATION NO.	ISSUED FOR	DATE
DES'D. BY:	DAF	PROJECT - ALOHA	PRELIMINARY ☒	7-06-92
CK'D BY:	GJF	STATE ACCOUNT	CONSTRUCTION ☒	7-14-93
APP'D BY:	GDA	607-75-2450-400	FINAL RECORD ☐	

Capital Consultants, Inc. ENGINEERS
600 N. WASHINGTON AVE. LANSING, MICHIGAN 48906 TELEPHONE 517-371-1200

STATE OF MICHIGAN
DEPARTMENT OF MANAGEMENT AND BUDGET
Office of Facilities

QUALITY OF LIFE RECREATION BOND
MICHIGAN DEPARTMENT OF NATURAL RESOURCES
PARKS DIVISION – STATE ACCT. NO. 607-75-2450-400

ALOHA STATE PARK
ENTRANCE DRIVE
STATION 0+00 TO 9+00

SCALE: HORIZ. 1"=30' VERT. 1"=5'
PROJ. NO.: 91165
SHEET 6 OF 17

L-118

FILE NO.: 1165CD1
PLOT DATE: 7-13-93
UPDATED BY: GJF