KAE 158 2-56

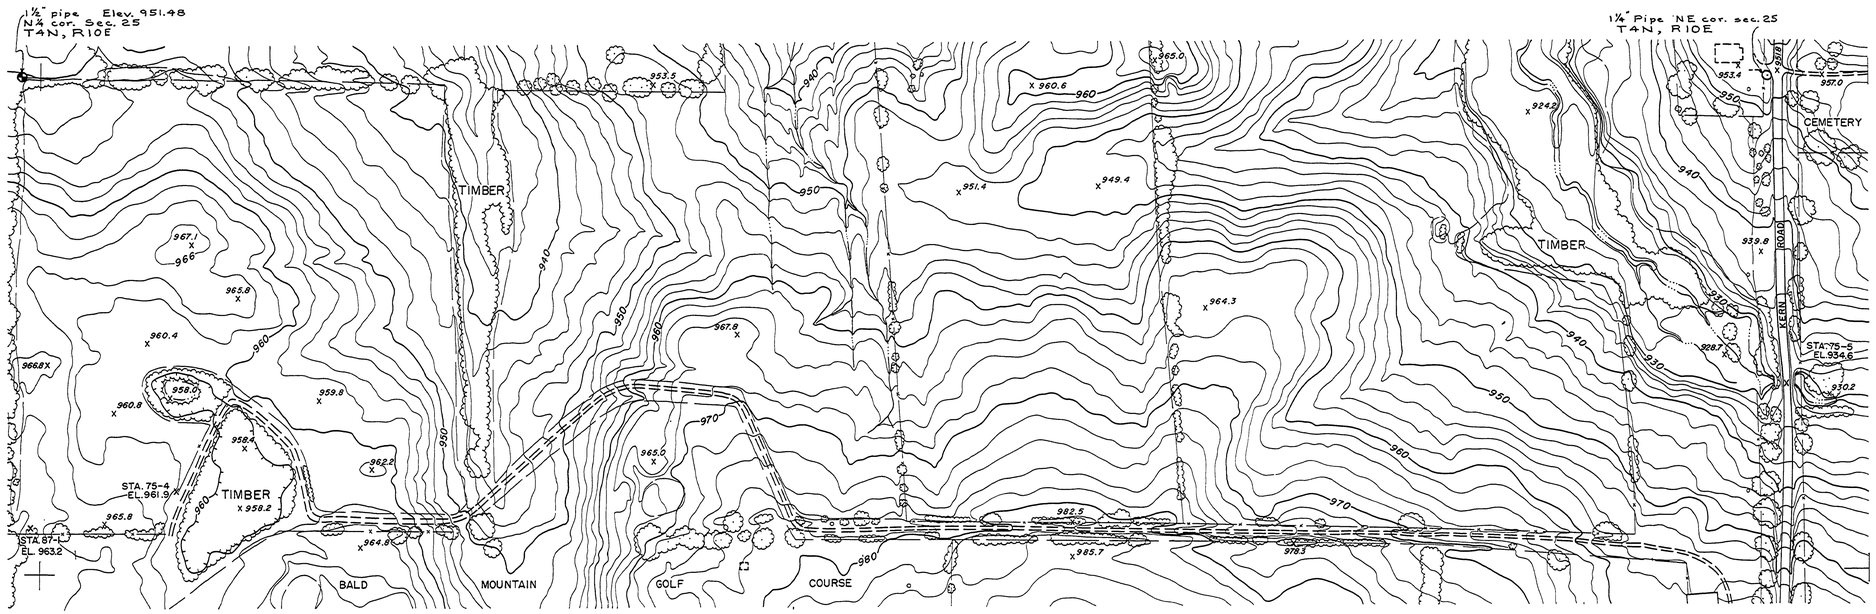

STA. 75-4
2' west of fence end.

STA. 87-1
5' north of 18" large tree east of N.S. fence.

STA. 75-5
℄ of road on culvert.

2B	3B	
2A	3A	
2F		

N

0 100 200 300 400

SCALE 1" = 100' CONTOUR INTERVAL 2'

NO.	DATE	BY	REVISIONS	NO.	DATE	BY
1				4		
2				5		
3				6		

APPROVED BY

ASSISTANT CHIEF IN CHARGE OF DESIGN DATE

REVIEWED BY SECTIONS	DATE
ARCHITECTURAL	
ENGINEERING	
LANDSCAPE	

DRAWN BY
TRACED BY
CHECKED BY
DATE June 1958

PREPARED BY
STEREOFOTO INC.
LANSING, MICHIGAN

MICHIGAN
DEPARTMENT OF CONSERVATION
PARKS AND RECREATION DIVISION

TOPOGRAPHIC MAP
TROUT CREEK SECTION
BALD MOUNTAIN RECREATION AREA

SHEET NO. 3A OF 15

PLAN NO. L-99