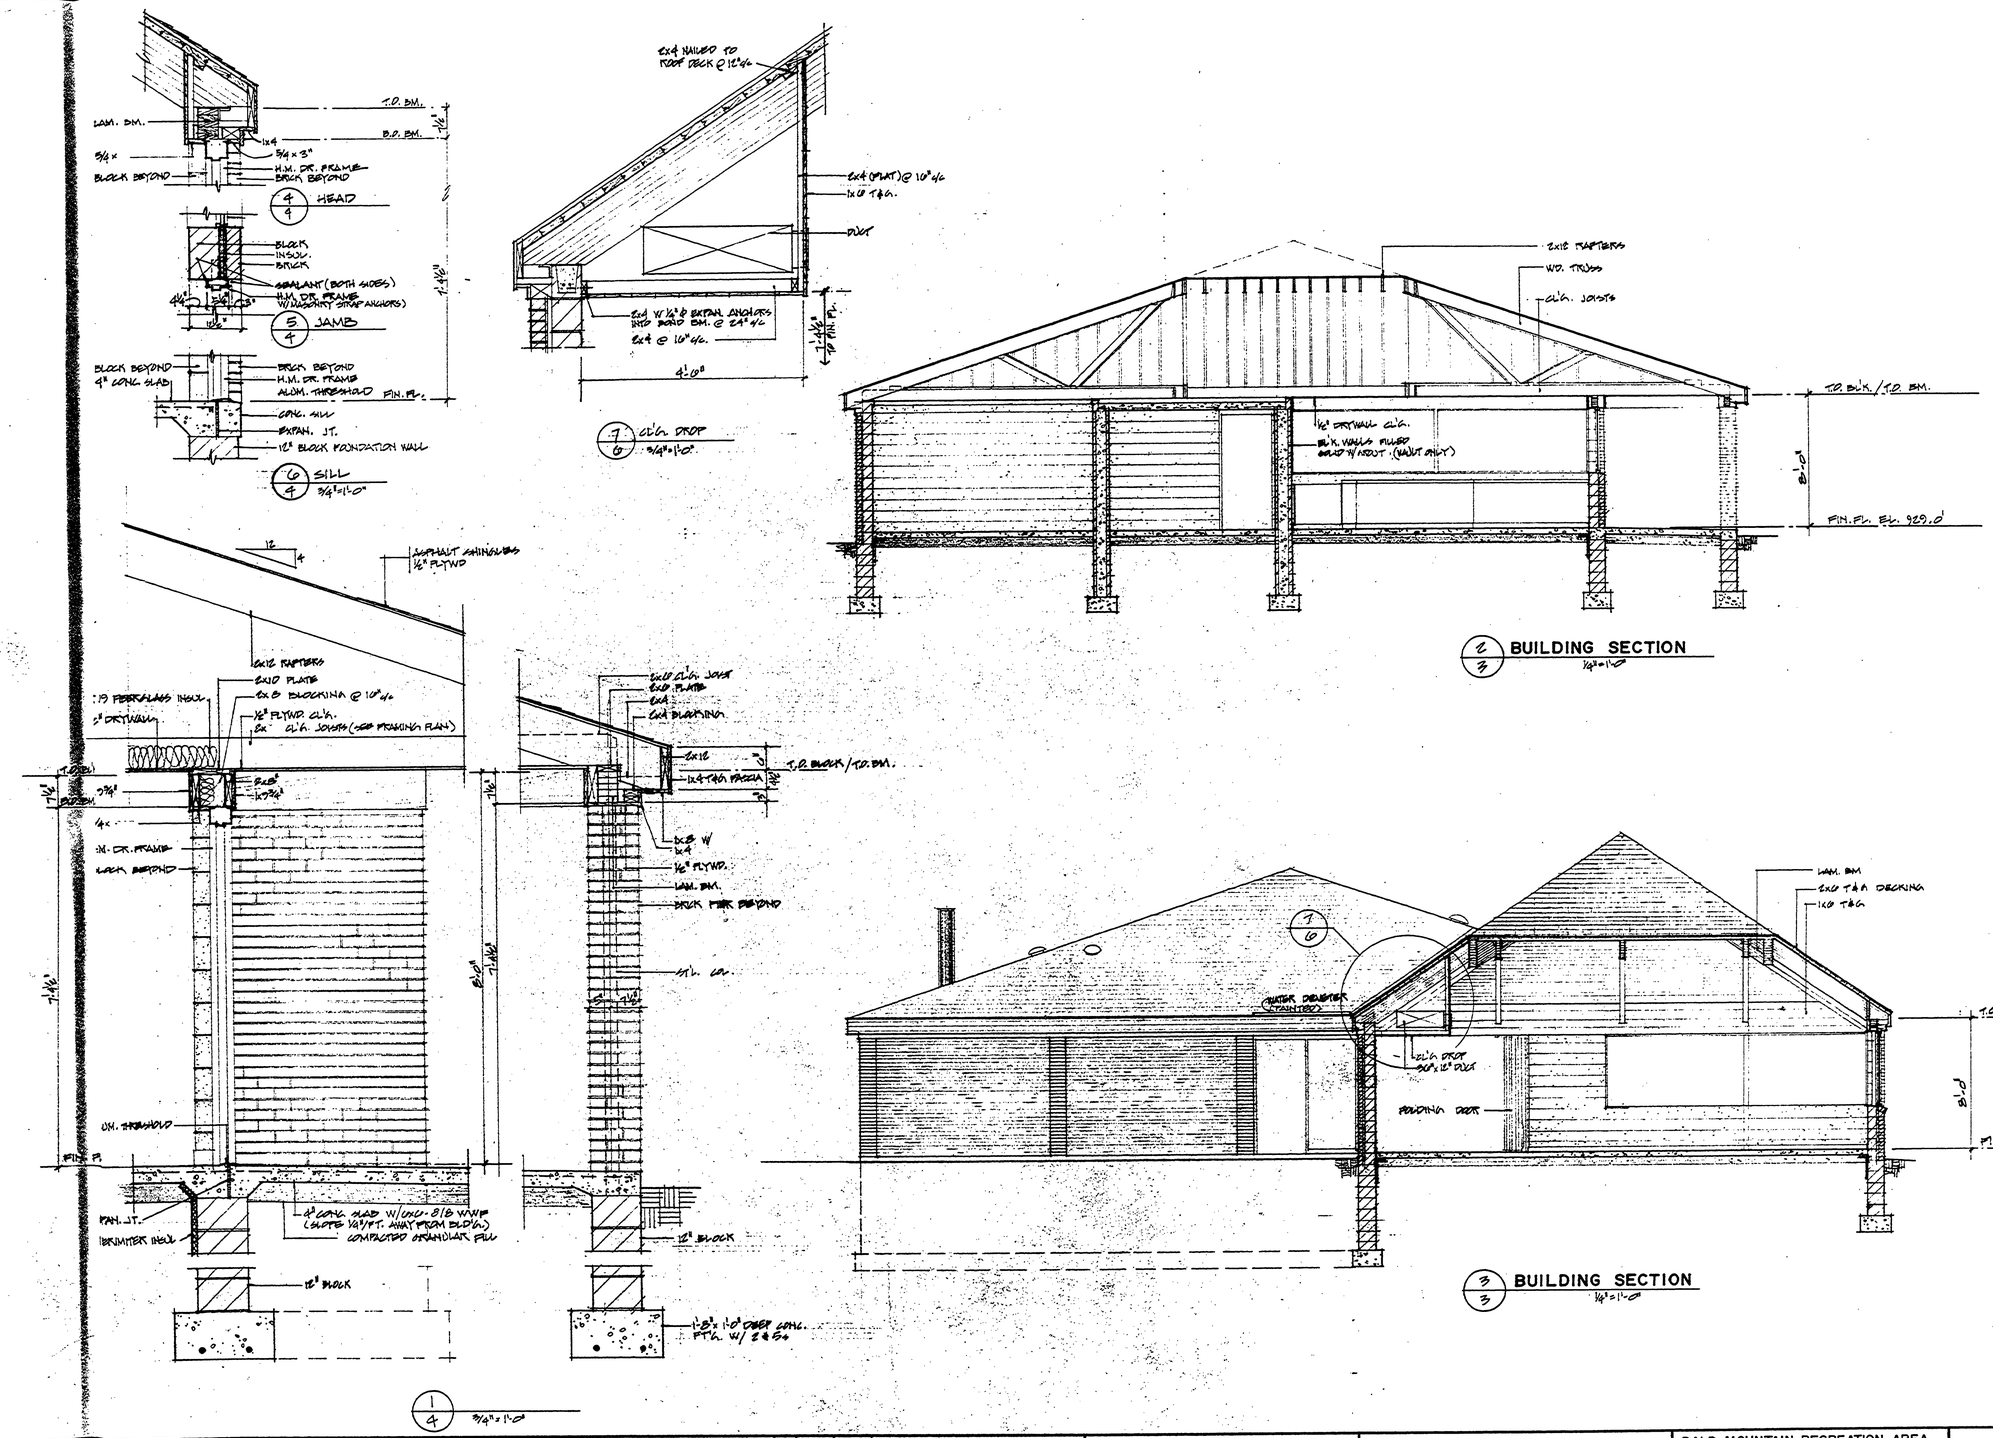

SURVEYED BY		DRAWN BY P.G.		NO.	DATE	BY	REVISIONS	NO.	DATE	BY	REVISIONS	MICHIGAN DEPARTMENT OF NATURAL RESOURCES	BUILDING SECTIONS & WALL SECTIONS (SHEET TITLE)	BALD MOUNTAIN RECREATION AREA (AREA OR PARK)	PROJECT NO. 22-4100
DESIGNED BY		CHECKED BY M.F.P.		1.				3.						SHOOTING RANGE FACILITY (PROJECT)	SHEET 6 OF 16 PLAN NO. E114
	DATE	12-13-76	DATE	2.				4.							