R-1636 COMMERCIAL BLUEPRINT SERVICE 500 11-74 99600

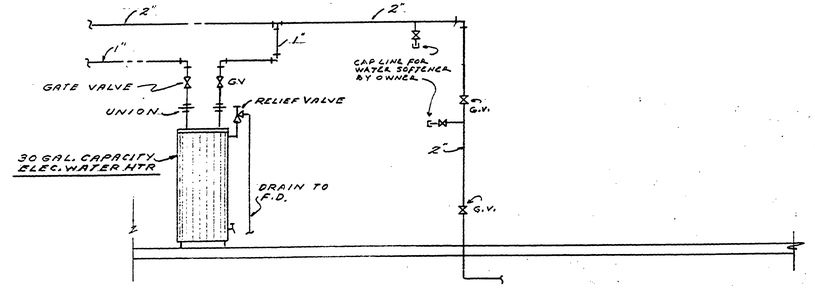

SCHEMATIC PIPING DIAGRAM FOR DOMESTIC WATER SYSTEM

NO SCALE

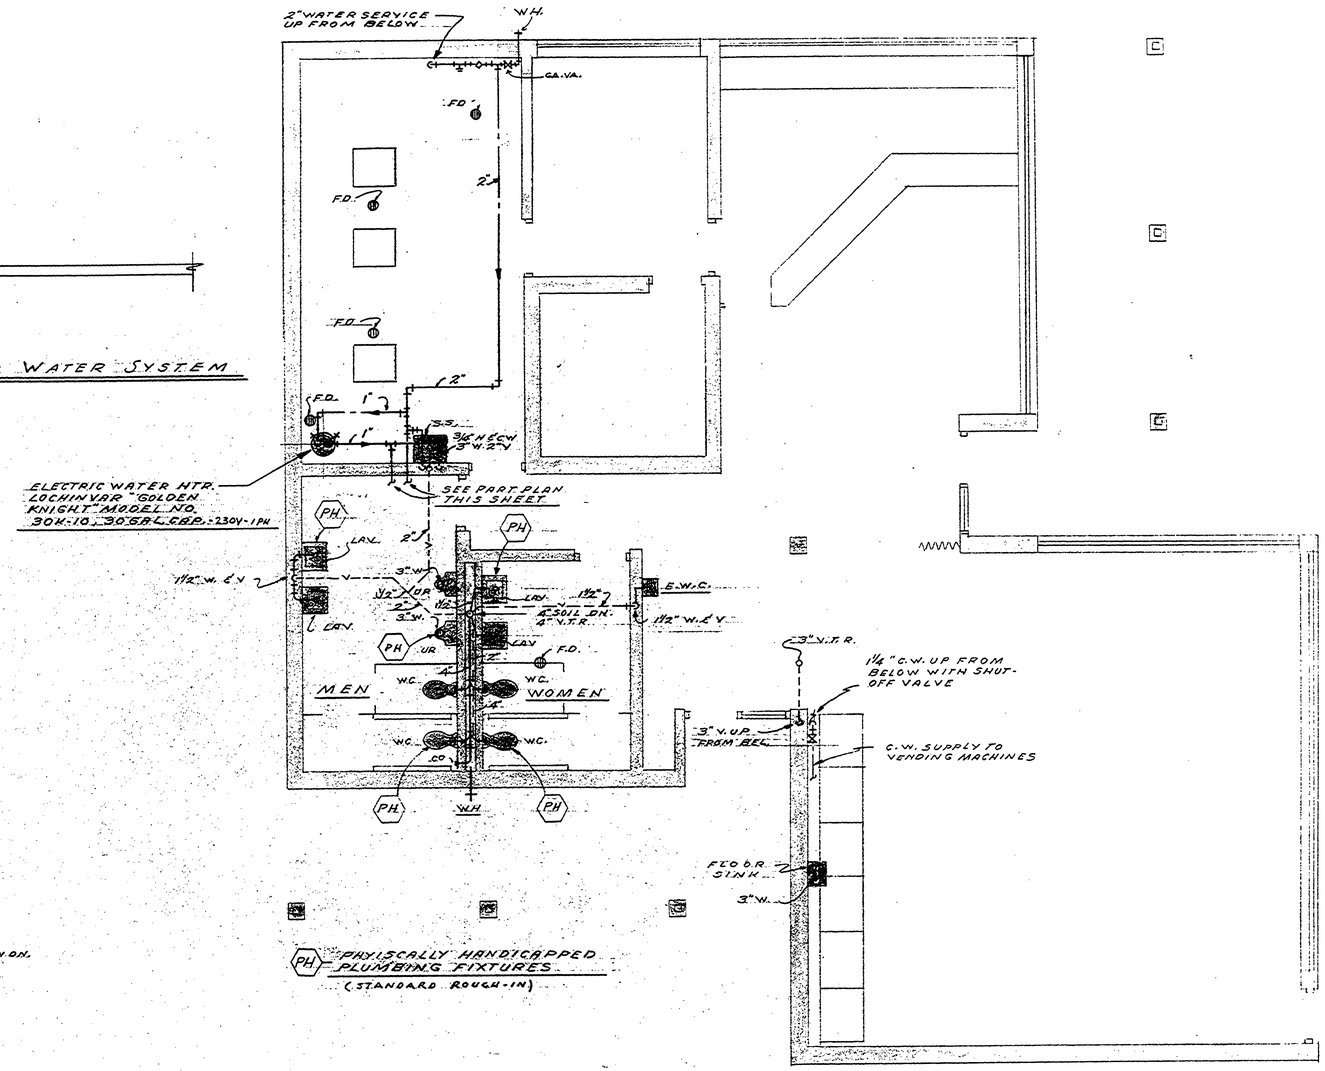

PH PHYSICALLY HANDICAPPED PLUMBING FIXTURES (STANDARD ROUGH-IN)

FLOOR PLAN PLUMBING

SCALE — 1/4" = 1'-0"

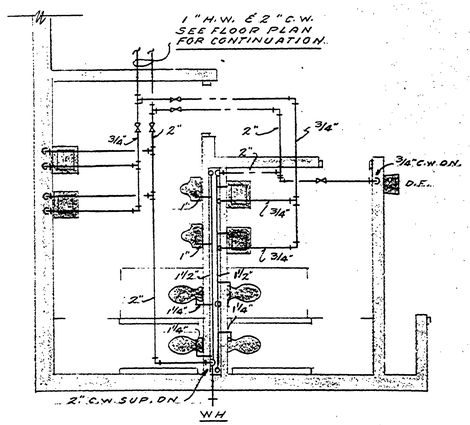

PARTIAL PLAN OF MEN & WOMENS TOILETS

SCALE — 1/4" = 1'-0"

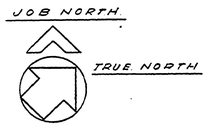

S.F. SONK ASSOCIATES INC.
Consulting Engineers
43450 Grand River · Novi, Mich.

SURVEYED BY		DRAWN BY J. FORTON		NO.	DATE	BY	REVISIONS	NO.	DATE	BY	REVISIONS	MICHIGAN DEPARTMENT OF NATURAL RESOURCES	FLOOR PLAN PLUMBING
DESIGNED BY		CHECKED BY J. FORTON		1.				3.					SHEET TITLE
	DATE	12-15-70	DATE	2.				4.					

BALD MOUNTAIN RECREATION. AREA
AREA OR PARK
SHOOTING RANGE FACILITY
PROJECT

PROJECT NO. 22-4100
SHEET 11 OF 16 PLAN NO. E114