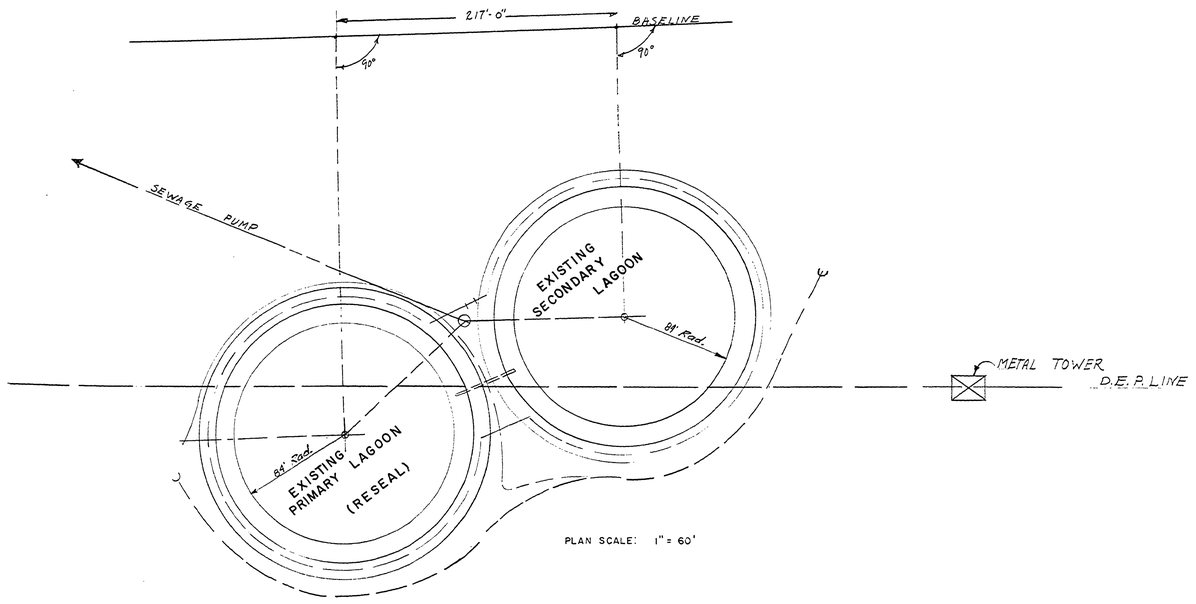

PLAN SCALE: 1" = 60'

BALD MOUNTAIN RECREATION AREA

CONSTRUCTION PLANS FOR

RESEALING PRIMARY LAGOON AT BEACH AREA

PROJECT NO. 24-2211

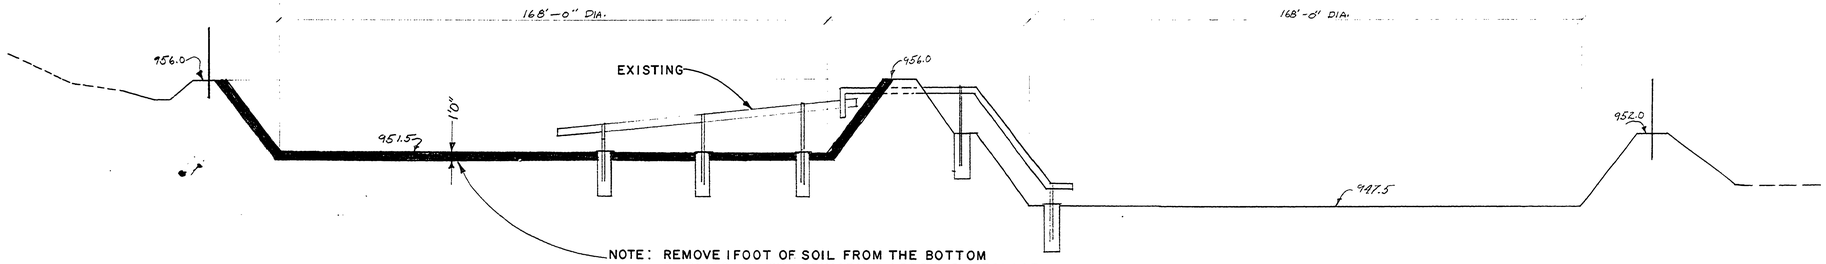

NOTE: REMOVE 1 FOOT OF SOIL FROM THE BOTTOM & SIDES OF THE PRIMARY LAGOON & REPLACE WITH 1 FOOT OF CLAY PLACED & COMPACTED IN 6 INCH LAYERS. THE CLAY MUST BE TESTED FOR PERMIABILITY BEFORE PLACING. SEED, FERTILIZER & MULCH LAGOON SIDES & ALL DISTURBED AREAS.

SCALE: HORIZ: 1" = 20'
VERT: 1" = 5"

BUILDING COMMITTEE APPROVAL
BY: _____ CHAIRMAN DATE _____

RECOMMENDED FOR APPROVAL: Kenneth Damman 4/9/80
ENGINEERING OR ARCHITECTURAL SUPERVISOR DATE

RECOMMENDED FOR APPROVAL: _____
PROGRAM AND PLAN COORDINATOR DATE

DIVISION/REGION APPROVAL
BY: _____ DIVISION CHIEF/REGIONAL MANAGER DATE

ENGINEERING DIVISION
APPROVED: _____ CHIEF ENGINEER DATE

SURVEYED BY		DRAWN BY G. MILLER	4/80	NO.	DATE	BY	REVISIONS	NO.	DATE	BY	REVISIONS	MICHIGAN DEPARTMENT OF NATURAL RESOURCES	RESEAL PRIMARY LAGOON SHEET TITLE
DESIGNED BY R.H. MERRILL	4/80	CHECKED BY		1.				3.					BALD MOUNTAIN R. AREA AREA OR PARK
	DATE		DATE	2.				4.					PROJECT BEACHHOUSE LAGOON

PROJECT NO. 24-2211
SHEET 1 OF 1 PLAN NO. E-117