© 1978 COMMERCIAL BLUEPRINT SERVICE 505 21-74 3M82

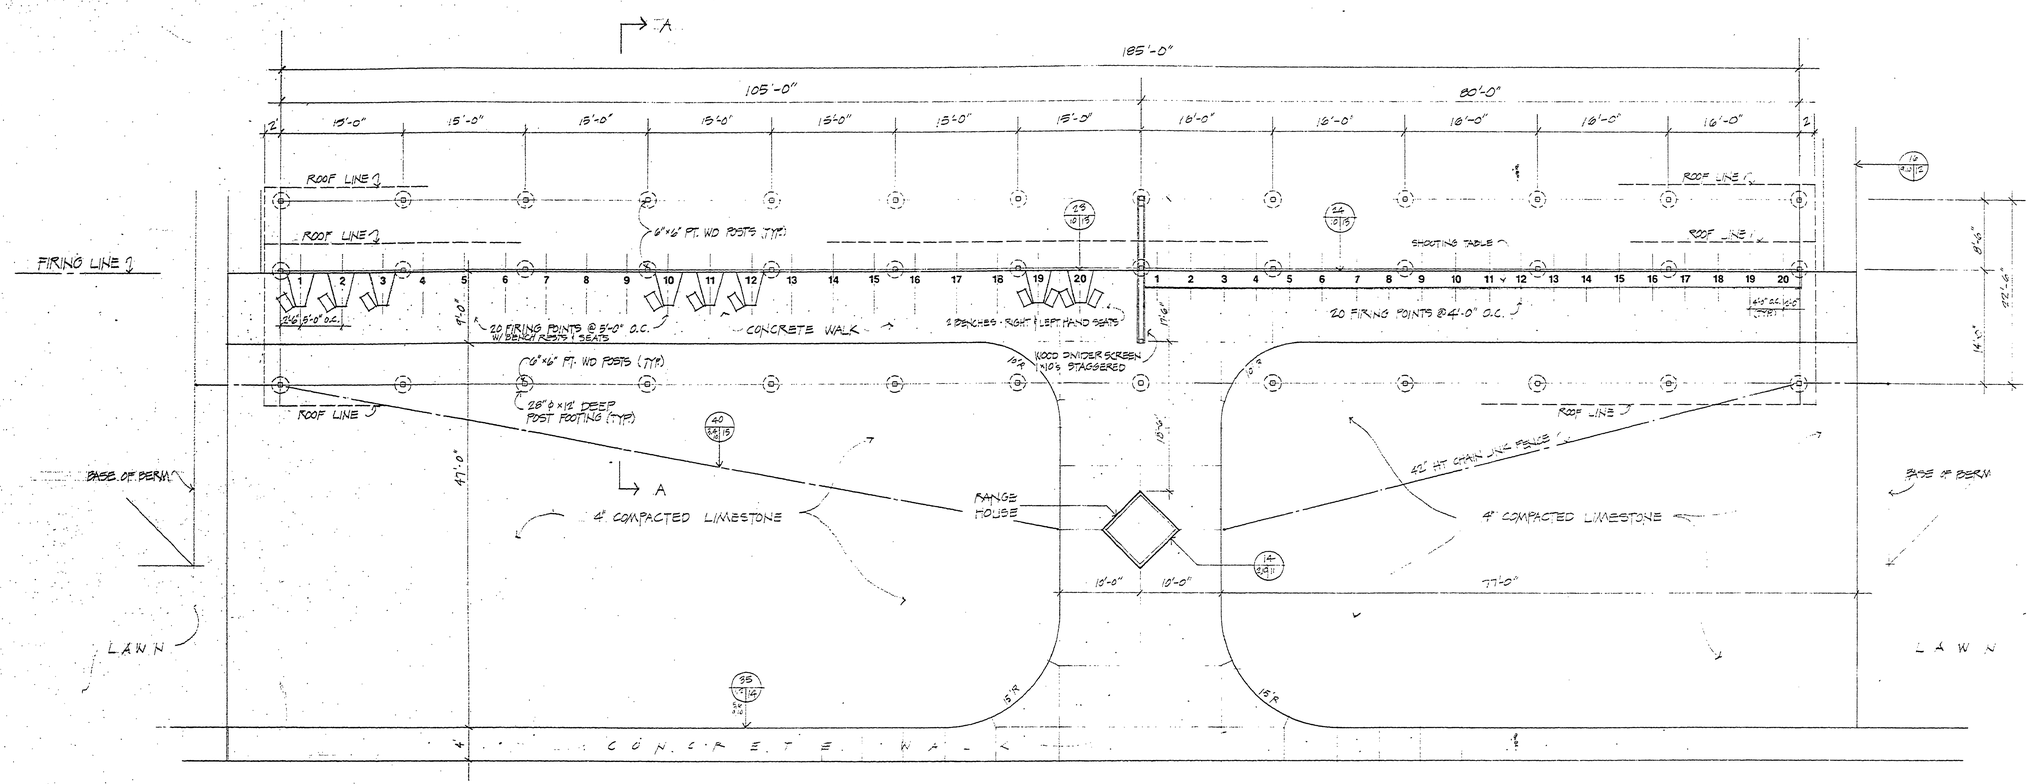

PLAN SCALE 1/8" = 1'-0"

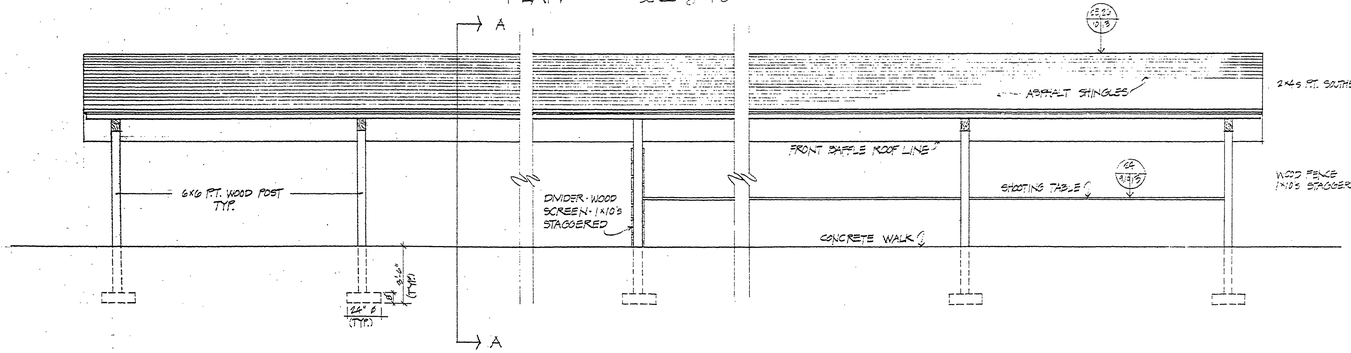

ELEVATION SCALE 1/4" = 1'-0"

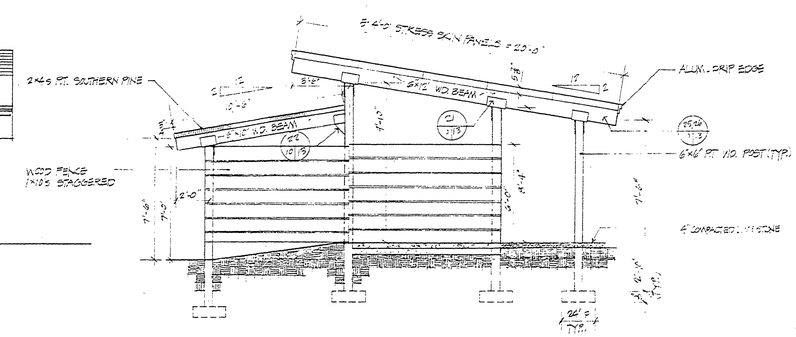

SECTION A-A

NOTE:
SEAL ALL EXPOSED WOOD

RANGE SHELTER

SCALE: AS NOTED

Beckett Raeder Rankin inc. landscape architects planners

SURVEYED BY	DRAWN BY	NO.	DATE	BY	REVISIONS	NO.	DATE	BY	REVISIONS
DESIGNED BY	CHECKED BY	1.				3.			
DATE	DATE	2.				4.			

MICHIGAN DEPARTMENT OF NATURAL RESOURCES

RANGE SHELTER — SHEET TITLE

Bald Mountain Recreation Area — AREA OR PARK

Shooting Facility — PROJECT

PROJECT NO. 22-4073

SHEET 10 OF 19 PLAN NO. E-111