R-1636 COMMERCIAL BLUEPRINT SERVICE 500 11-74 39602

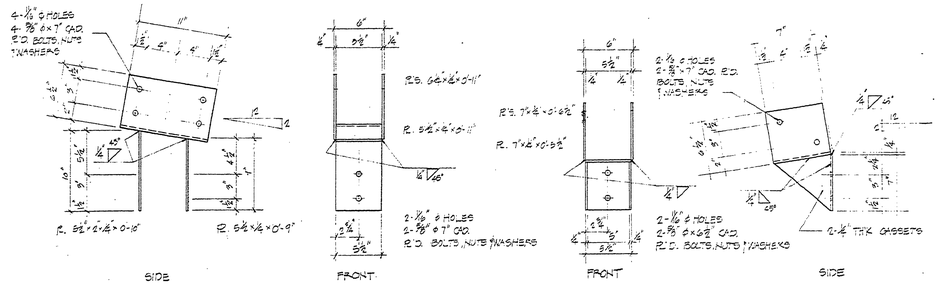

21 10/19 CONNECTOR - A

SCALE 1 1/2" = 1'-0"

22 10/19 CONNECTOR - B

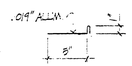

RAIN DEFLECTOR DETAIL

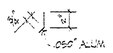

EDGE STRIP DETAIL

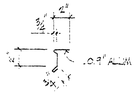

DRIP EDGE DETAIL

SCALE 1 1/2" = 1'-0"

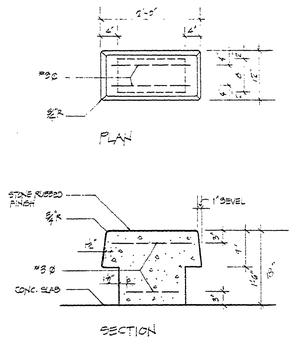

SEAT

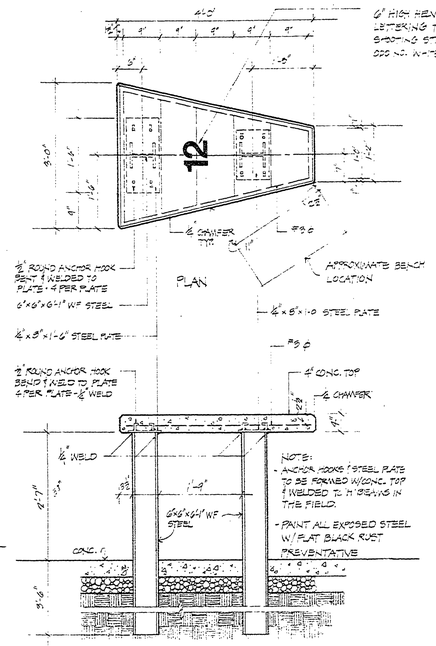

RIFLE RANGE BENCH REST DETAILS

19 10/19

SCALE 3/4" = 1'-0"

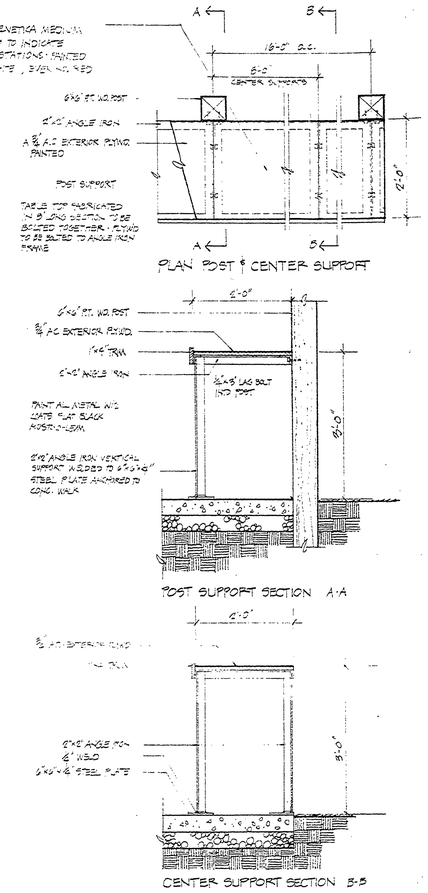

24 10/19 PISTOL RANGE SHOOTING TABLE

SCALE 3/4" = 1'-0"

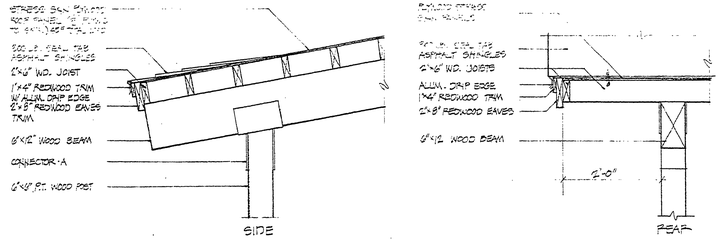

25 10/19 RIFLE RANGE SHELTER ROOF DETAIL

SCALE 3/4" = 1'-0"

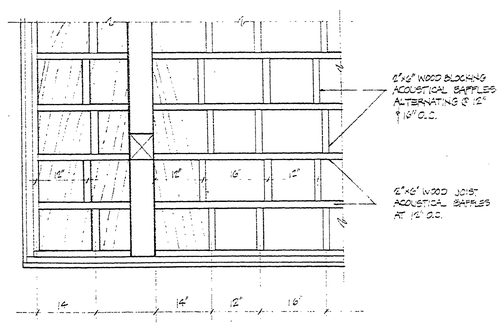

26 10/19 ACOUSTIC CEILING LAYOUT

SCALE 3/4" = 1'-0"

NOTE:
CONTRACTOR TO PROVIDE SHOP DRAWINGS FOR SHOOTING TABLE FABRICATION FOR INSPECTORS APPROVAL.

land planning blr inc and site consultants
Beckett Jackson Raeder Inc
230 Huronview Boulevard
Ann Arbor, Michigan 48103

SURVEYED BY		DRAWN BY		NO.	DATE	BY	REVISIONS	NO.	DATE	BY	REVISIONS	MICHIGAN DEPARTMENT OF NATURAL RESOURCES	SHELTER DETAILS	Bald Mountain Recreation Area (AREA OR PARK)	PROJECT NO. 22-4073
DESIGNED BY		CHECKED BY		1.				3.					SHEET TITLE	Shooting Facility (PROJECT)	SHEET 13 OF 19 — PLAN NO. E-111
	DATE		DATE	2.				4.							