R-1638 COMMERCIAL BLUEPRINT SERVICE 800 11-74 59602-

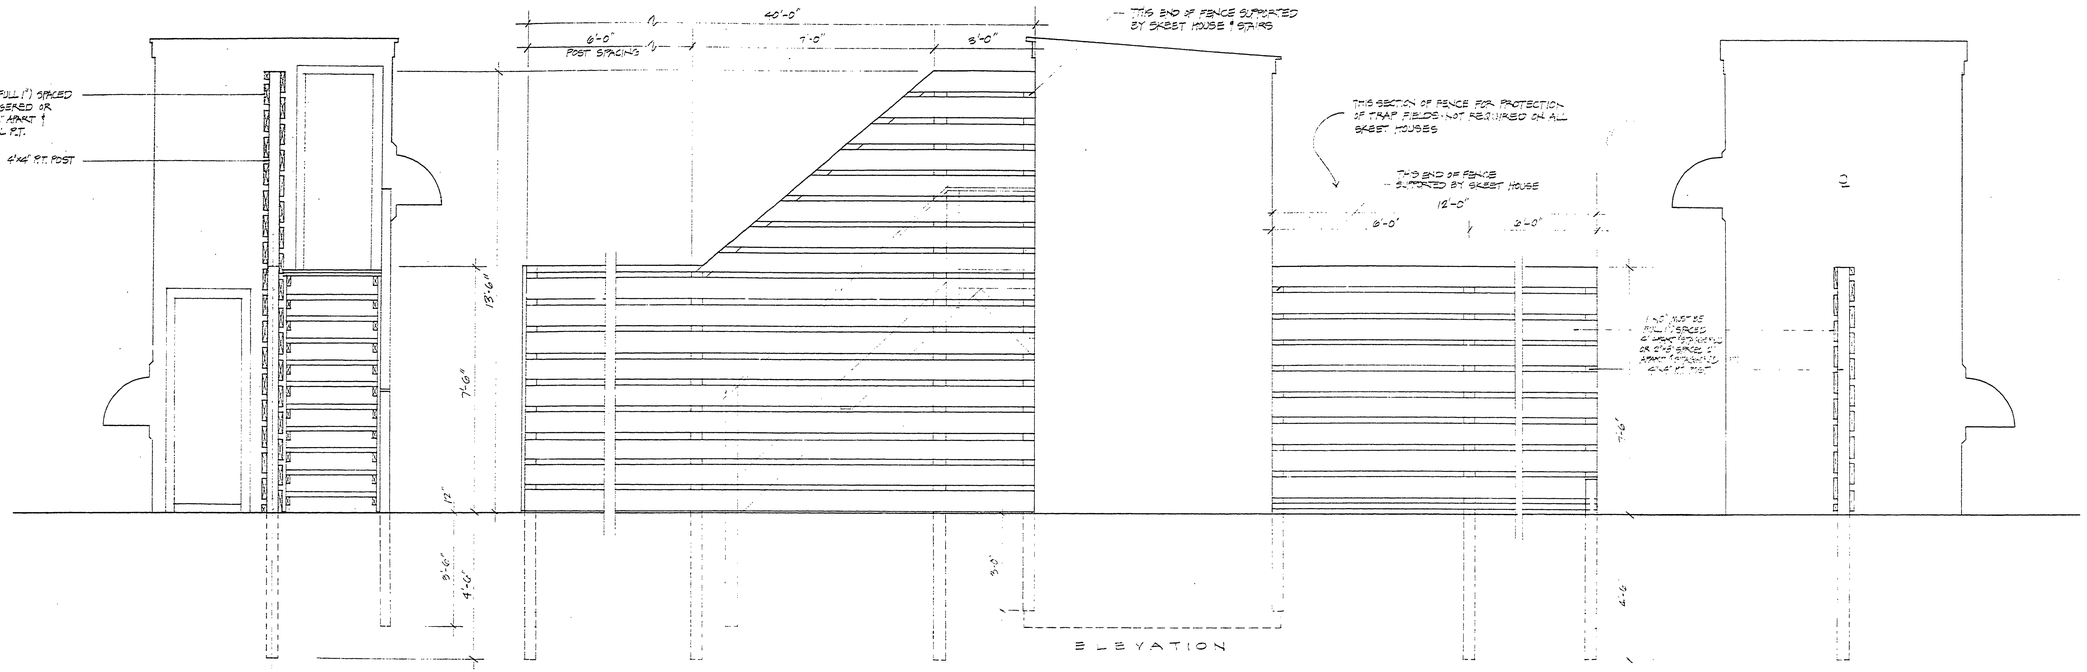

88 | 1 | 5 PROTECTIVE FENCE ELEVATION FOR SKEET HOUSES

SCALE 1/2" = 1'-0"

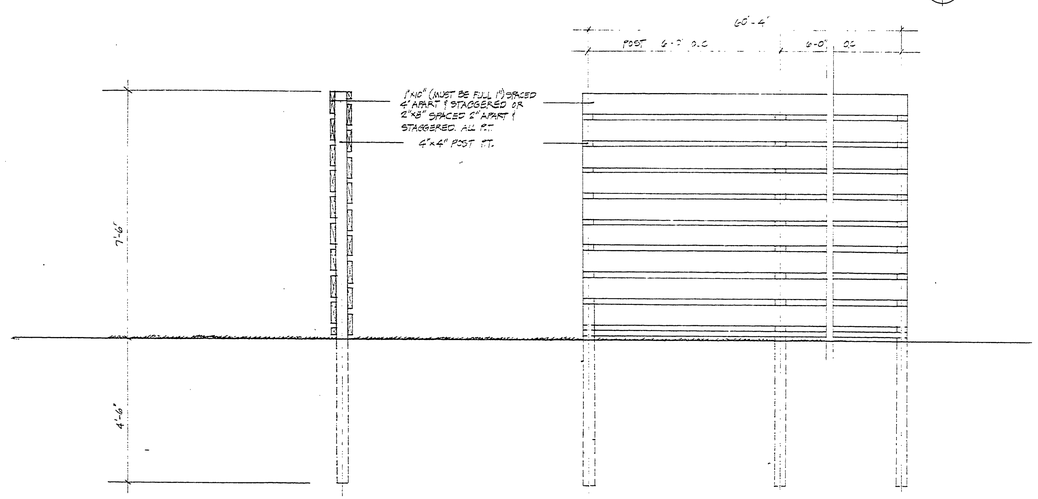

89 | 1 | 5 PROTECTIVE FENCE ELEVATIONS FOR TRAP FIELDS

SCALE 1/2" = 1'-0"

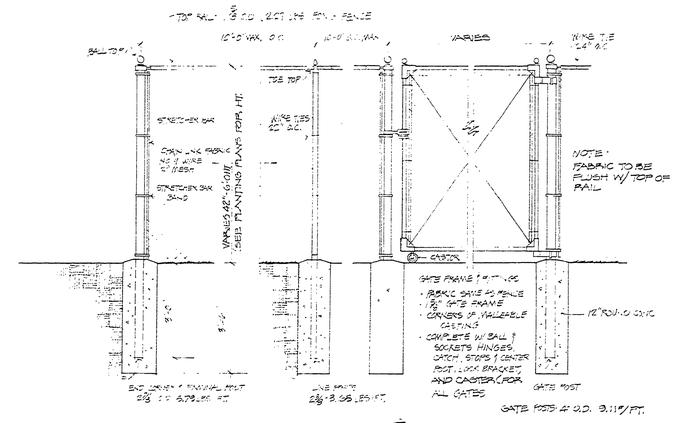

90 | 1 | 5 CHAIN LINK FENCE

SCALE 1/2" = 1'-0"

SURVEYED BY		DRAWN BY		NO.	DATE	BY	REVISIONS	NO.	DATE	BY	REVISIONS	MICHIGAN DEPARTMENT OF NATURAL RESOURCES	FENCE DETAILS (SHEET TITLE)	Bald Mountain Recreation Area (AREA OR PARK)	PROJECT NO. 22-4073
DESIGNED BY		CHECKED BY		1.				3.						Shooting Facility (PROJECT)	SHEET 15 OF 19
	DATE		DATE	2.				4.							PLAN NO. E-111