R-1538 COMMERCIAL BLUEPRINT SERVICE 500 11-74 39602+

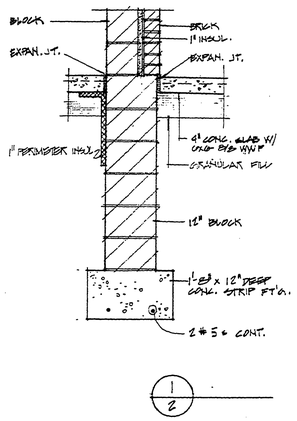

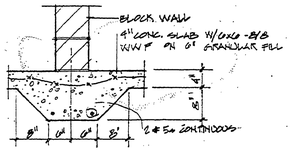

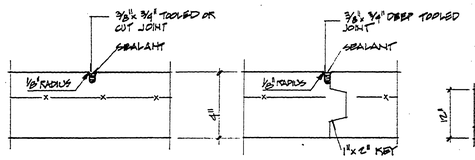

SLAB CONTROL JOINT (TYPICAL) 3"=1'-0"

SLAB CONSTRUCTION JOINT (TYPICAL) 3"=1'-0"

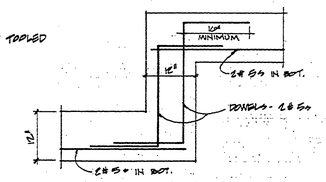

STEP FOOTING (TYPICAL) 3/4"=1'-0"

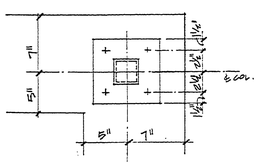

PLAN

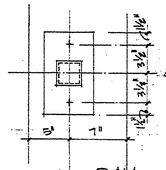

PLAN

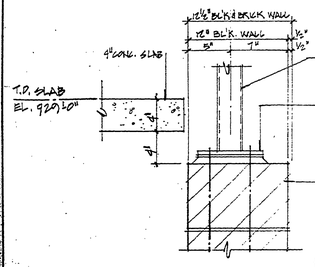

3/2 1 1/2"=1'-0"

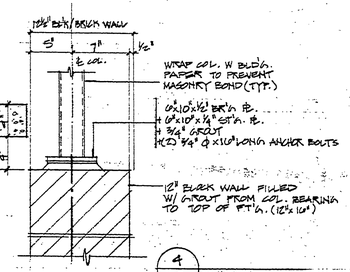

4/2 1 1/2"=1'-0"

DETAILS

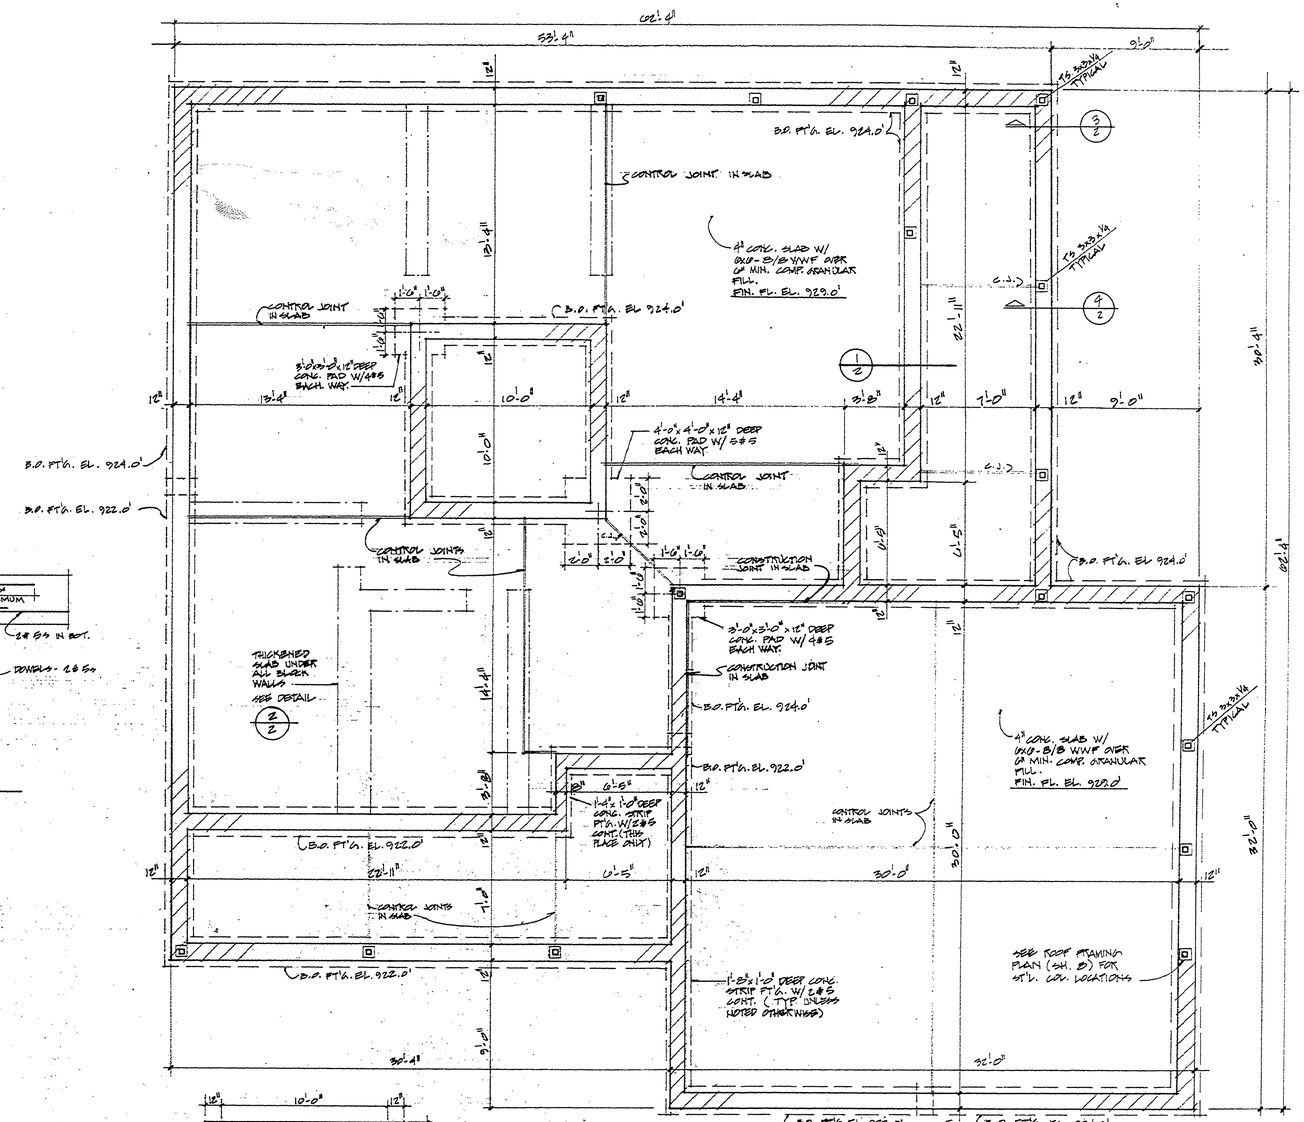

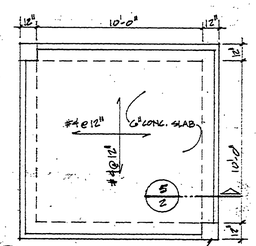

VAULT ROOF DECK PLAN 1/4"=1'-0"

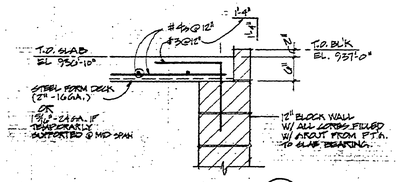

5/2 3/4"=1'-0"

FOUNDATION PLAN 1/4"=1'-0"

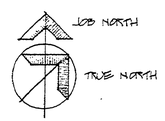

SURVEYED BY		DRAWN BY D.G.		NO.	DATE	BY	REVISIONS	NO.	DATE	BY	REVISIONS	MICHIGAN DEPARTMENT OF NATURAL RESOURCES	FOUNDATION PLAN, DETAILS & VAULT ROOF DECK PLAN (SHEET TITLE)
DESIGNED BY		CHECKED BY M.F.P.		1.				3.					BALD MOUNTAIN RECREATION AREA (AREA OR PARK) / SHOOTING RANGE FACILITY (PROJECT)
	DATE	12-15-76	DATE	2.				4.					PROJECT NO. 22-4100 / SHEET 2 OF 16 / PLAN NO. E114