MICHIGAN
DEPARTMENT OF CONSERVATION
PARKS AND RECREATION DIVISION

ALOHA STATE PARK

CONSTRUCTION PLANS FOR

PROJECT NO. 74- - C

LOCATION MAP

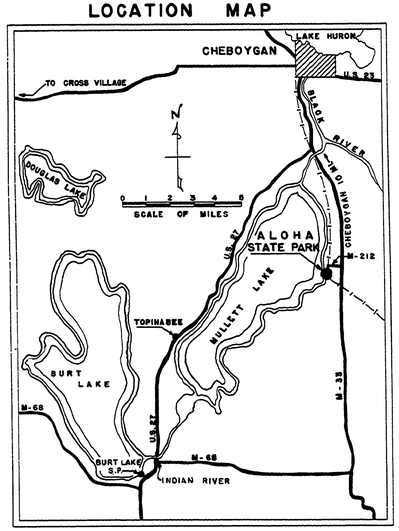

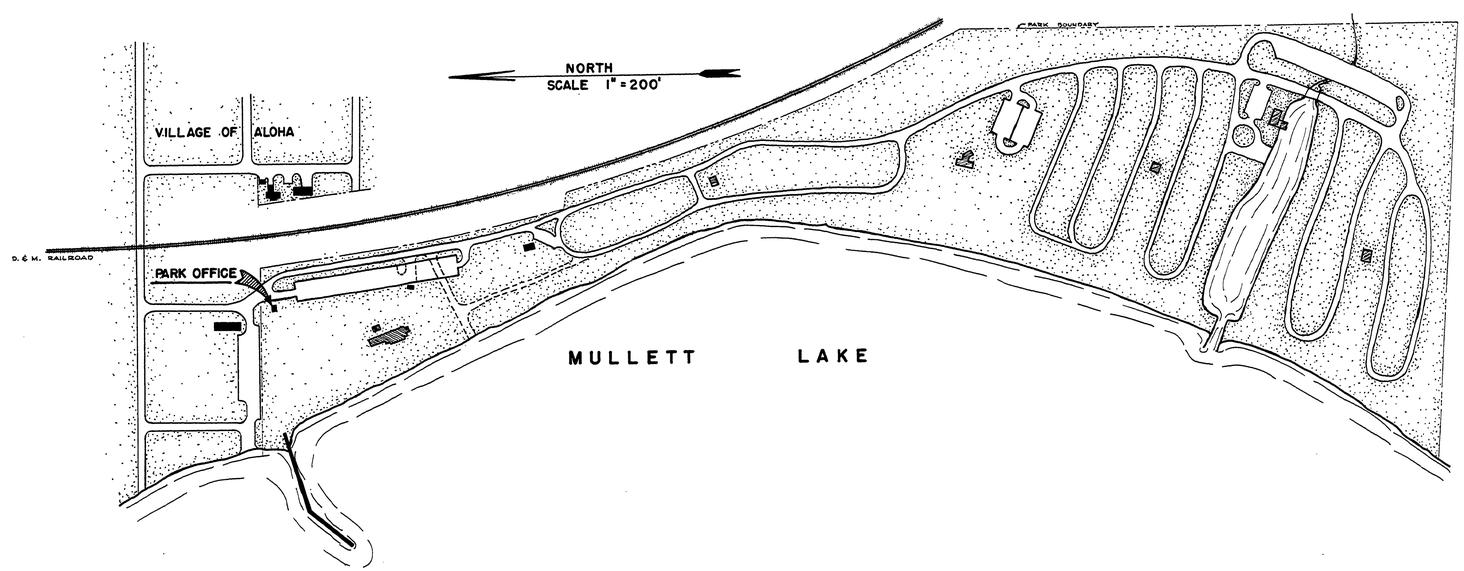

REVISIONS			
NO.	DATE	BY	
1			
2			
3			
4			
5			
6			
7			

APPROVED BY
ASSISTANT CHIEF IN CHARGE OF DESIGN DATE
APPROVED CHIEF OF PLANNING & CONSTRUCTION
DATE

REVIEWED BY SECTIONS
ARCHITECTURAL
ENGINEERING
LANDSCAPE
APPROVED CHIEF OF PARKS & RECREATION DIVISION
DATE

DRAWN BY
TRACED BY
CHECKED BY
DATE

MICHIGAN DEPARTMENT OF CONSERVATION PARKS AND RECREATION DIVISION	ALOHA STATE PARK	SHEET NO. ____ OF ____	PLAN NO.