R-1636 COMMERCIAL BLUEPRINT SERVICE 300 1-74 37499

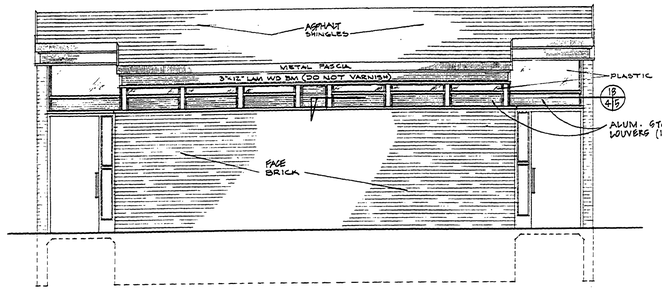

SOUTH ELEVATION
1/4"=1'-0"

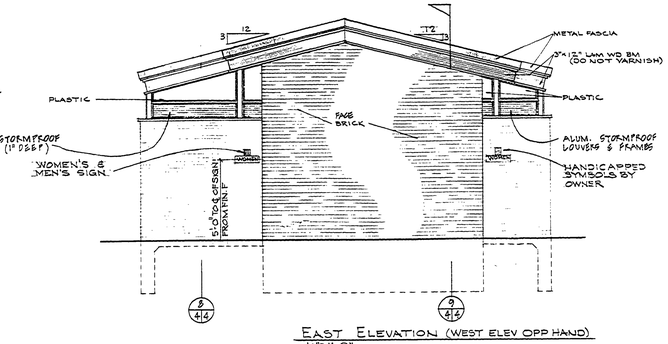

EAST ELEVATION (WEST ELEV OPP HAND)
1/4"=1'-0"

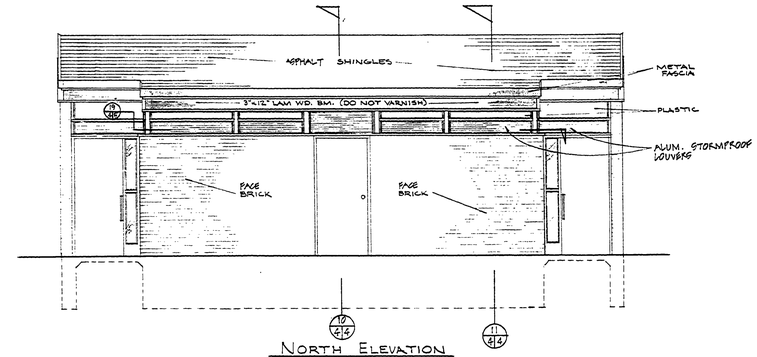

NORTH ELEVATION
1/4"=1'-0"

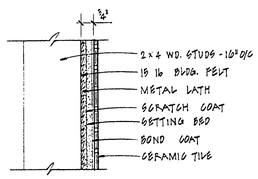

SECTION - CERAMIC TILE ON STUD PARTITION (TYP.)
SCALE 3" : ONE FOOT

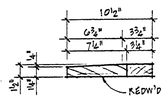

TYPICAL LOUVER GILL DETAIL (2-PIECE)
SCALE 1 1/2" : ONE FOOT

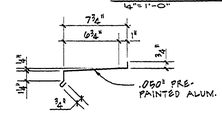

GILL FLASHING
SCALE 1 1/2" : ONE FOOT

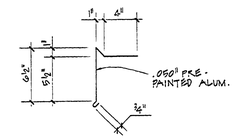

GRAVEL STOP
SCALE 1 1/2" : ONE FOOT

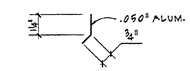

CONTIN. LOCKING EDGE STRIP
SCALE 3" : ONE FOOT

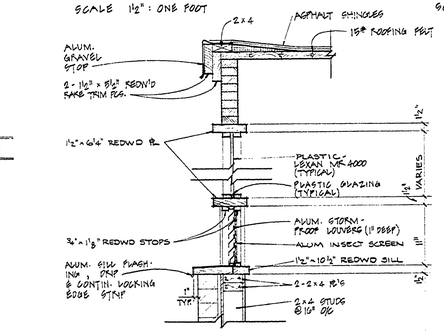

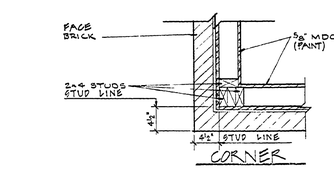

CORNER

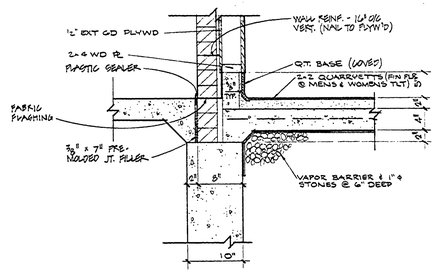

WALL SECTION 8/4 4
1"=1'-0"

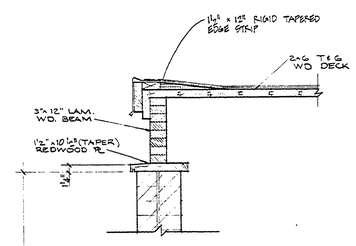

DR. JAMB @ BRICK WALL

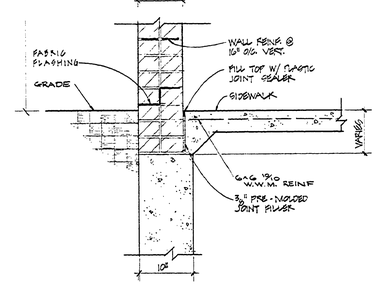

WALL SECTION 9/4 4
1"=1'-0"

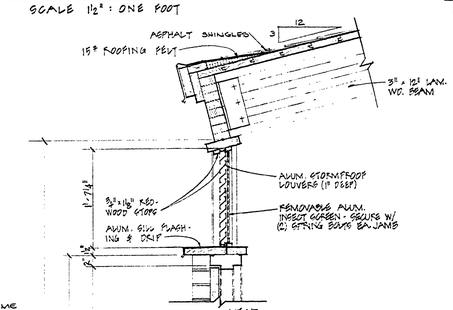

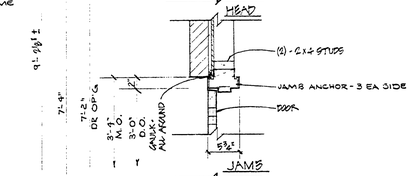

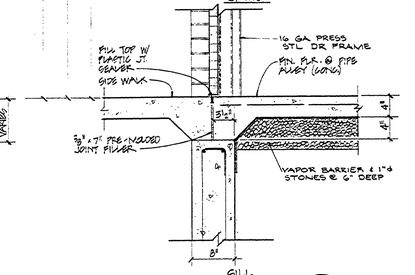

SILL
WALL SECTION 10/4 4
1"=1'-0"

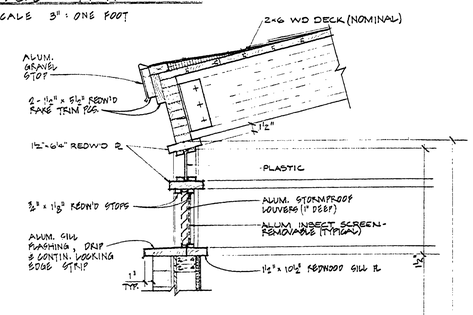

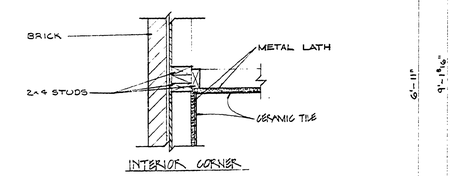

INTERIOR CORNER

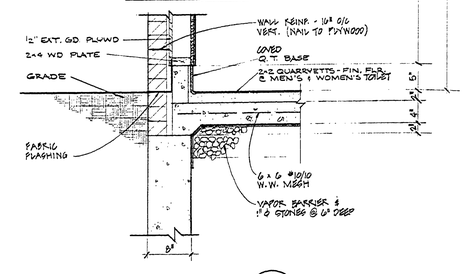

WALL SECTION 11/4 4
1"=1'-0"

SURVEYED BY		DRAWN BY SP	10/75	NO.	DATE	BY	REVISIONS	NO.	DATE	BY	REVISIONS	MICHIGAN DEPARTMENT OF NATURAL RESOURCES	ELEVATIONS & WALL SECTIONS
DESIGNED BY		CHECKED BY		1.				3.					SHEET TITLE
	DATE		DATE	2.				4.					

BAY CITY STATE PARK — AREA OR PARK
DAY-USE TOILET BLDG. N21 — PROJECT
PROJECT NO. 24-1582
SHEET 4 OF 34
PLAN NO. A-111