R-1638 COMMERCIAL BLUEPRINT SERVICE 500 1/24 97459+

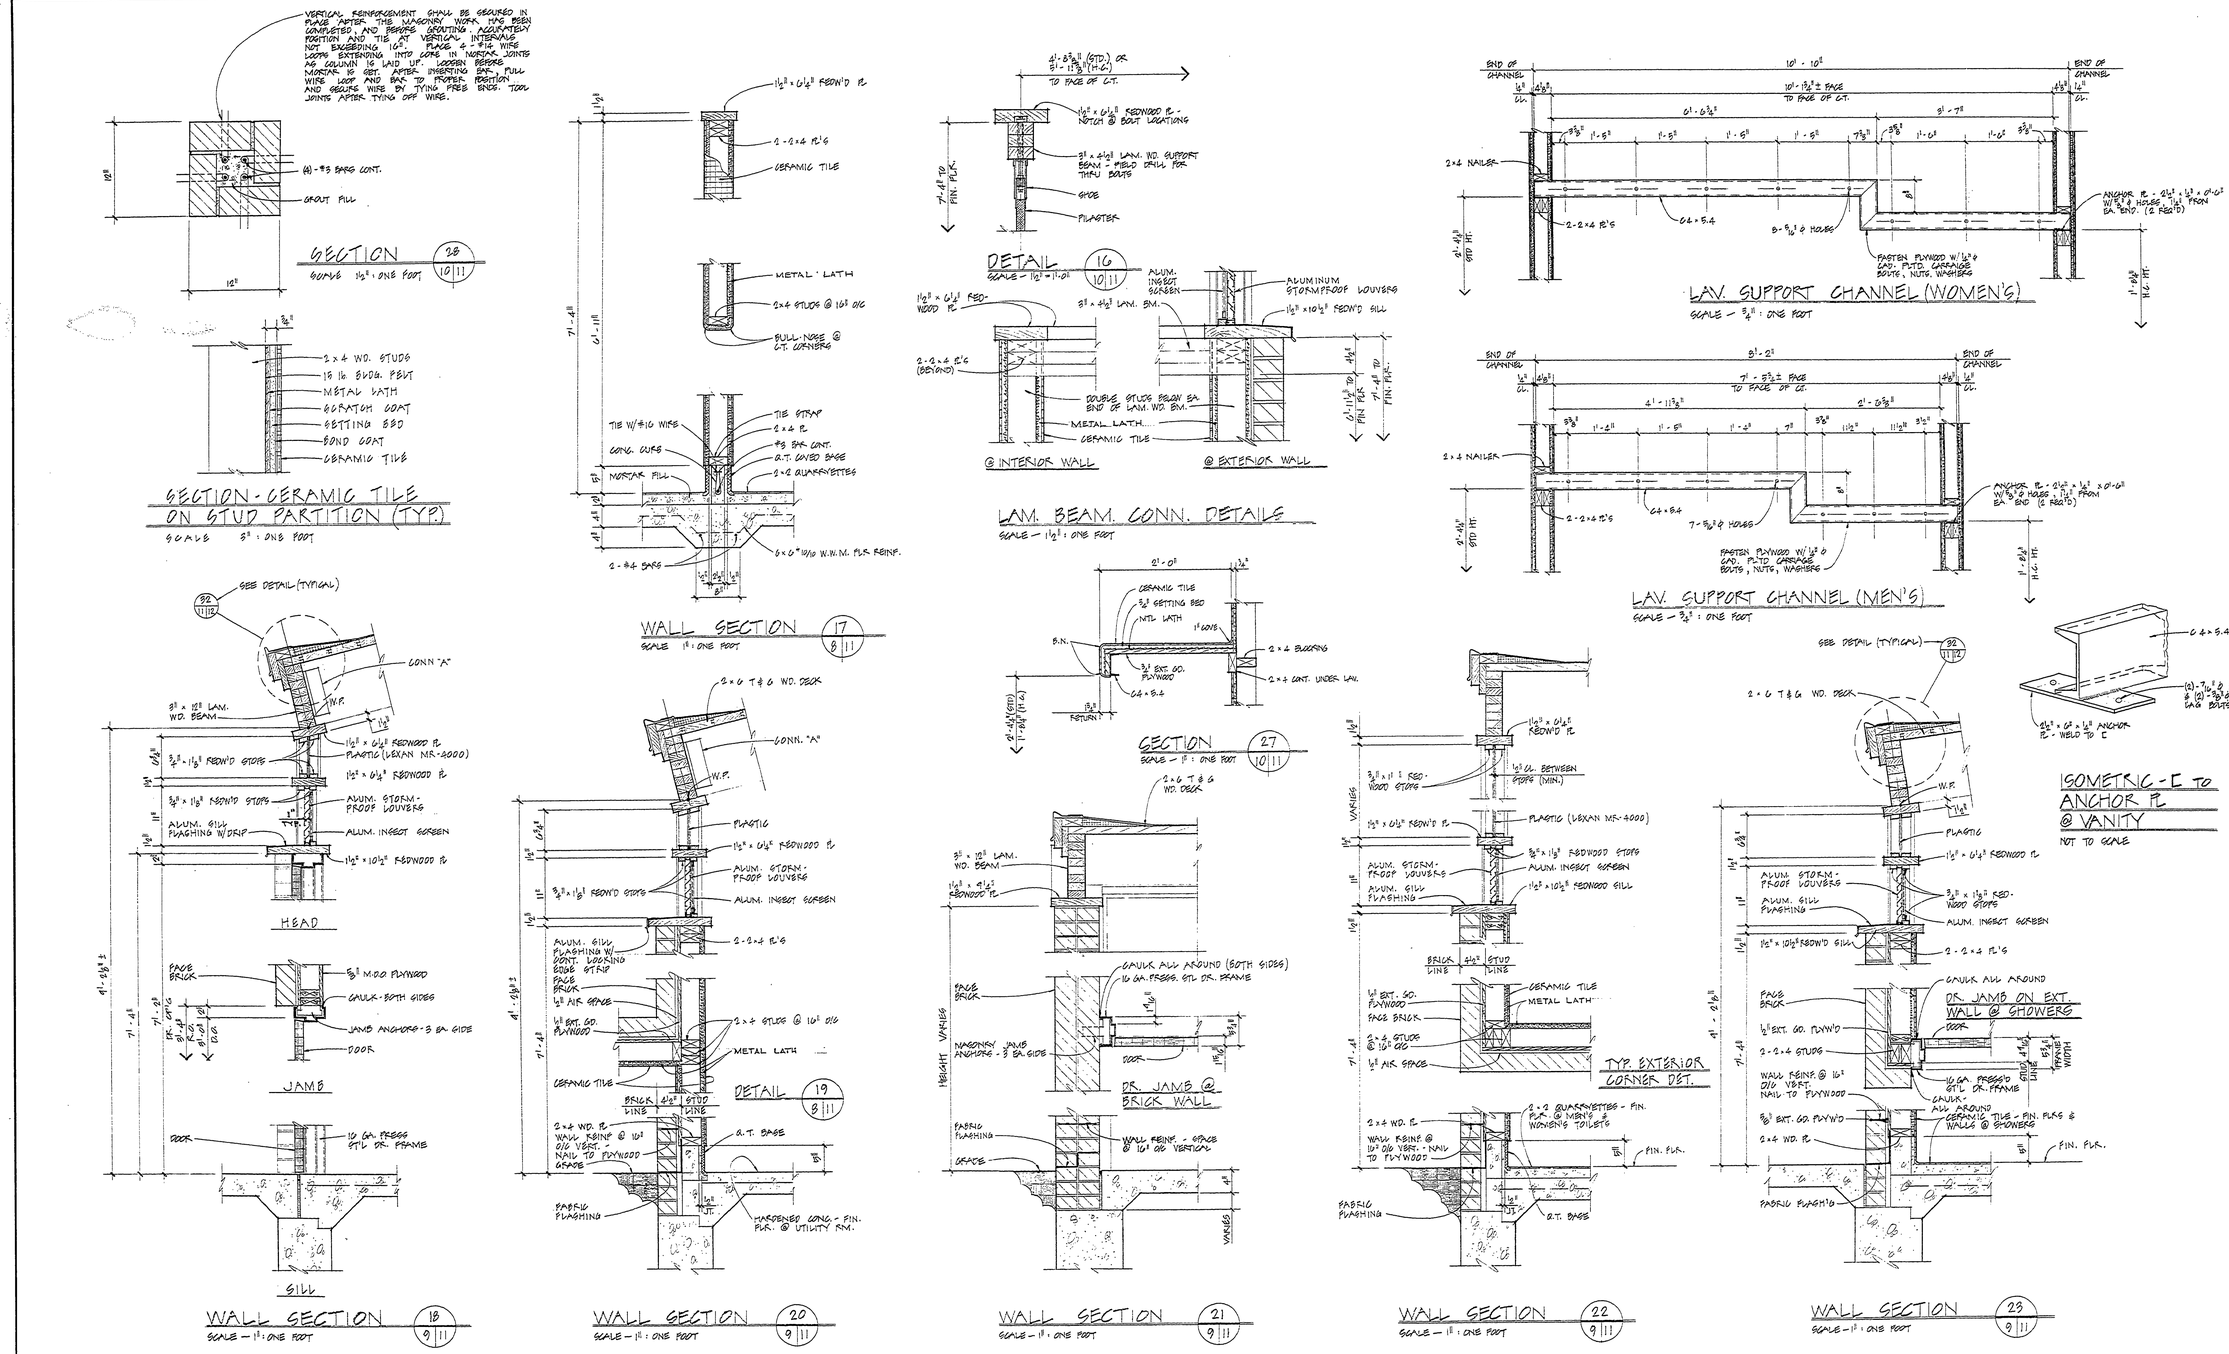

SURVEYED BY		DRAWN BY	1/77	NO.	DATE	BY	REVISIONS	NO.	DATE	BY	REVISIONS	MICHIGAN DEPARTMENT OF NATURAL RESOURCES	WALL SECTIONS & DETAILS
DESIGNED BY		CHECKED BY		1.				3.					SHEET TITLE
	DATE		DATE	2.				4.					

AREA OR PARK: BAY CITY STATE PARK
PROJECT: TOILET & SHOWER BLDG. Nº 2
PROJECT NO. 24-1582
SHEET 11 OF 34
PLAN NO. A-111