R-1438 COMMERCIAL BLUEPRINT SERVICE 900 11-74 59602

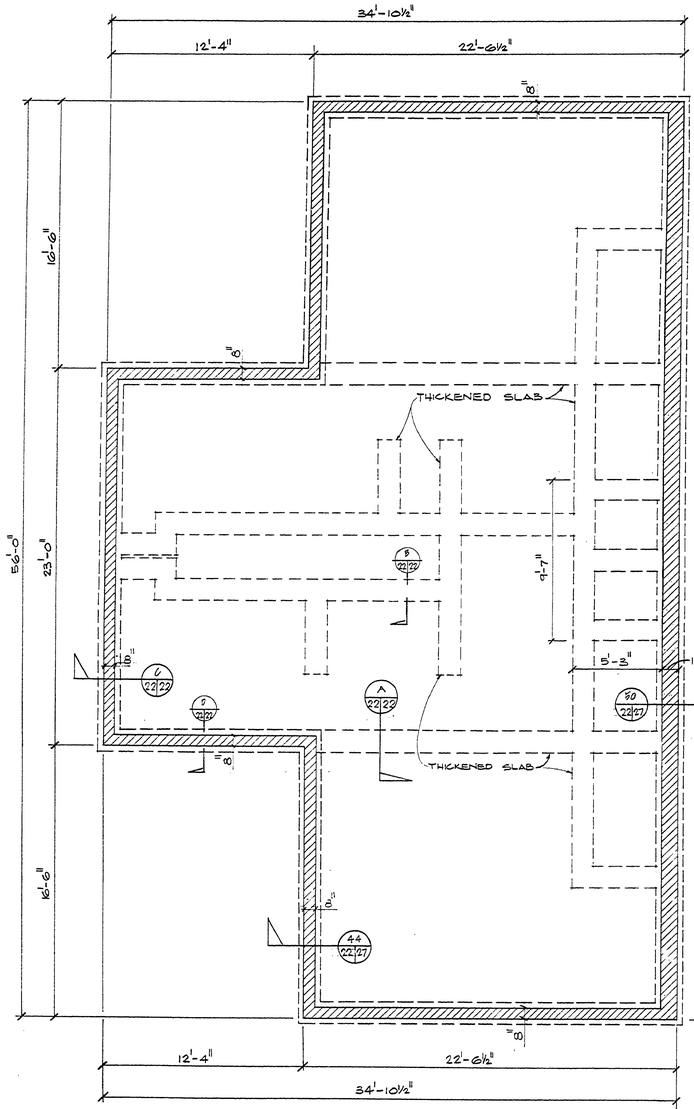

FOUNDATION PLAN

SCALE 1/4" = 1'-0"

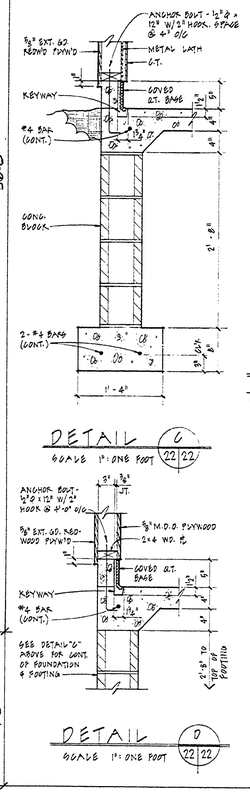

DETAIL 6

SCALE 1" = ONE FOOT

DETAIL 0

SCALE 1" = ONE FOOT

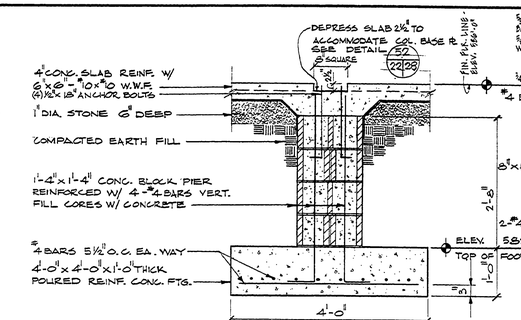

DETAIL OF PIER 1 22/22

SCALE ¾" = 1'-0"

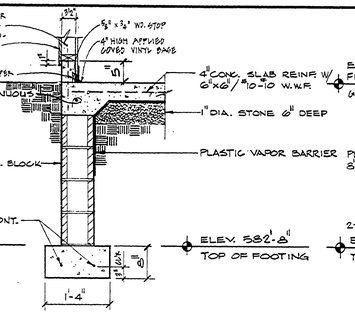

DETAIL OF TYPICAL WALL FOOTING 2 22/22

SCALE ¾" = 1'-0"

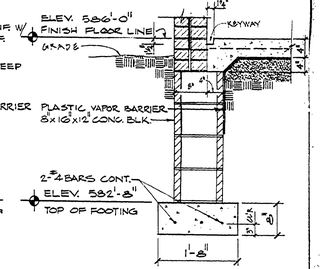

DETAIL OF WALL FTG. 3 22/22

SCALE ¾" = 1'-0"

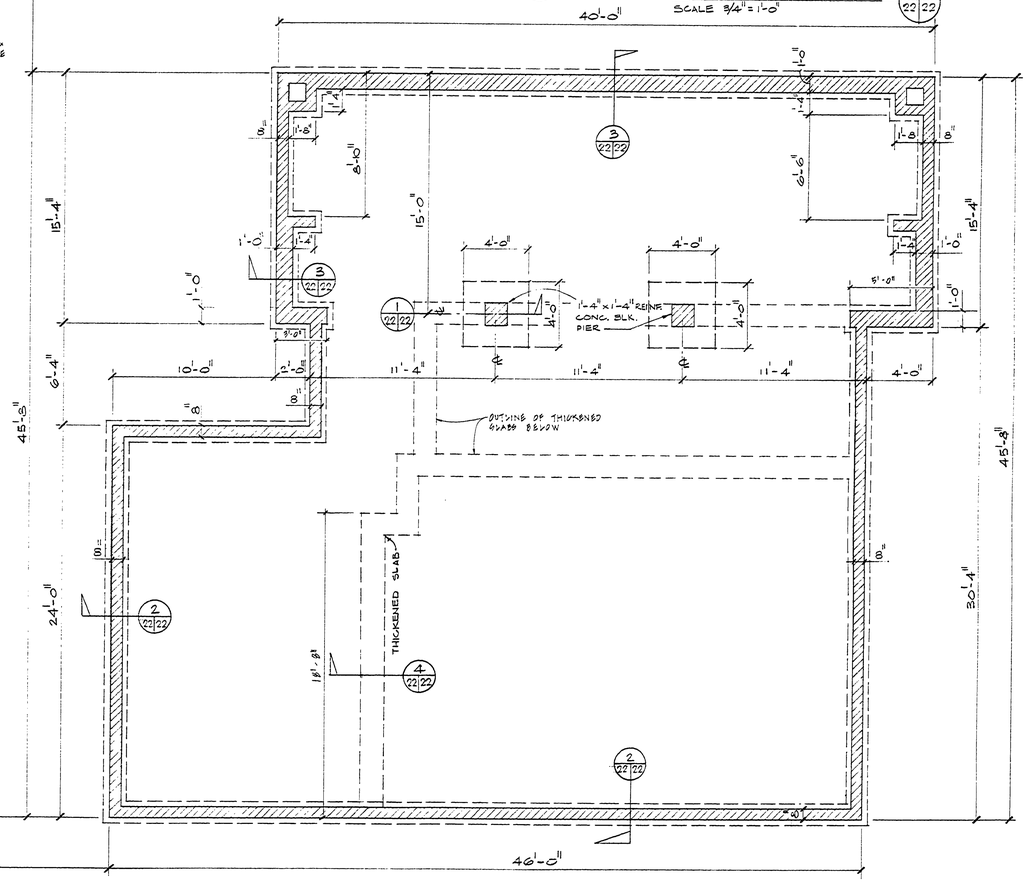

FOUNDATION PLAN

SCALE 1/4" = 1'-0"

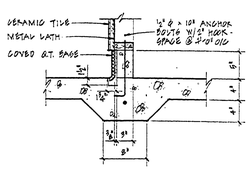

DETAIL B 22/22

SCALE 1" = ONE FOOT

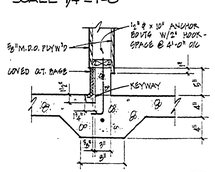

DETAIL A 22/22

SCALE 1" = ONE FOOT

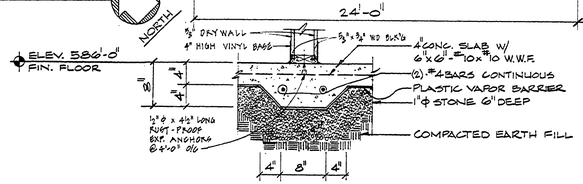

THICKENED SLAB SECTION 4 22/22

SCALE 1" = 1'-0"

FOUNDATION PLAN

SCALE 1/4" = 1'-0"

NOTE:

KEYWAYS ARE REQ'D IN FLR. SLABS FOR QUARRY TILE BASES IN RMS. #2, #7, #9, #10. SEE "ROOM FINISH SCHEDULE"

SURVEYED BY		DRAWN BY J.H.		NO.	DATE	BY	REVISIONS	NO.	DATE	BY	REVISIONS	MICHIGAN DEPARTMENT OF NATURAL RESOURCES	FOUNDATION PLAN
DESIGNED BY		CHECKED BY		1.				3.					SHEET TITLE
	DATE		DATE	2.				4.					

AREA OR PARK: BAY CITY — PROJECT NO. 24-1382

PROJECT: BEACH HOUSE — SHEET 22 OF 24 — PLAN NO. A-111