R-1658 COMMERCIAL BLUEPRINT SERVICE 800 11-74 59903

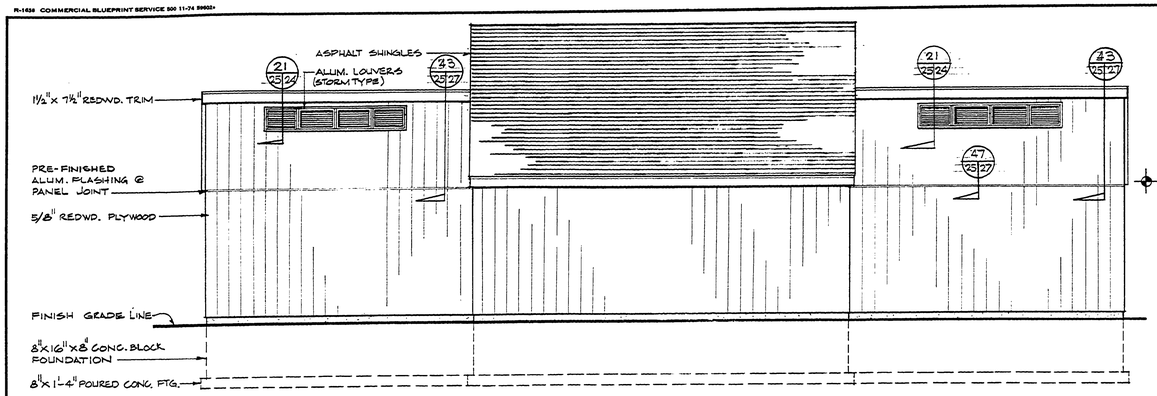

NORTHWEST ELEVATION 25 23/25
SCALE 1/4" = 1'-0"

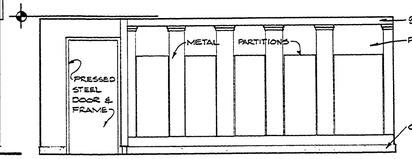

INTERIOR ELEVATION 26 23/25

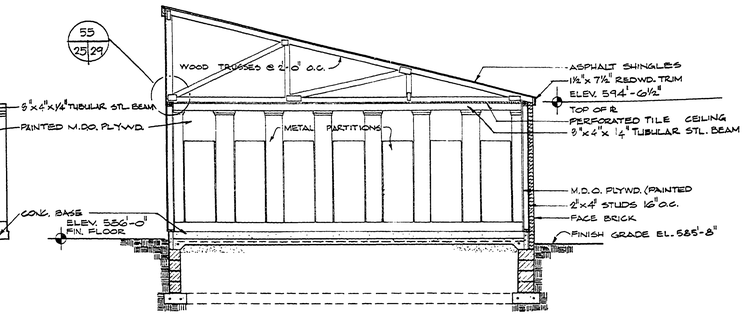

BUILDING SECTION 27 23/25

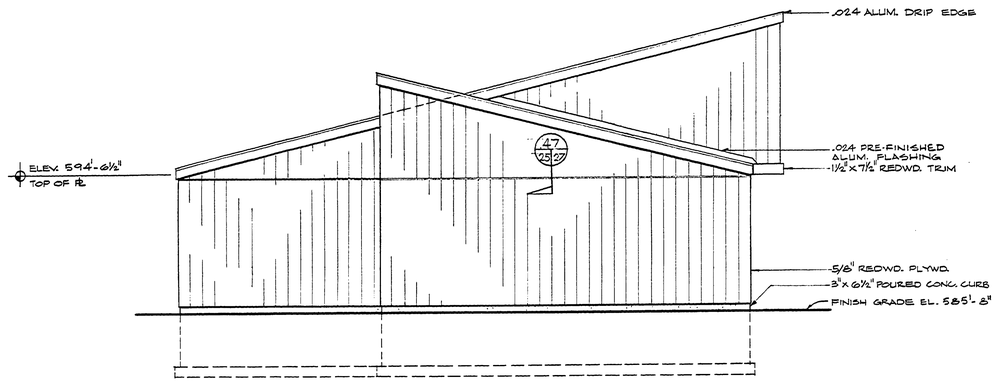

SOUTHWEST ELEVATION (NORTHEAST ELEVATION SIMILAR) 28 23/25
SCALE 1/4" = 1'-0"

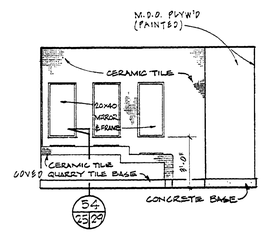

INTERIOR ELEVATION 29 23/25

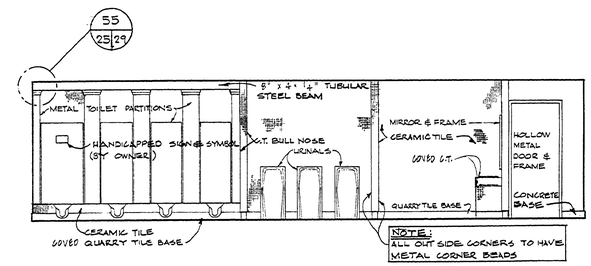

INTERIOR ELEVATION 30 23/25
SCALE 1/4" = 1'-0"

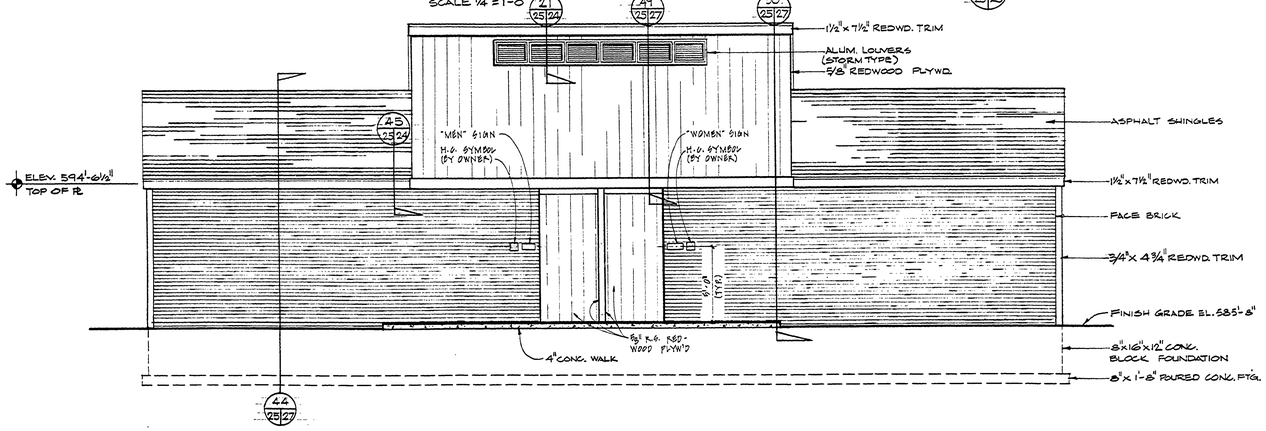

SOUTHEAST ELEVATION 31 23/25
SCALE 1/4" = 1'-0"

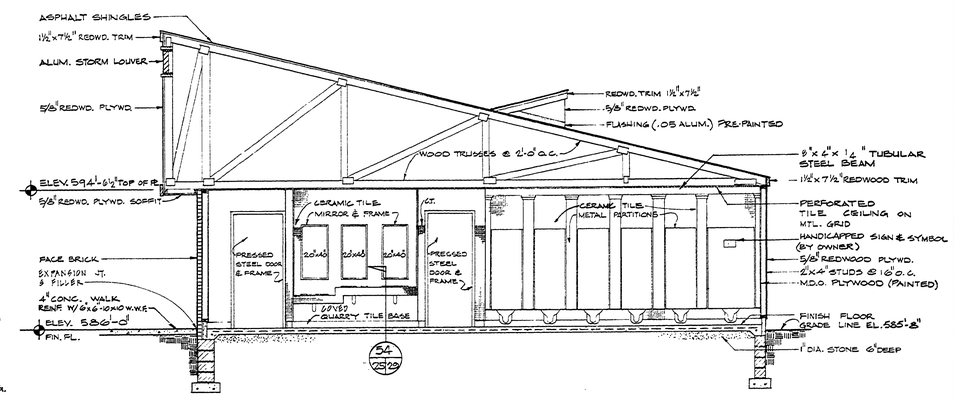

BUILDING SECTION 32 23/25
SCALE 1/4" = 1'-0"

SURVEYED BY		DRAWN BY J. H.		NO.	DATE	BY	REVISIONS	NO.	DATE	BY	REVISIONS	MICHIGAN DEPARTMENT OF NATURAL RESOURCES	BUILDING SECTIONS, EXTERIOR & INTERIOR ELEVATIONS (SHEET TITLE)	BAY CITY (AREA OR PARK)	PROJECT NO. 24-1582
DESIGNED BY		CHECKED BY		1.				3.						BEACH HOUSE (PROJECT)	SHEET 25 OF 34 — PLAN NO. A-111
	DATE		DATE	2.				4.							