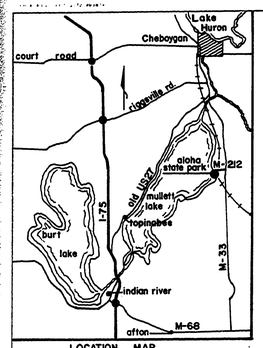

LOCATION MAP

ALOHA STATE PARK

CHEBOYGAN COUNTY MICHIGAN
SEWER REPAIR
PROJECT NO. 24-1555

NORTH
SCALE 1" = 200'

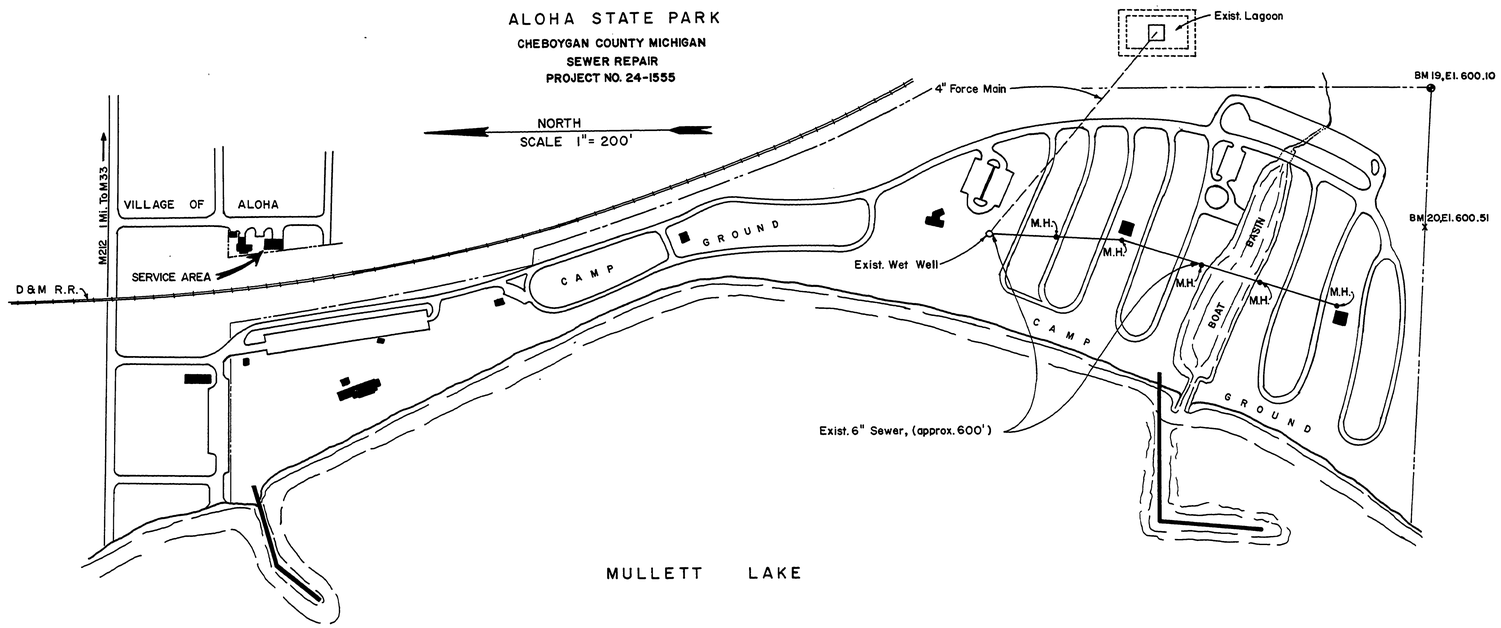

0 1 2 3 4 5 6 7 8 9 10 11

BUILDING COMMITTEE APPROVAL
BY _____ CHAIRMAN DATE _____
RECOMMENDED FOR APPROVAL _____ ENGINEERING OR ARCHITECTURAL SUPERVISOR DATE
RECOMMENDED FOR APPROVAL _____ PROGRAM AND PLAN COORDINATOR DATE
DIVISION / REGION APPROVAL
BY _____ DIVISION CHIEF REGIONAL MANAGER DATE
ENGINEERING DIVISION
APPROVED: _____ CHIEF ENGINEER DATE

SURVEYED BY		DRAWN BY L.W.S.	3-74	NO DATE BY REVISIONS	NO DATE BY REVISIONS
DESIGNED BY L.W.S.	3-74 DATE	CHECKED BY	DATE	1. 2.	3. 4.

MICHIGAN
DEPARTMENT OF NATURAL RESOURCES

PROPOSED SEWER REPAIR

SHEET NO OF
FOR PROJECT NO. 24-1555

PROJECT NO _____
SHEET OF _____ PLAN NO. E-113