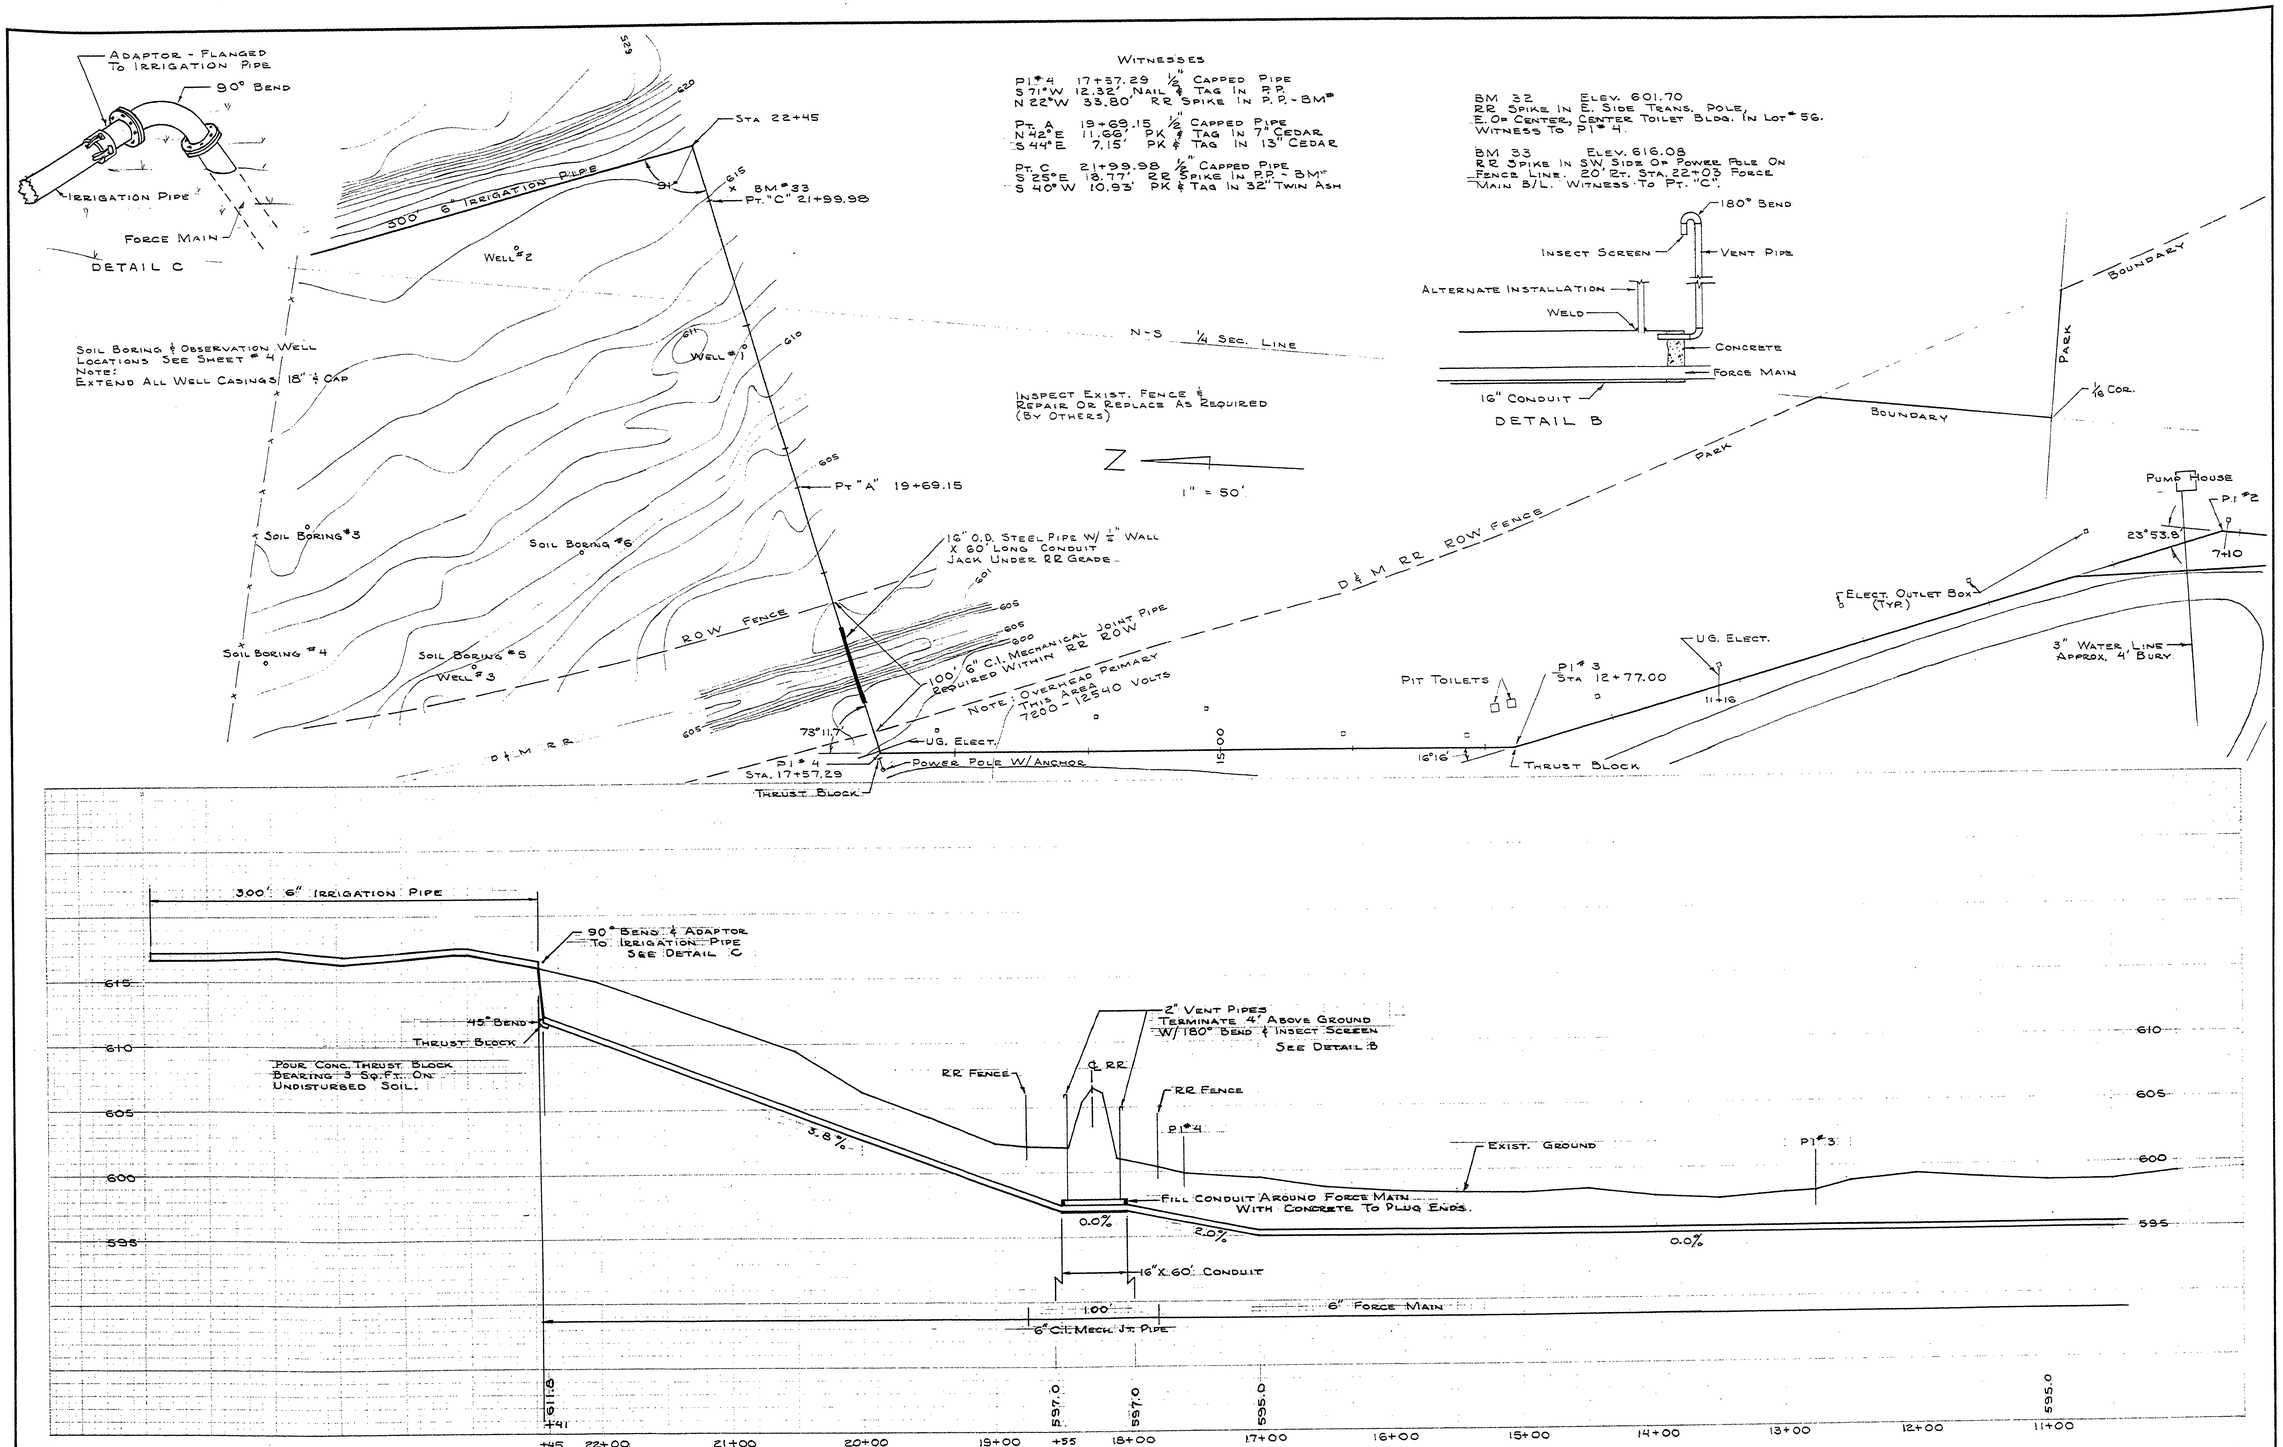

SURVEYED BY		DRAWN BY J. YPMA	Aug. '77	NO.	DATE	BY	REVISIONS	NO.	DATE	BY	REVISIONS	MICHIGAN DEPARTMENT OF NATURAL RESOURCES	FORCE MAIN & IRRIGATION FIELD
DESIGNED BY R. H. MERRILL	Aug. '77	CHECKED BY		1.	10-5-77	J.Y.	Vent Pipes, Conc. Fill Added	3.					SHEET NO. ___ OF ___
	DATE		DATE	2.	10-20-77	J.Y.	M.J. Pipe Added	4.					FOR PROJECT NO. 24-1862

ALOHA STATE PARK

SHEET 3 OF 4 PLAN NO. E-118