R-1638 COMMERCIAL BLUEPRINT SERVICE 12-70 43649

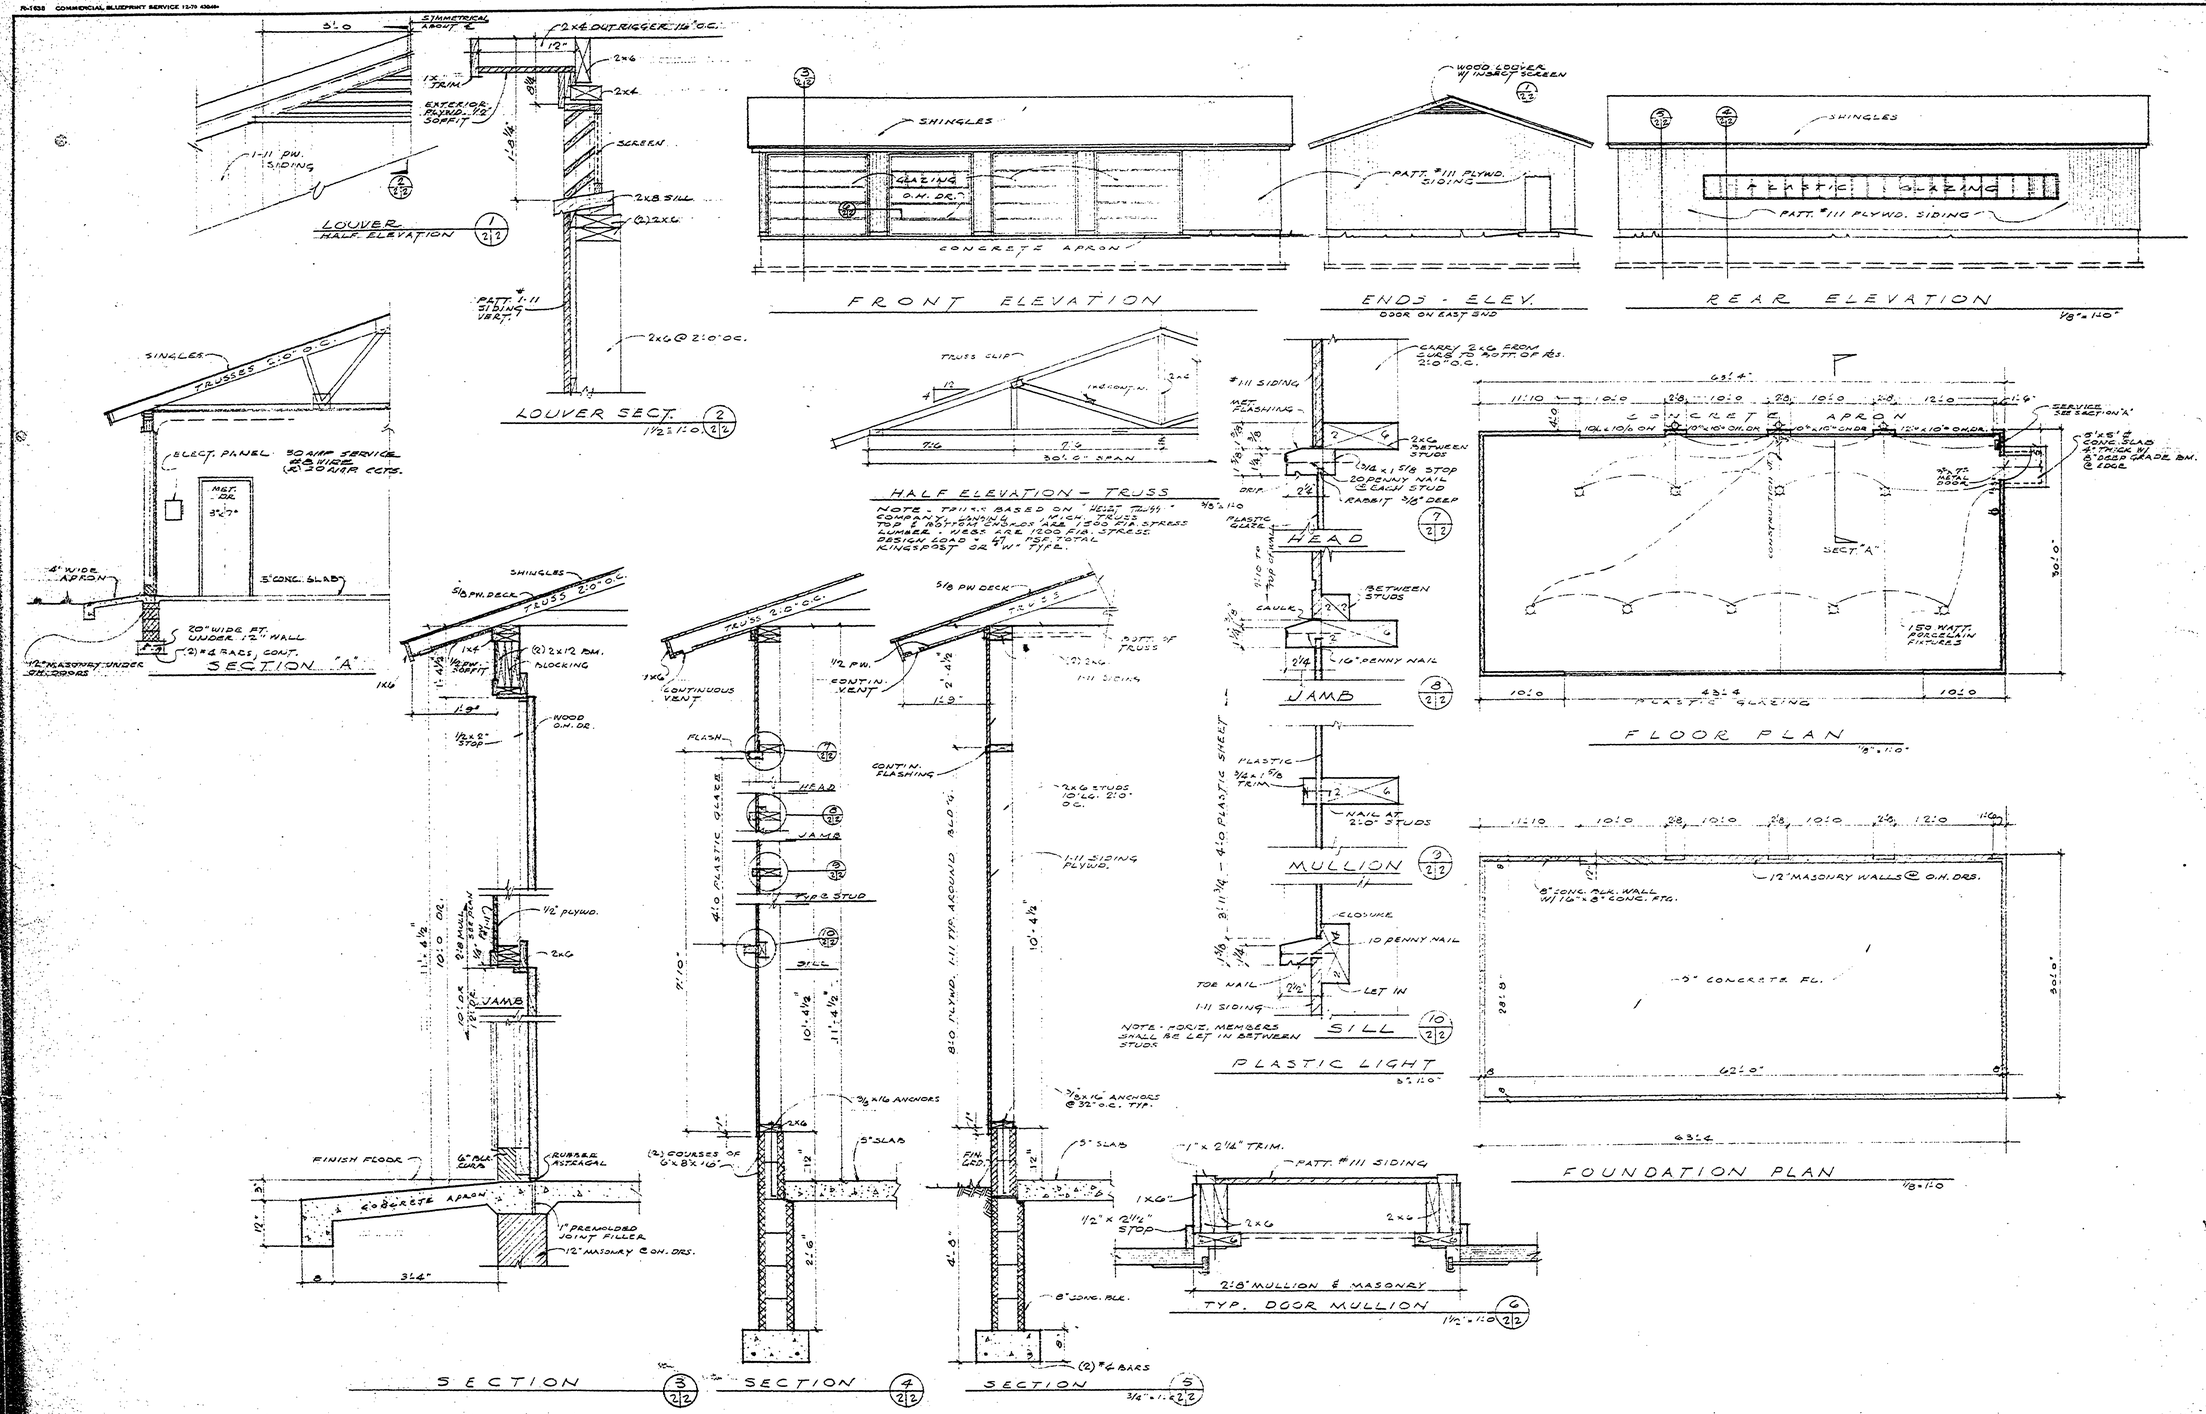


| | | | | | | | | | | | | | |
|---|---|---|---|---|---|---|---|---|---|---|---|---|---|
| SURVEYED BY | | DRAWN BY | RR | NO. | DATE | BY | REVISIONS | NO. | DATE | BY | REVISIONS | MICHIGAN DEPARTMENT OF NATURAL RESOURCES | BAY CITY STATE PARK — AREA OR PARK |
| DESIGNED BY | | CHECKED BY | | 1. | | | | 3. | | | | | COLD STORAGE BLDG — PROJECT |
| | DATE | | DATE | 2. | | | | 4. | | | | | |

CONSTRUCTION PLANS — SHEET TITLE

PROJECT NO. 24-2023 — SHEET 2 OF 2 — PLAN NO. A-2