R-1638 IMAGE MEDIA 21-32-01 230 2-79 68974a

BAY CITY STATE PARK

PICNIC TOILET & SHELTER BLDG.

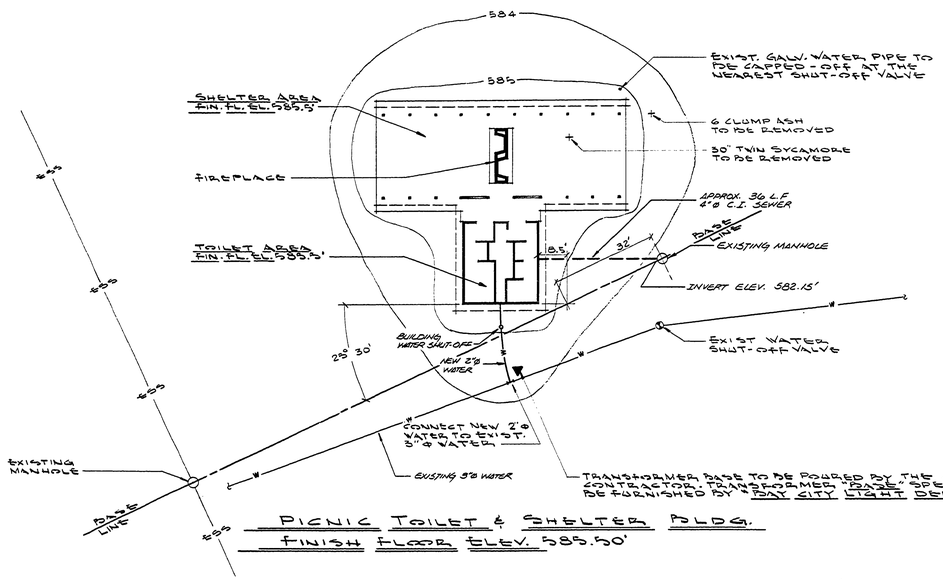

SITE PLAN

SCALE 1" = 20'-0"

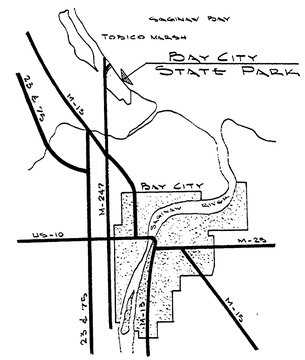

LOCATION

NO SCALE

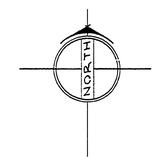

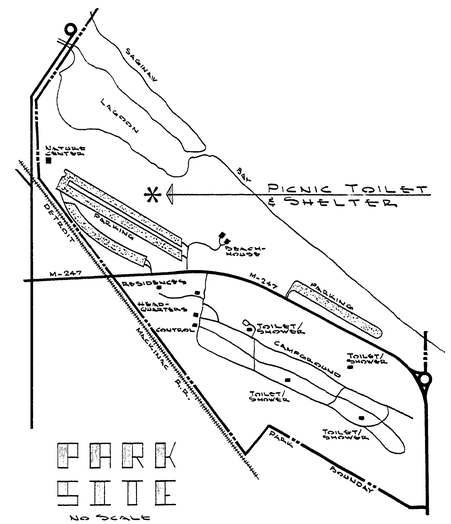

PARK SITE

NO SCALE

DRAWING INDEX

SHT. NO.	NAME
1	TITLE SHEET & SITE PLAN
2	FOUNDATION PLAN & DETAILS
3	PLAN DETAILS AND SCHEDULES
4	SECTIONS AND ELEVATIONS
5	ROOF FRAMING PLAN ELEVATIONS & DETAILS
6	SECTION & DETAILS
7	PLUMBING FLOOR PLAN
8	ELECTRICAL FLOOR PLAN

BUILDING COMMITTEE APPROVAL

BY: _____ (CHAIRMAN) DATE _____

RECOMMENDED FOR APPROVAL: David J Reiter (ENGINEERING OR ARCHITECTURAL SUPERVISOR) 12 Nov 85 (DATE)

RECOMMENDED FOR APPROVAL: John M McCann (PROGRAM AND PLAN COORDINATOR) 12 Nov 85 (DATE)

DIVISION/REGION APPROVAL

BY: Jack Ruhmann Field Rep. (DIVISION CHIEF/REGIONAL MANAGER) 11-12-85 (DATE)

ENGINEERING DIVISION

APPROVED: [signature] (CHIEF ENGINEER) 11-12-85 (DATE)

SURVEYED BY		DRAWN BY	
DESIGNED BY		CHECKED BY	
	DATE		DATE

NO.	DATE	BY	REVISIONS	NO.	DATE	BY	REVISIONS
1.				3.			
2.				4.			

MICHIGAN
DEPARTMENT OF NATURAL RESOURCES

TITLE SHEET & SITE PLAN
SHEET TITLE

AREA OR PARK: BAY CITY STATE PARK

PROJECT: PICNIC TOILET AND SHELTER BUILDING

PROJECT NO. 24-2516

SHEET 1 OF 8 PLAN NO. A-113