BAY CITY STATE PARK
SAGINAW BAY VISITOR CENTER
PROJECT NO. 24-1439

LOCATION MAP

NOT TO SCALE

72 HOURS (3 WORKING DAYS) BEFORE YOU DIG CALL MISS DIG 800-482-7171 (TOLL-FREE)

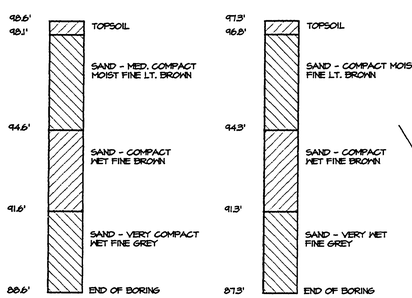

SOIL BORING DATA

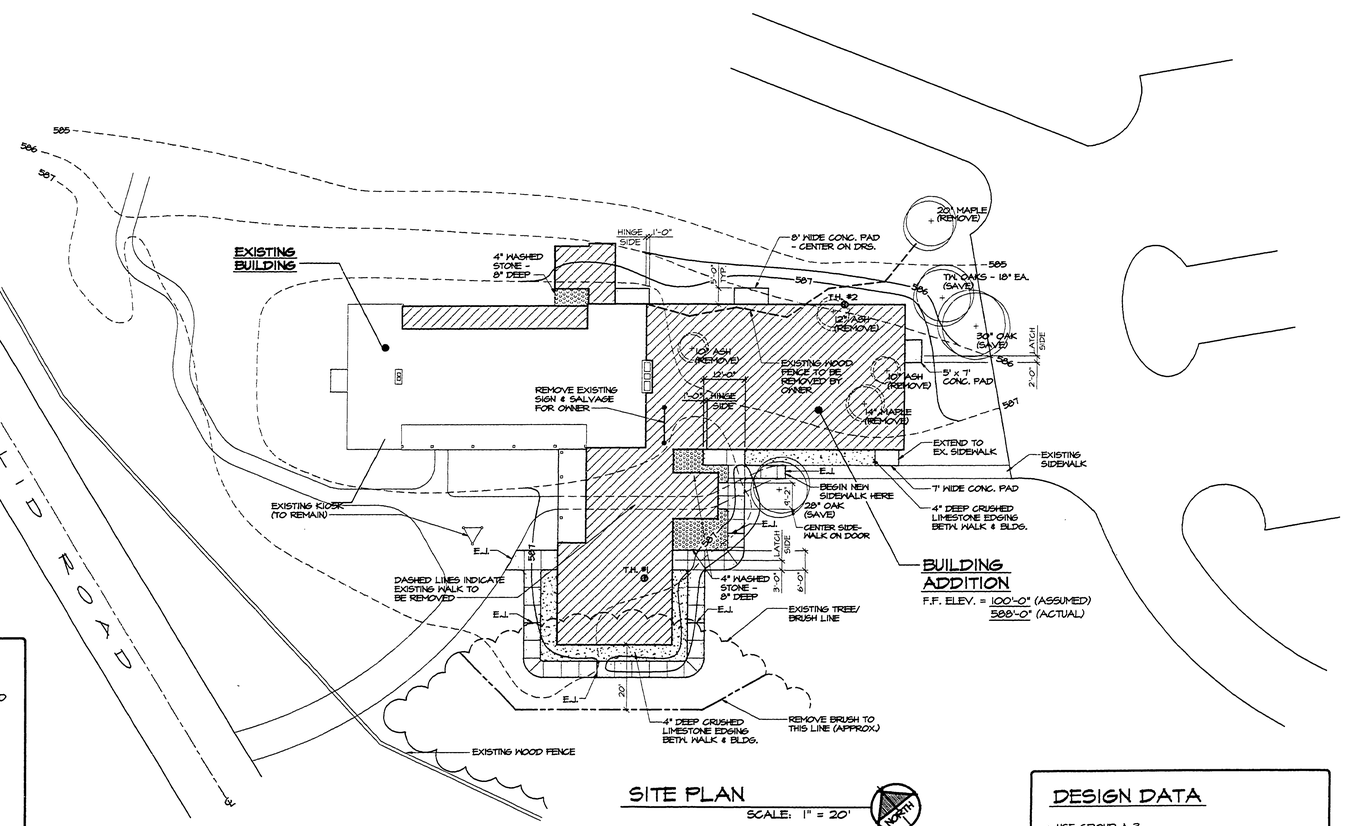

SITE PLAN

SCALE: 1" = 20'

NORTH

LEGEND

- EXISTING CONTOURS
- PROPOSED CONTOURS
- NEW CONSTRUCTION
- E.J. EXPANSION JOINT

SITE NOTES

1. ALL NEW CONCRETE APRONS INDICATED SHALL BE 4" THICK ON 4" OF COMPACTED SAND WITH 12" DEEP THICKENED EDGE ON EXPOSED SIDES.
2. UNLESS OTHERWISE INDICATED, ALL CONCRETE SIDEWALKS SHALL:
   - BE 5'-0" WIDE
   - HAVE SAWED CONTROL JOINTS WHERE INDICATED ON THE PLANS (NOTE - TOOLED JOINTS WILL NOT BE ACCEPTED)
   - EXPANSION JOINTS (FILLED WITH 1/2" H. x 4" D. EXP MAT'L) SHALL BE PLACED WHERE INDICATED BY 'E.J.'.
   - HAVE 1'-0" INSIDE RADIUS
3. ALL SHRUBS, STUMPS, ROOTS, TREES, LIMBS AND OTHER VEGETATION DIRECTLY ADJACENT TO EXISTING BUILDING AND IN CONFLICT WITH NEW CONSTRUCTION SHALL BE REMOVED.
4. PROTECT EXISTING TREES NOTED TO BE SAVED AGAINST UNNECESSARY CUTTING, BREAKING, AND SKINNING OF LIMBS AND ROOTS.
5. PROVIDE GRASS SEEDING AT ALL AREAS OF NEW GRADING, AND AREAS DISTURBED BY CONSTRUCTION.

DESIGN DATA

- USE GROUP A-3
- CONSTRUCTION TYPE 5-B (UNPROTECTED)
- DESIGN BASED ON BOCA NATIONAL BUILDING CODE - 1990 EDITION
- FLOOR AREAS -
  - EXISTING STRUCTURE 3,344 GROSS S.F.
  - BUILDING ADDITIONS 6,230 GROSS S.F.

SHEET INDEX

SHT. NO.	TITLE
A-1	TITLE SHEET & SITE PLAN
A-2	DEMOLITION PLAN
A-3	FOUNDATION PLAN
A-4	FLOOR PLAN
A-5	ELEVATIONS
A-6	SCHEDULES & DOORS
A-7	DOOR DETAILS
A-8	ROOF FRAMING PLAN
A-9	ROOF PLAN
A-10	ENLARGED PLANS
A-11	SECTIONAL ELEVATIONS
A-12	SECTIONAL ELEVATIONS
A-13	SECTIONAL ELEVATIONS
A-14	SECTIONAL ELEVATIONS
A-15	WALL SECTIONS
A-16	DETAILS
A-17	REFLECTED CEILING PLAN
ME-1	MECHANICAL/ELECTRICAL SITE PLAN
ME-2	MECHANICAL/ELEC'L DEMOLITION PLAN
M-1	WASTE PLUMBING PLAN
M-2	SUPPLY PLUMBING PLAN
M-3	MECHANICAL PLAN
M-4	MECHANICAL SECTIONS
E-1	LIGHTING PLAN
E-2	ELECTRICAL PLAN
E-3	FIRE/SECURITY DETECTION PLAN
E-4	ELECTRICAL RISER DIAGRAM
E-5	LOW VOLTAGE WIRING DIAGRAM

DIVISION/REGIONAL APPROVAL

BY: DIVISION CHIEF/REGIONAL MANAGER — DATE 12-6-94

ARCHITECTURE SECTION

RECOMMENDED FOR APPROVAL: ARCHITECTURE SUPERVISOR — DATE 12/6/94

PARKS & RECREATION DIVISION

APPROVED: ENGINEER IN RESPONSIBLE CHARGE — DATE 12-6-94

SURVEYED BY		DRAWN BY C.MOL.		NO.	DATE	BY	REVISIONS	NO.	DATE	BY	REVISIONS	MICHIGAN DEPARTMENT OF NATURAL RESOURCES	TITLE SHEET & SITE PLAN
DESIGNED BY		CHECKED BY		1.				3.				PARKS & RECREATION DIVISION	SHEET TITLE
	DATE		DATE	2.				4.					

AREA OR PARK: BAY CITY STATE PARK, BAY COUNTY

PROJECT: SAGINAW BAY VISITOR CENTER

PROJECT NO. 24-1439

SHEET A-1 OF 17

PLAN NO. A-114