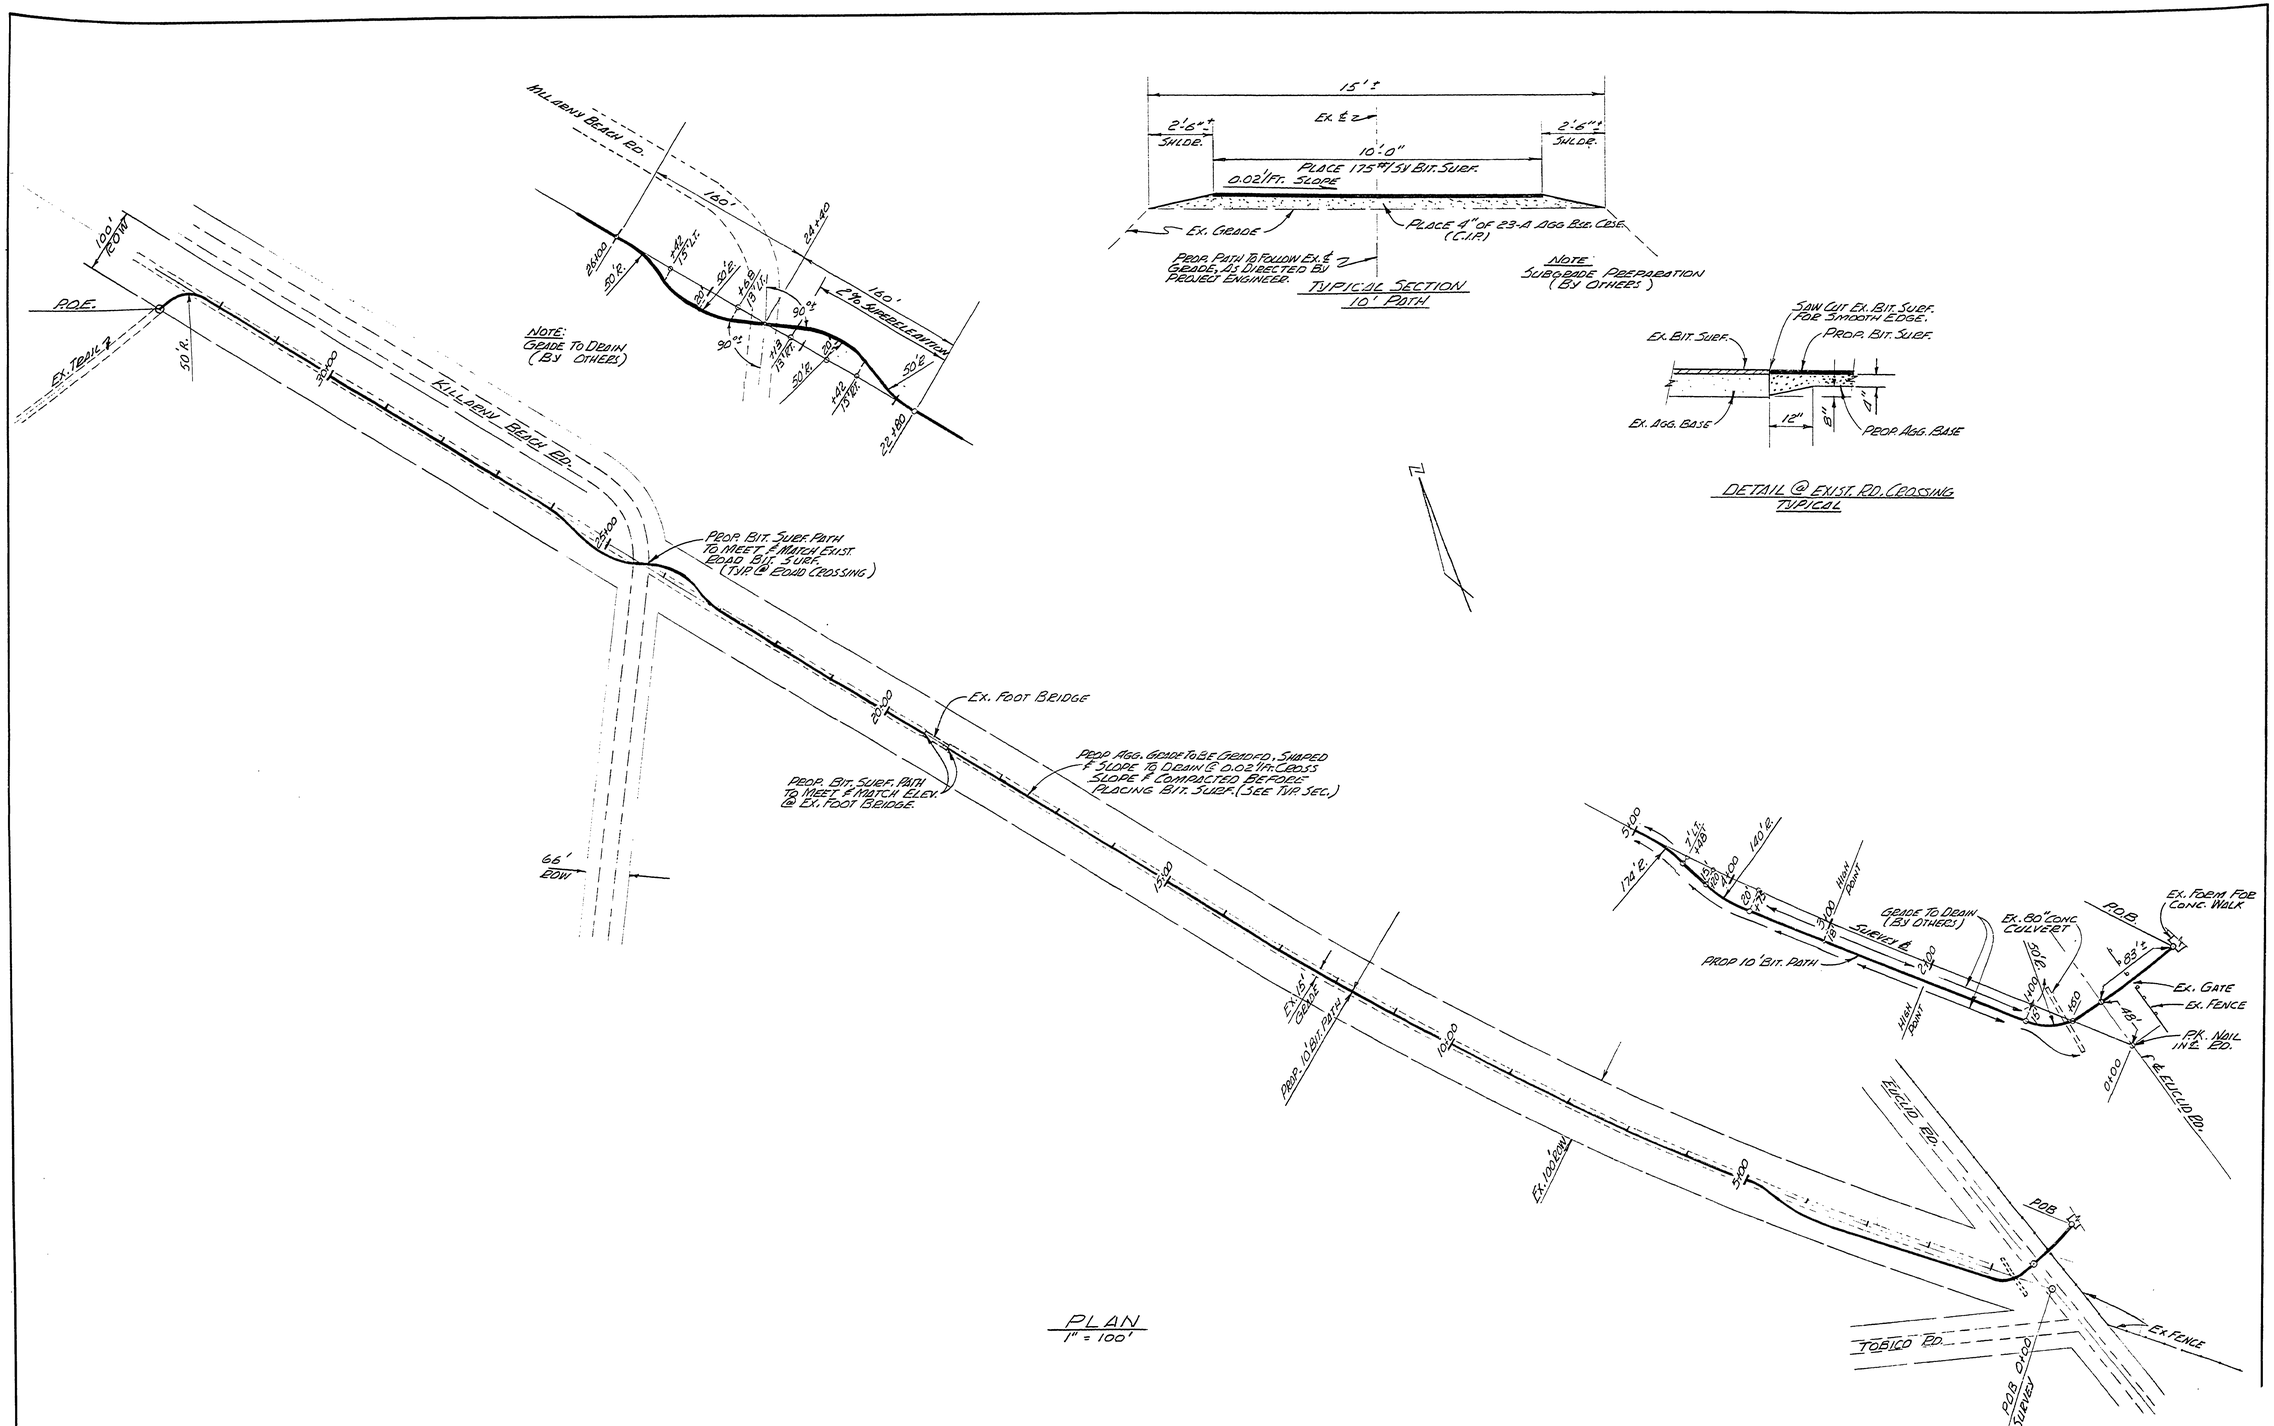

PLAN
1" = 100'

SURVEYED BY		DRAWN BY		NO.	DATE	BY	REVISIONS	NO.	DATE	BY	REVISIONS
DESIGNED BY		CHECKED BY		1.				3.			
	DATE		DATE	2.				4.			

MICHIGAN
DEPARTMENT OF NATURAL RESOURCES

PLAN
SHEET TITLE

AREA OR PARK: BAY CITY STATE PARK
PROJECT: NATURE TRAIL
PROJECT NO. 24-13
SHEET 2 OF 2
PLAN N

FLINT BLUEPRINT-700-480