10001

GARRISON'S

SUBDIVISION OF

Lots 6. 7 & 8. Military Reserve

DEARBORN WAYNE CO

For Vacation of part hereof by order of Circuit Court Wayne County See Book 276 Deeds p 83

For Vacation of part hereof by order of Circuit Court Wayne County See Book 264 Deeds page 132

For Vacation of part hereof by order of Circuit Court Wayne County See Book 264 Deeds page 252

State of Michigan }
County of Wayne }

On this 19th day of May A.D. eighteen hundred and seventy four personally appeared before me a Notary Public in and for said County Eugene Robinson Surveyor and acknowledged the above Plat to be correct

Philip. D Van Dyke
Notary Public
Wayne County
Michigan

We John W Mc Millan Register of Deeds for Wayne County and Eugene Robinson Surveyor do hereby certify that we have carefully compared the above Map of the Subdivision of Lots 6. 7 & 8 Military Reserve Dearborn Wayne Co with the Original and that it is an exact duplicate Copy of the same

J. W. Mc Millan Register
By G L. Wright Dept
Eugene Robinson
Surveyor

Scale 200 Ft to 1 inch

ROAD N66°47'E 66 FT WD

ST N73 13E 70 FT WD

AVE N16°47 W 80 FT WD

HOWS

MILITARY AVE

N10°38 W

AVE N10°47 W 80 FT WD

BUNSON

BALCH

GARRISON

AVE N73 13E

CHICAGO ROAD

N73°13'E

ST 80 FT WD

I hereby certify that this plat is a correct copy of the plat now on record in the Register of Deeds office being made under the supervision of the Auditor General by tracing the plat on record and affixing thereto a carefully compared copy of the dedication and certificates.
Dated this 9 th day of August 1910

John B La Fountain
Clerk And Ex Officio

Know all men by these presents that we Charles M. Garrison and Maria B Garrison his wife have caused to be made the above Map of Garrisons Subdivision of Lots 6. 7 and 8 Military Reserve Dearborn Wayne Co Mich and we do hereby dedicate to the perpetual use of the Public the Streets and alleys shown thereon reserving to ourselves our heirs or assigns the reversion or reversions thereof whenever discontinued by law

ALLEY VACATED BY RESOLUTION CITY COUNCIL 2-17-47 NO. 1331-47 VILLAGE NO. 227-41

Witness our hands and seals this 19th day of May A-D. eighteen hundred and Seventy four }

Charles M Garrison LS
Marion B. Garrison LS

In presence of
Laurence Dekeyn
Philip N D Van Dyke

State of Michigan }
County of Wayne } SS

On this 19th day of May A D eighteen hundred and Seventy four before me a Notary Public in and for said County personally appeared Charles M Garrison and Maria B Garrison his wife known to me to be the same persons who executed the above instrument and who severally acknowledged the same to be their own free act and deed and the said Maria B Garrison on a private examination by me separate and apart from her husband acknowledged that she executed the above freely and without fear or compulsion from any one

Philip N D Van Dyke
Notary Public
Wayne County
Michigan

Part Vacated by Vacation Book 1913

Recorded 1874 G L. Wright Dpt Regr.

Beginning at a point east of the westerly line of Bunson Avenue and North of a straight line extended from said westerly line to Military Avenue, along the Southerly boundary of Lots 3 and 4, in Block 3, and Lot 11 in Block 6, is vacated by order of the Circuit Court Lee Vaughan Bunson

1000!

Garrison Subdivision of Lots 6, 7 & 8 Military Reserve Part II

Order for vacating part of Plat

Received for record the 15th day of August A. D. 1884 at 3.00 O.C. P.M.
James A Visger
Dept Register

State of Michigan Circuit Court for the County of Wayne

In the Matter of the petition of Richard Naigh & Margaret A Russell to vacate a portion of a plat.
At a session of said court held at the Circuit court Room in the City of Detroit on the eleventh day of August A D 1884
Present Hon. F K Chambers
Circuit Judge

The etition of Richard Naigh and Margaret A Russell having been filed with the clerk of the court on the eighth (8) day of July A. D. 1884 praying for the vacation of all that portion of Beeson Avenue lying north of the southerly line of lots 4 and five (5) in block six (6) and also a portion of an alley lying between lot four (4) and five (5) and lot six (6) in block six (6) of the plat of C. M. Garrison's Subdivision of lot six (6) seven (7) and eight 8 of the Military reserve Dearborn Wayne County Michigan according to the official plat thereof recorded in the office of the Register of Deeds for said County in Libe 3 of Plats at page 75 now comes said petitioner having produced to the court satisfactory evedence that notice of the pendency of said petition has been given pursuant to the statute in such case made and provided and that there is no reasonable objection to the making of such vacation, therefore in consideration of the premises and on motion of Henry A Naigh Attorney for said petitioner it is ordered adjudged and decreed by the court that all that portion of Beeson Avenue lying north of the southerly line of lots four (4) and five (5) in block six (6) and all that portion of the alley lying between lots four (4) and five, and lot six (6) of block six (6) of C M Garrisons Subdivision of lots 6 + 7 + 8 of the Military Reserve Dearborn Wayne County Michigan according to the official plat recorded in the office of the Register of Deeds for said County in Liber Three (3) of Plats page seventy five (75) be and the same is hereby vacated and it is further ordered that the proceedings of the court herein be recorded by the Clerk with the record of the court

State of Michigan } SS
County of Wayne } I John J Enright Clerk of the County of Wayne and of the Circuit Court for said County do hereby certify that the above and foregoing is a true and correct copy of order of vacating plat as appears of record in my office that I have compared the same with the original and it is a true transcript therefrom and of the whole thereof. In testimony whereof I have hereunto set my hand and affixed the seal of said Court and County at Detroit this 15th day of August A.D. 1884
John J Enright Clerk
By Charles C Kellogg Deputy Clerk

(Court Seal)

Vacation of Plat

Received for record Sept 18th A.D. 1883 At 11.50 o clock A. M.
Chas M Rousseau Register

State of Michigan Circuit Court for the County of Wayne
In the Matter of the Petition of Richard Naigh to vacate a portion of Garrison Subdivision of lots 6.7 + 8 of the Military Reserve Dearborn Wayne County Michigan At a session of said court held in the circuit court room in the City of Detroit in said County on the 17th day of Sept A. D. 1883 Present
Honorable William Jennison Circuit Judge

This matter having come on to be heard before the Court in pursuance of the notice thereof duly published and posted as required by law and satisfactory evidence in support of said petition and of the posting and publication of said notice having been duly produced before and carefully considered by the Court, It is on Motion of Henry A Naigh Esq Attorney for said petitioner hereby orded that of all that portion of the plat of land known as Garrison's Subdivision of lots six (6) seven (7) and eight (8) of the Military reserve Dearborn wayne County Michigan the same being recorded in the office of the Register of Deeds for said County in Liber three of Plats on Page 75 which lies west of Beeson Avenue as shown on said Plat including the alley in the rear of Block (9) so much of Garrison Avenue as lies between blocks eight (8) and nine (9) all of Balch Avenue and a strip of land about seven (7) feet wide long along the south side of Block eight (8) be and the same is hereby vacated That is to say. All and every portion of the said plat which lies west of the said Beeson Avenue is hereby vacated

Wm Jennison
Circuit Judge.

State of Michigan } SS
County of Wayne } I John J Enright Clerk of the County of Wayne and of the circuit court for said County do hereby certify that the above and foregoing is a true and correct copy of order vacation subdivision &c as appears of record in my office that I have compared the same with the original and it is true transcript therefrom and of the whole thereof In testimony Whereof I have hereunto set my hand and affixed the seal of said Court and County at Detroit this 18th day of September A D 1883
John J Enright Clerk
By Chas P Kellogg Deputy Clerk

(Court Seal)

Vacation Received for record November 10th A.D. 1883 at 12 45 O Clock P.M. Chas M Rousseau Register

At a session of the Circuit Court for the County of Wayne convened and held at the Circuit Court Room in the City of Detroit on the ninth day of November in the yeavone thousand eight hundred and eighty three Present, Hon Wm Jennison Hon John J Speed Hon F K Chamberlain Circuit Judges.

Matter of the petition of Richard Naigh to Vacate a portion of a plat. The petition of Richard Naigh having been filed with the Clerk of this court on the ninth day of October A D 1883 praying for the vacation of all that portion of the plat of Garrison's Subdivision of lots six (6) seven (7) + eight (8) of the Military Reserve in the Township of Dearborn County of Wayne and State of Michigan lying west of Beeson avenue as shown on such plat & north of the original northerly line of the Chicago road such plat being recorded in the office of the Register of Deed of said County in book three of plats at page (75) now comes into Court said petitioner. And said petitioner having produced to the Court satisfactory evidence that notice of the pendency of said petition has been given pursuant to the statute is such case made & provided and that there is no reasonable objection to the making of such vacation Therefore in consideration of the premises & on motion of C. J. O Flynn attorney for said petitioner it is ordered adjudged and decreed by the Court that all that portion of such plat lying west of Beeson Avenue as shown thereon & north of the original northerly line of the Chicago Road be & the same is hereby vacated, and it is further ordered that the proceedings of the Court herein be recorded by the Clerk with the record of the Court

State of Michigan } SS
County of Wayne } I John J Enright Clerk of the Circuit Court for the County of Wayne do hereby certify that the above and foregoing is a true and correct Copy of the order of vacation entered in the above entitled Caused by said Court as appears of record in my office That I have Compared the same with the original and it is a true transcript there from and of the whole thereof
In Testimony whereof I have hereunto set my hand and affixed the seal of said Court at Detroit this tenth day of November A D 1883
John J Enright Clerk
By Wm P Law Deputy Clerk

PLAT ----- EDGEWATER SUBDIVISION OF LOT THREE OF PLAT OF SECTION FIVE HUNDRED FIFTY-SIX, IN GROSSE ISLE.

In the matter of the petition of Samuel M. Stanton et al. for the vacation of Edgewater Subdivision of Lot 3 of the Plat of Sec. 556, in Grosse Isle.

Mar. 27, 1915.

Henry A. Mandell,
Circuit Judge.

ORDERED that the said plat, including all streets, roads, and other spaces thereon, be vacated;

PROVIDED, nothing in this order and judgment shall operate or be construed as a vacation of the public highway along the shore of Detroit River, upon the westerly side of said plat hereby vacated.

Voucher 370 ---- 1915.

Vol. 142 page. 11608

PLAT --- WHITNEY SUBDIVISION OF TEN THOUSAND ACRE TRACT IN DETROIT.

Re petition of The Whitney Realty Co., Ltd., to vacate portion of said plat.

Mar. 30, 1914.

Alfred J. Murphy,
Circuit Judge.

ORDERED that that portion embracing Lots 61 to 87 incl. of the plat of the Whitney Sub. of Lots 1 and 2 and the south parts of Lots 3, 6, and 11, quarter section 54 and Lots 16, 18, 38, and 40 of Anderson's Subdivision of Lots 7 and 8, Quarter Section 54, Ten Thousand Acre Tract, in Detroit, be vacated.

Voucher 394 -- 1914.

Vol. 25 page. 1611

PLAT ------ GARRISON'S SUBDIVISION OF LOTS SIX, SEVEN, AND EIGHT MILITARY RESERVE, IN DEARBORN.

In the matter of the petition of Charles M. Garrison to vacate part of plat of Garrison's Subdivision of Lots Six, Seven, and Eight of Military Reserve, Dearborn.

May 27, 1876.

Cornelius J. Reilly,
Circuit Judge.

ORDERED that so much of said plat as includes the land lying east of the westerly line of Buson Ave. and north of a straight line extended from said Westerly line to Military Ave. along the southerly boundary of lots three and four, in block three, and lot eleven in block six be vacated.

Voucher 504 --- 1913.

Vol. 134 page. 10,001

PLAT ----- BOSTON BOULEVARD SUBDIVISION OF TEN THOUSAND ACRE TRACT IN DETROIT.

Truman H. Newberry, et al.

-vs-

City of Detroit,
Township of Greenfield,
O. B. Fuller, Auditor General.

Entire Plat ordered set aside and expunged from records.

June 16, 1913.

Philip T. Van Zile,
Circuit Judge.

Voucher531 ---- 1913.

Vol. 27 page 1726

16 X

ClibPDF - www.fastio.com

/0000/

REGULAR MEETING OF THE COUNCIL

of the

CITY OF DEARBORN

December 3, 1963

The Council convened at 8:00 o'clock, P.M., President of the Council Ralph B. Guy presiding. Upon roll call there were present Councilmen Baja, Bondie, Dombrowski, Fordell, Hart, ImOberstag, and President of the Council Guy; absent, none. A quorum being present, the Council was declared in session.

Form #2

State of Michigan
County of Wayne
City of Dearborn } ss.

I, Jos. Cardinal, Clerk of the City of Dearborn in said County and State, do hereby certify that the annexed paper is a true copy of Council Resolution No. 12-988-63

adopted by the Council of said City at a regular meeting held on the 3rd day of December 19 63, as appears from the official minutes of said meeting, on file in the office of the Clerk of said City; that I have caused the same to be compared with the original and the same is a correct transcript therefrom and of the whole of such original.

In witness whereof, I have hereunto set my hand and affixed the corporate seal of said City of Dearborn this 9th day of December, 19 63

Jos Cardinal
City Clerk

The City Clerk reported that Tuesday, December 3, 1963, is the date set to listen to objections to the proposed vacating of the alley between Morley Avenue and Garrison Avenue from the east line of Lot 13, extended, to the east line of Lot 17 extended, of Block 2, Garrison's Subdivision. The President of the Council announced that this was the time set to listen to objections to the proposed vacating of the alley as aforesaid.

Verbal objections were received from William J. Price, 22534 Garrison.

By Councilman Hart supported by Councilman Dombrowski.

12-988-63. WHEREAS: On June 18, 1963, this Council did adopt a resolution declaring that after investigation the Council concluded it was for the best interest of the City that all of the public alley, 20 feet wide, between Morley Avenue and Garrison Avenue extending from the east line of Lot 13, extended, to the east line of Lot 17 extended, lying within Garrison's Subdivision, as recorded in Liber 3, Page 75 of Plats, Wayne County Records, be vacated, retaining, however, the full width for the entire length of the alley proposed to be vacated, which shall be reserved to the public use as and for an easement for sewers, utility mains, conduits and poles, together with access for the maintenance and/or installation thereof, but not for public travel or transportation, and

WHEREAS: The notices required in the said resolution to be given as therein provided have been duly given, as appears from the affidavits of publication and posting on file in the Office of the City Clerk; be it

RESOLVED: That all of the public alley, 20 feet wide, between Morley Avenue and Garrison Avenue extending from the east line of Lot 13, extended, to the east line of Lot 15 extended, lying within Garrison's Subdivision, as recorded in Liber 3, Page 75 of Plats, Wayne County Records, be and the same is hereby vacated, discontinued and abolished, retaining, however, the full width for the entire length of the alley proposed to be vacated, which shall be reserved to the public use as and for an easement for sewers, utility mains, conduits and poles, together with access for the maintenance and/or installation thereof, but not for public travel or transportation; be it further

RESOLVED: That the Clerk be and he is hereby directed to record the within resolution in the office of the Auditor General for the State of Michigan and in the office of the Wayne County Register of Deeds after it has become effective.

Adopted as follows: Yeas: Councilmen Baja, Dombrowski, Guy and Hart, (4). Nays: Councilmen Bondie, Fordell and ImOberstag, (3). Absent: None.

ClibPDF - www.fastio.com

ClibPDF - www.fastio.com

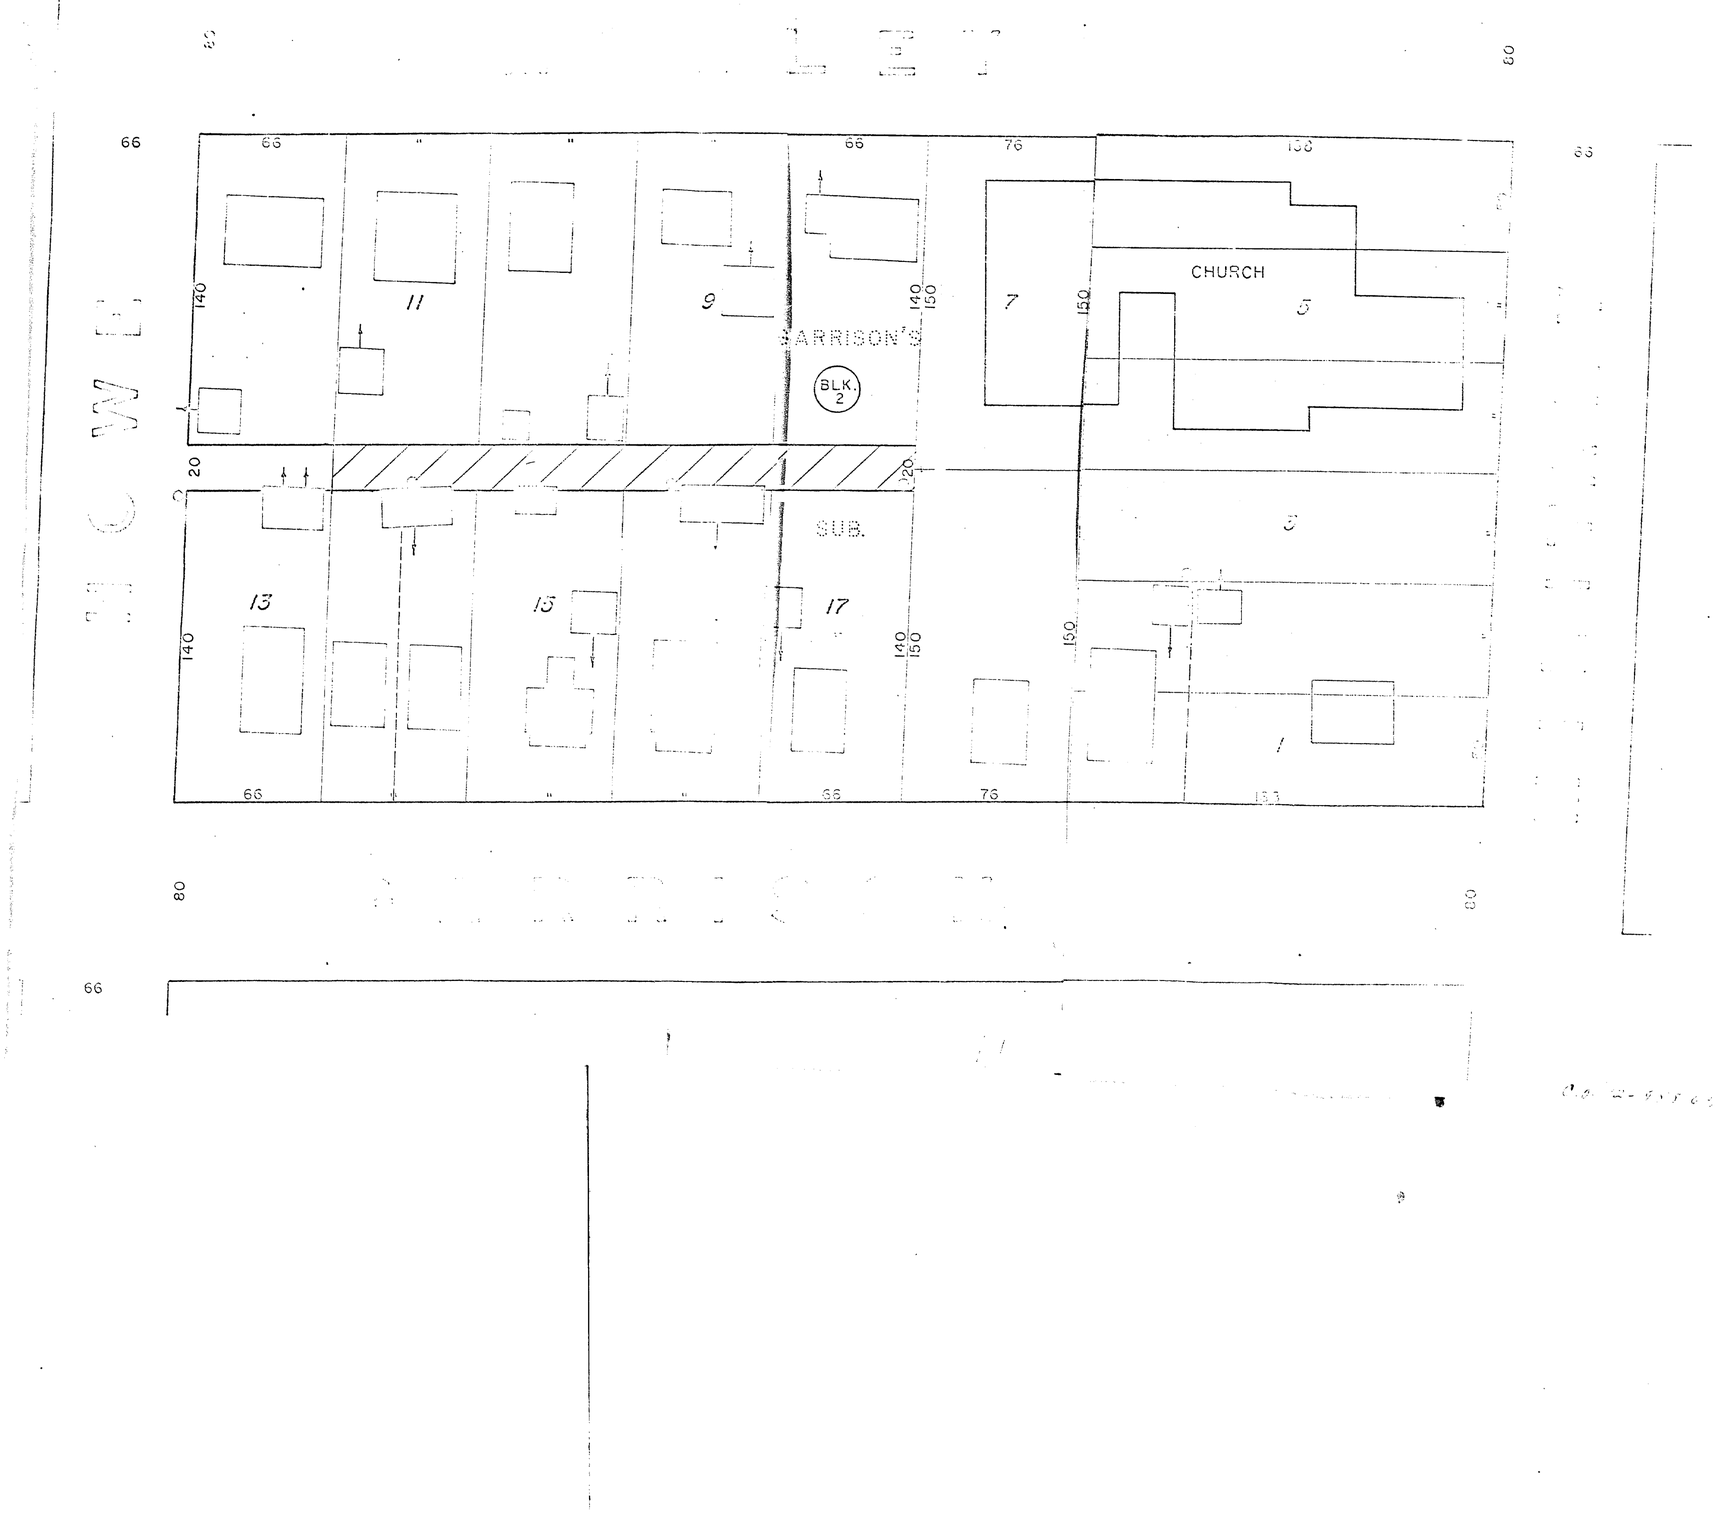

Wayne

10001

CITY OF DEARBORN

Home Town of Henry Ford

JOSEPH CARDINAL
CITY CLERK

OFFICE OF THE CITY CLERK
CITY HALL—LUZON 4-1200

December 6, 1963

Mr. Billie S. Farnum
Auditor General
Lansing, Michigan

Dear Mr. Farnum:

At the regular meeting of the Council of the City of Dearborn, held on December 3, 1963, the following resolutions were adopted:

C.O. 12-988-63 - Vacating alley between Morley and Garrison, from E. line of Lot 13, extended, to the E. line of Lot 15, extended of Block 2, Garrison's Subdivision.

C.O. 12-989-63 - Vacating the alley in the block bounded by Littlefield, Morross and Manor.

We are enclosing certified copies of these resolutions and a sketch of the areas affected.

Sincerely yours,

Jos Cardinal

JOSEPH CARDINAL
City Clerk

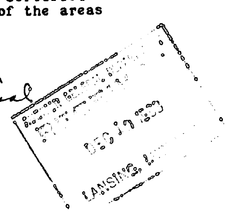

GT
Encls.

ClibPDF - www.fastio.com

REGULAR MEETING OF THE COUNCIL

of the

CITY OF DEARBORN

September 6, 1966

The Council convened at 8:00 o'clock, P.M., President Pro Tem of the Council Edward J. Dombrowski presiding. Upon roll call there were present Councilmen Baja, Bondie, Fordell, Hart, ImOberstag, and President Pro Tem of the Council Dombrowski, absent, Councilman Guy. A quorum being present, the Council was declared in session.

FORM #2

State of Michigan
County of Wayne } ss.
City of Dearborn

I, Jos. Cardinal, Clerk of the City of Dearborn in said County and State, do hereby certify that the annexed paper is a true copy of C.O. 9-828-66 adopted by the Council of said City at a regular meeting held on the 6th day of September 1966, as appears from the official minutes of said meeting, on file in the office of the Clerk of said City; that I have caused the same to be compared with the original and the same is a correct transcript therefrom and of the whole of such original.

In witness whereof, I have hereunto set my hand and affixed the corporate seal of said City of Dearborn this 13th day of September, 1966

Jos Cardinal
City Clerk.

The City Clerk reported that Tuesday, September 6, 1966, is the date set to listen to objections to the proposed vacating of the alley bounded by Howe Avenue, Military Avenue, Garrison Avenue and Morley Avenue.

The President Pro Tem of the Council announced that this was the time set to listen to objections to the proposed vacating of the alley as aforesaid.

There were no objections reported verbally or in writing.

By Councilman ImOberstag supported by Councilman Bondie.

9-828-66. WHEREAS: On July 19, 1966 this Council did adopt a resolution declaring that after investigation the Council concluded it was for the best interest of the City that the alley bounded by Howe Avenue, Military Avenue, Garrison Avenue and Morley Avenue, in Garrison's Subdivision, be vacated, reserving and retaining, however, an easement on, over, along, across, under, above and through all of such vacated alley as above described for public use and public utility purposes including use for sewers together with surface drainage and surface drainage structures, utility mains, conduits and poles, together with access for the maintenance and/or installation thereof but not for public travel or transportation, and

WHEREAS: The notices required in the said resolution to be given as therein provided have been duly given, as appears from the affidavits of publication and posting on file in the Office of the City Clerk; be it

RESOLVED: That the alley bounded by Howe Avenue, Military Avenue, Garrison Avenue and Morley Avenue, in Garrison's Subdivision, be and the same is hereby vacated, discontinued and abolished, reserving and retaining, however, an easement on, over,

along, across, under, above and through all of such vacated alley as above described for public use and public utility purposes including use for sewers together with surface drainage and surface drainage structures, utility mains, conduits and poles, together with access for the maintenance and/or installation thereof but not for public travel or transportation; be it further

RESOLVED: That the Clerk be and he is hereby directed to record the within resolution in the office of the Auditor General for the State of Michigan and in the office of the Wayne County Register of Deeds after it has become effective.

Adopted as follows: Yeas: Councilmen Baja, Bondie, Dombrowski, Fordell, Hart and ImOberstag, (6). Nays: None. Absent: Councilman Guy, (1).

ClibPDF - www.fastio.com

CASE NO. 1416

SCALE 1" = 40' JUNE, 1966

DEARBORN CITY PLAN COMMISSION

Q-0-9-838-66

NOTE

- Utility Pole
- Residential Use

N

GARFIELD

NORTHWESTERN

MONTGOMERY

66 80 66 80

188 76 66 66 66

50 150 140 150 140 150 140

1 2 3 4 5 6 7 8 9 10 11 12 13 14 15 16 17

CHURCH

SUB.

BLK 2

GARRISON'S

20' Easement

CEDAR

CityPlat - www.citypic.com