


of the Subdivision of the SOUTH HALF of OUT LOT 23
STABIN FARM for MRS. M.L. Backus.
City of Detroit by J.F. Munro Sur

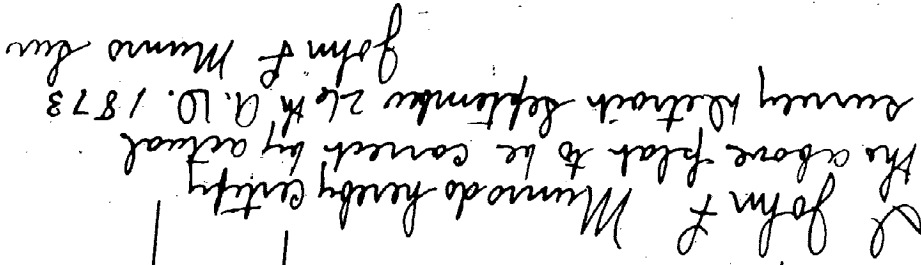

William Lloyd
J. P. Thompson
Pay Commissioners on Behalf of Detroit

On the 26th day of September
in the year eighteen hundred and twenty three before me
the Notar Public & Mayor I called in and for said
County personally appeared John T. Munro to me
known by the name herein described in and who
executed the above certificate and acknowledged the
same to be his free act and deed.

J. B. Munro

Ms. J. Green

in the year eighteen hundred and seventy three before me
on this 26th day of September
my father & mother I who in and for said
the Subscribing & Notary appeared before me
being personally appeared John F. Munro to me
known to be the same person described in and who
executed the above certificate and acknowledged the
same to be his free act and deed

Ms. J. Green

I know all men by their friends that of M. L. Backus

of the County of Wayne State of Michigan do hereby dedicate
to be called the highway use of the State and allege on
the above that according to myself and my heirs and assigns
the reason there of whenever the same may be discontinued
by law without my hand and seal at Detroit this
day of September A. D. eighteen hundred and twenty three
James of
M. Welch

On the 29th day of September in
the year one thousand eight hundred and seventy three before
me the undersigned a Notary Public in and for said County
personally appeared Mary & Barbara to me known to be the
same person described in and who executed the above instrument
and acknowledged the same to be his free act and deed

J. M. Welch
Notary Public
Wayne County
Michigan

John F. McLean
John F. McLean

I hereby certify that the above plat is a correct copy of the plat now on record in the Office of Records being made under the supervision of the District Engineer by tracing the plat on record and affixing thereto a carefully compared copy of the dedication and certificate dated the 4th day of August 1918.

John B. Fountain
Lehigh Acad. Gen. Dep't.

Recorded on the 2nd day of October
1873

Handwritten: *Handwritten*

as appears from the Journal of said Common Council, on file in my office,

10-29-63
James D. Peabody
City Clerk

[illegible][illegible][illegible]

SHORT FORM--TRUE COPY CERTIFICATE

I, THOMAS D. LEADBETTER, CITY CLERK of the City of Detroit, do hereby certify that the annexed paper is a True Copy of a Resolution adopted by the Common Council on SEP 14 1965 and approved by the Mayor on SEP 21 1965 as appears from the Journal of said Common Council.


SEP 14 1965
SEP 21 1965

IN WITNESS WHEREOF, I have hereunto
set my hand and affixed the Corporate
Seal of said City, at Detroit, on
OCT 8 1965

City Clerk

NOTE

NOTE
REQUESTED VACATION SUBJECT TO UNDER-
GROUND EASEMENT FOR PUBLIC UTILITIES
OF OLD ST. AUBIN BET. LAFAYETTE &
ANTIETAM.

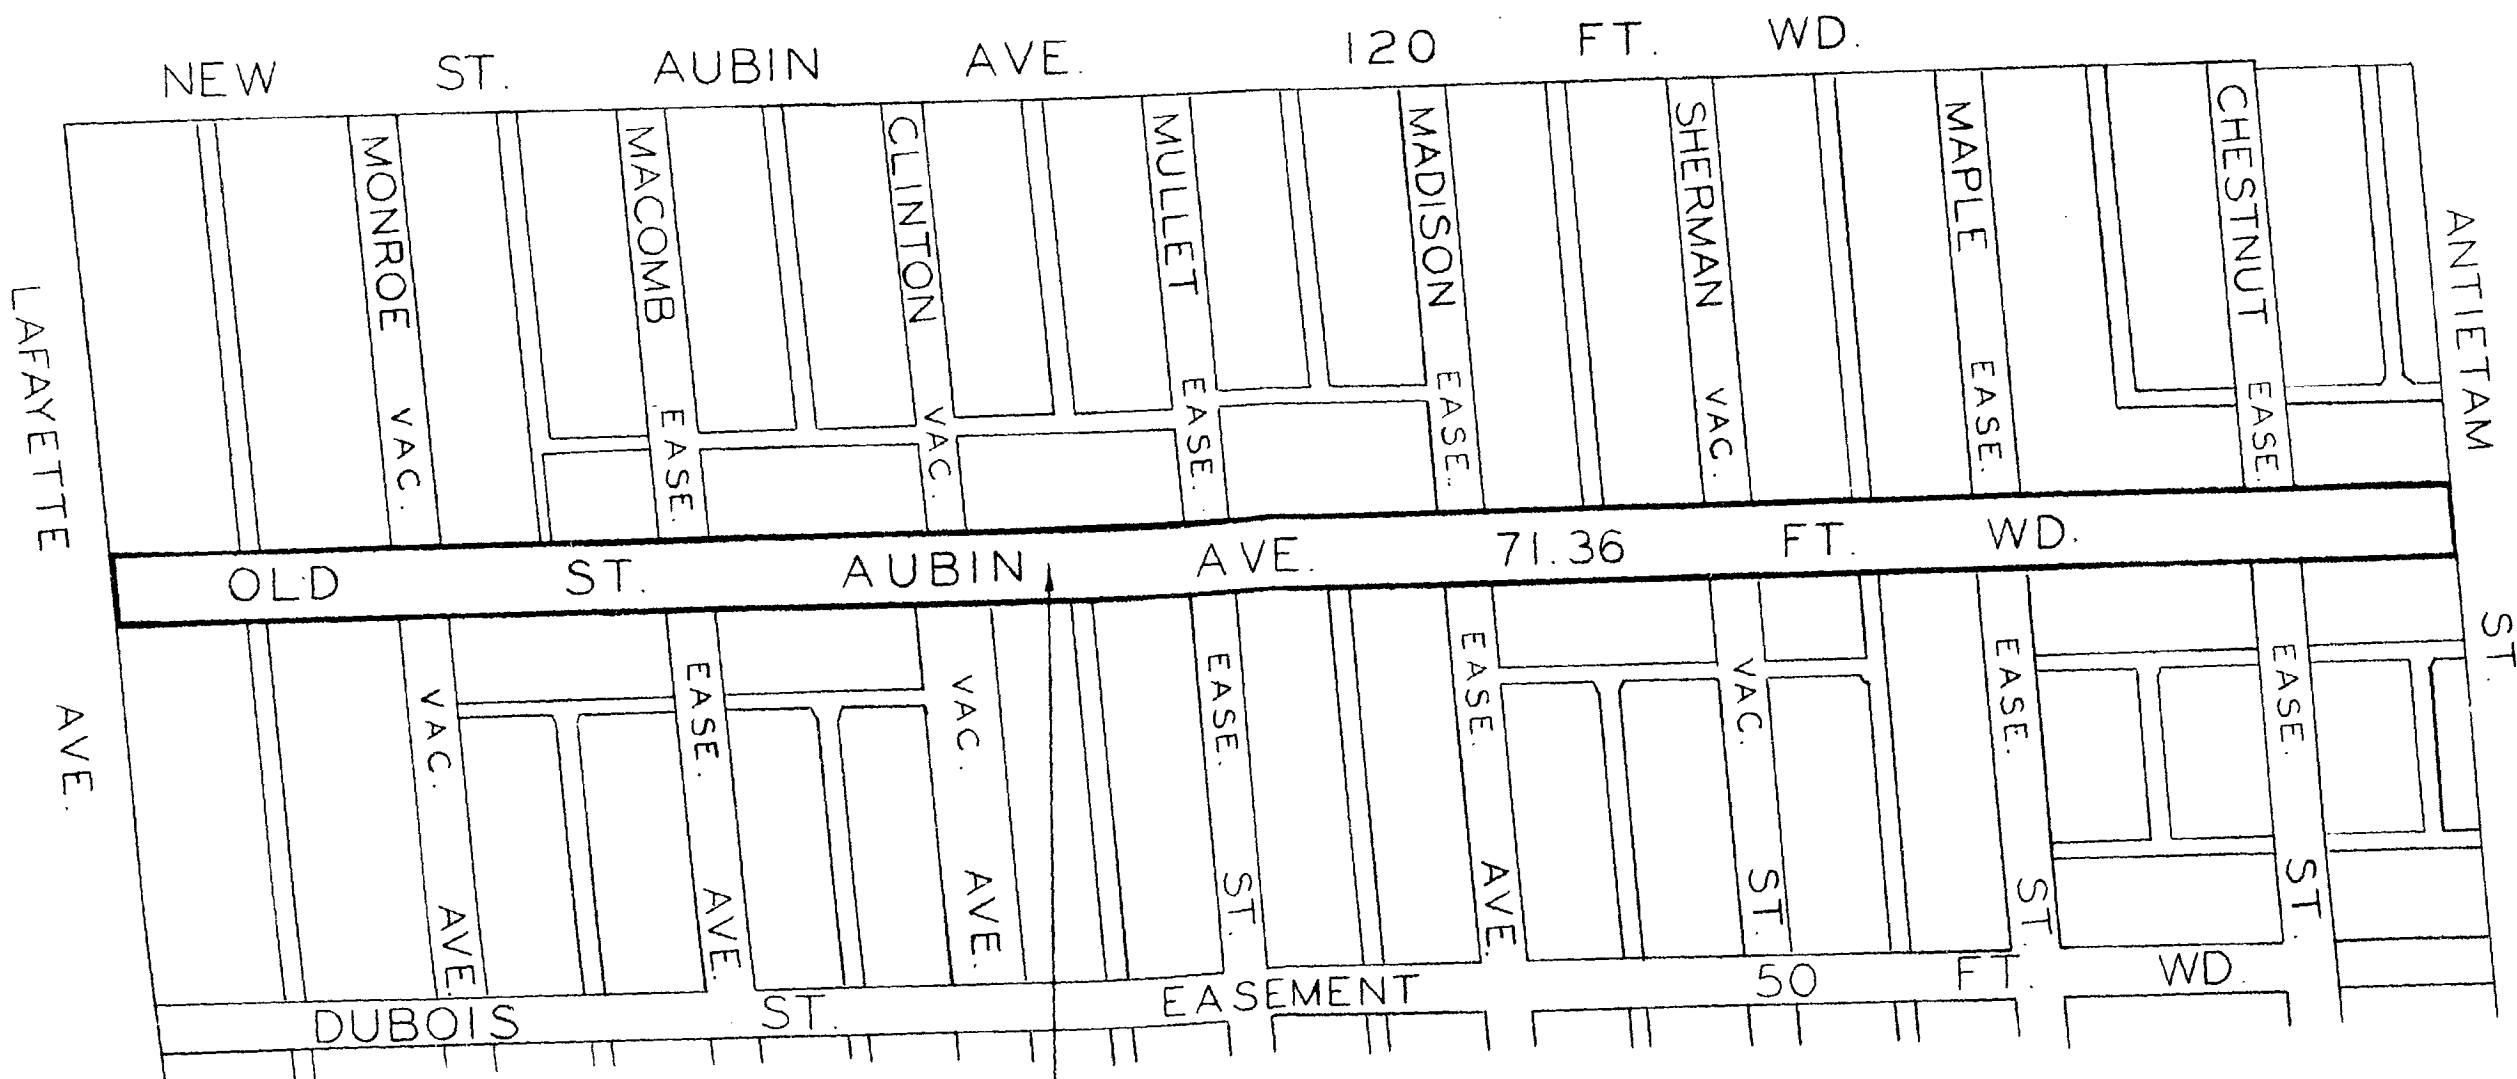

TOPO'S 38 & 39

F E D C B A						DESIGNED BY		APPROVED:		CITY OF DETROIT DEPARTMENT OF PUBLIC WORKS CITY ENGINEER'S OFFICE BUREAU OF DESIGN Form C of D-346 SH-A	REQUESTED BY		OLD ST. AUBIN	
						DRAWN BY	DJP				BOOK NO.		SCALE 1" = 200'	DRG. NO. X-2364
						TRACED BY		ENGINEER OF			PAGE NO.		DATE 6-10-65	
						CHECKED BY		CITY ENGINEER						
	DESCRIPTION					DRW.	CKD.	APR.	DATE					
	REVISIONS													