

South from Dunsmuir & Colquhoun
 19 August 1851
 A. E. Nathan Esq.

map attached

Li. 17229

Pa. 321

Rec. 12-12-69

waiver
10054

vacated lying north of a line described as intersecting the east line of lot 79 at a point 30 feet north of the southeast corner of lot 79 as platted and the west line of lot 81 at a point 30 feet north of the southwest corner of lot 81 as platted, all of the above-mentioned plat;

Be and the same is hereby vacated as public alleys to become a part and parcel of the abutting property; and be it further

Resolved, That an underground easement is retained for the Detroit Edison Company's underground steam line across all that portion of alleys in the plat of a part of Section No. 7 of Governor's and Judges' Plan of the City of Detroit as recorded in Liber 1 Page 199 of Plats, of Wayne County Records, said easement being 20 feet wide and the centerline of which is described as beginning at a point on the southerly line of Gratiot Avenue, 60 feet wide, said point being N. 54d 50m 04s E., 110.00 feet from the easterly line of Woodward Avenue, 120 feet wide; thence S. 30d 12m 00s E., 144.74 feet; thence N. 89d 45m 44s W., 125.43 feet; thence N. 29d 45m 32s W., 123.63 feet to the easterly line of the afore described parcel.

Provided, That by reason of granting of the vacation, the Detroit Edison Company does not waive any rights to the underground steam line located therein.

Provided Further, That no building or structure of any nature whatsoever shall be built upon the vacation or underground steam line therein without prior approval of the Detroit Edison Company; and further

Resolved, That upon proper application, the Department of Public Works shall issue to the Detroit Edison Company permits to relocate their underground conduit from the vacated portion of alley to public streets most conveniently located in reference to the vacated alley and consistent with the public health, safety, convenience, and general welfare; and be it further

Resolved, That the Detroit Edison Company is hereby directed to remove their underground conduit from the vacated alleys without expense to the City within thirty days of receipt of a copy of this Resolution; and be it further

Resolved, That the City Clerk is hereby directed to mail to the Detroit Edison Company a certified copy of this Resolution.

Adopted as follows:

Yeas—Councilmen Beck, Hood, Miriani, Ravitz, Rogell, Tindal, Van Antwerp, Wierzbicki and President Carey—9.

Resolved, Whereas the City is undertaking the rehabilitation of the area known as Central Business District Project No. 5, Michigan R-93, pursuant to Act 344 of the Public Acts of 1945, as amended, and

Whereas, In order to carry out the development plan for this project it is necessary for the City of Detroit to vacate the following alleys.

Portions of alleys in the block bounded by Woodward Avenue, Gratiot Avenue, Farmer Street, Monroe Avenue, and Campus Martius being all that portion of alley not already vacated lying south of and adjoining a line described as being the north line of the vacated portion of alley, vacated July 24, 1851, extended westerly to intersect the northeasterly line of Lot 42 of the Plat of a part of Section No. 7 Governor's and Judges' Plan of the City of Detroit as recorded in Liber 1 Page 199 of Plats of Wayne County Records, at a point 26.44 feet south of the northeast corner of said lot; also

All that portion of alley not already vacated lying south of and adjoining a line described as being the north line of the vacated portion of alley vacated July 24, 1851, extended easterly to intersect the northwesterly line of lot 47 of the above mentioned plat, at a point 19.40 feet south of the northwest corner of lot 47, also.

All that portion of alley not already

STATE OF MICHIGAN)
CITY OF DETROIT)

SS.

SHORT FORM--TRUE COPY CERTIFICATE

I, THOMAS D. LEADBETTER, CITY CLERK of the City of Detroit, do hereby certify that the annexed paper is a True Copy of a Resolution

adopted by the Common Council on 11-25-69

and approved by the Mayor on 11-29-69

as appears from the Journal of said Common Council, on file in my office.

IN WITNESS WHEREOF, I have hereunto set my hand and affixed the Corporate Seal of said City, at Detroit, on


12-12-69

Thomas D. Leadbetter
City Clerk

FORWARD TO STATE TREASURER

PETITION NO. 1781
DETROIT HOUSING COMM.
2211 ORLEANS

J.E.C.
APPROVED: NOVEMBER 25, 1969
p. 2883-4

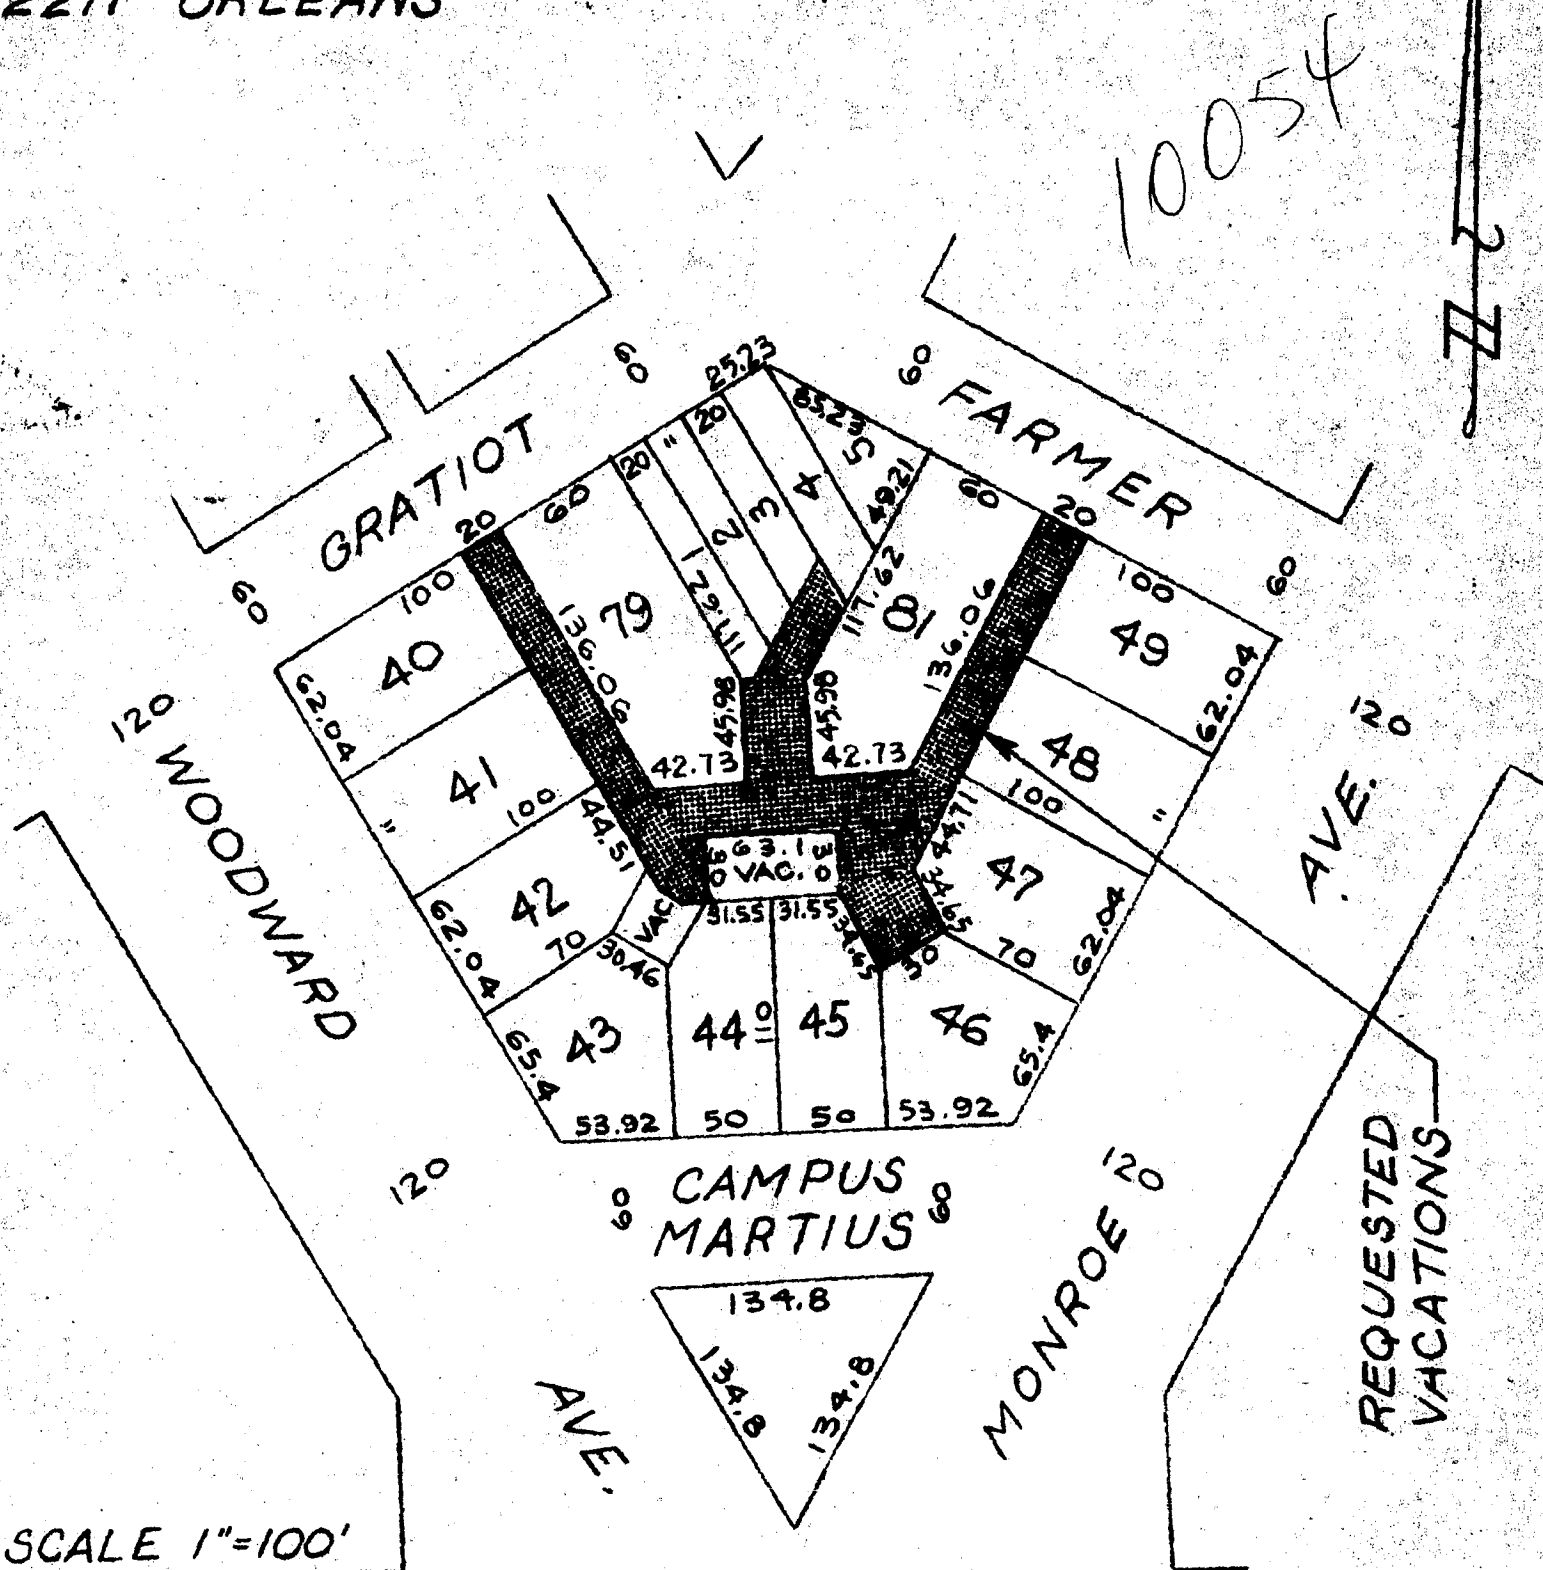

SCALE 1"=100'
TOPO NO. 28
GOVERNORS &
JUDGES PLAN

FOR OFFICE USE ONLY

B					
A					
DESCRIPTION		Drwn	Chkd	Appd	Date
REVISIONS					
DRAWN BY	APPROVED				
PLUNGIS					
TRACED BY	APPROVED				
CHECKED	APPROVED				
CITY ENGINEER					

REQUESTED VACATION
OF THE ALLEY IN THE
BLOCK BOUNDED BY
WOODWARD, GRATIOT,
FARMER, MONROE &
CAMPUS MARTIUS.

CITY OF DETROIT
Dept. of Public Works
City Engineers Office
Job No. MO 1(1)
Drwg. No. X-2501
Date 6-14-67

REQUESTED
VACATIONS

22