


10602

REGENT'S SUBDIVISION  
-- OF THE NORTH PART OF LOT 186 --  
AND PART OF LOT 188  
SOUTH OF FREMONT ST  
-- LAMBERT BEUBIEN FARM --

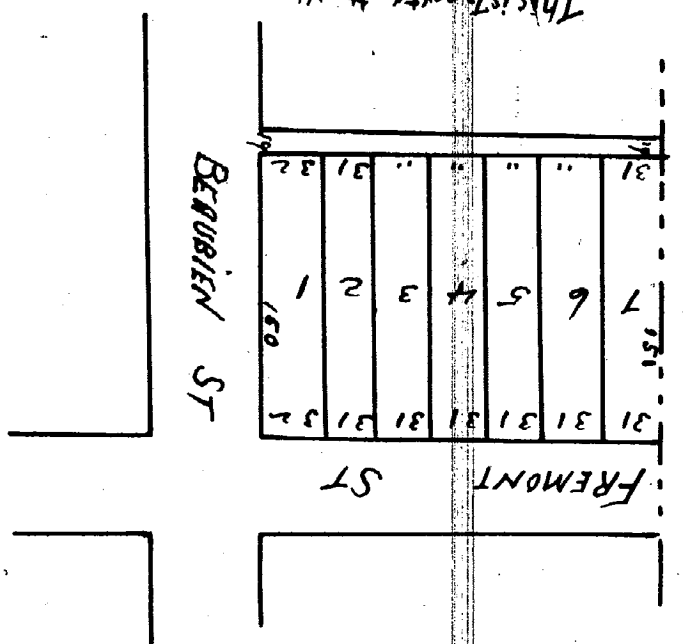

This is to certify that the above plat has been compared with the original plat of record in the office of the Register of Deeds of Wayne County and found to be a true copy of the same.  
A. N. Williams  
Surveyor


And for record Jan'y 25<sup>th</sup> 1872 at 3 o'clock P.M.  
Approved  
John Ford  
County of Wayne }  
Abstract of the original plat of record in the office of the Register of Deeds of Wayne County  
The above is correct from calculation  
Surveyor  
John + Maria  
Jan'y 13. 1872  
I know all men by their names that use Patrick Ingersoll and Helen Ingersoll as wife do hereby dedicate to the public the portion of the above and all in the plat made conveyed to them on hands + state this twenty third day of January 1872  
Charles E. Emerson  
State of Michigan }  
County of Wayne }  
Helen Ingersoll  
On this Twenty third day of January 1872 before me a Notary Public in and for said county personally appeared Patrick Ingersoll and Helen Ingersoll his wife who acknowledged that they executed the above instrument for the use and purpose therein mentioned and Helen Ingersoll wife of said Patrick Ingersoll on a private examination by me separately and apart from her husband acknowledged that she executed the same freely and without fear or compulsion from any one  
Charles E. Emerson  
Notary Public  
Wayne County Mich

I hereby certify that these plat are correct copies of the plat now on record in the Register of Deeds office being made under the supervision of the Register General by having the plat on record and affording these carefully compared copies of the plat and certification  
Dated this 23<sup>rd</sup> day of July 1910  
John B. Beaubien  
Notary Public and Gen. Supt.

10603

I hereby certify the above plat to be correct  
Received for record December 22<sup>nd</sup> 1871 at 3 o'clock P.M.  
Along Eaton Register  
We return A. Hall and Ida A. Hall do dedicate the portion of so much of the lot form as is embraced in the annexed plat do hereby adopt the said plat and dedicate to the use of the public the same and all appurtenances thereunto in every manner to myself my heirs and assigns the same shall be determined by law. Witness our hands and state this 21<sup>st</sup> day of December A.D. 1871  
Ida A. Hall  
A. Hall  
State of Michigan }  
County of Wayne }  
On this 21<sup>st</sup> day of December in the year before me a Notary Public in and for said county personally appeared A. Hall and Ida A. Hall his wife to me known to be the same persons described in and who executed the within instrument who acknowledged in and who executed the said plat and deed and the said Ida A. Hall wife of A. Hall on a private examination by me separately and apart from her husband acknowledged that she executed the same freely and without fear or compulsion from any one  
J. W. N. Hall  
Notary Public  
Wayne County Mich


Approved  
Dec 22 1871  
This is to certify that the above plat has been compared with the original plat of record in the office of the Register of Deeds of Wayne County and found to be a true copy of the same.  
A. N. Williams  
Surveyor

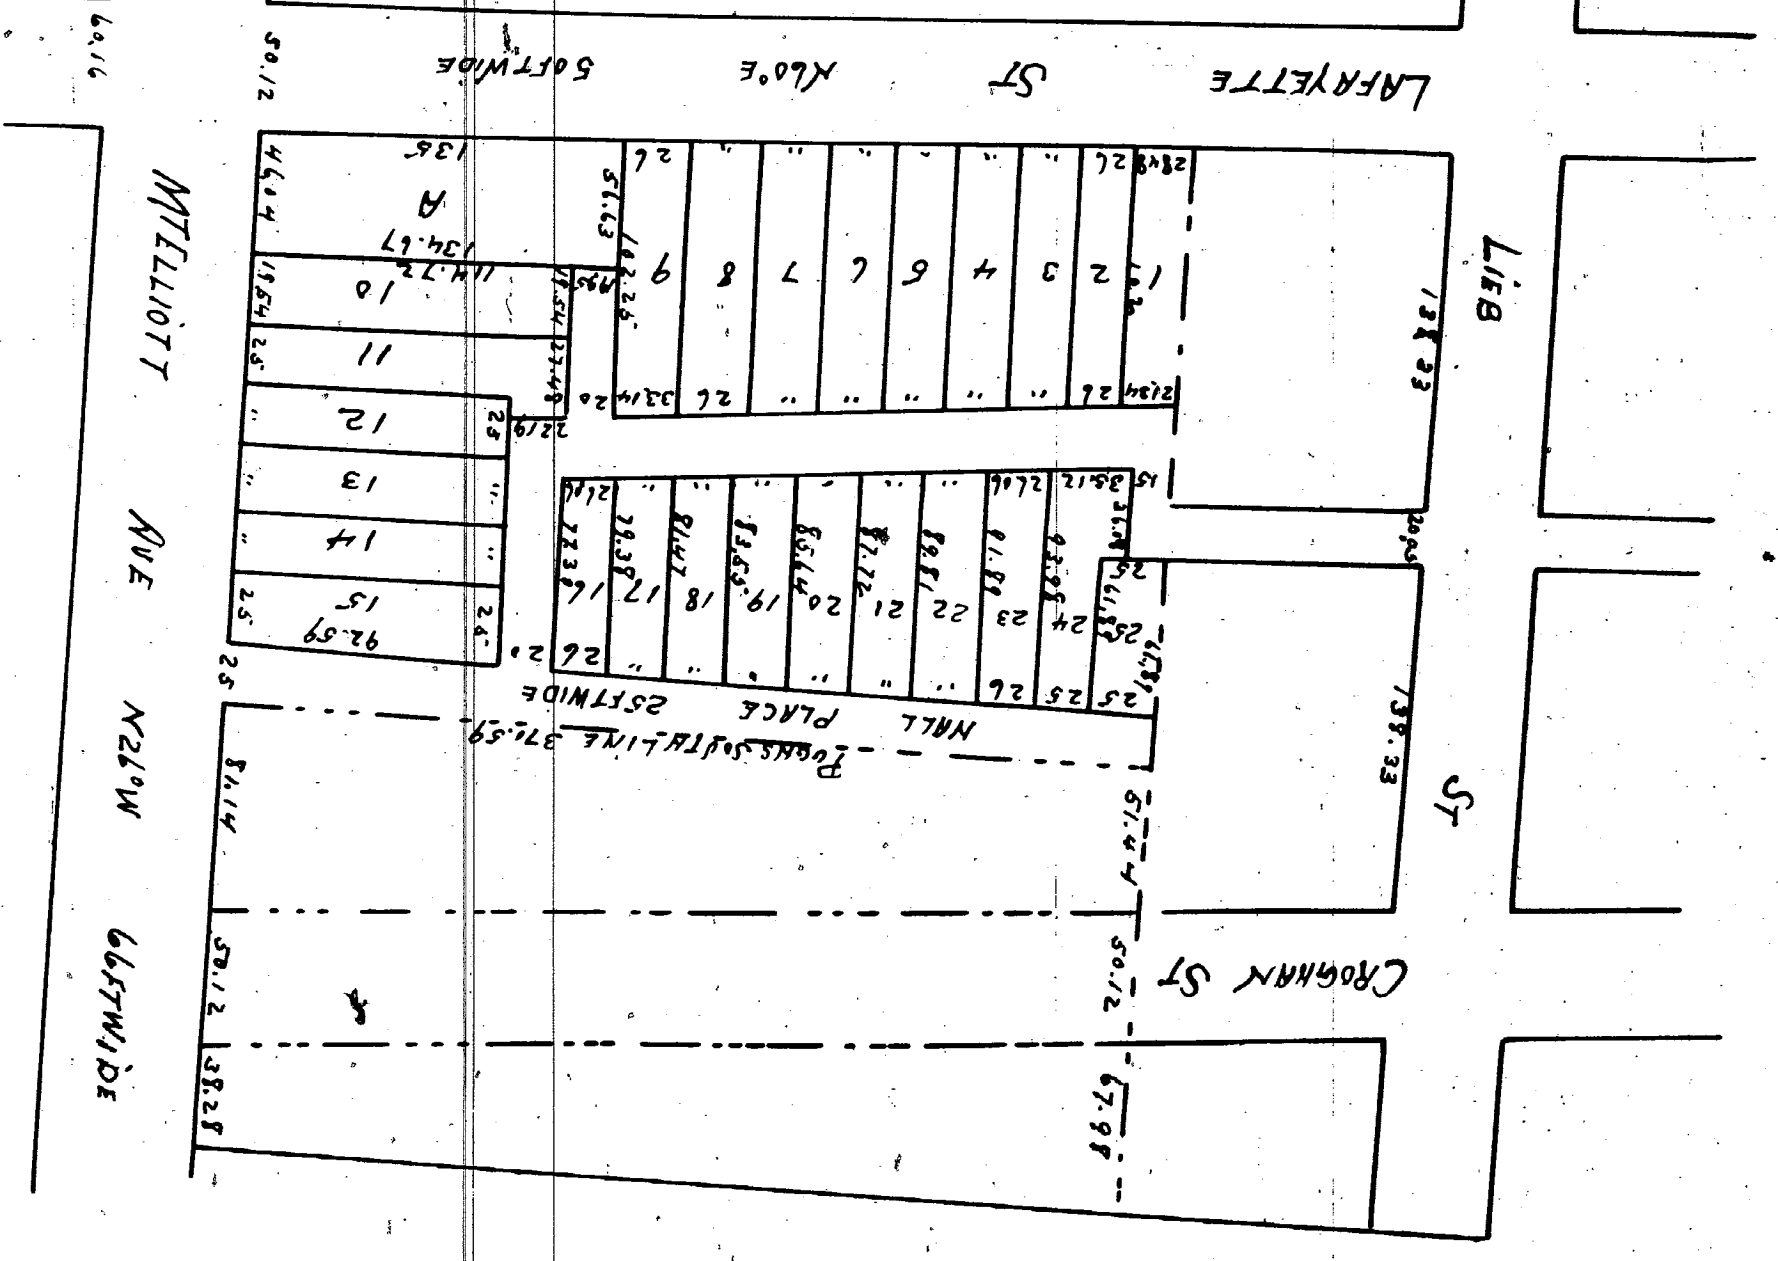

This is to certify that the above plat has been compared with the original plat of record in the office of the Register of Deeds of Wayne County and found to be a true copy of the same.  
A. N. Williams  
Surveyor

ANALL'S  
-- SUBDIVISION OF PART OF THE --  
LEIF FARM --  
NORTH OF LEAFETTE STREET



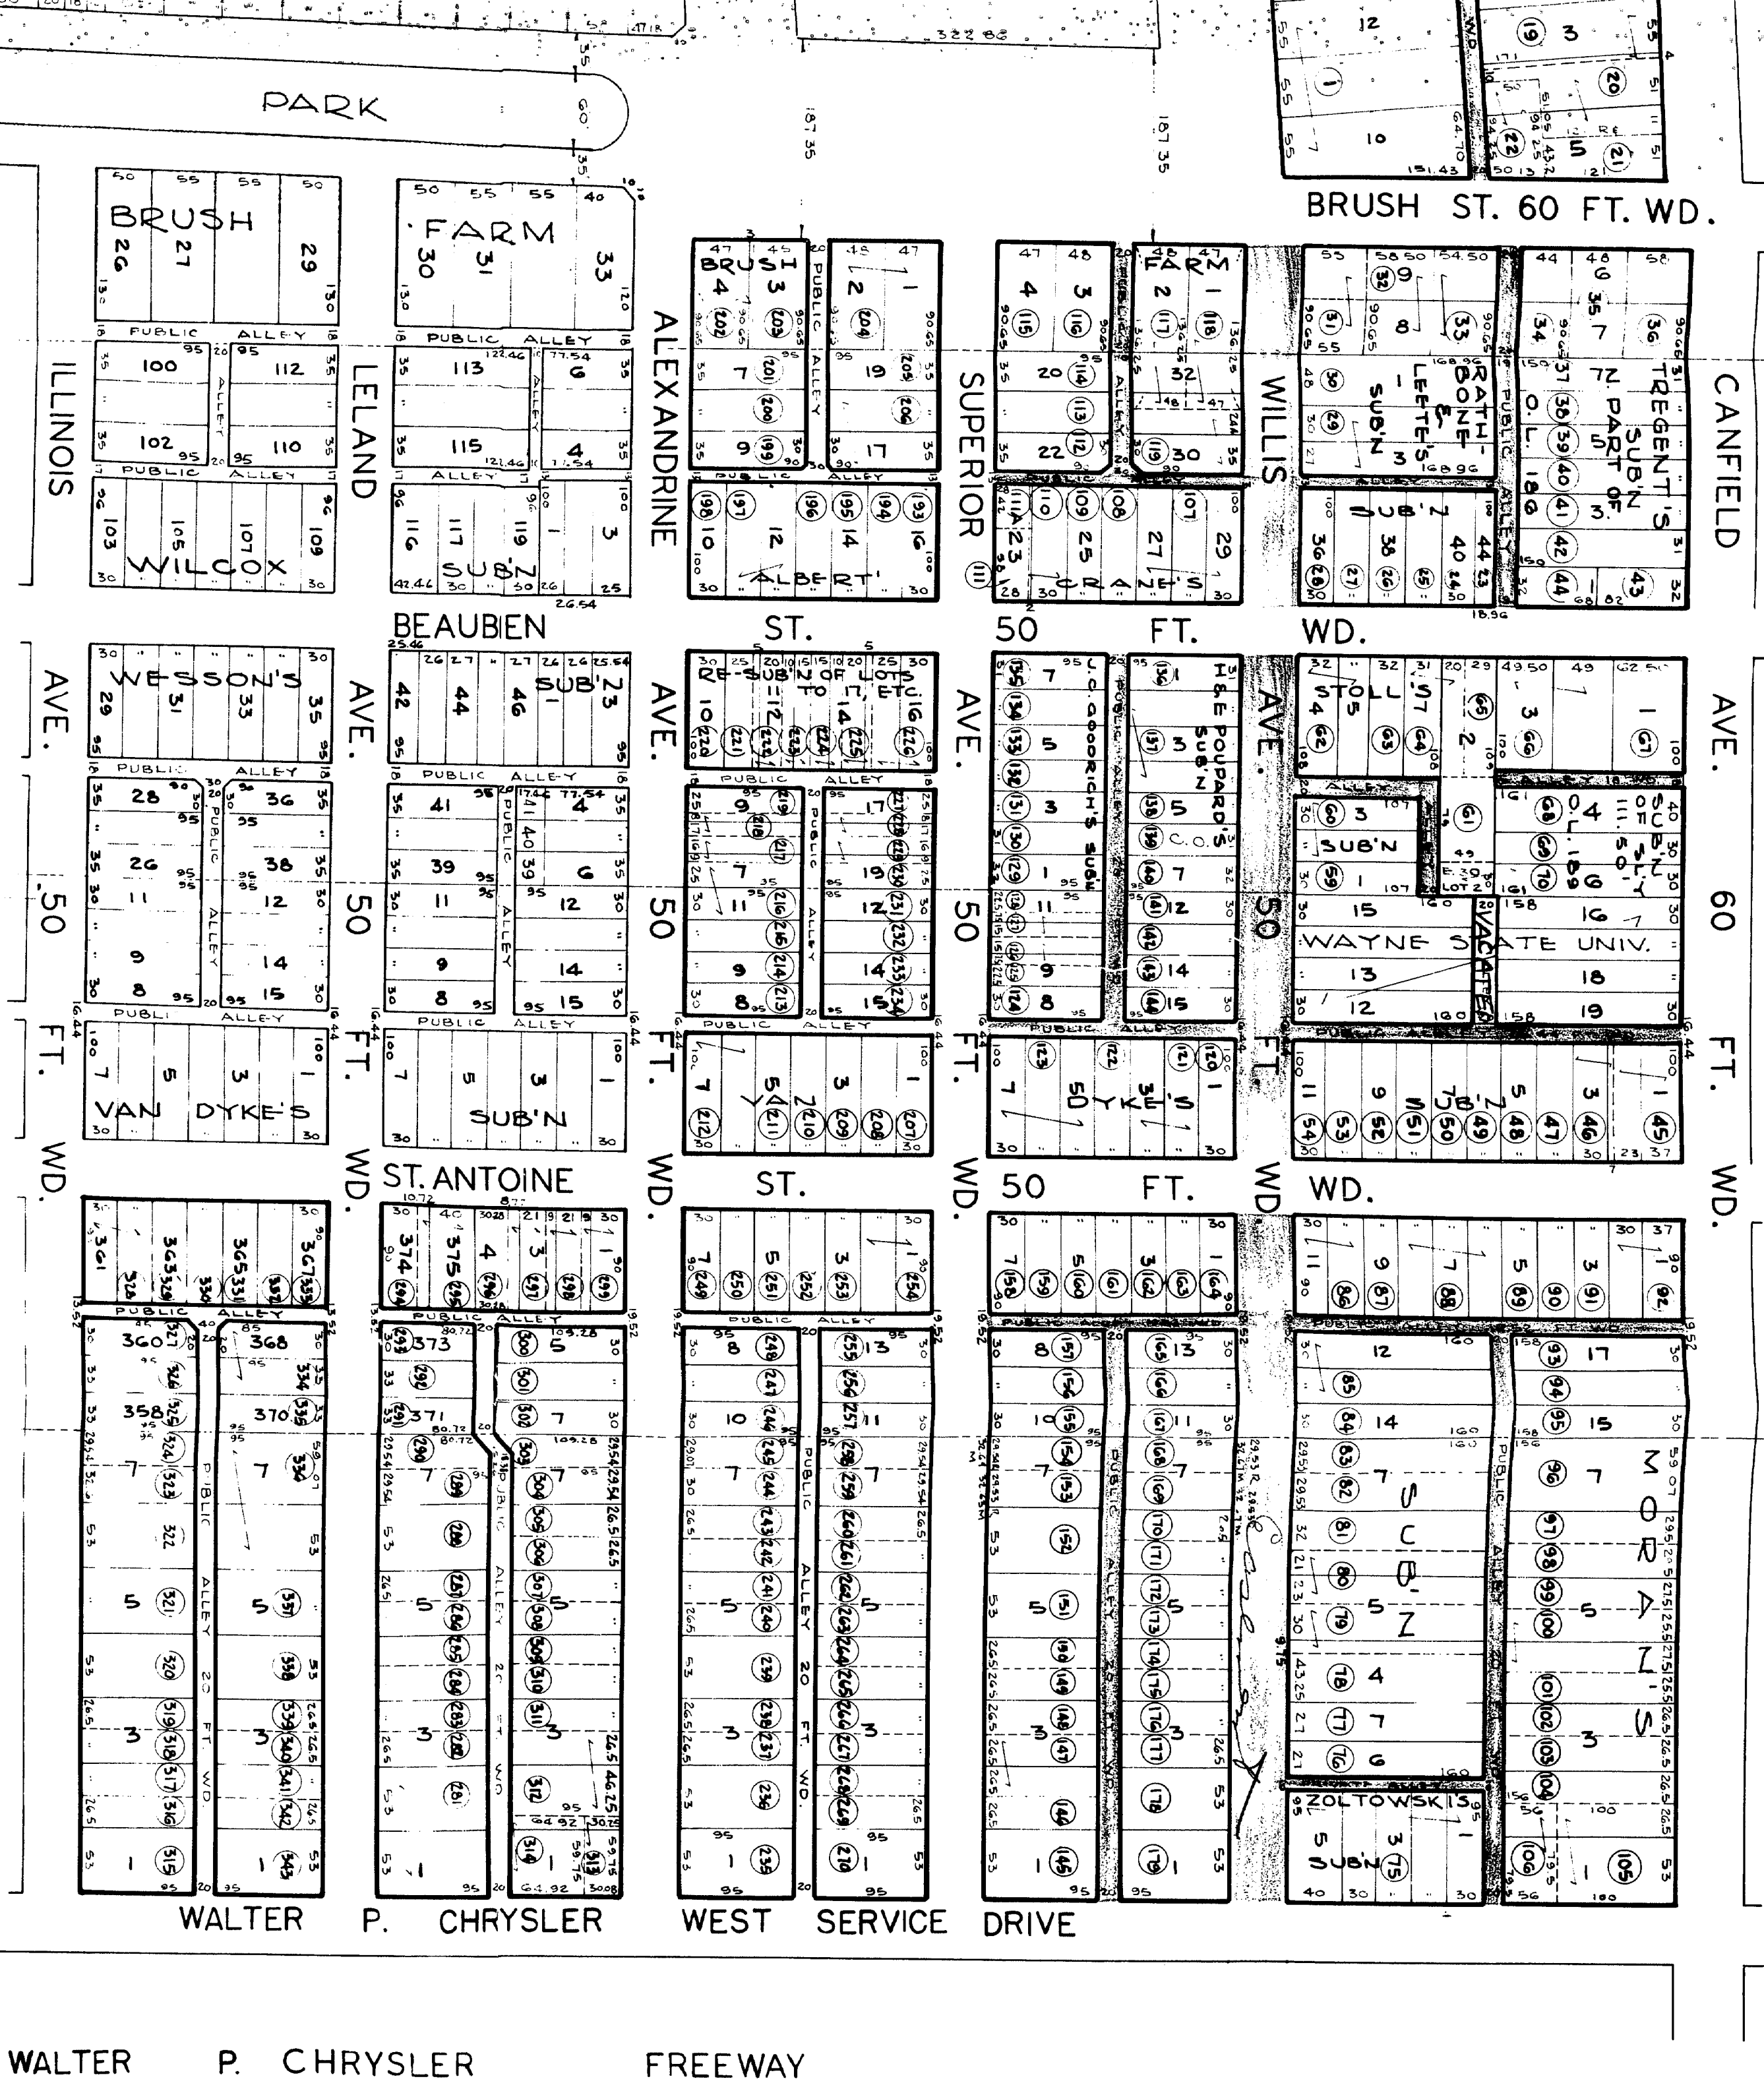

I HEREBY CERTIFY THAT THE PORTION OF THIS PLAT IN HEAVY OUTLINE SHOWS PROPERTY TO BE ACQUIRED BY THE CITY OF DETROIT FOR URBAN RENEWAL DEVELOPMENT AND OTHER MUNICIPAL PUBLIC PURPOSES, MEDICAL CENTER PROJECT SECTION 2, IN ACCORDANCE WITH A RESOLUTION OF THE COMMON COUNCIL ON OCTOBER 9, 1962 J.C.C. PAGES 2313-2315.

CITY ENGINEER

REQUESTED VACATIONS IN RED

X-2271

CITY OF DETROIT  
DEPARTMENT OF PUBLIC WORKS  
CITY ENGINEERS OFFICE

LAND TO BE ACQUIRED FOR MEDICAL CENTER-SECTION 2  
LOCATED IN AN AREA BOUNDED BY WOODWARD, CHRYSLER FREEWAY,  
ILLINOIS AND CANFIELD AVENUES.

SCALE 1"=100'

SHEET 1 OF 1 SHEETS  
JOB NO. MO 2 (1-531)  
DRWG NO. 473  
DATE 1-21-63



|                                                                        |               |   |   |                         |   |   |   |
|------------------------------------------------------------------------|---------------|---|---|-------------------------|---|---|---|
| REVISIONS LOCATED BY COORDINATES ON SHEET                              | 1             | 2 | 3 | 4                       | 5 | 6 | 7 |
| DESCRIPTION                                                            |               |   |   |                         |   |   |   |
| DESIGNED BY                                                            | J.B. JONES    |   |   | APPROVED: <i>Robert</i> |   |   |   |
| DRAWN BY                                                               |               |   |   | ENGINEER OF STREETS     |   |   |   |
| TRACED BY                                                              |               |   |   | ASSISTANT CITY ENGINEER |   |   |   |
| CHECKED BY                                                             | <i>Robert</i> |   |   | CITY ENGINEER           |   |   |   |
| CITY OF DETROIT<br>DEPARTMENT OF PUBLIC WORKS<br>CITY ENGINEERS OFFICE |               |   |   |                         |   |   |   |

By Councilman Rogell:

Whereas, The City is undertaking the rehabilitation of the blighted area known as the Medical Center Project No. 1, Mich. R-35, and the Medical Center Project No. 2, Mich. R-52, pursuant to Act 344 of the Public Acts of 1945, as amended, and

Whereas, in order to carry out the development plan for the projects, it will be necessary among other things for the City to vacate the following street:

All of Beaubien Street, 50 feet wide, between the northwest line of new Beaubien Street, 120 feet wide, and the south line of Alexandrine Avenue, 50 feet wide, as platted in the Medical Center Urban Renewal Plat No. 1 of Part of Park Lots 20 to 24 and 26, and P.C.'s 1, 2, and 5, City of Detroit, Wayne County, Michigan, as recorded in Liber 88, Pages 74, 75, and 76, of Plats, Wayne County Records, lying east of and adjoining the westerly line of Lot 8, east of and adjoining the easterly line of the westerly line of Lot 7, all of the above mentioned subdivision;

Also, all of Beaubien Street, 50 feet wide, between the south line of Alexandrine Avenue, 50 feet wide, and the south line of Superior Avenue, 50 feet wide, lying east of and adjoining the easterly line of Lots 10 to 16, both inclusive, east of and adjoining the easterly line of the westerly line of Lot 1, east of and adjoining the westerly line of Lot 1, all of the above mentioned subdivision; also, all of Beaubien Street, 50 feet wide, between the north line of Superior Avenue, 50 feet wide, and the south line of Willis Avenue, 50 feet wide, as platted in Albert Cranes Subdivision of Outlot 186, Lambert Beaubien Farm, City of Detroit, Wayne County, Michigan, as recorded in Liber 1, Page 301 of Plats, Wayne County Records, lying east of and adjoining the easterly line of the southerly 25.00 feet of Alexandrine Avenue, west of and adjoining the westerly line of the southerly 25.00 feet of Alexandrine Avenue, all as platted in the Medical Center Urban Renewal Plat No. 1 of Part of Park Lots 20 to 24 and 26 and P.C.'s 1, 2, and 5, City of Detroit, Wayne County, Michigan, as recorded in Liber 88, Pages 74, 75, and 76 of Plats, Wayne County Records, west of and adjoining the westerly line of the southerly 25.00 feet of Alexandrine Avenue, 50 feet wide, west of and adjoining the westerly line of Lot 1 to 16, both inclusive, of the subdivision of Lots 11 to 17, both inclusive, of the subdivision of Outlot 187, Lambert Beaubien Farm, City of Detroit, Wayne County, Michigan, as recorded in Liber 5, Page 67 of Plats, Wayne County Records;

Also, all of Beaubien Street, 50 feet wide, between the north line of Superior Avenue, 50 feet wide, and the south line of Willis Avenue, 50 feet wide, lying east of and adjoining the easterly line of Lots 23 to 29, both inclusive, of Albert Cranes Subdivision of Outlot 186, Lambert Beaubien Farm, City of Detroit, Wayne County, Michigan, as recorded in Liber 1, Page 8 of Plats, Wayne County Records, west of and adjoining the westerly line of Lot 1, west of and adjoining the westerly line of the southerly 19.00 feet of the vacated alley adjoining Lot 1, all of H. & E. Poupards Subdivision of Lots 6, 7,

and 8 of Outlot 187, Lambert Beaubien Farm, City of Detroit, Wayne County, Michigan, as recorded in Liber 6, Page 45 of Plats Wayne County Records; west of and adjoining the westerly line of Lot 7, west of and adjoining the westerly line of the southerly 1.00 foot of the vacated alley adjoining Lot 7, all of J. C. Goodrich's Subdivision of Lots 9 and 10 of Genevieve Poupards Subdivision of Outlot 187 of Lambert Beaubien Farm, City of Detroit, Wayne County, Michigan, as recorded in Liber 6, Page 44 of Plats, Wayne County Records;

Also, all of Beaubien Avenue, 50 feet wide, between the north line of Willis Avenue, 50 feet wide, and the south line of Canfield Avenue, 60 feet wide, lying east of and adjoining the easterly line of Lots 36 to 44, both inclusive, of Albert Cranes Subdivision of Outlot 186 of Lambert Beaubien Farm, City of Detroit, Wayne County, Michigan, as recorded in Liber 1, Page 8 of Plats Wayne County Records; east of and adjoining the easterly line of Lot 1, east of and adjoining the westerly line of the vacated alley adjoining Lot 1, all of Tregents Subdivision of the North Part of Outlot 186 and part of Outlot 188, south of Macmont Street, Lambert Beaubien Farm, City of Detroit, Wayne County, Michigan, as recorded in Liber 1, Page 301 of Plats, Wayne County Records; west of and adjoining the westerly line of Lot 1, 2 and 3, of the Plat of the southerly 11.50 feet of Outlot 189 and of Lot 1 of Poupards Subdivision of Outlot 187, Lambert Beaubien Farm, City of Detroit, Wayne County, Michigan, as recorded in Liber 7, Page 42 of Plats, Wayne County Records; west of and adjoining the westerly line of Lot 2 of the Subdivision of Outlot 187, Lambert Beaubien Farm, City of Detroit, Wayne County, Michigan, as recorded in Liber 1, Page 226 of Plats, Wayne County Records, and lying west of and adjoining the westerly line of Lots 4, 5, 6, and 7 of J. Stoll's Subdivision of Lots 3, 4, and 5 of Genevieve Poupards Subdivision of Outlot 187 of Lambert Beaubien Farm, City of Detroit, Wayne County, Michigan, as recorded in Liber 6, Page 49 of Plats, Wayne County Records;

Be and the same is hereby vacated as a public street to become a part and parcel of the adjoining property; and be it further

RESOLVED, That upon proper application, the Department of Public Works shall issue to the Detroit Edison Company, the Michigan Bell Telephone Company and the Michigan Consolidated Gas Company, permits to relocate their pipes, poles and lines from the vacated street to public streets most conveniently located in reference to the vacated street and consistent with the public health, safety, convenience, and general welfare; and be it further

RESOLVED, That the Detroit Edison Company, the Michigan Bell Telephone Company, and the Michigan Consolidated Gas Company are hereby directed to remove all their pipes, poles and lines from the vacated street without expense to the City within thirty days after receipt of a copy of this resolution; and be it further

RESOLVED, That the City Clerk is hereby directed to mail to the Detroit Edison Company, the Michigan Bell Telephone Company, and the Michigan Consolidated Gas Company a certified copy of this resolution; and be it further

RESOLVED, That all of Beaubien Street, 50 feet wide, between the north and south line of Superior Avenue, 50 feet wide, as platted in the following subdivisions: Albert Cranes Subdivision of Outlot 186, Lambert Beaubien Farm, City of Detroit, Wayne County, Michigan, as recorded in Liber 1, Page 8 of Plats, Wayne County Records; J. C. Goodrich's Subdivision of Lots 9 and 10 of Genevieve Poupards Subdivision of Outlot 187 of Lambert Beaubien Farm, City of Detroit, Wayne County, Michigan, as recorded in Liber 6, Page 44 of Plats, Wayne County Records; the Resubdivision of Lots 11 to 17, both inclusive, of the Subdivision of Outlot 187, Lambert Beaubien Farm, City of Detroit, Wayne County, Michigan, as recorded in Liber 5, Page 67 of Plats, Wayne County Records;

Also, all of Beaubien Street, 50 feet wide, between the north and south lines of Willis Avenue, 50 feet wide, as platted in Albert Cranes Subdivision of Outlot 186 of Lambert Beaubien Farm, City of Detroit, Wayne County, Michigan, as recorded in Liber 1, Page 8 of Plats, Wayne County Records; J. Stoll's Subdivision of Lots 3, 4, and 5 of Genevieve Poupards Subdivision of Outlot 187, Lambert Beaubien Farm, City of Detroit, Wayne County, Michigan, as recorded in Liber 6, Page 49 of Plats, Wayne County Records; and as platted in H. and E. Poupards Subdivision of Lots 6, 7, and 8 of Genevieve Poupards Subdivision of Outlot 187, Lambert Beaubien Farm, City of Detroit, Wayne County, Michigan, as recorded in Liber 6, Page 45 of Plats, Wayne County Records;

Be and the same is hereby vacated as a public street to become a part and parcel of the adjoining property subject to the following reservations:

- 1) Underground easements are hereby reserved within the right-of-way of said street hereinabove described for public utilities.
- 2) The right of ingress and egress to and over said easements for the purpose of installing, maintaining, repairing, removing or replacing public utilities.
- 3) Public utilities shall not be installed on the surface but only underground and no buildings or structures of any nature whatsoever (except necessary line fences) shall be built or placed upon said easement, and further

Resolved, That the Detroit Edison Company and the Michigan Bell Telephone Company are hereby directed to remove all their overhead poles and wires from the vacated street without expense to the City within thirty days after receipt of a copy of this resolution; and be it further

Resolved, That the City Clerk is hereby directed to mail to the Detroit Edison Company, the Michigan Bell Telephone Company, and the Michigan Consolidated Gas Company, a certified copy of this resolution.

Adopted as follows:

Yeas - Councilmen Erickley, Connor, Hood, Miriani, Ravitz, Rogell and President Carey-7.

Nays-None.

Be and the same is hereby vacated as a public street to become a part and parcel of the adjoining property subject to the following reservations:

- 1) Underground easements are hereby reserved within the right-of-way of said street hereinabove described for public utilities.
- 2) The right of ingress and egress to and over said easements for the purpose of installing, maintaining, repairing, removing or replacing public utilities.
- 3) Public utilities shall not be installed on the surface but only underground and no buildings or structures of any nature whatsoever (except necessary line fences) shall be built or placed upon said easement, and further

Resolved, That the Detroit Edison Company, the Michigan Bell Telephone Company, and the Michigan Consolidated Gas Company are hereby directed to remove all their pipes, poles and lines from the vacated street without expense to the City within thirty days after receipt of a copy of this resolution; and be it further

Resolved, That the City Clerk is hereby directed to mail to the Detroit Edison Company, the Michigan Bell Telephone Company, and the Michigan Consolidated Gas Company a certified copy of this resolution; and be it further

Resolved, That all of Beaubien Street, 50 feet wide, between the north and south line of Superior Avenue, 50 feet wide, as platted in the following subdivisions: Albert Cranes Subdivision of Outlot 186, Lambert Beaubien Farm, City of Detroit, Wayne County, Michigan, as recorded in Liber 1, Page 8 of Plats, Wayne County Records; J. C. Goodrich's Subdivision of Lots 9 and 10 of Genevieve Poupards Subdivision of Outlot 187 of Lambert Beaubien Farm, City of Detroit, Wayne County, Michigan, as recorded in Liber 6, Page 44 of Plats, Wayne County Records; the Resubdivision of Lots 11 to 17, both inclusive, of the Subdivision of Outlot 187, Lambert Beaubien Farm, City of Detroit, Wayne County, Michigan, as recorded in Liber 5, Page 67 of Plats, Wayne County Records;

Also, all of Beaubien Street, 50 feet wide, between the north and south lines of Willis Avenue, 50 feet wide, as platted in Albert Cranes Subdivision of Outlot 186 of Lambert Beaubien Farm, City of Detroit, Wayne County, Michigan, as recorded in Liber 1, Page 8 of Plats, Wayne County Records; J. Stoll's Subdivision of Lots 3, 4, and 5 of Genevieve Poupards Subdivision of Outlot 187, Lambert Beaubien Farm, City of Detroit, Wayne County, Michigan, as recorded in Liber 6, Page 49 of Plats, Wayne County Records; and as platted in H. and E. Poupards Subdivision of Lots 6, 7, and 8 of Genevieve Poupards Subdivision of Outlot 187, Lambert Beaubien Farm, City of Detroit, Wayne County, Michigan, as recorded in Liber 6, Page 45 of Plats, Wayne County Records;

Be and the same is hereby vacated as a public street to become a part and parcel of the adjoining property subject to the following reservations:

- 1) Underground easements are hereby reserved within the right-of-way of said street hereinabove described for public utilities.
- 2) The right of ingress and egress to and over said easements for the purpose of installing, maintaining, repairing, removing or replacing public utilities.
- 3) Public utilities shall not be installed on the surface but only underground and no buildings or structures of any nature whatsoever (except necessary line fences) shall be built or placed upon said easement, and further

Resolved, That the Detroit Edison Company and the Michigan Bell Telephone Company are hereby directed to remove all their overhead poles and wires from the vacated street without expense to the City within thirty days after receipt of a copy of this resolution; and be it further

Resolved, That the City Clerk is hereby directed to mail to the Detroit Edison Company, the Michigan Bell Telephone Company, and the Michigan Consolidated Gas Company, a certified copy of this resolution.

Adopted as follows:

Yeas - Councilmen Erickley, Connor, Hood, Miriani, Ravitz, Rogell and President Carey-7.

Nays-None.

Forward to Auditor General Lansing  
PETITION NO. 10545  
DETROIT HOUSING COMM.  
2211 ORLEANS

APPROVED: FEBRUARY 22, 1966



TOPO'S NO. 29 & 30  
SCALE 1"=200'

| FOR OFFICE USE ONLY                                               |          |      |      |      |
|-------------------------------------------------------------------|----------|------|------|------|
| REQUESTED VACATION OF BEAUBIEN BET. CANFIELD & THE NEW BEAUBIEN.  |          |      |      |      |
| CITY OF DETROIT<br>Dept. of Public Works<br>City Engineers Office |          |      |      |      |
| Job No. MD 1-1                                                    |          |      |      |      |
| Drawg. No. X-2338                                                 |          |      |      |      |
| Date 10-26-65                                                     |          |      |      |      |
| REVISIONS                                                         |          |      |      |      |
| DESCRIPTION                                                       | Drawn    | Chkd | Appd | Date |
| DRAWN BY<br>D.J. PLUNGIS                                          | APPROVED |      |      |      |
| TRACED BY                                                         | APPROVED |      |      |      |
| CHECKED                                                           | APPROVED |      |      |      |
| CITY ENGINEER                                                     |          |      |      |      |

STATE OF MICHIGAN)  
CITY OF DETROIT)

I, THOMAS D. LEADBETTER, CITY CLERK of the City of Detroit, do hereby certify that the annexed paper is a True Copy of a Resolution

adopted by the Common Council on 2-22-66  
and approved by the Acting Mayor on 2-28-66  
as appears from the Journal of said Common Council, on file in my office.

IN WITNESS WHEREOF, I have hereunto set my hand and affixed the Corporate Seal of said City, at Detroit, on

3-8-66

Thomas D. Leadbetter  
City Clerk.