


Order for record May 31st 1856 at 11th o'clock A.M. N.R. Newland Register
 of the front subdivision of lots 14 10 in Block 1 and lots 5 6 in Block 8
 of the front subdivision of the Rofountain farm in the town of Springwille
 Wayne Co Mich 1856

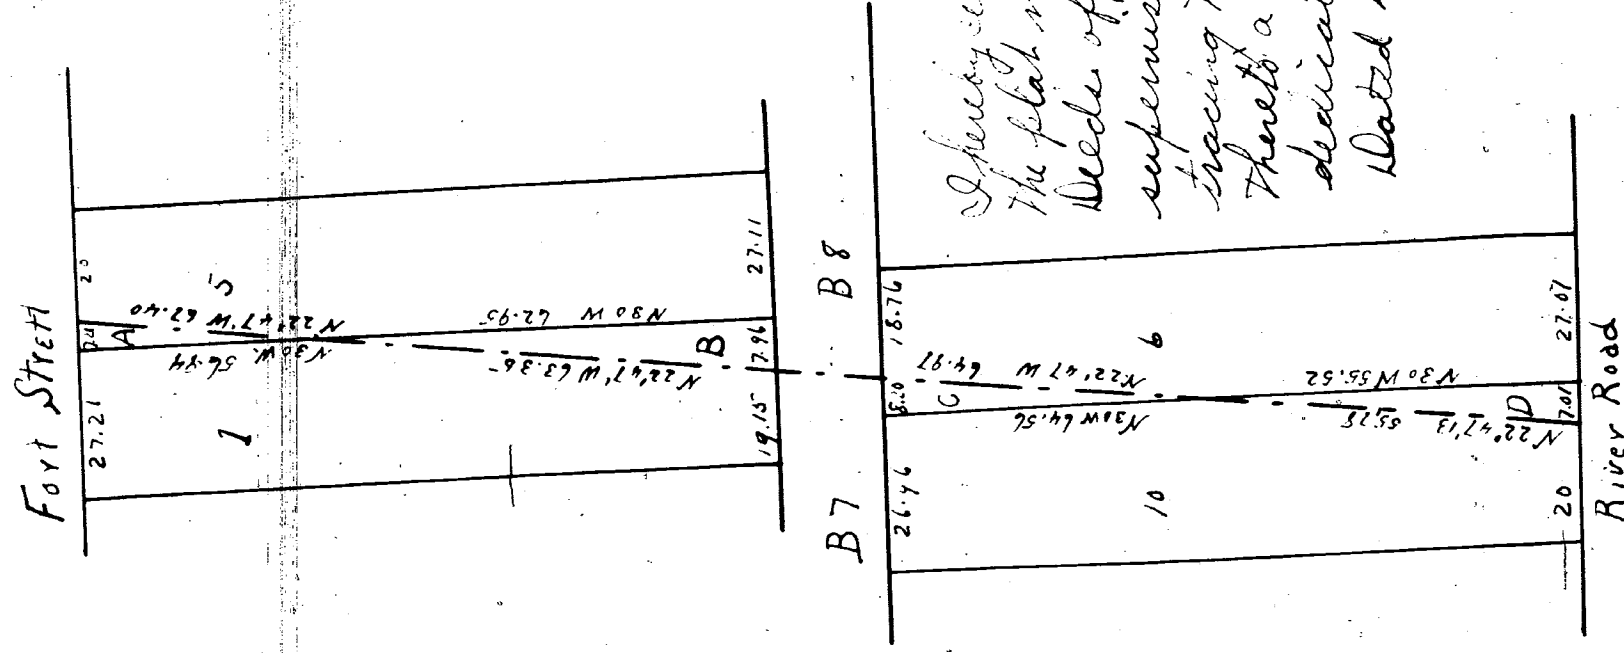

I hereby certify this plat is a correct copy of
 the plat now on file in the Register of
 Deeds office being made under the
 supervision of the Auditor General by
 tracing the plat on record and affixing
 thereto a carefully compared copy of the
 declaration and certificate
 Dated this 16th day of May

John B. La Fountain
 Clerk Aud. Gen. Mich.

State of Michigan
 County of Wayne ss On this twenty fourth day of April
 A.D. 1856 personally came before
 me a Notary Public in and for said County John A
 Wells to me well known to be the person who executed
 the within instrument and acknowledged that he executed
 the same freely that the same was his free act and deed
 and that it was intended for the use and purposes
 therein mentioned

Sidney D. Miller

I hereby certify that this plat is a correct copy of the plat now
 on record in the register of Deeds office being made under the
 supervision of the Auditor General by tracing the plat on record
 and affixing thereto a carefully compared copy of the declaration
 and certificate
 Dated this 16th day of May 1910

John B. La Fountain
 Clerk Aud. Gen. Mich.

We the undersigned owners of lots One & Two in Block seven
 and lots Five & Six in Block eight of the subdivision of
 the Rofountain farm Private claim Number forty four
 in town of Springwille Wayne County State of Michigan
 the plat whereof is of record in Liber 59 of deeds in
 said County at page 154 do hereby certify that we
 have further subdivided said lots according to the within
 plat by setting off portion A from lot 1 and fraction
 C from lot 10 in Block 7 and fraction B from lot 5
 & fraction D from lot 6 in Block 8

In witness whereof we have hereunto set our hands
 & seals the first day of April in the year 1856
 In presence of Signatures of William P. Wells LS T.M. Hubbard LS
 L. G. Walcott acts John A. Wells Sidney D. Miller LS John A. Wells LS

State of New York
 Oneida County
 City of Utica ss

On this 14th day of April 1856 before
 me personally came Thomas X
 Hubbard to me well known &
 whom I know to be the person described in & who executed
 the within instrument in writing and he acknowledged
 that he executed the within instrument in writing

M. W. Jones Justice of the
 Peace Utica

State of New York
 Oneida County ss I, James M. Howe Clerk
 of the said County and of
 the County of Oneida do hereby certify that Mervan

W. Jones Esq. whose name is subscribed to the Certificate
 of the proof or acknowledgment of the annexed
 instrument and thereon written was at the time of taking
 such proof or acknowledgment a Justice of the Peace

for said County dwelling in said County and sworn
 and duly authorized to take the same and further that
 I am well acquainted with the handwriting of such
 Justice and verily believe that the signature to the
 Certificate of said proof or acknowledgment is genuine
 And further that said instrument is executed and
 acknowledged according to the laws of the State of
 New York

In testimony whereof I have hereunto set my
 hand and affixed the seal of the said County which is
 also the seal of said County this 14th day of April
 1856 [LS]

R. C. Enright Dep. Clerk.

map attached

Li: 17151

Pa: 423

Rec: 9-26-69

*Wayne
10676*

By Councilman Rogell:

Resolved, That all that part of the north-south public alley, 20 feet wide, in the block bounded by Fifteenth, Fourteenth, Marantette and Dalzelle, lying easterly of and abutting the easterly line of lots 3 to 5; and the northerly 26.78 feet of lot 6 of Block 24 of the Plat of the front subdivision of the LaFontaine Farm, Private Claim 44, between the Detroit River and the Chicago Road, Detroit, Wayne County, Michigan as recorded in Liber 59, Pages 154 and 155, Deeds, Wayne County records and lying westerly of and abutting the westerly line of lots 48 and 53 and the northerly 16.78 feet of lot 54 and the southerly 30.0 feet of lot 47 of the Plat of the Subdivision of part of the Peter Godfroy Farm, part of Private Claim 726, south of Chicago Road, Detroit, Wayne County, Michigan, as recorded in Liber 1, Page 132, Deeds, Wayne County records,

Be and the same is hereby vacated as a public alley and is hereby converted into a public easement of the full width of the alley, which easement shall be subject to the following covenants and agreements, uses, reservations and regulations, which shall be observed by the owners of the lots abutting on said alley and by their heirs, executors, administrators and assigns forever to wit:

First, said owners hereby grant to and for the use of the public an easement or right of way in said vacated public alley hereinabove described for the purposes of maintaining, installing, repairing, removing, or replacing public utilities such as water mains, sewers, gas lines or mains, telephone, electric light conduits or poles or things usually placed or installed in a public alley in the City of Detroit, with the right to ingress and egress at any time to and over said easement for the purpose above set forth.

Second, said owners for their heirs and assigns further agree that no buildings or structures of any nature whatsoever including but not limited to concrete slabs, or driveways, retaining or partition walls (except necessary line fence) shall be built or placed upon said easement, nor any change of surface grade made, without prior approval by the Department of Public Works.

Third, that if at any time in the future the owners of any lots abutting on said vacated alley shall request the removal and/or relocation of any existing poles or other utilities in said easement, such owners, upon whose property the poles or other utilities are located shall pay all costs incidental to such removal and/or relocation, unless such charges are waived by the utility owners.

Provided Further, That if any utility located or to be located in said property shall break or be damaged as a result of any action on the part of the petitioner or assigns (by way of illustration but not limitation), such as storage of excessive weights of materials or construction not in accordance with Section 2, mentioned above, then in such event the petitioner or assigns shall be liable for all costs incidental to the repair of such broken or damaged utility.

Adopted as follows:

Yeas — Councilmen Beck, Hood, Ravitz, Rogell, Tindal, Wierzbicki and President Pro Tem Miriani—7.

Nays—None.

STATE OF MICHIGAN)
CITY OF DETROIT)

ss.

SHORT FORM — TRUE COPY CERTIFICATE

I, THOMAS D. LEADBETTER, CITY CLERK of the City of Detroit, do hereby certify that the annexed paper is a True Copy of a Resolution

SEP 16 1969

adopted by the Common Council on

and approved by the Mayor on

SEP 22 1969

as appears from the Journal of said Common Council, on file in my office.

IN WITNESS WHEREOF, I have hereunto set my hand and affixed the Corporate Seal of said City, at Detroit, on

SEP 26 1969

Thomas D. Leadbetter
City Clerk

FORWARD TO STATE TREASURER

PETITION NO. 8125
BOARD OF EDUCATION
PHONE ~ 833-7900

APPROVED: SEPTEMBER 16, 1969

10474

DALZELLE AVE.

REQUESTED
EASEMENT


ST.

FIFTEENTH

ST.

FOURTEENTH

LA FONTAINE SUBN.
TOPO NO. 18 & 19
SCALE 1"=100'

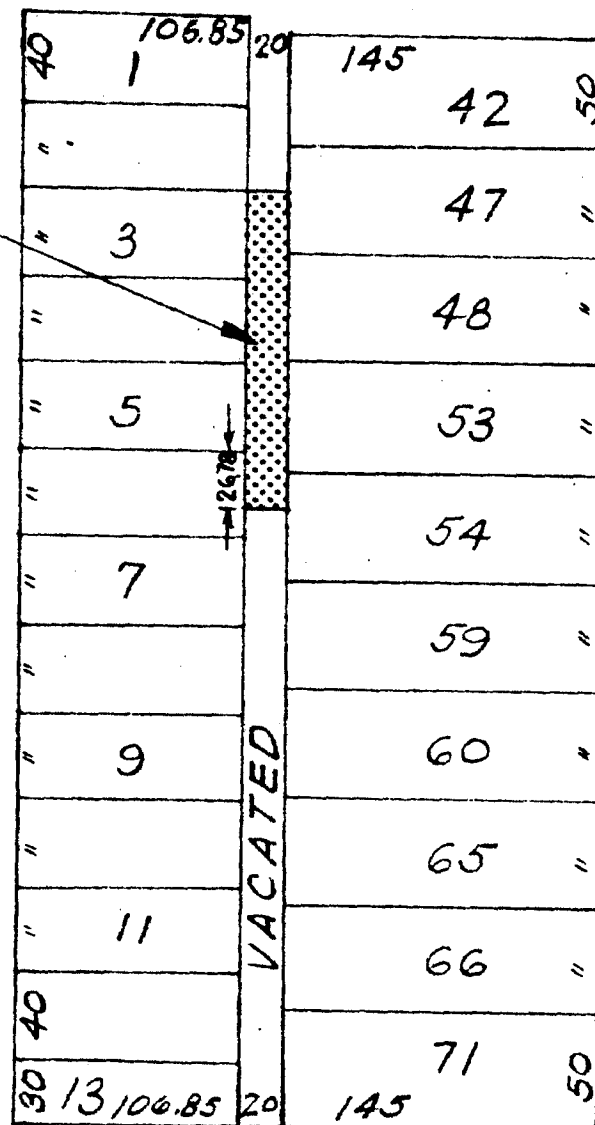

MARANTETTE AVE.

FOR OFFICE USE ONLY

B					
A					
DESCRIPTION		Drwn	Chkd	Appd	Date
REVISIONS					
DRAWN BY PLUNGIS		APPROVED			
TRACED BY		APPROVED			
CHECKED ER		APPROVED			
CITY ENGINEER					

REQUESTED CONVERSION TO EASE. OF A PORTION OF THE ALLEY S. OF DALZELLE BET. 14TH. & 15TH.

CITY OF DETROIT
Dept. of Public Works
City Engineers Office
Job No. MO 1(1)
Drwg. No. X-8125
Date 7-11-69