



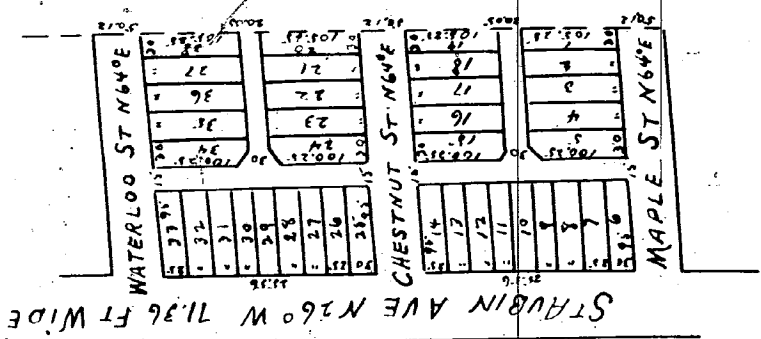

WESSON'S SUBDIVISION
 OF
 BLOCK No 28.
 "ST ANNE FARM."
 "HAMTRAMCK."

"SUBDIVISION"
 OF LOTS 1, 2, 3, 4, 5, 6, 7, 8, 9
 BLOCK 10.
 "LAFONTANE FARM."
 "CITY OF DETROIT."

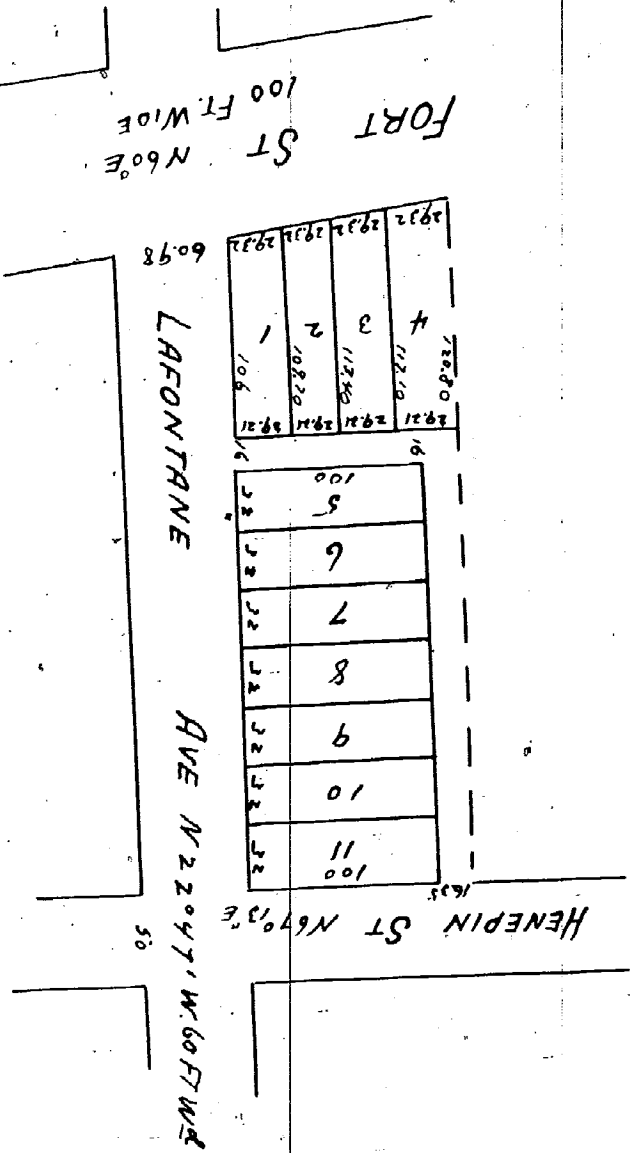

Received the 23rd March 1857 at 3 o'clock P.M.
 N. D. Rotch
 Register

Know all men by these presents that the William B. Wesson
 and Mary his wife of Detroit Michigan do hereby dedicate
 to the public the particular lot of the State and Allegs in the
 plat here to record necessary to surrender our share and
 assign the return money whenever the same may be dis-
 continued by law Detroit Michigan February 25 1857
 Signed & sealed in presence of
 A. F. Dutton
 J. B. Farnsworth
 William B. Wesson
 Mary B. Wesson

State of Michigan ss. Personally appeared before me the 28th
 day of February 1857 William B. Wesson and Mary B. his
 wife who acknowledged they executed the above instrument
 for the use and purpose mentioned. And the said Mary B.
 Wesson wife of the said William B. Wesson on a private exam-
 ination separate and apart from her said husband ac-
 knowledged she executed the above instrument freely and with-
 out any fear or compulsion of any person
 A. F. Dutton
 Notary Public
 Wayne County Michigan

Received the 13th April 1857 at 10 o'clock A.M.
 N. D. Rotch
 Register

Know all men by these presents that the James Nall Jr and Mary
 N. daughter and Mary E. his wife all of Detroit Michigan do hereby dedi-
 cate to the public the particular lot of the State and Allegs in the plat
 here to record necessary to surrender our share and assign the
 return money whenever the same may be discontinued by law
 Detroit April 8 1857
 Signed and sealed in presence of
 J. C. Dutton
 E. Morgan
 James Nall Jr
 N. N. daughter
 M. E. daughter

State of Michigan ss. Personally appeared before me the 8th day
 of April A.D. 1857 James Nall Jr. daughter N. daughter and Mary
 E. his wife known to me to be the same persons described in and
 who executed the above instrument who acknowledged they executed
 the above instrument for the use and purpose mentioned
 And the said Mary E. daughter wife of said husband on a private
 examination separate and apart from the said husband acknowledged
 the execution of the above instrument freely and without any fear or
 compulsion of any person
 Henry M. Nall Notary Public
 Wayne County Michigan

This is a copy of the above plat hereon
 compared with the original plat now in the
 office of the Register of Deeds of Wayne County and
 found to be a true copy of the same
 A. H. Williamson
 Surveyor

I hereby certify that these plat are correct copies of the plat now on record
 in the Register of Deeds of Michigan being made under the supervision of the
 Auditor General by having the plat on record and appearing thereon
 fully compared copies of the dedication and certificate
 Dated this 20th day of May 1910
 Geo. W. Bennett
 Clerk and Exch. Offt.

10686

10685

SHORT FORM--TRUE COPY CERTIFICATE

I, THOMAS D. LEADBETTER, CITY CLERK of the City of Detroit, do hereby certify that the annexed paper is a True Copy of a Resolution adopted by the Common Council on SEP 14 1965 and approved by the Mayor on SEP 21 1965 as appears from the Journal of said Common Council, on file in my office.

SEP 14 1965
SEP 21 1965


OCT 8 1965

City Clerk

IN WITNESS WHEREOF, I have hereunto
set my hand and affixed the Corporate
Seal of said City, at Detroit, on
OCT 8 1965

NOTE

NOTE
REQUESTED VACATION SUBJECT TO UNDER-
GROUND EASEMENT FOR PUBLIC UTILITIES
OF OLD ST. AUBIN BET. LAFAYETTE &
ANTIETAM.

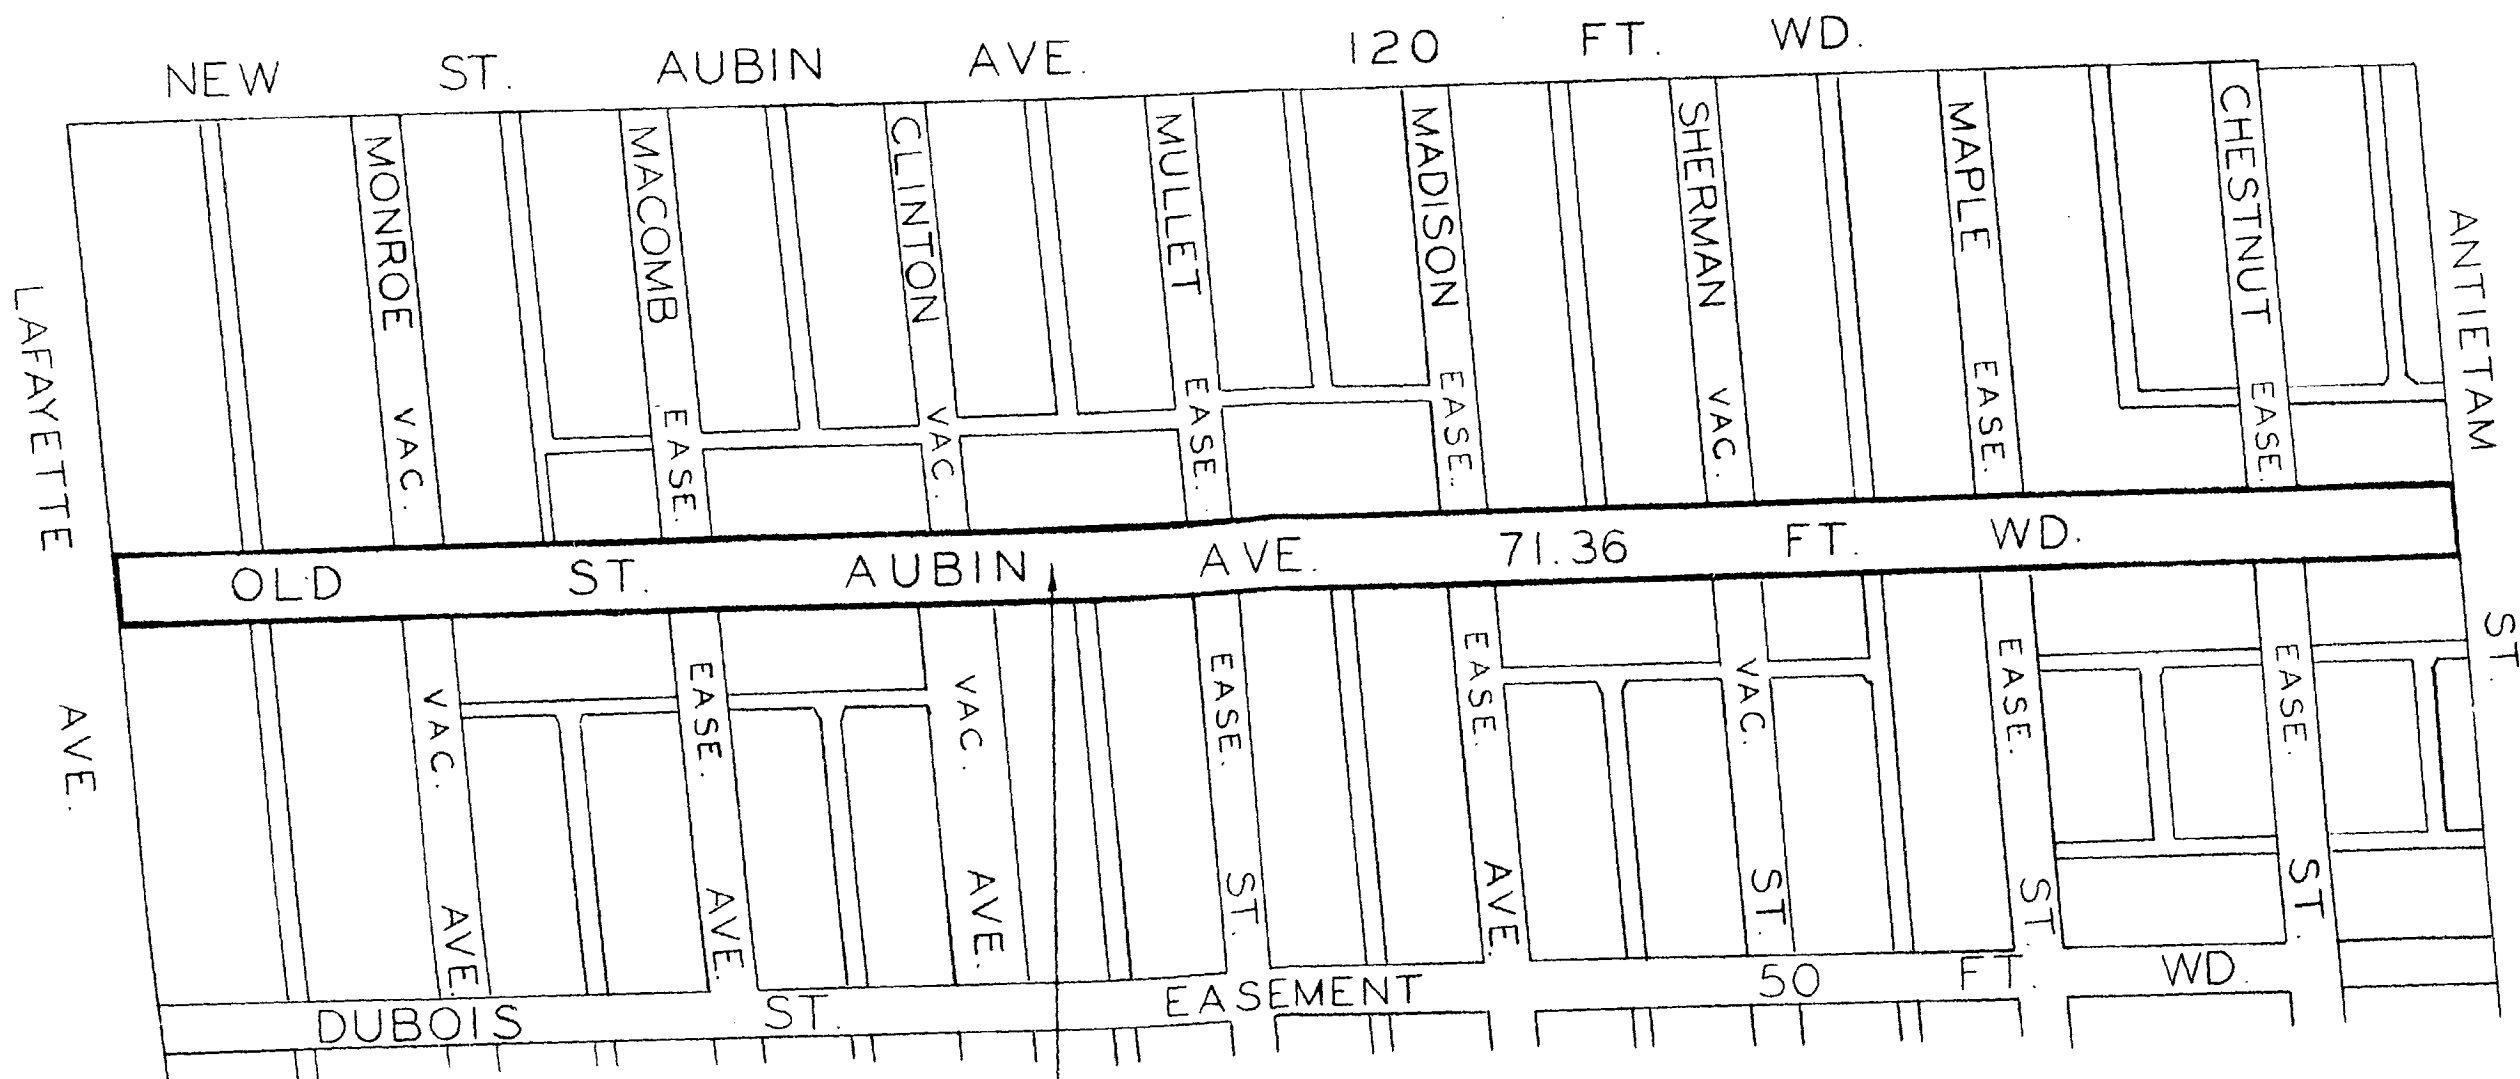

TOPO'S 38 & 39

F E D C B A						DESIGNED BY		APPROVED:		CITY OF DETROIT DEPARTMENT OF PUBLIC WORKS CITY ENGINEER'S OFFICE BUREAU OF DESIGN Form C of D-346 SH-A	REQUESTED BY		OLD ST. AUBIN	
						DRAWN BY	DJP				BOOK NO.		SCALE	1" = 200'
						TRACED BY		ENGINEER OF			PAGE NO.		DATE	6-10-65
						CHECKED BY		CITY ENGINEER					DRG. NO.	X-2364
	DESCRIPTION					DRW.	CKD.	APR.	DATE					
	REVISIONS													