


— "WM B WESSON'S" —
SECTION OF THE
— "THOMPSON FARM," —
NORTH OF THE GRAND RIVER ROAD
— "DETROIT," —

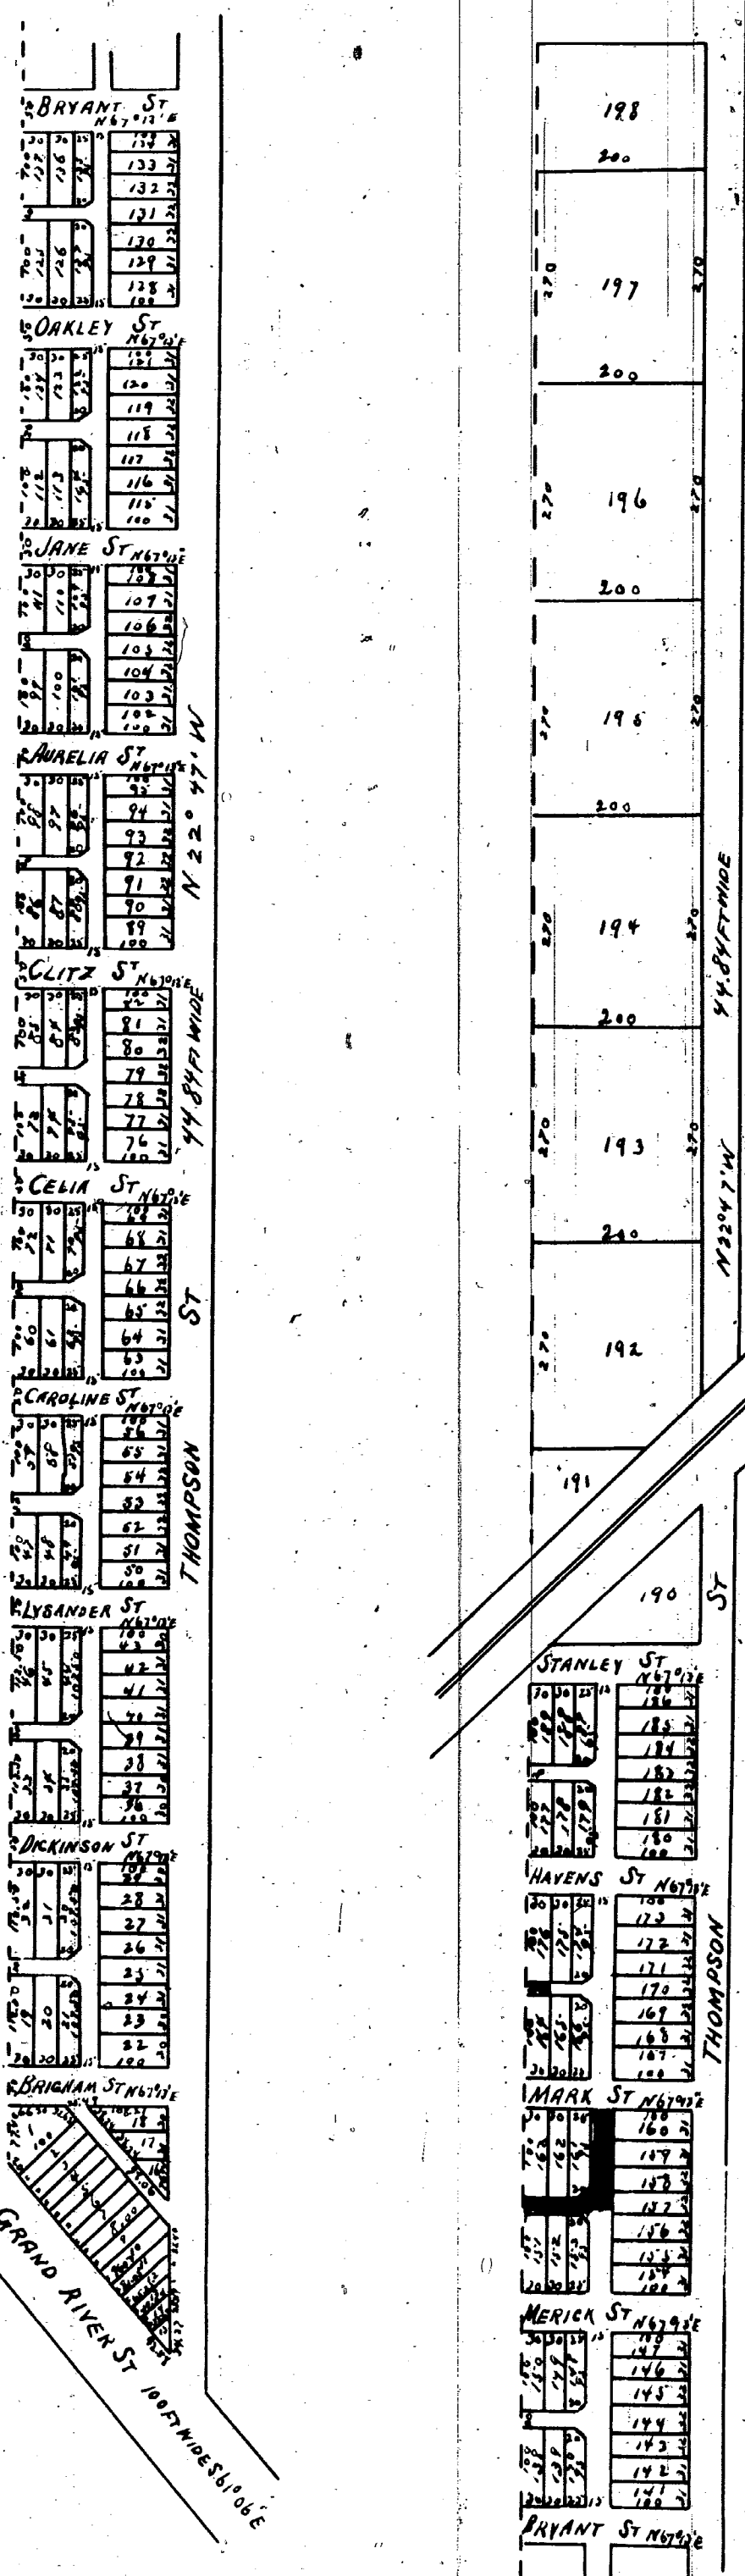

Received November 3, 1857 at 12 o'clock M

H. J. Roberts
Register

Know all men by these presents, That we William B. Wesson and Lacyra E. Wesson Wife of the said William B. Wesson, do hereby give and bequeath to the perpetual use of the Public, all the Streets and Alleys on the Plat hereto annexed reserving to ourselves our heirs and assigns the Reversion thereof whenever the same may be discontinued by law.

Given under our hands this 3^d day of Nov- Anno Domini 1857 at the City of Detroit and State of Michigan

Signed and sealed in presence of
Charles F. Clark
A. F. Draper

William B. Wesson
Lacyra E. Wesson

State of Michigan } ss. On this third day of Nov- Anno Domini 1857
County of Wayne } personally appeared before me William B. Wesson and Lacyra E. Wesson his Wife, both of the City of Detroit and State of Michigan. Known to me to be the persons who have executed the foregoing instrument, and acknowledged the same to be their free act and deed. And the said Lacyra E. Wesson, on a private examination, separate and apart from her said husband acknowledged that she executed the same voluntarily and without fear or compulsion from any person.

A. F. Draper

Notary Public
Wayne County
Michigan

This is to certify that the above plat has been compared with the original plat of record in the office of Register of Deeds of Wayne County, and found to be a true copy of the same.

A. H. Willmarth

Surveyor.

I hereby certify that this plat is a correct copy of the plat now on record in the Register of Deeds office, being made under the supervision of the Auditor General by tracing the plat on record and affixing thereto a carefully compared copy of the dedication and certificates.

Dated this 24th day of May 1910

Geo W Bennett
Clerk and Gen'l. Dept.

Common Council
City of Detroit
418-62

Original of Record
Sept. 17 1910
418-62

Print attached

Wayne Co.

Section

By Councilman Beck:
Resolved, That all of Langley Avenue, 50 feet wide, between Twelfth Street 54.84 feet wide, and the New York Central Railroad Right-of-Way, as platted in William B. Wessons' Section of the Thompson Farm, City of Detroit, Wayne County, Michigan, as recorded in Liber 1, Page 31 of Plats Wayne County Records described as follows:
Beginning at the intersection of the northerly line of Langley Avenue, 50 feet wide, with the westerly line of Twelfth Street, 54.84 feet wide; thence westerly along the northerly line of Langley Avenue to a point in the southeasterly line of the New York Central Railroad Right-of-Way; thence southwesterly along the Railroad Right-of-Way to a point in the southerly line of Langley Avenue; thence easterly along the southerly line of Langley Avenue to the westerly line of Twelfth Street, 54.84 feet wide; thence northerly along the westerly line of Twelfth Street, to the point of beginning.
Be and the same is hereby vacated as a public street to become a part and parcel of the adjoining property subject to the following provisions:
1) Provided, An easement is retained for the Department of Water Supply across a portion of the vacated street described as follows: Beginning at the intersection of the south line of Langley Avenue, 50 feet wide, with the west line of Twelfth Street, 54.84 feet wide; thence westerly along the southerly line of Langley Avenue, 36.40 feet to a point; thence northerly along a line 36.40 feet westerly of and parallel to Twelfth Street, 20.00 feet to a point; thence easterly along a line 20.00 feet north of and parallel to the south line of Langley Avenue, 36.40 feet to a point in the west line of Twelfth Street; thence southerly along the westerly line of Twelfth Street, 20.00 feet to the point of beginning.
2) Provided, That by reason of granting of the easement, the Department of Water Supply does not waive any rights to the water mains located therein and that free and easy access to the mains within the easement shall be provided at all times, to permit proper operation, maintenance, and if required, alteration or repair of the mains.
3) Provided, That no building or structure of any nature whatsoever shall be built upon the easement or underground without prior approval of the Department of Water Supply.
4) Provided, That if the water mains located in said easement shall break or be damaged, as a result of any action on the part of the petitioner, or assigns (by way of illustration but not limitation, such as storage of excess weights of materials, or change in grade, or any construction not in accord with Provision No. 3 mentioned above) then in such event, the petitioner or assigns shall be liable for all costs incident to the repair of such broken or damaged mains and waives all claims for damages.
Adopted as follows:
Yeas — Councilmen Beck, Miriani, Ravitz, Van Antwerp and President Carey—5.
Nays—None.

SHORT FORM—TRUE COPY CERTIFICATE

STATE OF MICHIGAN)
CITY OF DETROIT) ss.

I, THOMAS D. LEADBETTER, CITY CLERK of the City of Detroit, do hereby certify that the annexed paper is a True Copy of a Resolution

adopted by the Common Council on 5-24-66

and approved by the Mayor on 5-31-66


as appears from the Journal of said Common Council, on file in my office.

IN WITNESS WHEREOF, I have hereunto set my hand and affixed the Corporate Seal of said City, at Detroit, on

June 17, 1966

Thomas D. Leadbetter
City Clerk

Forward to Auditor General - Lansing
PETITION NO. 11018
POST LANE FARMS, INC. ET AL.
ATTY. FOR PETITIONER:
GOLDSTEIN & GOLDSTEIN
810 PENOBSCOT BLDG.
APPROVED MAY 24, 1966

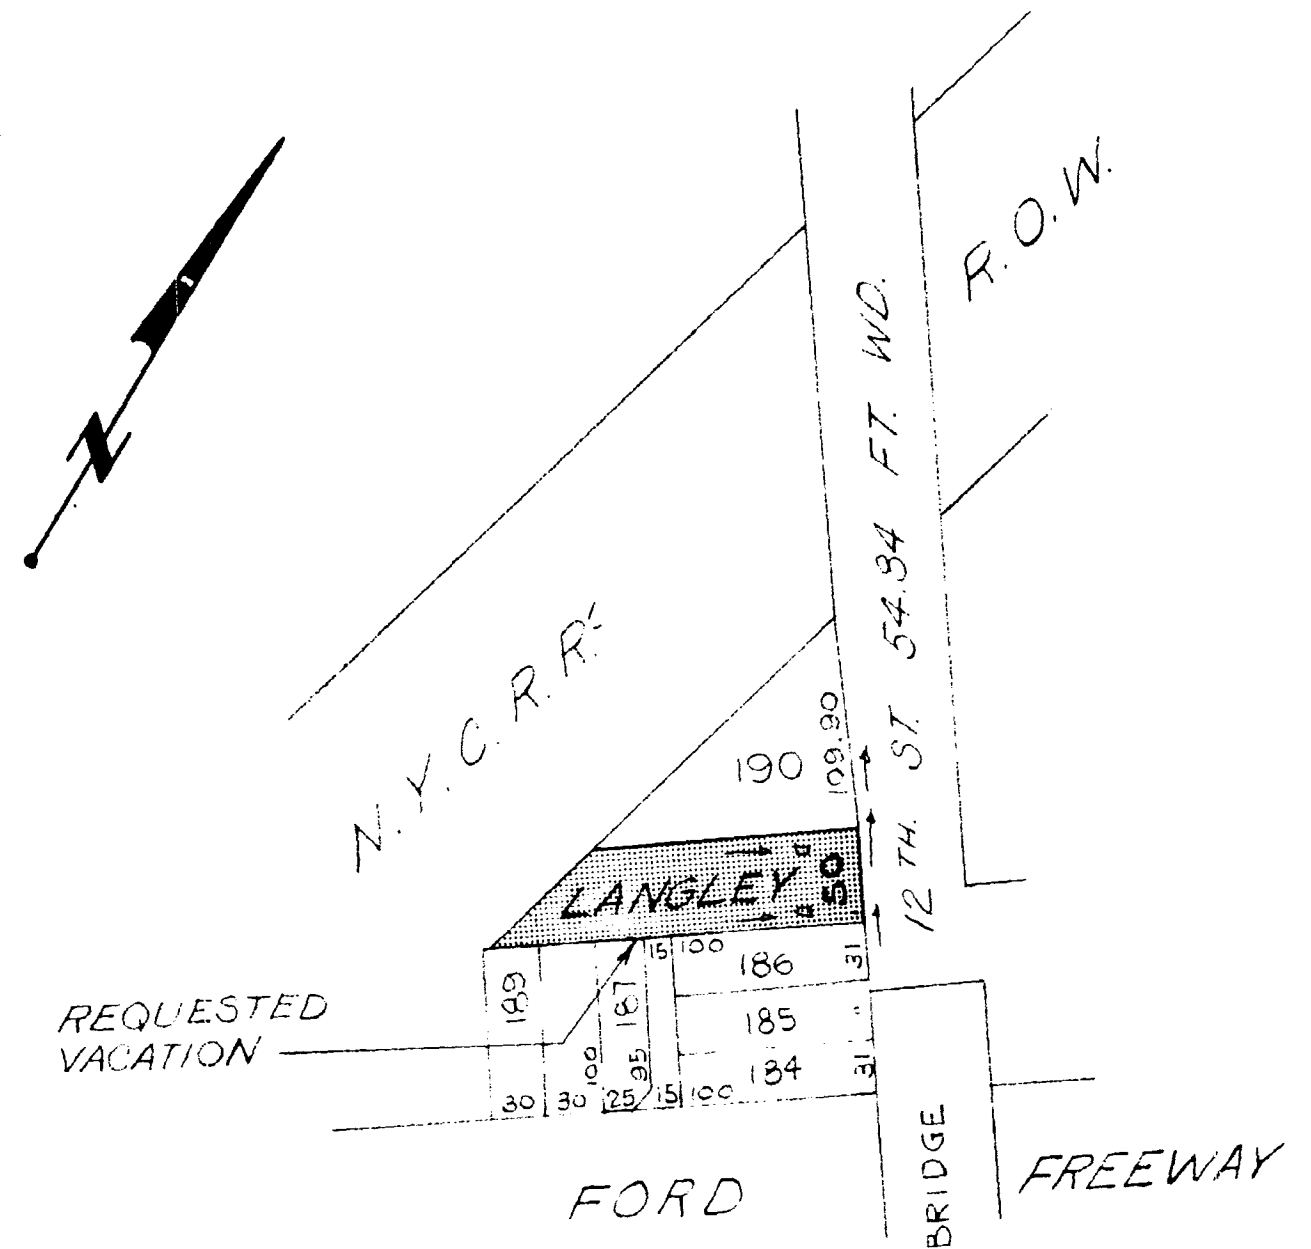

WM. B. WESSONS SUB'N.
TOPO NO. 20 A
SCALE 1" = 100'

FOR OFFICE USE ONLY

REQUESTED VACATION OF LANGLEY BET. THE FORD FREEWAY & N.Y.C.R.R. - R.O.W.				CITY OF DETROIT Dept. of Public Works City Engineers Office Job No. MO 1-1 Drwg. No. X-2404 Date 11-24-65	
DESCRIPTION	REVISIONS	Drawn	Chkd	Appd	Date
DRAWN BY D.J. PLUNGIS	APPROVED				
TRACED BY	APPROVED				
CHECKED	APPROVED				
CITY ENGINEER					