

SECTION 21 WEST 564' ON SECTION LINE 1/4 POST
SECTION 28
SECTION 29
T.2.S.R.10.E.

KENGEL'S SUBDIVISION

OF LOTS, MILITARY RESERVE T.2.S.R.10.E.
WAYNE COUNTY MICHIGAN.

MILLO H. DAVIS
CIVIL ENGINEER
& SURVEYOR
55 W. FORT ST
DETROIT MICH
SCALE 1 INCH = 100 FT

KNOW ALL MEN BY THESE PRESENTS, that we Joseph Kengel as proprietor, and Theresia Kengel his wife, have caused the land embraced in the annexed plat to be surveyed, laid out and platted, to be known as Kengel's Subdivision of Lot 8 Military Reserve T.2.S.R.10.E. and that the plat and all its contents are hereby dedicated to the use of the public.

Signed and sealed in presence of
Gonzalo Bulford
John J. Vahay

Joseph Kengel (LS)
Theresia Kengel (LS)

REGISTER'S OFFICE
County of Wayne
Received for Record, the plat of
A. D. 1893, at
of a plat of 18 lots, and Re-
corded in Liber 9, of Plate
on Page 31.
John A. Hames, REGISTER.

STATE OF MICHIGAN }
COUNTY OF WAYNE } SS

On this 21st day of March 1893, before me, a Notary Public in and for said county, personally came the above named Joseph Kengel and Theresia Kengel, his wife, known to me to be the persons who executed the above dedication and acknowledged the same to be their free act and deed.

John J. Vahay,
Notary Public, Wayne Co. Mich.

I hereby certify that the plat herein delineated is a correct one and that permanent monuments, consisting of oak stakes 1 1/2 inches square and 15 inches long, have been planted at points marked thus O as thereon shown at all angles in the boundaries of the land platted, and at all intersections of streets or streets and alleys.

Milo H. Davis,
Surveyor.

Examined and Approved
March 23rd 1893

H. R. Pratt
Deputy Auditor General

DESCRIPTION OF LAND PLATTED

The land embraced in the annexed plat of Kengel's Subdivision of Lot 8 Military Reserve T.2.S.R.10.E. Wayne Co. Mich. is described as follows: A piece of land beginning at a stake distant 564 feet West from the 1/4 Post on line between Sections 21 & 28, T.2.S.R.10.E. Wayne County Mich. Thence South 57° 15' East 2475.80 feet to a stake. Thence South 33° 25' West 660 feet to a stake. Thence North 56° 25' West 2075 feet to a stake. Thence North 1° West 760 feet to the place of beginning.

Milo H. Davis, Surveyor.

VACATED BY RESOLUTION
OF City Council
November 18, 1893
VOUCHER No. 662-51

STATE OF MICHIGAN }
COUNTY OF WAYNE } SS

W. John A. Hames, Register of Deeds, and Milo H. Davis, Surveyor, hereby certify that we have each carefully compared the annexed copy with the plat of Kengel's Subdivision of Lot 8 Military Reserve T.2.S.R.10.E. Wayne County Mich. now of record in the office of said Register of Deeds, and that it is a true and correct transcription and of the whole of such record.

John A. Hames, Register of Deeds
Milo H. Davis, Surveyor

STATE OF MICHIGAN }
COUNTY OF WAYNE } SS

W. John A. Hames, Register of Deeds, and Milo H. Davis, Surveyor, hereby certify that we have each carefully compared this copy with the original plat of Kengel's Subdivision of Lot 8 Military Reserve T.2.S.R.10.E. Wayne County Mich. and that it is an exact copy thereof and of the whole of such original map or plat.

John A. Hames, Register of Deeds
Milo H. Davis, Surveyor

AND FILED
GENERAL'S OFFICE

Apr 29 1893
A. B. Hines
Deputy Auditor General

1072

SECTION 21 WEST 56 1/4 ON SECTION 10 E. 1/4 POST
SECTION 28
T.2.S.R.10.E.

KENGEL'S SUBDIVISION

OF LOTS, MILITARY RESERVE T.2.S.R.10.E.
WAYNE COUNTY MICHIGAN.

MILLO H. DAVIS
CIVIL ENGINEER
& SURVEYOR
56 W. FORT ST
DETROIT
SCALE 1 INCH = 100 FT

KNOW ALL MEN BY THESE PRESENTS, that we Joseph Kengel as proprietor and Theresia Kengel his wife, have caused the land embraced in the annexed plat to be surveyed, laid out and platted, to be known as Kengel's Subdivision of Lot 8 Military Reserve T.2.S.R.10.E. East and that the streets and alleys as shown on said plat are hereby dedicated to the use of the public.

Signed and sealed in presence of
Counzel Bulford
John J. Mahony

Joseph Kengel (LS)
Theresia Kengel (LS)

30th day of March 1893
John A. Heames
Notary Public, Wayne Co. Mich.

STATE OF MICHIGAN }
COUNTY OF WAYNE } ss

On this 21st day of March 1893, before me, a Notary Public in and for said county, personally came the above named Joseph Kengel and Theresia Kengel his wife, known to me to be the persons who executed the above dedication and acknowledged the same to be their free act and deed.

John J. Mahony
Notary Public, Wayne Co. Mich.

I hereby certify that the plat herein delineated is a correct one and that permanent monuments, consisting of Conistakes 1 1/2 inches square and 15 inches long have been planted at points marked thus O as shown shown at all angles in the boundaries of the land, platted, and at all intersections of streets or alleys and allings.

Wm H Davis
Surveyor.

Examined and Approved
March 25th 1893

H R Pratt
Deputy Auditor General

DESCRIPTION OF LAND PLATTED

The land embraced in the annexed plat of Kengel's Subdivision of Lot 8 Military Reserve T.2.S.R.10.E. Wayne Co. Mich. is described as follows: A piece of land beginning at a stake about 56+ feet West from the 1/4 Post on line between Sections 21 & 28, Town 2 S R 10 E East Wayne County Mich. Thence South 57° 15' East 2+75.80 feet to a stake. Thence South 33° 23' West 660 feet to a stake. Thence North 56° 25' West 2075 feet to a stake. Thence North 1° West 760 feet to the place of beginning.

Wm H Davis
Surveyor.

VACATED BY RECEIPTION
OF
Voucher No. 5-1-1-1

STATE OF MICHIGAN }
COUNTY OF WAYNE } ss

Surveyor, hereby certify that we have each carefully compared this copy with the original plat of Kengel's Subdivision of Lot 8 Military Reserve T.2.S.R.10.E. Wayne County Mich. now of record in the office of said Register of Deeds, and that it is a true transcript thereof and of the whole of such original map or plat.

John A. Heames
Wm H Davis
Register of Deeds
Surveyor

STATE OF MICHIGAN }
COUNTY OF WAYNE } ss

Notary Public, hereby certify that we have each carefully compared this copy with the original plat of Kengel's Subdivision of Lot 8 Military Reserve T.2.S.R.10.E. Wayne County Mich. and that it is an exact copy thereof and of the whole of such original map or plat.

John A. Heames
Wm H Davis
Register of Deeds
Surveyor

AND FILED
GENERAL'S OFFICE

Apr 24 1893
Wm H Davis
Deputy Auditor General

1072

Wayne
1072

REGULAR MEETING OF THE COUNCIL

of the

CITY OF DEARBORN

August 17, 1971

The Council convened at 8:00 P.M., President of the Council Thomas D. Dolan presiding. Present at roll call were Councilmen Baja, Bondie, Budny, Dombrowski, Mericas and President of the Council Dolan; absent, Councilman Grecu. A quorum being present, the Council was declared in session.

State of Michigan }
County of Wayne } ss.
City of Dearborn }

JOHN JAY HUBBARD

I, ~~John Jay Hubbard~~, Clerk of the City of Dearborn in said County and State, do hereby certify that the annexed paper is a true copy of
Council Resolution No. 8-752-71

adopted by the Council of said City at a regular meeting held on the
17th day of August
19 71, as appears from the official minutes of said meeting, on file in the office of the Clerk of said City; that I have caused the same to be compared with the original and the same is a correct transcript therefrom and of the whole of such original.

In witness whereof, I have hereunto
set my hand and affixed the corporate
seal of said City of Dearborn this
* 25th day of
August, 19 71

John Jay Hubbard
City Clerk.

The City Clerk reported that Tuesday, August 17, 1971, is the date set to listen to objections to the proposed vacating of the alley between Columbia Avenue and Cleveland Avenue, from 23232 Columbia Avenue to Grindley Park Avenue.

The President of the Council announced that this was the time set to listen to objections to the proposed vacating of the alley as aforesaid.

There were no objections reported verbally or in writing.

By Councilman Baja supported by Councilman Budny.
8-752-71.

WHEREAS: On June 15, 1971, this Council did adopt a resolution declaring that after investigation the Council concluded it was for the best interest of the City that all of the public alley, 20 feet wide, between Cleveland Avenue and Columbia Avenue extending from the East line of Grindley Park Avenue to the East line of Lot 16, lying within Kengel's Sub-division, Blocks 1 and 6, as recorded in Liber 18, Page 31, of Wayne County Records, be vacated, reserving and retaining, however, a 20 foot easement on, over, along, across, under, above and through all of such vacated alley as above described for public use and public utility purposes including use for sewers together with surface drainage and surface drainage structures, utility mains, conduits and poles, together with access for the maintenance and/or installation thereof but not for public travel or transportation, and


WHEREAS: The notices required in the said resolution to be given as therein provided have been duly given, as appears from the affidavits of publication on file in the Office of the City Clerk; be it

1072


RESOLVED: That all of the public alley, 20 feet wide, between Cleveland Avenue and Columbia Avenue extending from the East line of Grindley Park Avenue to the East line of Lot 16, lying within Kengel's Subdivision, Blocks 1 and 6, as recorded in Liber 18, Page 31, of Wayne County Records, be and the same is hereby vacated, discontinued and abolished, reserving and retaining, however, a 20 foot easement on, over, along, across, under, above and through all of such vacated alley as above described for public use and public utility purposes including use for sewers together with surface drainage and surface drainage structures, utility mains, conduits and poles, together with access for the maintenance and/or installation thereof but not for public travel or transportation; be it further

RESOLVED: That the Clerk be and he is hereby directed to record the within resolution in the office of the Wayne County Register of Deeds and the Treasurer for the State of Michigan after it has become effective.

Adopted as follows: Yeas: Councilmen Baja, Bondie, Budny, Dolan, Dombrowski and Mericas, (6). Nays: None. Absent: Councilman Grecu, (1).

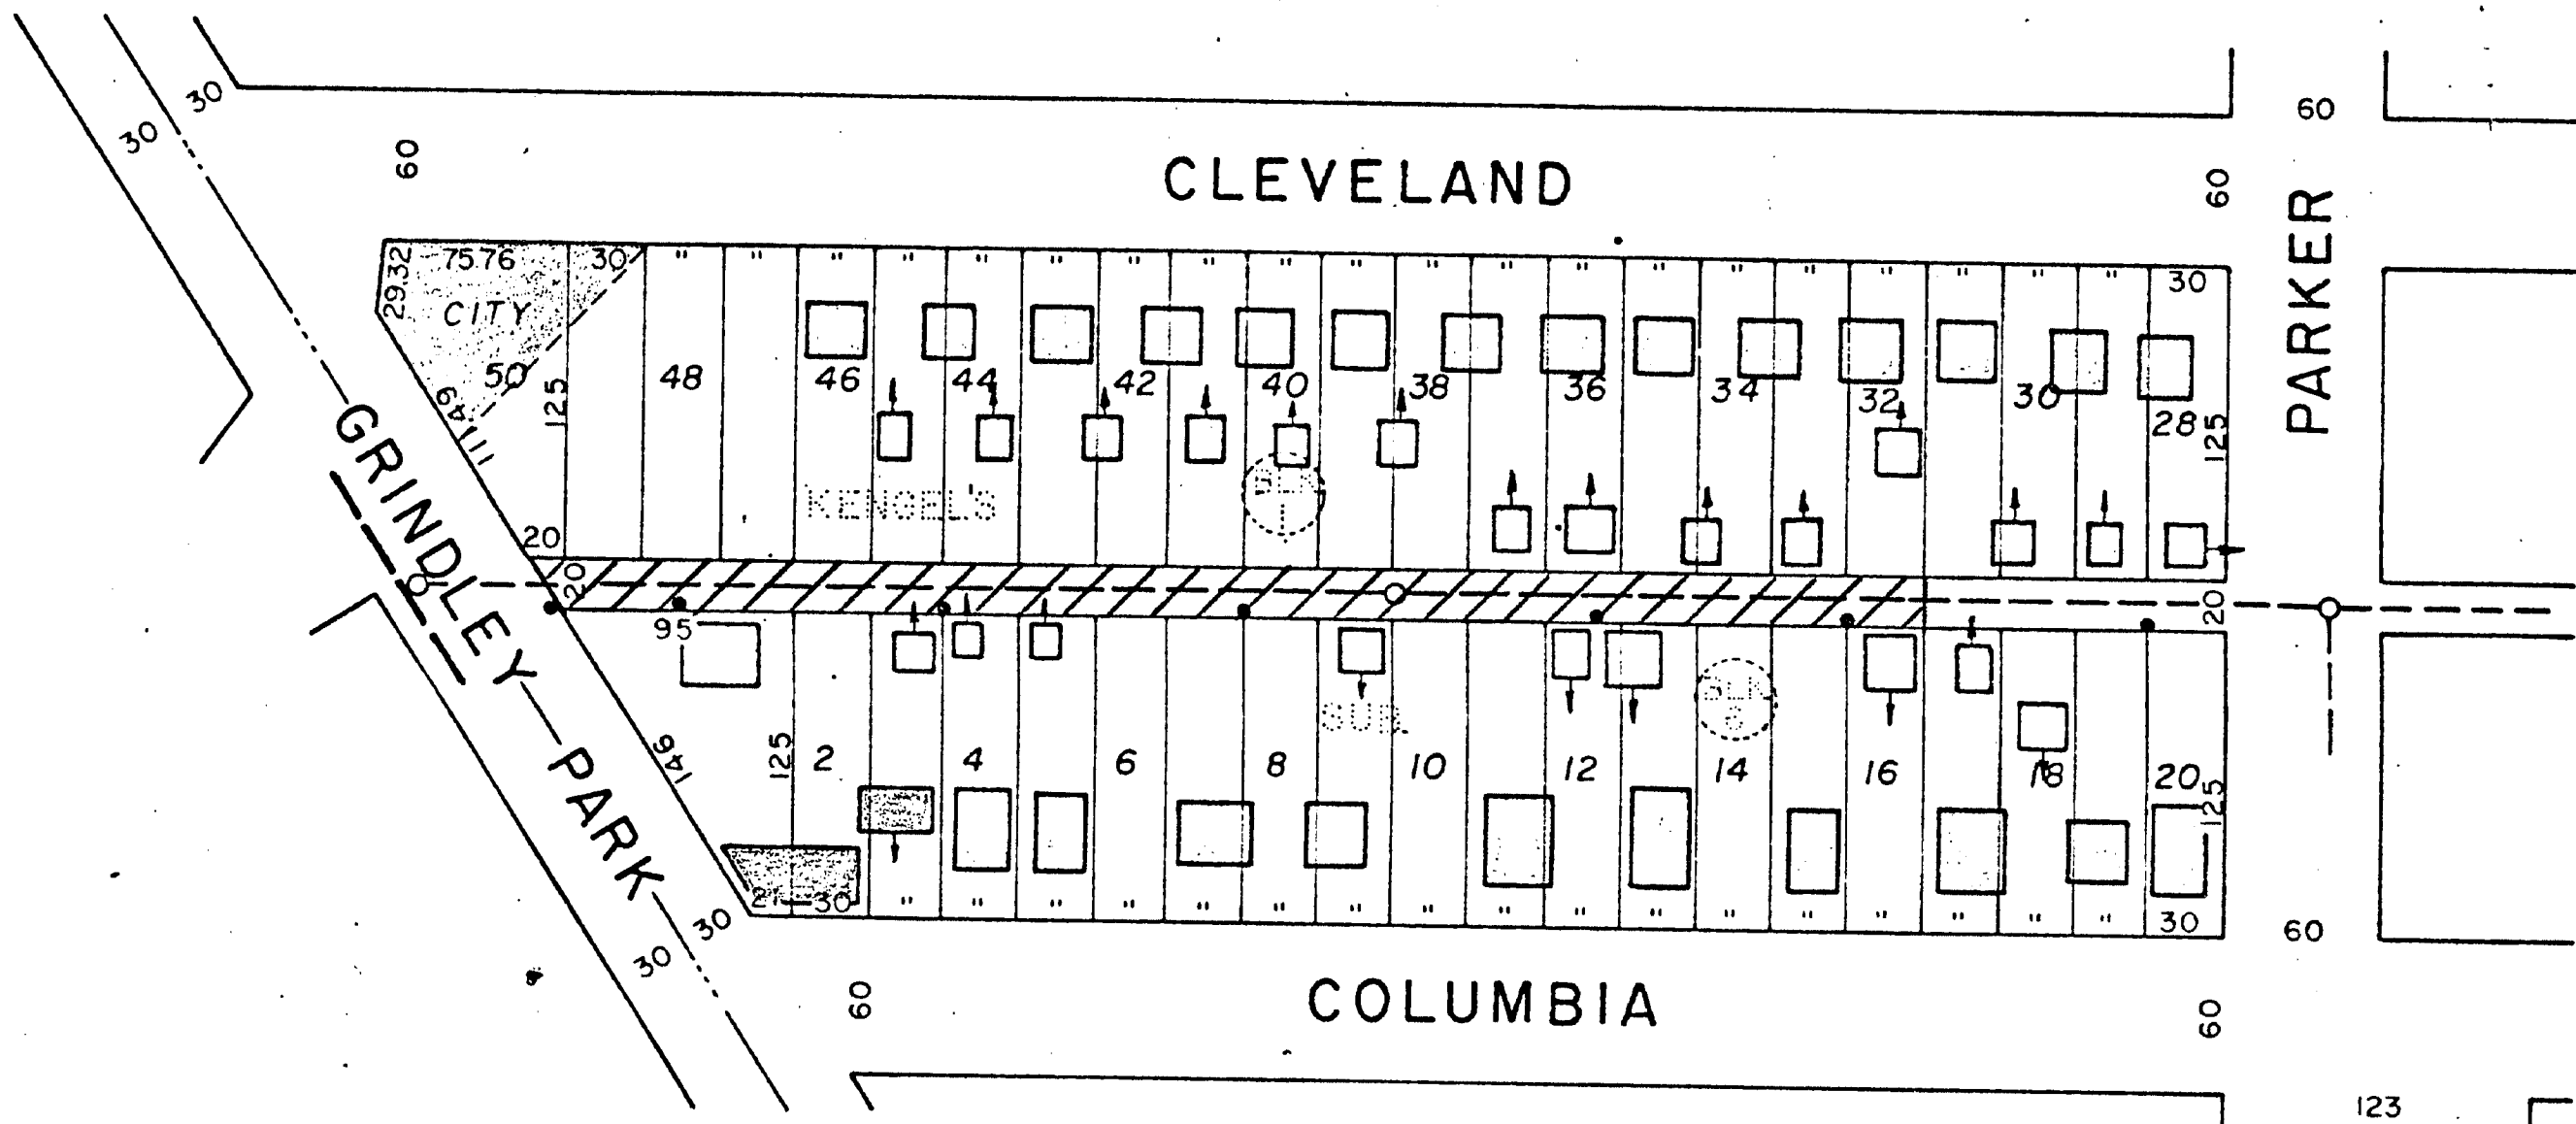

NOTE

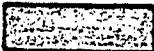-  RESIDENTIAL USE
-  COMMERCIAL USE
-  SEWER LINE
-  UTILITY POLE

1072

C.O. 8-752-71

SCALE 1"=100' MAY, 1971
DEARBORN CITY. PLAN COMMISSION

CASE NO.
1659