


10737

Record for Record this 2nd Aug. 1854 A.C.
10 Block U.M.

Plat of the subdivision of
Oct. 25 25 St Aubin Farm
Hauterbach Wayne Co. Mich.

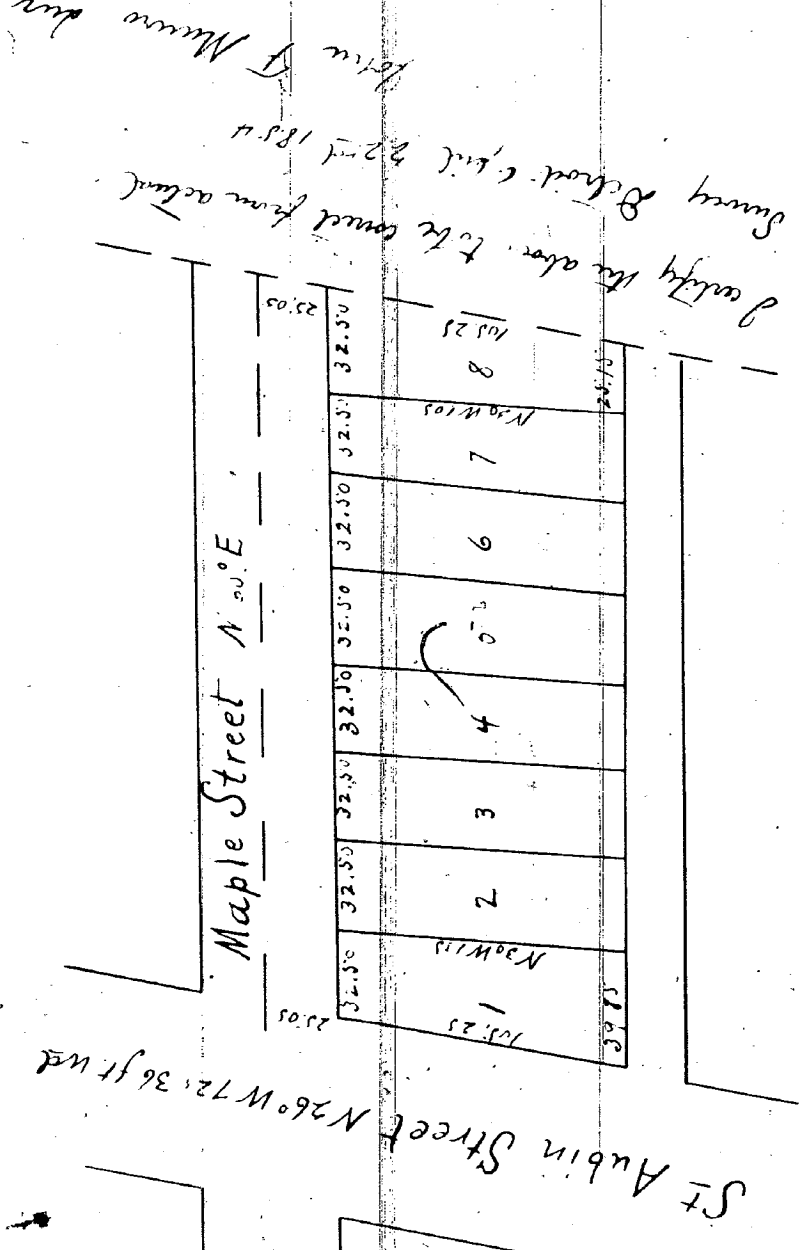

The above plat of part of Oct Lot No Twenty five in the subdivision of
the St. Aubin farm in the town of Hauterbach County of Wayne &
State of Michigan is hereby executed by me this second day of August A.C.
1854 Witness our hands & seals


In presence of
J. N. Moore
Catherine Aubrey
Henry Naultbut
Paulina B. Naultbut

State of Michigan }
Wayne County }
a Notary Public in & for said County personally came the above named
Henry Naultbut & Paulina B. Naultbut known to me to be the
persons who executed the foregoing plat and acknowledged the same to
be their free act & deed and the said Paulina B. wife of the said
Henry Naultbut or examination by me separate & apart from
her said husband acknowledged that she executed the same
without fear or compulsion of her said husband or any other
person

I hereby certify that these plats are a correct copy of the plats now on record in
the Register of Deeds office, being made under supervision of the Auditor
General by turning the plats on record and affixing thereto a carefully con-
firmed copy of the dedication and certificates

Dated this 11th day of May 1910
Geo W Bennett
Clerk and Deeds Regt.

Subdivision of Block No 26 St. Aubin Farm in the Township
of Hauterbach Wayne County Michigan 1853
I hereby certify that the annexed Plat is correct by actual survey
Executed October 13th 1853 John F. Sawyer Surveyor

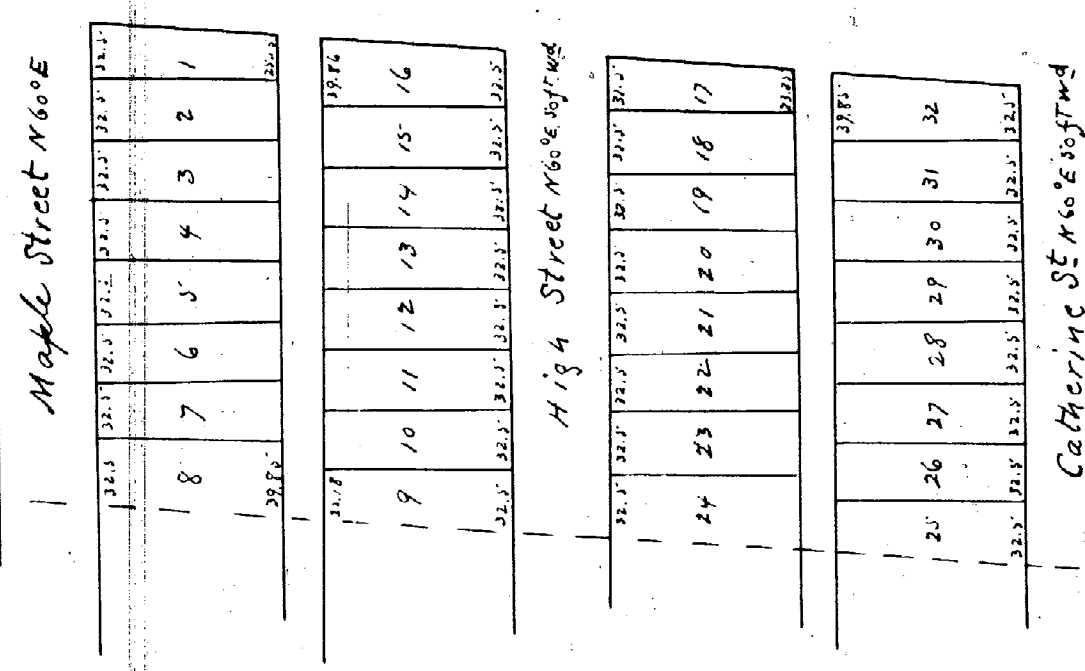

Know all men by these presents that I Henry A. Walker have caused to be
made the accompanying plat of Block No 26 St Aubin Farm in the Town-
ship of Hauterbach Wayne County Michigan and I do hereby dedicate the
streets and alleys laid out thereon to the public use under existing laws
Witness my hand & seal this 16 February A.D. 1854

In presence of Elias Davis H. Sawyer Henry A. Walker

State of Michigan }
County of Wayne }
and do hereby certify that these plats are a correct copy of the plats now on record in
the Register of Deeds office, being made under supervision of the Auditor
General by turning the plats on record and affixing thereto a carefully con-
firmed copy of the dedication and certificates

Dated this 11th day of May 1910
Geo W Bennett
Clerk and Deeds Regt.

Wm. H. Smith

10-29-63
James D. Padgett
City Clerk

[illegible][illegible]

Department of
Honorable Comm
Gessenmen --
with the relat
Incorporation. No
ation with the
for public use
on of Harper A
as street light
completion of the
lying easterly
e. The vacation

SHORT FORM--TRUE COPY CERTIFICATE


I, THOMAS D. LEADBETTER, CITY CLERK of the City of Detroit, do hereby certify that the annexed paper is a true copy of a Resolution adopted by the Common Council on SEP 14 1965 and approved by the Mayor on SEP 21 1965 as appears from the Journal of said Common Council.

SEP 14 1965
SEP 21 1965

IN WITNESS WHEREOF, I have hereunto
set my hand and affixed the Corporate
Seal of said City, at Detroit, on
OCT 8 1965

City Clerk

NOTE
REQUESTED VACATION SUBJECT TO UNDER-
GROUND EASEMENT FOR PUBLIC UTILITIES
OF OLD ST. AUBIN BET. LAFAYETTE &
ANTIETAM.

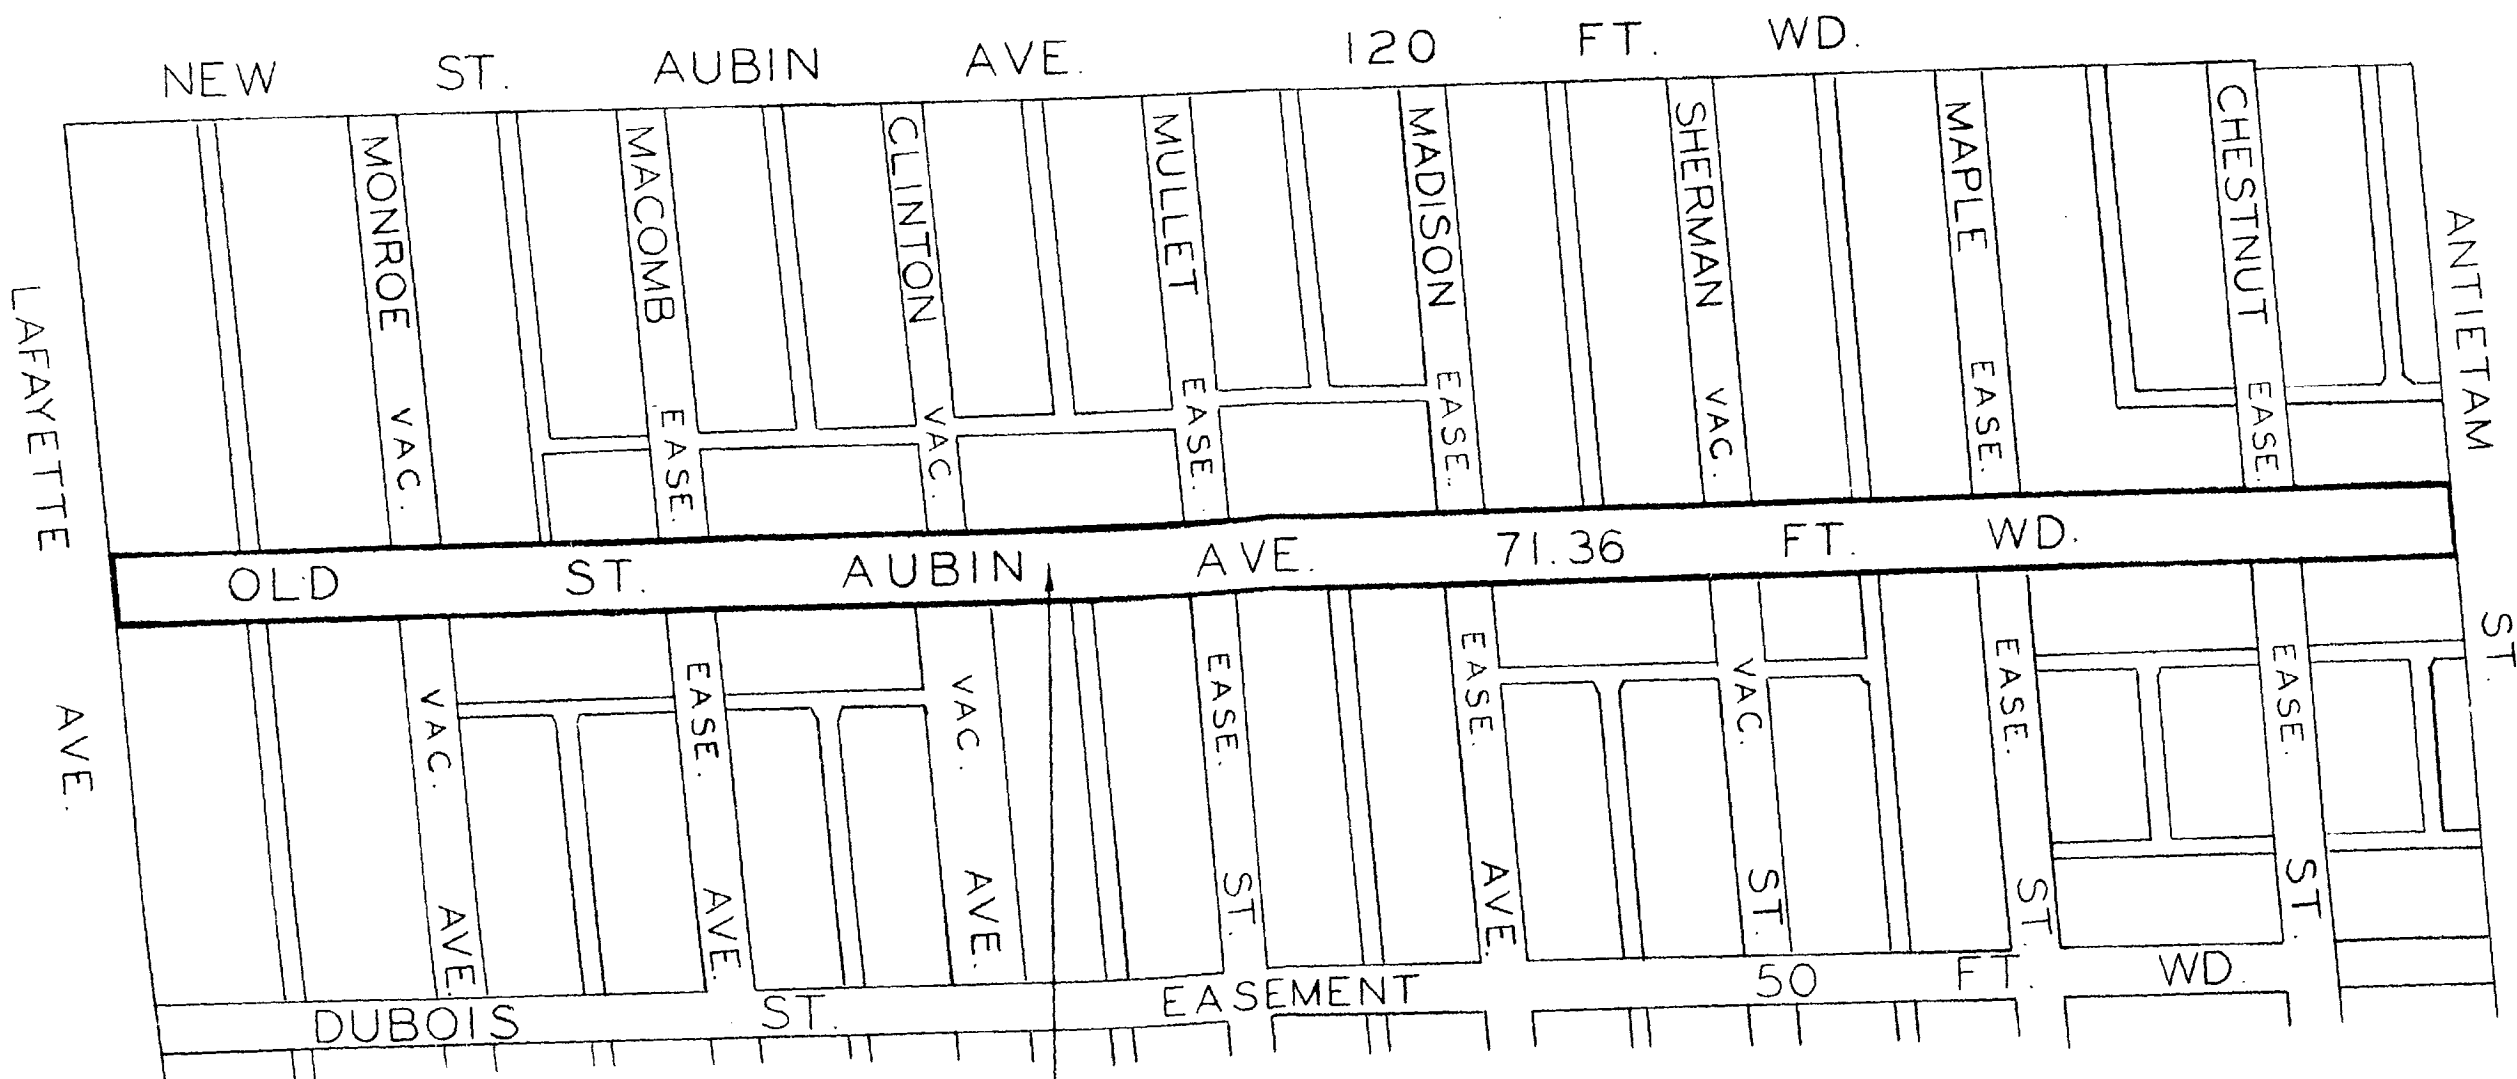

TOPO'S 38 & 39

F E D C B A						DESIGNED BY		APPROVED:		CITY OF DETROIT DEPARTMENT OF PUBLIC WORKS CITY ENGINEER'S OFFICE BUREAU OF DESIGN Form C of D-346 SH-A	REQUESTED BY		OLD ST. AUBIN	
						DRAWN BY	DJP				BOOK NO.		SCALE 1" = 200'	DRG. NO. X-2364
						TRACED BY		ENGINEER OF			PAGE NO.		DATE 6-10-65	
						CHECKED BY		CITY ENGINEER						
	DESCRIPTION					DRW.	CKD.	APR.	DATE					
	REVISIONS													