

BRUSH'S

Sub of that part of the

BRUSH FARM

Lying between the South line of Farnsworth St
and the South line of Alexandrine Ave
— DETROIT WAYNE CO MICH —

Know all men by these presents that we Elizabeth C Brush, Alfred E Brush and William G Thompson Trustees of the Estate of Edmund A. Brush, have caused to be made for record this plat of Brush's Subdivision of that part of the Brush Farm lying between the South line of Farnsworth Street and the South line of Alexandrine Avenue Detroit Wayne County Michigan by John M Laughlin Surveyor and we hereby adopt the same for record and dedicate the streets and alleys shown for the use of the public

In presence of
John E Patterson
John Enshen

Witness our hands and seals this Sixth day of June
A. D. Eighteen Hundred and Ninety Two

Elizabeth C Brush Trustee LS
Alfred E Brush Trustee LS
William G Thompson Trustee LS

State of Michigan } ss
County of Wayne }

On this sixth day of June A. D. Eighteen Hundred and Ninety Two before me the subscriber a Notary Public in and for said County personally appeared Elizabeth C Brush Alfred E. Brush & William G Thompson Trustees of the Estate of Edmund A. Brush known to me to be the same persons who executed the above instrument and who acknowledged the same to be their free act and deed & their free act and deed as Trustees of said Estate

John E. Patterson
Notary Public Wayne Co Mich.

Approved June 20-1892
John Mc Vicar } Board of
James Dean } Public Works
Jacob Guthard } Detroit Mich

State of Michigan } ss
County of Wayne }

We Elgin A Heames Dep Register of Deeds and John M Laughlin Surveyor hereby certify that we have each carefully compared this copy with the original map or plat of Brush's Subdivision of that part of the Brush Farm lying between the South line of Farnsworth Street and the South line of Alexandrine Avenue Detroit Wayne County Michigan and that it is an exact copy thereof and of the whole of such original map or plat

Elgin A Heames Dep Register of Deeds
John M Laughlin Surveyor

Examined and approved
June 22nd 1892
H. R. Pratt
Deputy Auditor General

REGISTER'S OFFICE } ss
COUNTY OF WAYNE }
Received for Record the 25th day
of June A. D. 1892 at 3¹⁵
o'clock P. M. and Recorded in Liber
17 at Page 29
Elgin A Heames
Dep REGISTER


Whereby certify that the plat hereon delineated is a correct one & that permanent monuments consisting of white Oak Stakes have been planted at points marked "M" as thereon shown at all angles in the boundaries of the land, flatted and at all intersections of streets or streets and alleys

John M Laughlin
Surveyor

I hereby certify that this plat is a correct copy of the plat now on record in the Register of Deeds office being made under the supervision of the Auditor General by tracing the Plat now on record and affixing thereto a carefully compared copy of the dedication and certificates

Dated this 24th day of Oct 1910

John B La Fountain
Clerk and Gen Depts

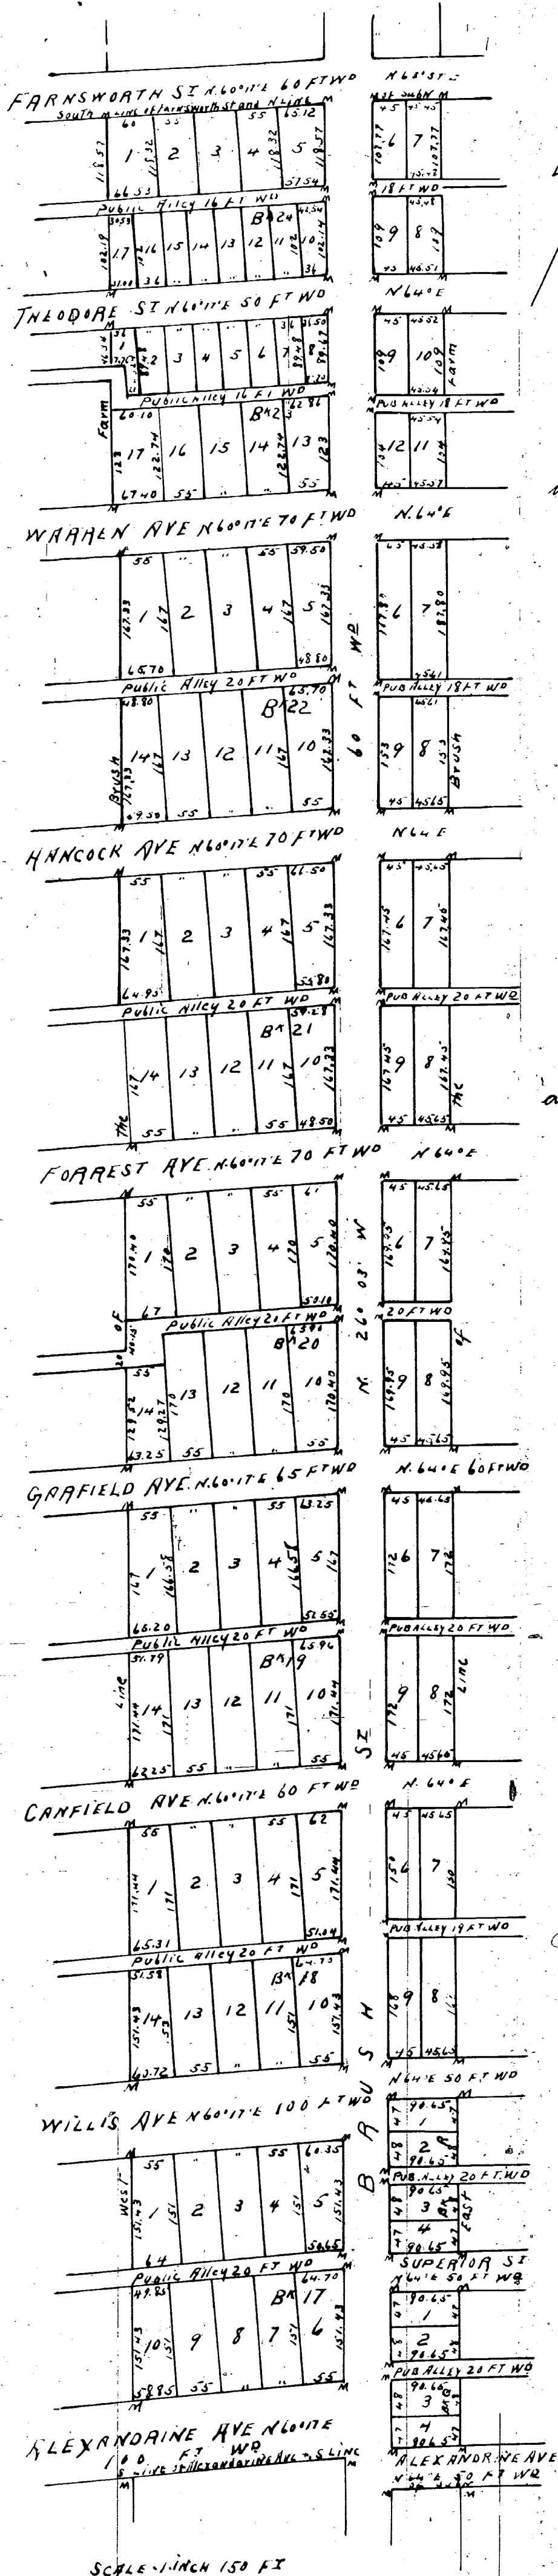

City Engineering Department
July 28, 1991

Honorable City Council:

Re: Petition No. 498 - Addendum Com-

munity and Economic Development

Department Medical Center Reha-

ilitation Project No. 4 Cultural Cen-

ter Residential Development Utility

Easements to Vacation in the area

bounded by Brush, St. Antoine,

(vacated) Farnsworth, and Fre-

derick.

A resolution granting Petition No. 498

shown as 3332 was approved by your

Honorable Body on July 3, 1991 (JCC

p. 1474-82). The adopted resolution con-

tained provisions to protect utilities

needed to service both the development

and the "Dunbar Hospital" site.

However, two housing structures are

shown on building plans to be built over

parts of the reserved utility easements

therefore, parts of the utility easements

must be vacated outright.

The developer, "Barclay Limited Divi-

sion Housing Association Limited Part-

nership", has submitted an affidavit from

the "Board of Directors of the Detroit

Medical Society (owners of the Dunbar

Hospital Museum)" agreeing (in princi-

ple) to the proposed development plans

subject to provisions.

To facilitate the proposed construction

of new buildings it is necessary for your

Honorable Body to outright vacate parts

of the utility easements reserved within

the converted east-west public alleys

17.30 and 18 feet wide in the area

bounded by Brush, St. Antoine, (vac.)

Farnsworth, and Frederick, subject to

provisions.

An appropriate resolution is attached

or consideration by your Honorable

Body.

Respectfully submitted,

CLYDE R. HOPKINS

Director

By Council Member Cleveland:

Resolved, That the (portions of the)

easements retained for underground uti-

lies in the City Council resolution

adopted on July 3, 1991 as part of the

public alley vacations in "Medical Center

Rehabilitation Project No. 4", being

described as follows:

All that part of the east-west public

alley, 18 feet wide, in the block bound-

ed by Brush Street (85 feet wide), Beau-

bien Street, Farnsworth and Frederick Ave-

nues lying southerly of and abutting the

south line of Lots 1 thru 5 as platted in

"D. M. Ferry's Subdivision of Outlot 194

and Lot A of T. T. Farmer's Subdivision of

Outlot 195 also the term 20.75 feet of

the West 236 feet of said Outlot 195;

City of Detroit, Wayne County, Michigan

as recorded in Liber 10, Page 62,

Michigan as recorded in Liber 10, Page

65, Plats, Wayne County Records; also

that part of said public alley opened

through a Northerly portion of Outlot 193

of the "Plat of a part of the Beau-

bien Farm, as surveyed into townlots for

the proprietors of John Muller, Surveyor"

City of Detroit, Wayne County, Michigan

as recorded in Liber 6, Pages 475-478,

City Records (being the Southerly 17.30

feet of the Northerly 38.40 feet of the

Easterly 218.00 feet of said Outlot 195;

having been deeded to the City on Octo-

ber 18, 1882 and recorded in Liber 405,

Page 421, Deeds, Wayne County

Records);

Be and the same are hereby vacated

as public utility easements to become

part and parcel of the abutting property;

subject to the following provisions:

Provided, That Barclay Limited Divi-

sion Housing Association Limited Part-

nership ("Barclay"), the developer of

"Cultural Center Residential Develop-

ment" properties (the "Project"), shall

County, Michigan as recorded in Liber

17, Page 65, Plats, Wayne County Board of Directors of the Detroit Medical

Records; also lying southerly of and Society ("DMS"), operators of the Dun-

about the south line of the easterly

20.00 feet of Lot 6, and Lot 7; also lying

northerly of and abutting the north line

of the easterly 20.00 feet of Lot 9, and Lot 8

as platted in (Block 25) of "Brush Subdi-

vision of that part of the Brush Farm lying

between the south line of Farnsworth

Street and the south line of Alexandrine

Avenue", City of Detroit, Wayne County,

Michigan as recorded in Liber 17, Page

28, Plats, Wayne County Records; also, fur-

ther lying northerly of and abutting the north

line of Lots 1 thru 4 as platted in the "Plat

of the Subdivision of part of Lot 5, 6, 7,

and 8, Outlot 192, Lambert Beau-

bien Farm", City of Detroit, Wayne County,

Michigan as recorded in Liber 10, Page

33, Plats, Wayne County Records; also

that part of said public alley opened

through a Northerly portion of Lot 8 of the

"Plat of Outlot 192 of the Lambert Beau-

bien Farm, as laid out by the Commis-

sioners for dividing the Estate of the late

Gen. J. T. Williams", City of Detroit,

Wayne County, Michigan as recorded in

the Book of Plats (Liber 1), Page 62,

Wayne County Records (being the

Northerly 18.00 feet of the Southerly

87.56 feet of the Westerly 38.00 feet of

the Easterly 48.00 feet of said Lot 8);

also

All that part of the east-west public

alley, 17.30 feet wide, in the block

bounded by Beaubien Street, St. Antoine

Street (66 feet wide), Farnsworth and

Frederick Avenues lying southerly of and

abutting the south line of Lot 1; also lying

northerly of and abutting the north line of

Lot 12 as platted in "Adam's Subdivision

of the West 236 feet", Antoine Beau-

bien Farm between Farnsworth and Frederick

Streets", City of Detroit, Wayne County,

Michigan as recorded in Liber 10, Page

65, Plats, Wayne County Records; also

that part of said public alley opened

through a Northerly portion of Outlot 193

of the "Plat of a part of the Beau-

bien Farm, as surveyed into townlots for

the proprietors of John Muller, Surveyor"

City of Detroit, Wayne County, Michigan

as recorded in Liber 6, Pages 475-478,

City Records (being the Southerly 17.30

feet of the Northerly 38.40 feet of the

Easterly 218.00 feet of said Outlot 195;

having been deeded to the City on Octo-

ber 18, 1882 and recorded in Liber 405,

Page 421, Deeds, Wayne County

Records);

Be and the same are hereby vacated

as public utility easements to become

part and parcel of the abutting property;

subject to the following provisions:

Provided, That Barclay Limited Divi-

sion Housing Association Limited Part-

nership ("Barclay"), the developer of

"Cultural Center Residential Develop-

ment" properties (the "Project"), shall

County, Michigan as recorded in Liber

17, Page 65, Plats, Wayne County Board of Directors of the Detroit Medical

Records; also lying southerly of and Society ("DMS"), operators of the Dun-

ss. SHORT FORM - TRUE COPY CERTIFICATE

STATE OF MICHIGAN)

CITY OF DETROIT)

I, JEFFERY D. BLAINE, DEPUTY CITY CLERK of the City of Detroit, do

hereby certify that the annexed paper is a True Copy of a Resolution

adopted by the City Council on August 2nd, 1991 (Adjourned Session)

and approved by the Mayor on August 13th, 1991

as appears from the Journal of said City Council, on file in my office.



IN WITNESS WHEREOF, I have hereunto
set my hand and affixed the Corporate
Seal of said City, at Detroit, on

October 8th, 1991

Jeffery D. Blaine
Deputy City Clerk

Map Attached
L125364
Pg 55
Rec'd Oct 7, 1991

FORWARD TO STATE TREASURER

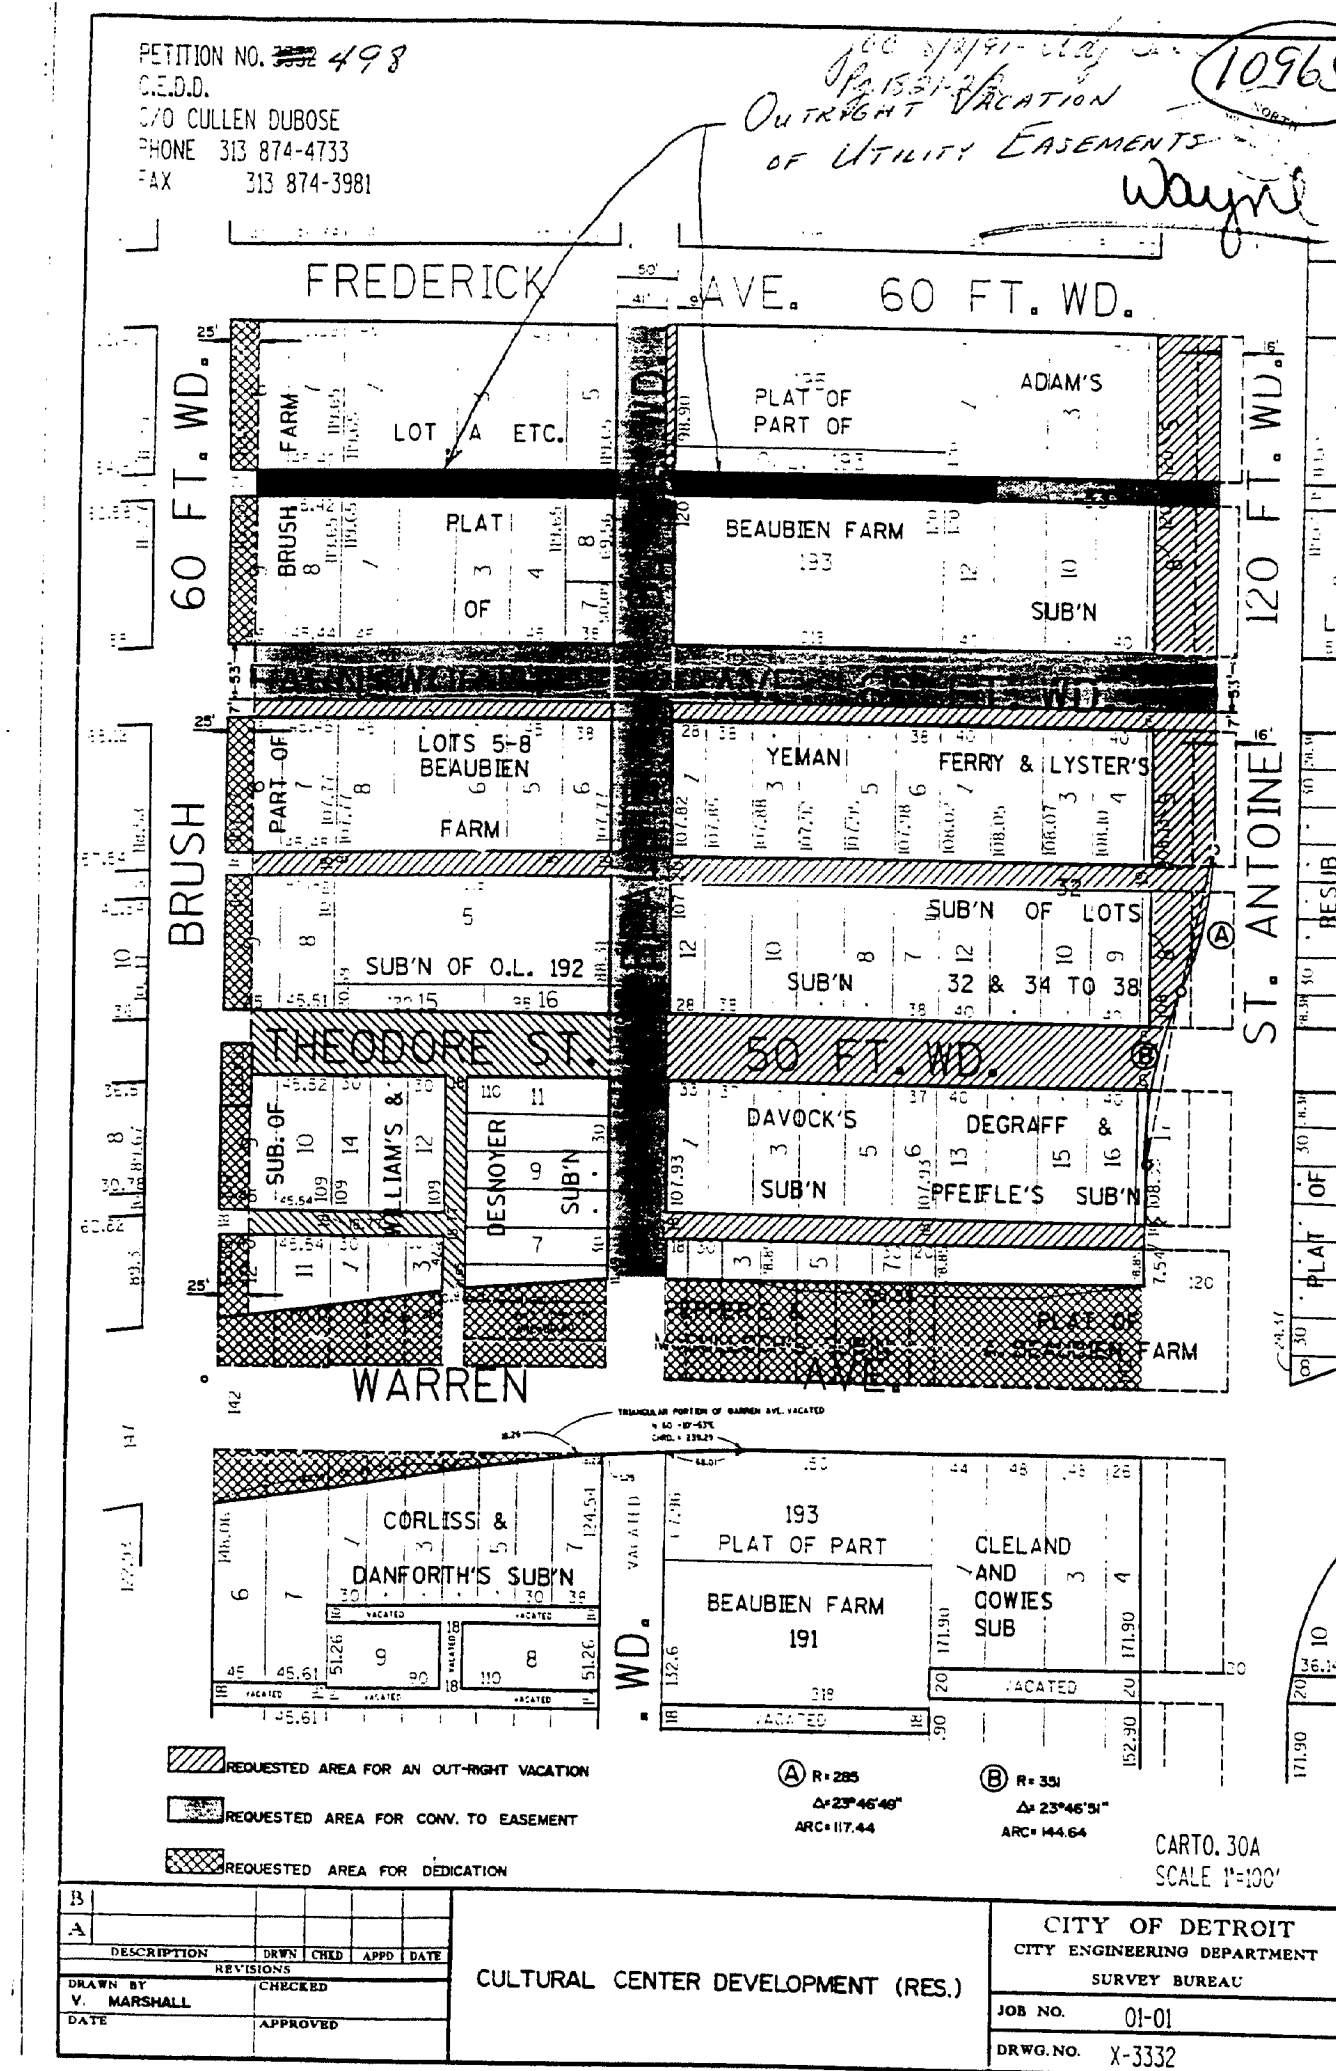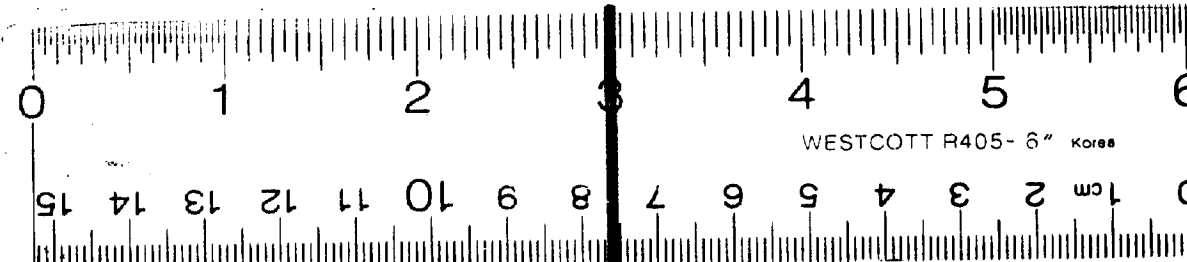

16 X

By Council Member Ravitz:

Resolved, All that part of Forest Avenue, 70 feet wide, between the west line of Brush Street (60 feet wide) and a line 24.00 feet easterly of and parallel to the east line of John R. Street (60 feet wide) lying southerly of and abutting the south line of lots on the north side of said Forest Avenue, being Lot 15 (except the westerly 24.00 feet of said lot, measured at right angles, to be dedicated for public street widening later in this resolution), and Lots 16 thru 26; also lying northerly of and abutting the north line of lots on the south side of said Forest Avenue, being the easterly 25.00 feet of Lot 19, and Lots 20 thru 26 of "Brooks and Carlisle's Subdivision of Park Lots 34 and 35 and Part of Park Lot 33," City of Detroit, Wayne County, Michigan as recorded in Liber 1, Page 269, Plats, Wayne County Records; also lying northerly of and abutting the north line of Lot 1 (except the westerly 24.00 feet of said lot, measured at right angles, to be dedicated for public street widening later in this resolution), and Lots 2 and 3 of "D. J. Smith's Subdivision of Lots 15, 16, 17, and 18 and West Five Feet of Lot 19 on the South Side of Forest Avenue East," City of Detroit, Wayne County, Michigan as recorded in Liber 7, Page 65, Plats, Wayne County Records; also lying southerly of and abutting the south line of Lots 10 thru 14, Block 21; also lying northerly of and abutting the north line of Lots 1 thru 5, Block 20 of "Brush Subdivision of that Part of Brush Farm lying between the south line of Farnsworth Street and the south line of Alexandrine Avenue," City of Detroit, Wayne County, Michigan as recorded in Liber 17, Page 29, Plats, Wayne County Records; also lying southerly of and abutting the south line of Lot 1 (except the westerly 24.00 feet of said lot, measured at right angles, to be dedicated for public street widening later in this resolution), and Lot 26 (on the north side of said Forest Avenue) of said "Brooks and Carlisle's Subdivision" (as recorded in L. 1, P. 269 PWCR); Be and the same is hereby vacated as a public (street) right-of-way to become part and parcel of the abutting property; subject to the terms and conditions of a "Construction Approval Agreement" and an "Easement Encroachment Permit" (both referenced in a Law Department letter, written to "William Webb, Project Manager-0670, Department of Veterans Affairs, 810 Vermont Avenue, N.W., Washington, D.C. 20420," dated January 26, 1990; signed by "Darryl F. Alexander, Assistant Corporation Counsel") between the Detroit Water and Sewerage Department (DWSD) and the United States Department of Veterans Affairs (VA) to construct over and in close proximity to the "Springwells Raw Water Tunnel" for the purpose of construction of a Veterans Administration Medical Center Hospital; and be it further Resolved, All that part of Garfield Avenue, 60 feet wide, between the west line of Brush Street (60 feet wide) and a line 24.00 feet easterly of and parallel to the east line of John R. Street (60 feet wide) lying southerly of and abutting the south line of Lot 12 (except the westerly 24.00 feet of said lot, measured at right angles, to be dedicated for public street widening later in this resolution), and Lots 13 thru 23; also lying northerly of and abutting the north line of Lot 35 (except the westerly 24.00 feet of said lot, measured at right angles, to be dedicated for public street widening later in this resolution), and Lots 24 thru 34 of the "Plat of Hubbard and King's Subdivision of Park Lot 32 and Part of Park Lot 33," City of Detroit, Wayne County, Michigan as recorded in Liber 7, Page 20, Plats, Wayne County Records; also lying southerly of and abutting the south line of Lots 10 thru 14, Block 20; also lying northerly of and abutting the north line of Lot 1 thru 5, Block 19 of "Brush Subdivision of that Part of Brush Farm lying between the south line of Farnsworth Street and the south line of Alexandrine Avenue," City of Detroit, Wayne County, Michigan as recorded in Liber 17, Page 29, Plats, Wayne County Records; also All that part of the east-west public alley, 20 feet wide, in the block bounded by (proposed) John R. Street (84 feet wide), Brush Street, Forest and Hancock Avenues lying southerly of and abutting the south line of Lot 10 (except the westerly 24.00 feet of said lot, measured at right angles, to be dedicated for public street widening later in this resolution), and Lots 11 thru 16 of "Parson's Subdivision of South Half of Park Lot 36," City of Detroit, Wayne County, Michigan as recorded in Liber 15, Page 14, Plats, Wayne County Records; also lying northerly of and abutting the north line of lots on the north side of Forest Avenue, being Lot 15 (except the westerly 24.00 feet of said lot, measured at right angles, to be dedicated for public street widening

later in this resolution), and Lots 16 thru 26 of "Brooks and Carlisle's Subdivision of Park Lots 34 and 35 and Part of Park Lot 33," City of Detroit, Wayne County, Michigan as recorded in Liber 1, Page 269, Plats, Wayne County Records; also lying southerly of and abutting the south line of Lots 1 thru 5, Block 21; also lying northerly of and abutting the north line of Lots 10 thru 14, Block 21 of "Brush Subdivision of that Part of Brush Farm lying between the south line of Farnsworth Street and the south line of Alexandrine Avenue," City of Detroit, Wayne County, Michigan as recorded in Liber 17, Page 29, Plats, Wayne County Records; also lying southerly of and abutting the south line of a strip of surplus property between Lot 16 of said "Parson's Subdivision" (as recorded in L. 15, P. 14 PWCR), and Lot 1, Block 21 of said "Brush Subdivision" (as recorded in L. 17, P. 29 PWCR); also lying northerly of and abutting the north line of a strip of surplus property between Lot 14, Block 21 of said "Brush Subdivision" (as recorded in L. 17, P. 29 PWCR), and Lot 26 (on the north side of said Forest Avenue) of said "Brooks and Carlisle's Subdivision" (as recorded in L. 1, P. 269 PWCR); also

All that part of the east-west public alley, 15 feet wide, first south of Forest Avenue and east of (proposed) John R. Street (84 feet wide), lying southerly of and abutting the south line of Lot 1 (except the westerly 24.00 feet of said lot, measured at right angles, to be dedicated for public street widening later in this resolution), and Lots 2 and 3; also lying northerly of and abutting the north line of the north-south public alley, 15 feet wide (east of John R. Street and south of Forest Avenue); also lying northerly of and abutting the north line of Lot 4 (except the westerly 24.00 feet of said lot, measured at right angles, to be dedicated for public street widening later in this resolution) of "D. J. Smith's Subdivision of Lots 15, 16, 17, and 18 and west five feet of Lot 19 on the south side of Forest Avenue East," City of Detroit, Wayne County, Michigan as recorded in Liber 7, Page 65, Plats, Wayne County Records; also

All of the north-south public alley, 15 feet wide, first east of (proposed) John R. Street (84 feet wide) between Garfield and Forest Avenues, lying easterly of and abutting the east line of Lots 4 thru 6 of "D. J. Smith's Subdivision of Lots 15, 16, 17, and 18 and west five feet of Lot 19 on the south side of Forest Avenue East," City of Detroit, Wayne County, Michigan as recorded in Liber 7, Page 65, Plats, Wayne County Records; also lying westerly of and abutting the west line of a part of lot (on the south side of Forest Avenue), being the easterly 25.00 feet of the southerly 80.45 feet of Lot 19 of "Brooks and Carlisle's Subdivision of Park Lots 34 and 35 and part of Park Lot 33," City of Detroit, Wayne County, Michigan as recorded in Liber 1, Page 269, Plats, Wayne County Records; also

All that part of the east-west public alley, 20 feet wide, east of (proposed) John R. Street (84 feet wide) between Garfield and Forest Avenues, lying southerly of and abutting the south line of the north-south public alley, 15 feet wide (east of John R. Street and south of Forest Avenue); also lying southerly of and abutting the south line of Lot 6 (except the westerly 24.00 feet of said lot, measured at right angles, to be dedicated for public street widening later in this resolution) of "D. J. Smith's Subdivision of Lots 15, 16, 17, and 18 and west five feet of Lot 19 on the south side of Forest Avenue East," City of Detroit, Wayne County, Michigan as recorded in Liber 7, Page 65, Plats, Wayne County Records; also lying southerly of and abutting the south line of lots and part of lot (on the south side of Forest Avenue), being the easterly 25.00 feet of Lot 19, and Lots 20 thru 26 of "Brooks and Carlisle's Subdivision of Park Lots 34 and 35 and part of Park Lot 33," City of Detroit, Wayne County, Michigan as recorded in Liber 1, Page 269, Plats, Wayne County Records; also lying northerly of and abutting the north line of Lot 12 (except the westerly 24.00 feet of said lot, measured at right angles, to be dedicated for public street widening later in this resolution) and Lots 13 thru 23 of the "Plat of Hubbard and King's Subdivision of Park Lot 32 and Part of Park Lot 33," City of Detroit, Wayne County, Michigan as recorded in Liber 7, Page 20, Plats, Wayne County Records; also

All of the remaining part of the "L"-shaped east-west public alley, 20 feet wide and variable width (not previously vacated in the City Council resolution adopted on October 4, 1982 - J.C.C. page 839), west of Brush Street between Garfield and Forest Avenues, lying southerly of and abutting the south line of Lots 1 thru 5, Block 20; also lying northerly of and abutting the north line of Lots 10 thru 14, Block 20 of "Brush Subdivision of that Part of Brush Farm lying between the south line of Farnsworth Street and the south line of Alexandrine Avenue," City of Detroit, Wayne County, Michigan as recorded in Liber 17, Page 29, Plats, Wayne County Records; also

All that part of the east-west public alley, 20 feet wide, in the block bounded by (proposed) John R. Street (84 feet wide), Brush Street, Canfield and Garfield Avenues lying southerly of and abutting the south line of Lot 35 (except the westerly 24.00 feet of said lot, measured at right angles, to be dedicated for public street widening later in this resolution), and Lots 24 thru 34 of the "Plat of Hubbard and King's Subdivision of Park Lot 32 and Part of Park Lot 33," City of Detroit, Wayne County, Michigan as recorded in Liber 7, Page 20, Plats, Wayne County Records; also lying northerly of and abutting the north line of Lot 13 (except the westerly 24.00 feet of said lot, measured at right angles, to be dedicated for public street widening later in this resolution), and Lots 14 thru 24 of "Fisher and Shearer's Subdivision of Park Lots 30 and 31," City of Detroit, Wayne County, Michigan as recorded in Liber 1, Page 15, Plats, Wayne County Records; also lying southerly of and abutting the south line of Lots 1 thru 5, Block 19; also lying northerly of and abutting the north line of Lots 10 thru 14, Block 19 of "Brush Subdivision of that Part of Brush Farm lying between the south line of Farnsworth Street and the south line of Alexandrine Avenue," City of Detroit, Wayne County, Michigan as recorded in Liber 17, Page 29, Plats, Wayne County Records; Be and the same are hereby vacated as public (street and alley) rights-of-way to become part and parcel of the abutting property; and be it further

Resolved, Pursuant to the Court ruling in Center Line v Michigan Bell Telephone Co. 26 Mich. App 659 (1970), aff. 387 Mich. 260 (1972) the Community and Economic Development Department is hereby authorized to process billings from utility companies and others for the relocation of their equipment in connection with this urban renewal project. However, prior to the processing of bills, the Community and Economic Development Department shall consult with the Law Department to determine which utility removal and/or relocation costs are obligatory under current Michigan court rulings; and further

Provided, That the City Clerk shall within 30 days record a certified copy of this resolution with the Wayne County Register of Deeds; and be it further Resolved, The following described City-owned properties are hereby dedicated for public street purposes (the widening of John R. Street from 60 feet wide to 84 feet wide, between Canfield and Hancock Avenues):

John R. Street Widening (84 feet wide)
Canfield Avenue to Hancock Avenue
Land in the City of Detroit, County of Wayne and State of Michigan being the westerly 24.00 feet of Lot 13, lying northerly of Canfield Avenue, 60 feet wide, of "Fisher and Shearer's Subdivision of Park Lots 30 and 31," as recorded in Liber 1, page 15 of Plats, Wayne County Records; also the westerly 24.00 feet of Lots 12 and 35 of "Plat of Hubbard and King's Subdivision of Park Lot 32 and Part of Park Lot 33," as recorded in Liber 7 page 20 of Plats, Wayne County Records; also the westerly 24.00 feet of Lots 1, 4, 5 and 6 of "D. J. Smith's Subdivision of Lots 15, 16, 17 and 18 and West 5 feet of Lot 19 on the South side of Forest Avenue East," as recorded in Liber 7, Page 65 of Plats, Wayne County Records; also the westerly 24.00 feet of Lot 15 lying northerly of Forest Avenue, 70 feet wide, of "Brooks and Carlisle's Subdivision of Park Lots 34 and 35 and part of Park Lot 33," as recorded in Liber 1, Page 269 of Plats, Wayne County Records; also the above said parts of Lots lying between and adjoining the easterly line of John R. Street, 80 feet wide, and a line 24.00 feet easterly of and parallel to said easterly line of John R. Street, also lying northerly of the northerly line of Canfield Avenue, and southerly of southerly line of Hancock Avenue, 70 feet wide.


Adopted as follows:
Yeas — Council Members Butler, Cleveland, Eberhard, Everett, Hill, Hood, Kelley, Ravitz and President Mahaffey—9.
Nays — None.
"WAIVER OF RECONSIDERATION (No. 8) per motions before adjournment.

10965

FORWARD TO STATE TREASURER
JUL 24 9-25-91
Petition No. 1418

4-25405
PA 313
READ Nov. 1-91
4-25405
PA 314

1-10155
2-9972
3-10965
4-9989
5-11063
6-10693

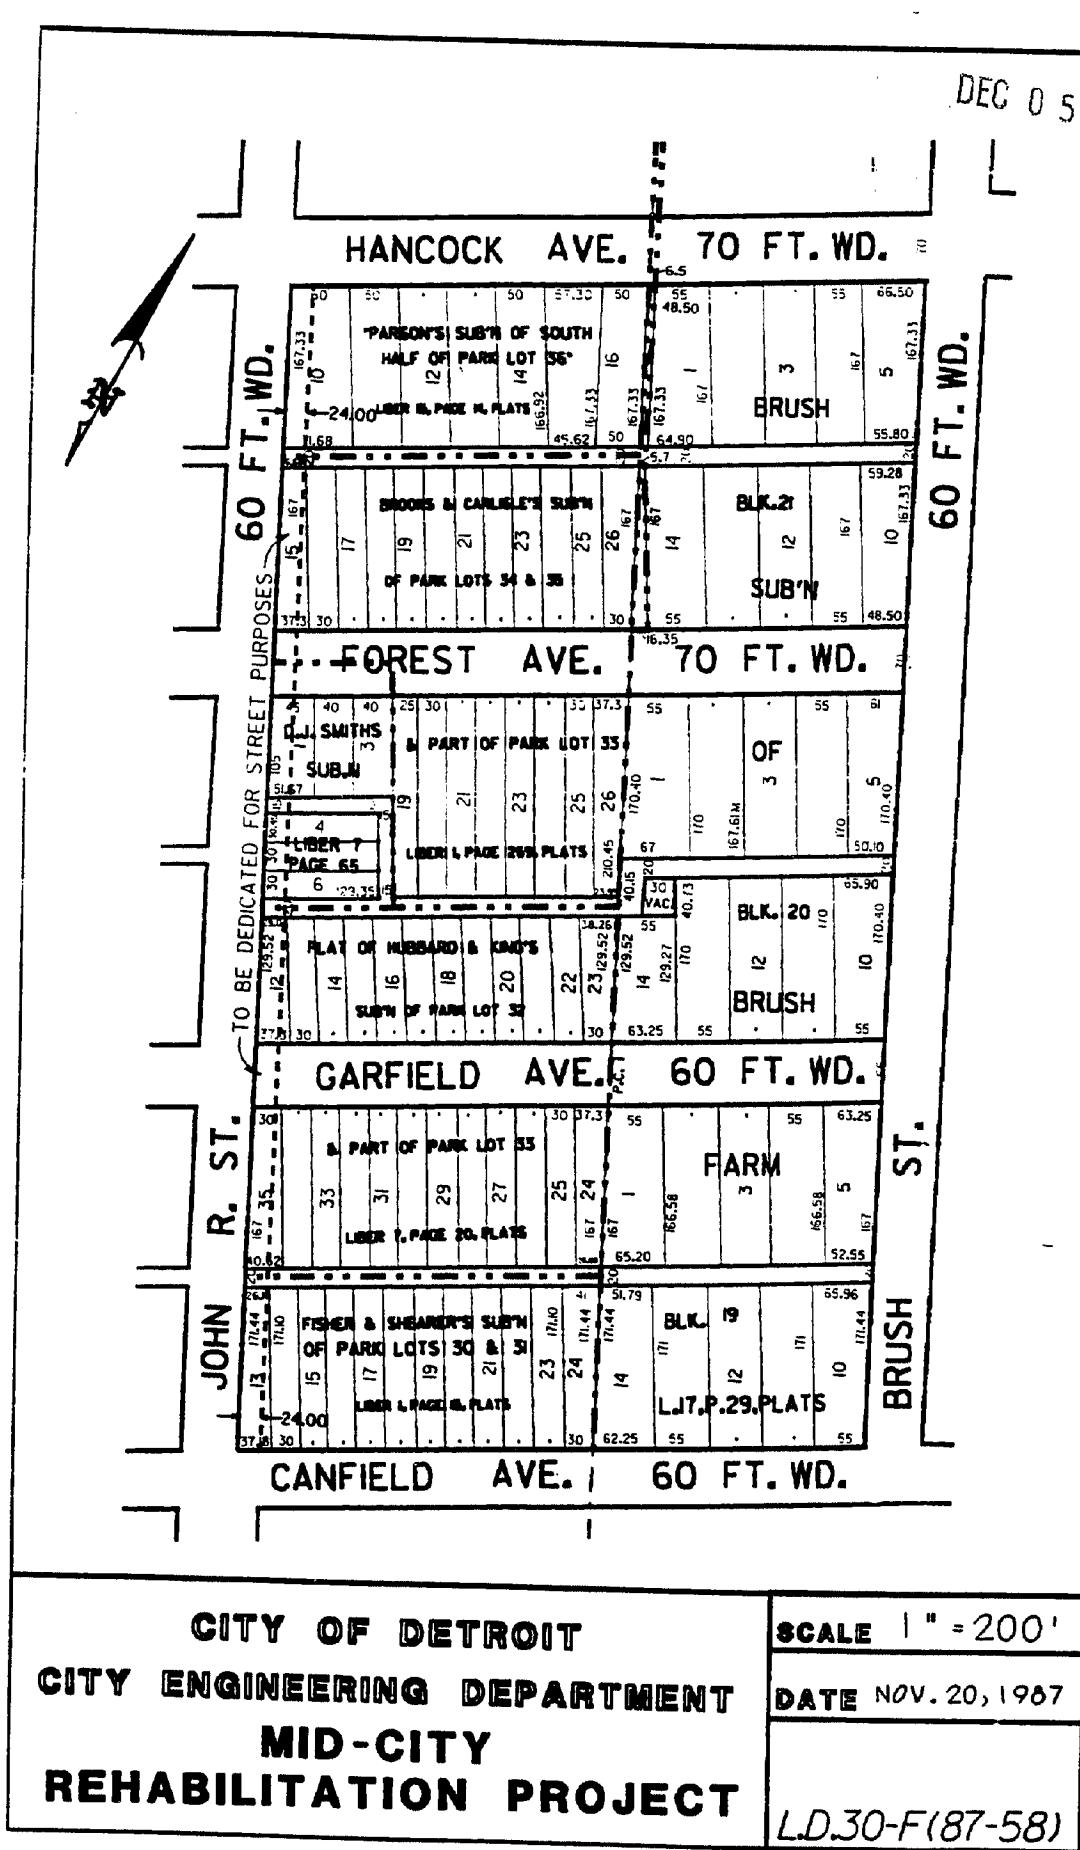

DEC 0 5 1991

10965

SCALE 1" = 200'

DATE NOV. 20, 1987

LD30-F(87-58)

CITY OF DETROIT

CITY ENGINEERING DEPARTMENT

MID-CITY

REHABILITATION PROJECT

16 X

WESTCOTT R405- 6" Korea

16 X

16 X

16 X

16 X

16 X

16 X

16 X

16 X

16 X

16 X

16 X

16 X

16 X

16 X

RECEIVED
FEB 1 1964
LANSING, MICHIGAN

October 13

2301

1964

toine Street as platted in Van Dykes
Subdivision of Part of the Antoinette
Wierzbicki and President Carey—8
Nays—None.

279

100-74
36324

STATE OF MICHIGAN)
CITY OF DETROIT) ss.

SHORT FORM--TRUE COPY CERTIFICATE

I, THOMAS D. LEADBETTER, CITY CLERK of the City of Detroit, do hereby certify that the annexed paper is a True Copy of a Resolution

adopted by the Common Council on 10-13-64

as appears from the Journal of said Common Council, on file in my office.

IN WITNESS WHEREOF, I have hereunto set my hand and affixed the Corporate Seal of said City, at Detroit, on

11-30-54

Thomas J. Radcliffe
City Clerk

October 13

2299 11539

1964

[illegible]

RESERVED. That the Detroit Edison Company and the Michigan Bell Telephone Company are hereby directed to remove all their overhead poles and wires to the City within thirty (30) days after receipt of a copy of this resolution; and be it further Resolved, That the City Clerk is hereby directed to mail to the Detroit Edison Company, the Michigan Bell Telephone Company and the Michigan Consolidated Gas Company a certificate copy of this resolution.

Adopted as follows:
Yeas—Councilmen Beck, Bickley, Voss—Concurred.
Nays—Baylis, Rockell, Van Arsdale.

[illegible][illegible]

October 13

2300

[illegible]

36

196-

[illegible]

LAND TO BE ACQUIRED FOR MEDICAL CENTER-SECTION 2
LOCATED IN AN AREA BOUNDED BY WOODWARD, CHRYSLER FREEWAY,
ILLINOIS AND CAMEL D AVENUES

JOB
NO. **MO 2 (1-531)**


DRWG NO. ~~C 4713~~

DATE **1 - 21 - 63**

X-2271

CITY ENGINEER

WALTER P. CHRYSLER FREEWAY

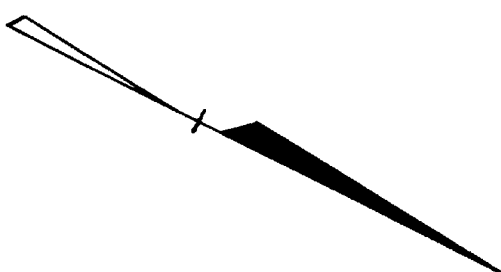



REVISIONS LOCATED BY COORDINATES ON SHEET	DESCRIPTION	DATE	BY
1			
2			
3			
4			
5			
6			
7			

DESIGNED BY	DRAWN BY	CHECKED BY	APPROVED BY
REFERENCE	J.B. JONES	<i>Richard</i>	<i>Richard</i>
ENGINEER OF STREETS			
ASSISTANT CITY ENGINEER			

DEPARTMENT OF PUBLIC WORKS
CITY ENGINEERS OFFICE

I HEREBY CERTIFY THAT
TO BE ACQUIRED BY THE CITY OF
PUBLIC PURPOSES, MEDICAL CENTER
COMMON COUNCIL ON OCTOBER 9, 1909

through 7, both inclusive, south of Alexandria Avenue all of the above-mentioned subdivision.

All of the north-south public alley, 15.52 feet wide, east of St. Antoine Street, between Crane and Leland Avenue as platted in Albert Crane's consolidated Gas Co., and the western section of the Antoine Beaubien Farm north of Elizabeth Michigan, as recorded in Liber 9, of Plats Wayne County Records lying east of and adjoining the east-west line of Lot 360, and inclusive, west of and adjoining the westerly line of Lots 360 and 368, and lying west of and adjoining the southerly line of the public alley lying between Lots 360 and 368, all of the above-mentioned subdivision.

All that part of the east-west public alley, 15.52 feet wide, south of St. Antoine Street, between Crane and Leland Avenue as platted in Crane and Westons section of the Antoine Beaubien Farm north of Elizabeth Michigan, which street, City of Detroit, Wayne County Records is recorded in Liber 1, Page 9 of Plats Wayne County Records lying north of and adjoining the northerly line of Lots 358 and 359, north of and adjoining the northerly and northwest-westerly line of Lot 360, south of and adjoining the easterly and southeasterly line of Lot 368, and south of and adjoining the southerly line of Lots 360 and 370, all of the above-mentioned subdivision.

All of the east-west public alley, 20 feet wide, west of the Walter P. Chrysler Service Drive between Illinois Avenue and Leland Avenue as platted in Charles Moran Farm, north of the Wayne County Michigan, as recorded in Liber 3, Page 25 of Plats Wayne County Records lying north of and adjoining the northerly line of Lots through 7, both inclusive, north of Illinois Avenue and lying south of and adjoining the southerly line of the public alley lying between the south of Leland Avenue, all of the above-mentioned subdivision, there-

Resolved, That all of the above-described streets and alleys hereby become a part and parcel of the city property; and be it further resolved, That upon proper application, the Department of Public Works shall issue to the Detroit Edison Company, the Michigan Bell Telephone Company, and the Michigan Consolidated Gas Company, the right to locate their pipes, poles, and lines in the vacated streets and alleys to be used and taken conveniently to lay and interfere with no other public health, safety, convenience or general welfare; and be it further resolved, That the Detroit Edison Company, the Michigan Bell Telephone Company and the Michigan Consolidated Gas Company are hereby

directed to remove all their pipes, poles, and wires from the "vacated" streets and alleys without expense to the city within thirty days after receipt of a copy of this resolution; and be it further,

Resolved, That the City Clerk is Edison Company, the Michigan Bell Telephone Company and the Michigan Consolidated Gas Co., a certified copy of this resolution; and be it further resolved, That;

Superior Avenue, 50 foot wide, east of Superior Street as platted in Brush Farm, City of Detroit, Wayne County, Michigan, as recorded in Liber 2, Page 29 of Plats Wayne County Records lying north of and adjoining the northerly line of the public alley and adjoining the southerly line of Lot 16, all of the above-mentioned subdivisions.

Also, all that part of Superior Avenue, 50 foot wide, west of Beaubien Subdivision, as plated in Albert Crane's consolidated Gas Co., and Lambert Farm, north of Elizabeth Michigan, as recorded in Liber 9, of Plats Wayne County Records lying north of and adjoining the northerly line of Lots 16, 17, 18 and 19, north of and adjoining the northerly line of the public alley lying between the north and south of and adjoining the southerly line of Lots 20, 21, and 22 and 23, and lying south of and adjoining the southerly line of the public alley lying between Lots 22 and 23, all of the above-mentioned subdivision.

Also, all that part of Superior Avenue, 50 foot wide, east of Beaubien Street, lying north of and adjoining the southerly line of the public alley inclusive, of J. C. Goodrich's consolidated vision of Lots 9 and 10 of Geneva Township, subdivision of Outlot 187 of Detroit, Wayne County, Michigan, as recorded in Liber 6, Page 44 of Plats Wayne County Records and lying north of and adjoining the northerly line of the public alley lying between Lots 16 and 17, and north of and adjoining the northerly line of the public alley lying between Lots 16 and 17, both inclusive, subdivision of Outlot 187 of Lambert Farm, north of Elizabeth Michigan, as recorded in Liber 9, of Plats Wayne County Records;

Also, all that part of Superior Avenue, 50 foot wide, west of St. Antoine Street, 120 feet wide, established, as platted in Van Dyke's consolidated division of Part of the Antoine Beaubien Farm, north of Grove Street, City of Detroit, Wayne County, Michigan, as recorded in Liber 1, Page 11 of Plats Wayne County Records lying north of and adjoining the northerly line of Lot 16, north of and adjoining the northerly line of Lot 16, north of and adjoining the northerly line of the westerly 300.00 feet of

Alexandrine Avenue and the southeasterly line of new Beauble Avenue, 120 feet wide, as platted in the Medical Center Urban Renewal Plat No. 1, as recorded in the Michigan Bell Telephone Company's Plat Wayne County Records and as platted in Van Dyke's Subdivision of Part of the Antoine Beauble Farm, north of Grove Street, as recorded in the Michigan Bell Telephone Company's Plat Wayne County Records, all of the above being more particularly described as follows: Beginning at the intersection of the southeasterly line of Beauble Avenue and with the west line of St. Antoine Street; thence N. 26d 09m 00s W., along the westerly line of St. Antoine Street, 229.02 feet to a point; thence along a curve concave to the left, radius 520.00 feet, central angle 25d 52m 52s, chord bearing N 13d 29m 06s W., chord distance 229.02 feet to a point on the east line of St. Antoine Street; thence S. 26d 09m 00s E., along the east line of St. Antoine Street, 229.02 feet to the south line of Alexandrine Avenue; thence S. 63d 41m 30s W., along the south line of Alexandrine Avenue, 530.00 feet to the east line of Beauble Avenue, and the same are hereby vacated as public streets to become a part and parcel of the adjoining property subject to the following reservations:

- 1) Underground easements are hereby reserved within the right-of-way of the streets hereinabove described for the public utilities.
- 2) The right of ingress and egress to and over said easements for the purpose of installing, maintaining, repairing, removing or replacing public utilities.
- 3) Public utilities shall not be installed on surface but only underground and no buildings or structures of any kind whatsoever (except fences or line fences) shall be built or placed upon said easements, and further

RESOLVED, That the Detroit Edison Company, the Michigan Bell Telephone Company are hereby directed to remove all their overhead poles and wires from the vacated streets without expense, and after receipt of a copy of this resolution; and be it further

RESOLVED, That the City Clerk is hereby directed to mail to the Michigan Bell Telephone Company, and the Michigan Consolidated Gas Company, a certified copy of this resolution.

Adopted as follows:

Votes — Councilmen Brickley, Connelley, McGowan, Ravitz, Rogell and President Carey—7.

Nays—None.

By Councilman C. C. Carter, for the
rehabilitation of the blighted area
known as the Medical Center, City
of Detroit, R-35, and Medical Cen-
ter Project, Nos. 2-Mitch, R-2, Ac-
count to Act 344, and to carry out
the same, in order to carry out the
same, necessary among other things
for the City to vacate and plow
streets and lay out public alleys.

All that part of Alexandrine Ave-
nue, 50 feet wide, east of Brush Street
south of and adjoining the northerly
line of Lot 4 of Brush Sub-
division, City of Detroit, Wayne County,
Michigan, as recorded in Liber 1, Page 19,
of Plats Wayne County Records lying be-
tween the south line of the north line of
Alexandrine Avenue, City of Detroit,
Wayne County, Michigan, as recorded in
Liber 1, Page 29, of Plats Wayne County
Records, and adjoining the northerly
line of the vacated alley adjoining
Lots 33, all of Brush Subdivision of
that part of the Brush Farm lying
between the south line of the north line
of Alexandrine Avenue and the north line of Brady
Street, City of Detroit, Wayne County,
Michigan, as recorded in Liber 9, Page 1
of Plats Wayne County Records.

All that part of Alexandrine Ave-
nue, 50 feet wide, west of Beaubien
Street, as platted in Albert Kramel's
Subdivision, City of Detroit, Wayne County,
Michigan, as recorded in Liber 1, Page 1
of Plats Wayne County Records, and
adjoining the northerly line of Lots
4, 5, 6 and 7 north of and adjoining
the northerly line of the vacated alley
lying between Lots 3, 4, 5, 6 and 7 south
of and adjoining the northerly line of
Lots 7, 8, 9, 10, and 10, and adjoining the
northerly line of the public alley lying
between all of the above-mentioned
subdivision.

All that part of Alexandrine Ave-
nue, 50 feet wide, east of Beaubien
Street, as platted in Albert Kramel's
Subdivision, City of Detroit, Wayne County,
Michigan, as recorded in Liber 1, Page 1
of Plats Wayne County Records, and
adjoining the northerly line of
Lots 3, 4, 5, and 6 north of and
adjoining the northerly line of the
vacated alley lying between Lots 3
and 4, south of and adjoining the
northerly line of the public alley
lying between Lots 3 and 4, south of
and adjoining the northerly line of
the above-mentioned subdivision.

All that part of Alexandrine Ave-
nue, 50 feet wide, west of St. Antoine
Street, as platted in Van Dyke's Sub-
division of part of the Antoine Beau-
benier Farm, City of Detroit, Wayne County,
Michigan, as recorded in Liber 1, Page 294
of Plats Wayne County Records lying
north of and adjoining the northerly
line of Lot 12, 13, and 14 of Block 13,
north of and adjoining the northerly
line of Lot 15, of Block 13, except the

SHORT FORM--TRUE COPY CERTIFICATE

adopted by the Common Council on 2-22-66
 ACTING
 and approved by the Mayor on 2-28-66

as appears from the Journal of said Common Council, on file in my office.

IN WITNESS WHEREOF, I have hereunto
set my hand and affixed the Corporate
Seal of said City, at Detroit, on

3-4-66

City Clerk

WOODWARD AVE. 120 FT. WD.

CANFIELD AVE. 60 FT. WD.

WILLIS AVE. 100 FT. WD.

ALEXANDRINE AVE. 100 FT. WD.

MARTIN PLACE 100 FT. WD.

ORCHESTRA PLACE 30 FT. WD.

BRADY ST. 50 FT. WD.

JOHN R. ST. 60 FT. WD.

BRUSH ST. 60 FT. WD.

CANFIELD

WILLIS

SUPERIOR

ALEXANDRINE

LELAND

ILLINOIS


I HEREBY
TO BE ACQUIRED BY
PUBLIC PURPOSES
COMMON COUNCIL

DESIGNED BY		APPROVED: <i>Behm</i>		CITY OF DETROIT																																				
DRAWN BY J.B. JONES		ENGINEER OF STREETS		DEPARTMENT OF PUBLIC																																				
TRACED BY		ASSISTANT CITY ENGINEER		CITY ENGINEERS OF																																				
CHECKED BY <i>R. Kowalski</i>	
<table border="1"> <thead> <tr> <th>COORD</th> <th>DESCRIPTION</th> <th>DATE</th> <th>APPROV</th> <th>DATE</th> </tr> </thead> <tbody> <tr> <td>1</td> <td></td> <td></td> <td></td> <td></td> </tr> <tr> <td>2</td> <td></td> <td></td> <td></td> <td></td> </tr> <tr> <td>3</td> <td></td> <td></td> <td></td> <td></td> </tr> <tr> <td>4</td> <td></td> <td></td> <td></td> <td></td> </tr> <tr> <td>5</td> <td></td> <td></td> <td></td> <td></td> </tr> <tr> <td>6</td> <td></td> <td></td> <td></td> <td></td> </tr> </tbody> </table>						COORD	DESCRIPTION	DATE	APPROV	DATE	1					2					3					4					5					6				
COORD	DESCRIPTION	DATE	APPROV	DATE																																				
1	
2	
3	
4	
5	
6	

CANFIELD


AVE. 60 FT. WD.

BRUSH ST. 60 FT. WD.

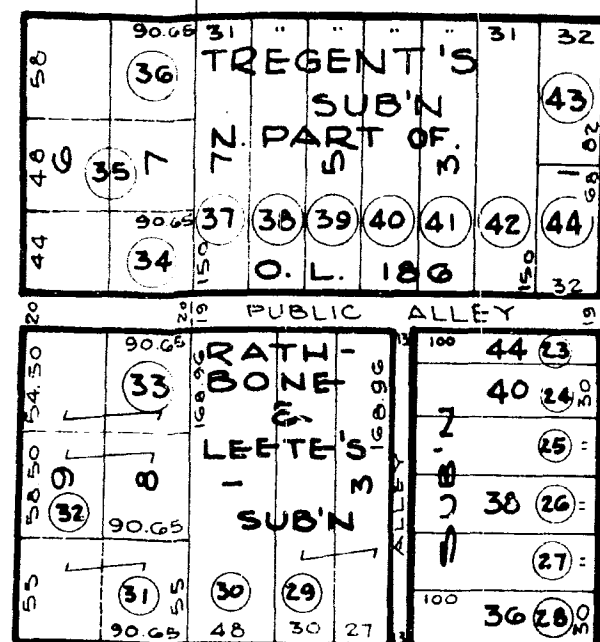


WILLIS

AVE. 50 FT. WD.

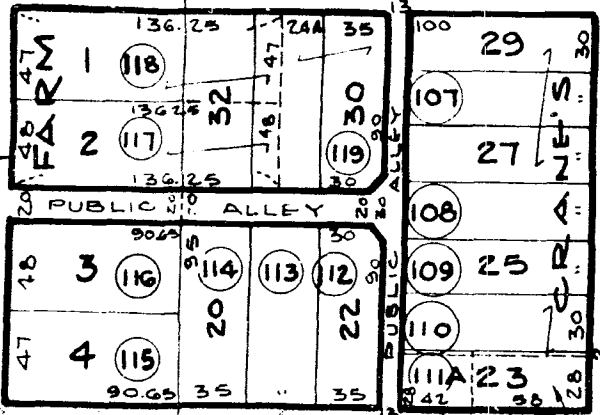


SUPERIOR

AVE. 50 FT. WD.

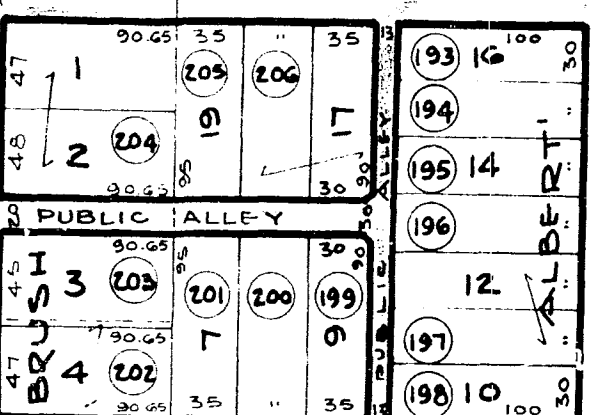


ALEXANDRINE

AVE. 50 FT. WD.

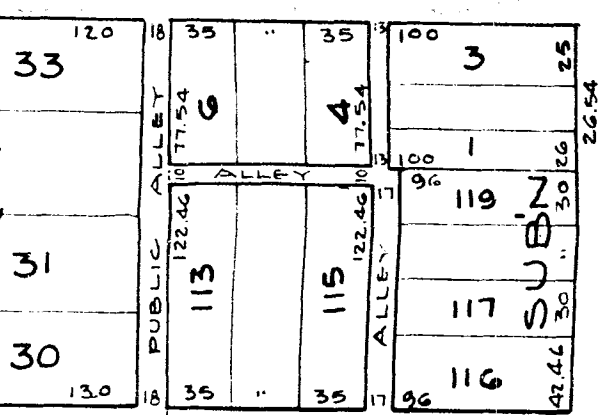


LELAND

AVE. 50 FT. WD.

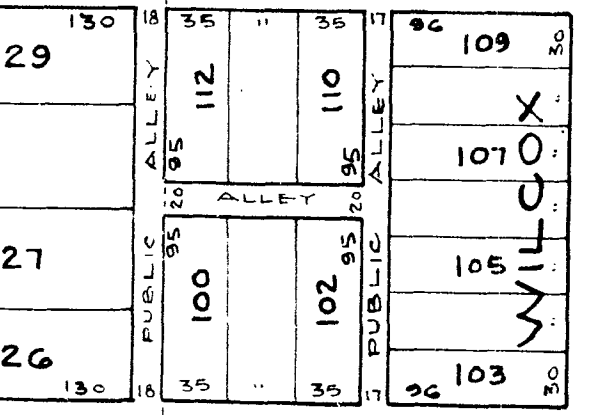

ILLINOIS

AVE. 50 FT. WD.

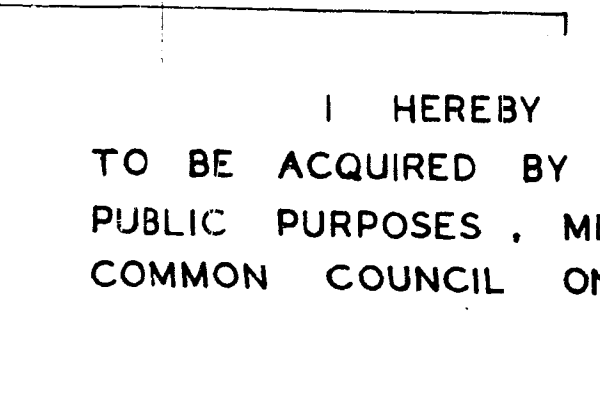

CITY ENGINEER

REQUESTED VACATION OF STREETS & ALLEYS
REQUESTED VACATION WITH RESERVATION FOR
UNDERGROUND EASEMENT.

DRAWING NO. 2296

CITY OF DETROIT

DEPARTMENT OF PUBLIC WORKS
CITY ENGINEERS' OFFICE

LAND TO BE ACQUIRED FOR MEDICAL CENTER-SECTION 2
LOCATED IN AN AREA BOUNDED BY WOODWARD, CHRYSLER FREEWAY,
ILLINOIS AND CANFIELD AVENUES.

SCALE 1"=100'

SHEET 1 OF 1 SHEETS

JOB
NO. MO 2 (1-531)

DRWG NO. 2296

DATE 1-21-63

1798 attached

Wayne Co.
250

Sketched
10965

40533
11525

125

11112

By Councilman Rogell:
Resolved, Whereas, The City is undertaking the rehabilitation of a blighted area known as the Medical Center Project No. 2, Michigan R-52, pursuant to Act 344 of Public Acts of 1945, as amended, and
Whereas, in order to carry out the development plan for the project, it is necessary among other things for the City to vacate the following streets:
All that part of Alexandrine Avenue, 100 feet wide, east of John R. Street, 84 feet wide as now established, the southerly 50.00 feet of said street as platted in the Subdivision of Park Lot 28, City of Detroit, Wayne County, Michigan as recorded in Liber 34, Page 542 of Deeds Wayne County Records; the northerly 50.00 feet of said street as platted in McMillan and Pond's Subdivision of Park Lot 28, City of Detroit, Wayne County, Michigan as recorded in Liber 17, Page 29 of Plats Wayne County Records lying north of and adjoining the northerly line of Lots 1 to 11, both inclusive, south of and adjoining the southerly line of Lot 12, except the portion taken for the widening of John R. Street, all of the last mentioned subdivision;
Also, All that part of Alexandrine Avenue, 100 feet wide, west of Brush Street, 187.35 feet wide, as now established, the southerly 50.00 feet as platted in Brush Subdivision of that part of the Brush Farm lying between the south line of Alexandrine Avenue and the north line of Brady Street, City of Detroit, Wayne County, Michigan as recorded in Liber 9, Page 62 of Plats Wayne County Records lying north of and adjoining the northerly line of Lot 1, north of and adjoining the northerly line of the vacated alley adjoining Lot 1, and lying north of and adjoining the northerly line of the vacated triangular piece of street right-of-way adjoining Lot 1, all of the above mentioned subdivision; the northerly 50.00 feet of said street as platted in Block 17 of Brush Subdivision of that part of the Brush Farm lying between the south line of Farnsworth Street and the south line of Alexandrine Avenue, City of Detroit, Wayne County, Michigan as recorded in Liber 17, Page 29 of Plats Wayne County Records lying south of and adjoining the southerly line of Lot 9, south of and adjoining the southerly line of the easterly 40.85 feet of Lot 10 and lying south of and adjoining the southerly line of the public alley, 18 feet wide adjoining Lot 10, all of the last mentioned subdivision;
Also, All that part of Willis Avenue, 100 feet wide, east of John R. Street, 84 feet wide as now established, the southerly 50.00 feet as platted in the Subdivision of Park Lot 28, City of Detroit, Wayne County, Michigan as recorded in Liber 34, Page 542 of Deeds Wayne County Records; the northerly 50.00 feet of said street as platted in McMillan and Pond's Subdivision of Park Lot 28, City of Detroit, Wayne County, Michigan as recorded in Liber 17, Page 29 of Plats Wayne County Records lying north of and adjoining the northerly line of Lots 1 to 11, both inclusive, south of and adjoining the southerly line of Lot 12, except the portion taken for the widening of John R. Street, all of the last mentioned subdivision;
Also, All that part of Willis Avenue, 100 feet wide, west of Brush Street, 187.35 feet wide, as now established, the southerly 50.00 feet as platted in Brush Subdivision of that part of the Brush Farm lying between the south line of Alexandrine Avenue and the north line of Brady Street, City of Detroit, Wayne County, Michigan as recorded in Liber 9, Page 62 of Plats Wayne County Records lying north of and adjoining the northerly line of Lot 1, north of and adjoining the northerly line of the vacated alley adjoining Lot 1, and lying north of and adjoining the northerly line of the vacated triangular piece of street right-of-way adjoining Lot 1, all of the above mentioned subdivision; the northerly 50.00 feet of said street as platted in Block 17 of Brush Subdivision of that part of the Brush Farm lying between the south line of Farnsworth Street and the south line of Alexandrine Avenue, City of Detroit, Wayne County, Michigan as recorded in Liber 17, Page 29 of Plats Wayne County Records lying south of and adjoining the southerly line of Lot 9, south of and adjoining the southerly line of the easterly 40.85 feet of Lot 10 and lying south of and adjoining the southerly line of the public alley, 18 feet wide adjoining Lot 10, all of the last mentioned subdivision;
Resolved, That the Detroit Edison Company and the Michigan Bell Telephone Company are hereby directed to remove all their overhead poles and wires from the vacated streets within thirty (30) days after receipt of a copy of this resolution; and be it further
Resolved, That the City Clerk is hereby directed to mail to the Detroit Edison Company, the Michigan Bell Telephone Company, and the Michigan Consolidated Gas Company a certified copy of this resolution.
Adopted as follows:
Yeas - Councilmen Beck, Brickley, Connor, Ravitz, Rogell, Van Antwerp, Wierzbicki and President Carey - 8.
Nays - None.

STATE OF MICHIGAN
CITY OF DETROIT) ss.

SHORT FORM--TRUE COPY CERTIFICATE

I, THOMAS D. LEADBETTER, CITY CLERK of the City of Detroit, do hereby certify that the annexed paper is a True Copy of a Resolution

NOV 3 1965

adopted by the Common Council on

NOV 8 1965

and approved by the Mayor on

as appears from the Journal of said Common Council, on file in my office.

IN WITNESS WHEREOF, I have hereunto set my hand and affixed the Corporate Seal of said City, at Detroit, on


NOV 15 1965

Thomas D. Leadbetter
City Clerk.

Forward to Auditor General Lansing

petition #8736

APPROVED NOVEMBER 3, 1965

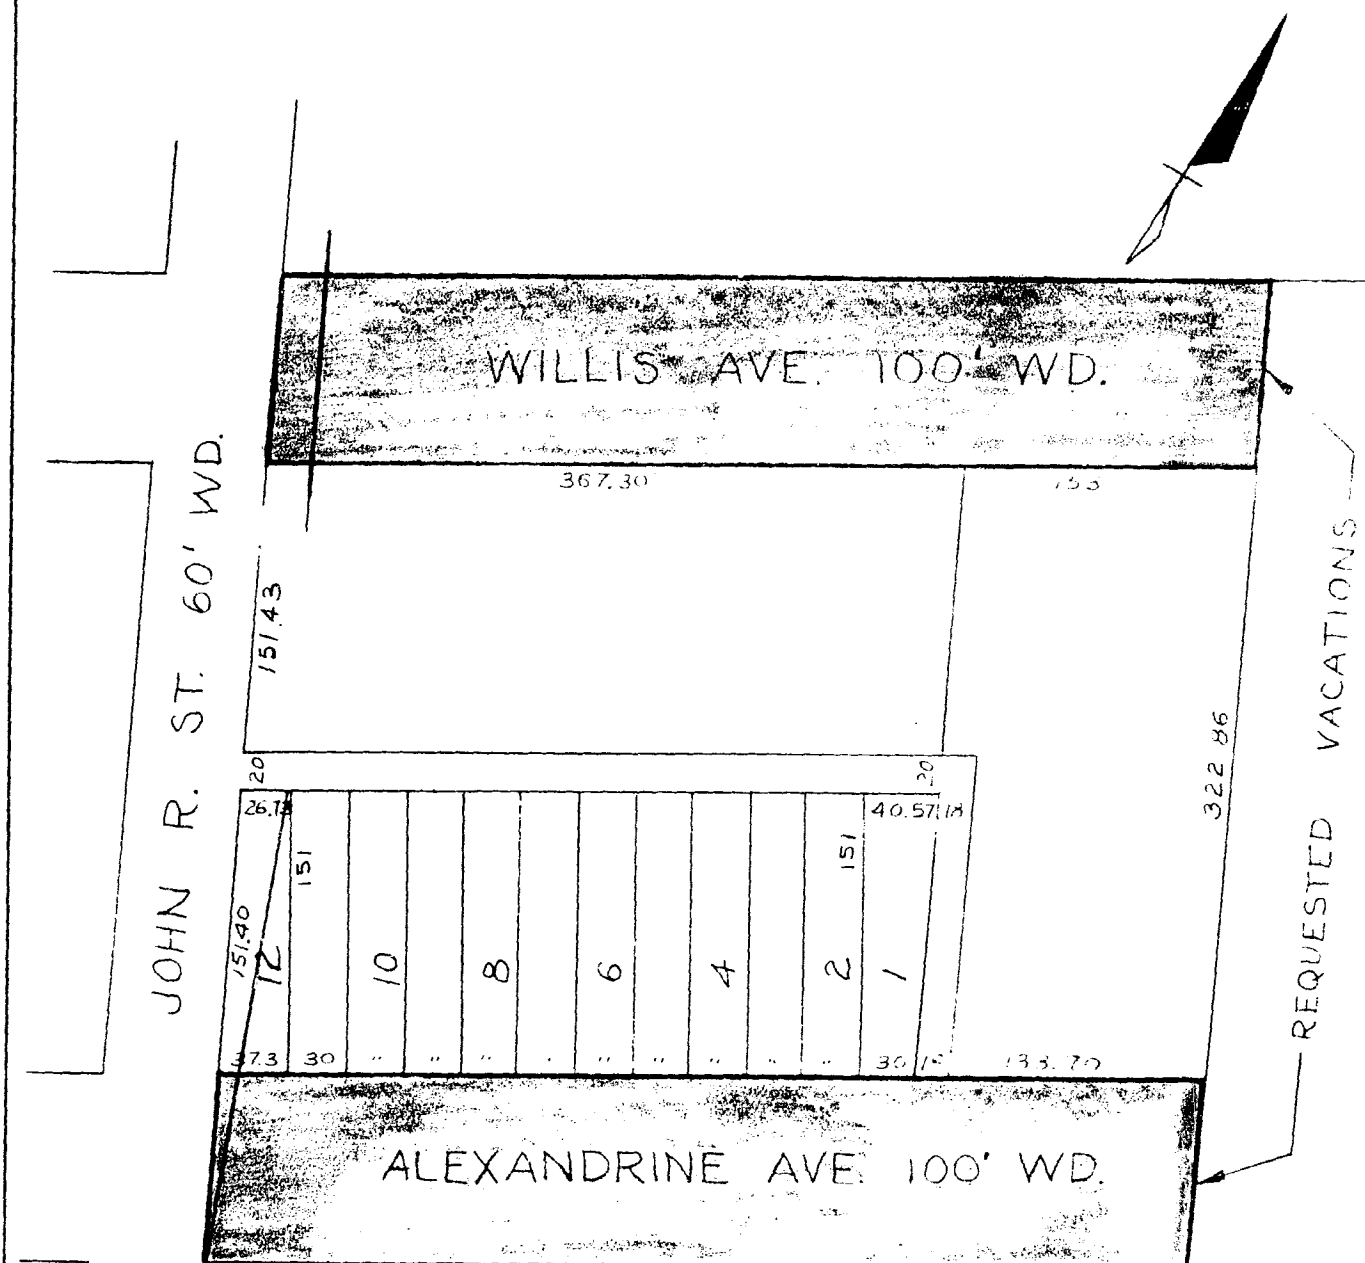

PARK LOT 28 & LUMSDEN'S SUB'N
SCALE: 1" = 100'
TOPO NO. 30

PLEASE RUSH REPLY

B		A		DESCRIPTION		Drwn	Chkd	Appd	Date
REQUESTED VACATIONS									
WILLIS AVE. 100' WD & ALEXANDRINE AVE. 100' WD. SUBJECT TO UNDERGROUND EASEMENTS FOR PUBLIC UTILITIES									
CITY OF DETROIT Dept. of Public Works City Engineers Office									
Job No. MO 1-1									
Drwg. No. X-Z305									
Date 8-26-64									

DRAWN BY E. R. GERAK		APPROVED	
TRACED BY		APPROVED	
CHECKED		APPROVED	
CITY ENGINEER			