


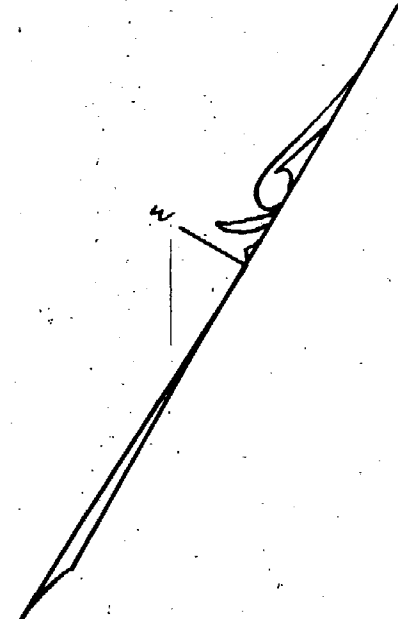

Map of the City of Detroit
The Court of Circuit Court in a case
brought on the north by lots 387, 388,
389, 390 and 391 and on the south by lot
392 was vacated March 11th 1913. Filed
Oct. 5th 1915. Voucher 1004-1915.

I hereby certify that the above plat is correct, and that monuments
consisting of Oak Stakes 1/4 inches square and 15 inches long have
been placed in the ground at all angles in the boundaries and at the
intersection of all streets or streets and alleys, as shown on plat by O.
Detroit, Aug 29th 1895
Mason L. Brown
Engineer and Surveyor.


KNOW ALL MEN BY THESE PRESENTS, that THE FAIRVIEW LAND
CO. BY E.H. FLINN PRESIDENT & E.S. SHERRILL SECRETARY & Christian
D. Roemer and Ida E. Roemer his wife
Have caused the land embraced in the above plat to be surveyed, laid
out and platted, to be known as SALINA PARK subdivision of part of
PRIVATE CLAIMS 216 & 217 Springwells, Michigan and that the Streets and
Alleys shown on said plat are hereby dedicated to the use of the public.
Witness our hands and seals this the 31st day of August
A. D. Eighteen Hundred and Ninety Five
In presence of: The Fairview Land Company (L.S.)
Fred A. Robinson By E.H. Flinn President
Robert W. Bell By E.S. Sherrill Secy (L.S.)
Albert A. L. Fenn Christian D. Roemer (L.S.)
Ida E. Roemer (L.S.)

ALLEY 4 STREET
VACATED by Resolution
CITY COUNCIL
Jan. 18 1909 1-108-4
Voucher No 212-49

STATE OF MICHIGAN } ss.
COUNTY OF WAYNE
On this the 31st day of August 1895, before
me, a Notary Public in and for said county personally appeared the
above named E.H. FLINN PRESIDENT & E.S. SHERRILL SECRETARY OF THE
FAIRVIEW LAND CO.
known to me to be the same persons who executed the above dedication
and who acknowledged the same to be their free act and deed, and the
free act and deed of said Fairview Land Co. Notary Public.
WAYNE County, Michigan.

STATE OF MICHIGAN } ss.
COUNTY OF WAYNE
On this the 9th day of September 1895, before
me, a Notary Public in and for said county personally appeared the
above named C.D. ROESER AND Ida E. ROESER (his wife)
known to me to be the same persons who executed the above dedication
and who acknowledged the same to be their free act and deed.
Fred A. Robinson Notary Public.
WAYNE County, Michigan.

I hereby certify that this plat is a correct copy
of the plat now on record in the Register of Deeds
office, being made under the supervision of the
Auditor General by tracing the plat on record
and affixing thereto a carefully compared copy
of the dedication and certificate.
Dated this 7th day of Dec 1910
Geo W Bennett
Clerk Aud. Genl. Dept.

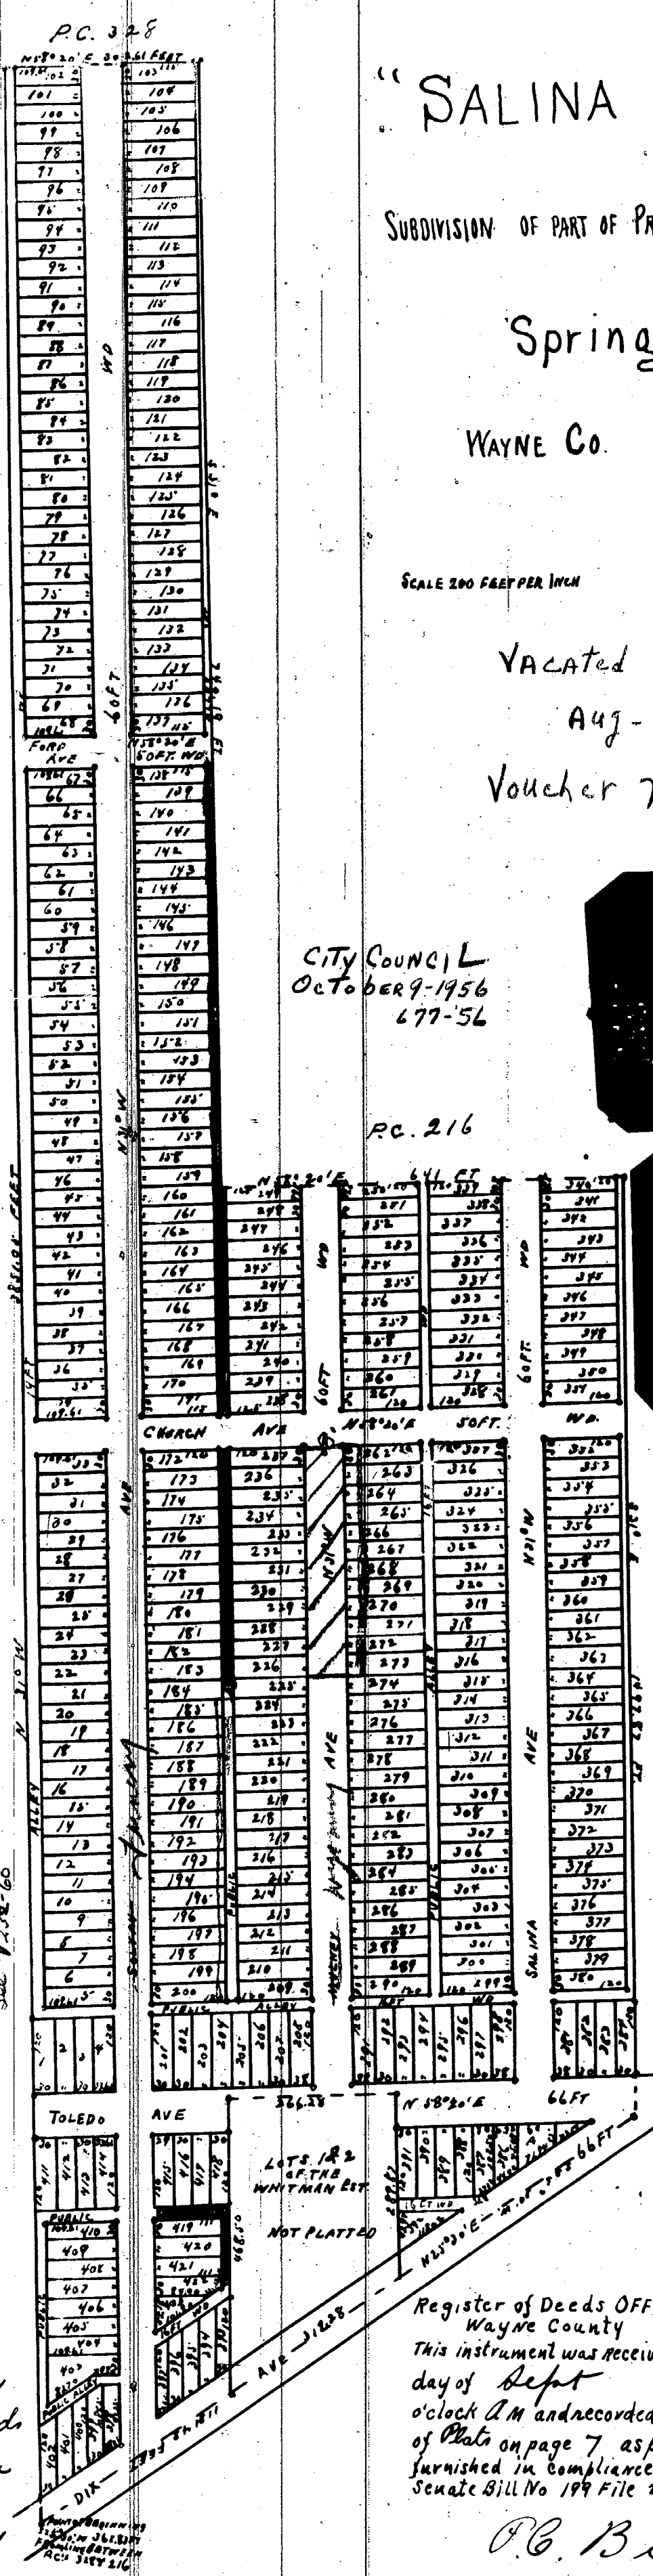

"SALINA PARK"

SUBDIVISION OF PART OF PRIVATE CLAIMS 216 & 217

Springwells

WAYNE CO. MICHIGAN

SCALE 200 FEET PER INCH

Resolution
VACATED by CITY COUNCIL
Aug-12-1958
Voucher 7431-1958

MASON L. BROWN
ENGINEER AND SURVEYOR
DETROIT MICHIGAN

CITY COUNCIL
October 9-1956
677-56

PC. 216

Notes 96 to 102 inc. and public alley adjoining
near 300' and lots on the west, also lots 103 to
110, and public alley adjoining the rear of said
lots on the east, be and the same as shown on the
plat.

STATE OF MICHIGAN } ss.
County of WAYNE
We P.C. Bird Dep. Register
of Deeds and MASON L. BROWN Surveyor hereby
certify that we have each carefully compared this copy with the original
plat of SALINA PARK subdivision of part of private claims 216 & 217
Springwells Wayne Co. Michigan and that it is an exact copy thereof and of
the whole of such original map or plat.
P.C. Bird Dep. Register of Deeds.
Mason L. Brown Surveyor.

The property herein platted is described as
follows - Beginning at a point in the
center of Salina Ave 225.20' W 262.83 feet from
the line between P.C.'s 228 & 216 thence north
31° W 385.05 ft thence N 58° 20' E 302.61 ft.
thence S 31° E 174.01 ft thence N 58° 20' E 641.
ft thence S 31° E 1497.87 ft thence S 25° 30' W
1131.43 ft to the place of beginning excepting
lots 182 of the Whitman Estate as shown
on plat.

City Council
March 7-1960
117-60

Register of Deeds Office } ss.
Wayne County
This instrument was received for record this 14th
day of Sept 1895 at 11:15
o'clock A.M. and recorded in Liber 20
of Plats on page 7 as proper certificate was
furnished in compliance with Sect. 139 of
Senate Bill No 199 File 212 Act of 1893.

Examined & approved
Sept 11-1895
Stanley W. Turner
Auditor General

P.C. Bird
Dep. Register

WIDENING OF AVENUE ----CARLTON AVENUE, SOUTH OF MICHIGAN, DETROIT.

In the matter of)
the petition of Springfield)
Realty Co., for acceptance)
of warranty deed of certain)
property for the widening)
of Carlton avenue, south of)
Michigan.)

RESOLVED, That the warranty deed of Andrew Hair, Amanda Hair, his wife, and Springfield Realty Co., of all that certain piece or parcel of land, situate in the City of Detroit, and described as follows: "Beginning at a point on the south line of Southern Avenue and the intersection of the east line of Private Claim 40; thence south 76 degrees 1 minute west 20.96 feet to a point; thence north 31 degrees 26 minutes west 2959.13 feet to a point on the south line of Hall's subdivision of part of P. C. 40 lying S. of Michigan avenue; thence north 72 degrees 45 minutes east 20.63 feet to a point on the east line of Private Claim 40; thence south 31 degrees 26 minutes east 2960.36 feet to the place of beginning," be and the same is hereby accepted and approved, and the Controller be and he is hereby directed to place said deed on record in the office of the Register of Deeds for the County of Wayne, State of Michigan.

Dec. 11, 1917.

Common Council, Detroit.

Voucher 18 -----1918.

Vol. 22. page 1439.

PLAT -----PART OF PLAT OF SALINA PARK SUBDIVISION, SPRINGWELLS TOWNSHIP.

In the matter of)
the petition of Paul A.)
Sorge and Harry J. Heiden,)
proprietors, to vacate part)
of plat of Salina Park)
Subdivision.)

ORDERED that the following portion of Salina Park subdivision of part of private claims two hundred sixteen and three hundred twenty-eight, according to the plat thereof as recorded in the office of the register of deeds for said Wayne County in liber twenty of plats on page seven, to-wit:-

A. -Lots ninety-six to one hundred two both inclusive, together with that portion of the public alley lying in and adjoining the rear of said lots north of the southerly line of said lot ninety-six and south of the northerly line of lot one hundred two if extended westerly;


B. -Lots one hundred three to one hundred nine both inclusive, together with that portion of the public alley lying in and adjoining the rear of said lots and northerly of the southerly line of lot one hundred nine and southerly of the northerly line of lot one hundred three if extended easterly, be vacated.

July 15, 1918.

Harry J. Dingeman,
Circuit Judge.

Voucher 664 -----1918.

Vol. 140. page 11092.

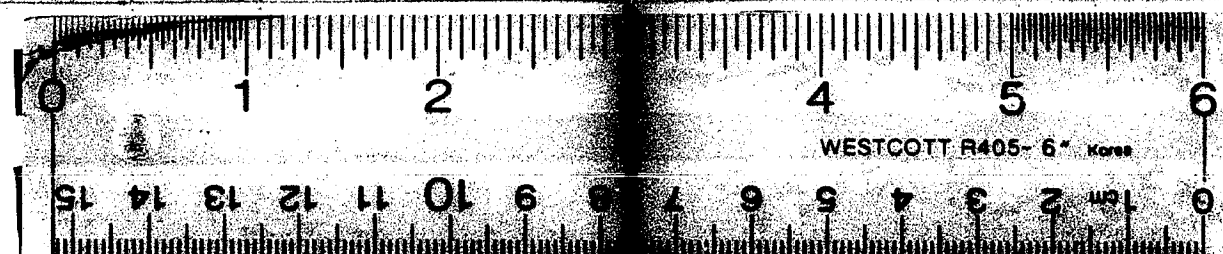



DUANE WYDENDORF
CITY CLERK

CITY OF DEARBORN

Home Town of Henry Ford

CITY CLERK'S OFFICE

October 8, 1987

State of Michigan
Department of Treasury
Treasury Building
Lansing, MI 48901

Attn: Bureau of Local Government Services

Gentlemen:

Enclosed are copies of Council Resolutions concerning
alley, easement, and street vacations:

- C.R. 3-165-87 - vacating alley between Ferney and Wyoming.
- C.R. 6-396-87 - vacating alley between Middlesex and Horger.
- C.R. 7-453-87 - vacating alley between Ternes and Orchard.
- C.R. 8-533-87 - vacating Irving Avenue from south line of
Lot 48 to north line of Leonard Ave.
- C.R. 8-534-87 - vacating alley between Mead and Steadman.
- C.R. 8-535-87 - vacating alley between Middlesex and Williamson.
- C.R. 8-536-87 - vacating easement for Detroit Edison north of
parallel with and adjacent to south line of
Lot 7 and 10 foot easement for Detroit Edison
southeast of, parallel with and adjacent to
northwest line of Lot 8.

Sincerely,

Duane Wydendorf
DUANE WYDENDORF
City Clerk

DW/eb

Encl.

Liber 23419

Page 464

State of Michigan)
County of Wayne) SS
City of Dearborn)

I hereby certify that the annexed paper is a true copy of
Council Resolution No. 3-165-87, adopted by the Council of the City
of Dearborn at a meeting held on March 17, 1987 as appears from the
official minutes of said file in the office of the City Clerk of
Dearborn, that I have caused the same to be compared with the origi-
nal and the same is a correct transcript therefrom and of the whole
of such original.

In witness whereof, I have
hereunto set my hand and
affixed the corporate seal
of the City of Dearborn on
April 8, 1987

Duane Wydendorf
DUANE WYDENDORF
City Clerk

Liber 23419

Page 465

By Knoop supported by Hubbard.

3-165-87. RESOLVED: That all of the public alley 26 feet wide, between
Ferney and Wyoming, extending from the north line of the 16 foot wide
public alley north of and parallel to Vernor to the south line of West
Wyoming. This alley lies within Salina Park Subdivision as recorded in
Liber 20, Page 7 of Wayne County Records, be and the same is hereby
vacated, discontinued and abolished, reserving and retaining, however, an
26 foot easement on, over, along, across, under, above and through all of
such vacated alley as above described for public use and public utility
purposes including use for sewers together with surface drainage and sur-
face drainage structures, utility mains, conduits and poles, together with
access for the maintenance and/or installation thereof but not for public
travel or transportation; be it further

RESOLVED: That the Clerk be and he is hereby directed to
record the within resolution in the office of the Wayne County Register of
Deeds and the Treasurer for the State of Michigan after it has become
effective.

The resolution was unanimously adopted.

① 11092
② 19425
③ 17267
④ 20341
⑤ 18294
⑥ 2630
⑦ 54957

① 11092
② 19425
③ 17267
④ 20341
⑤ 18294
⑥ 2630
⑦ 54957

① 11092
② 19425
③ 17267
④ 20341
⑤ 18294
⑥ 2630
⑦ 54957

State of Michigan }
County of Wayne } SS
City of Dearborn }

① 11092
② 19425
③ 17267
④ 20341
⑤ 18294
⑥ 2630
⑦ 54957

I hereby certify that the annexed paper is a true copy of Council Resolution No. 6-396-87, adopted by the Council of the City of Dearborn at a meeting held on June 16, 1987 as appears from the official minutes of said file in the office of the City Clerk of Dearborn, that I have caused the same to be compared with the original and the same is a correct transcript therefrom and of the whole of such original.

In witness whereof, I have hereunto set my hand and affixed the corporate seal of the City of Dearborn on July 8, 1987

Duane Wyndendorf
DUANE WYDENDORF
City Clerk

By Knoop supported by Keane-Doran.

6-396-87. RESOLVED: That all of the public alley 18 feet wide, between Middlesex and Horger, extending from the north line of Donald to the north line of Lot 507 as platted within Ford Chase Subdivision No. 1 as recorded in Liber 48, Page 90, of Wayne County Records, be and the same is hereby vacated, discontinued and abolished, reserving and retaining, however, an 18 foot easement on, over, along, across, under, above and through all of such vacated alley as above described for public use and public utility purposes including use for sewers together with surface drainage and surface drainage structures, utility mains, conduits and poles, together with access for the maintenance and/or installation thereof but not for public travel or transportation; be it further

RESOLVED: That the Clerk be and he is hereby directed to record the within resolution in the office of the Wayne County Register of Deeds and the Treasurer for the State of Michigan after it has become effective.

The resolution was unanimously adopted.

① 11092
② 19425
③ 17267
④ 20341
⑤ 18294
⑥ 2630
⑦ 54957

State of Michigan }
County of Wayne } SS
City of Dearborn }

① 11092
② 19425
③ 17267
④ 20341
⑤ 18294
⑥ 2630
⑦ 54957

I hereby certify that the annexed paper is a true copy of Council Resolution No. 7-453-87, adopted by the Council of the City of Dearborn at a Regular Meeting held on July 7, 1987 as appears from the official minutes of said file in the office of the City Clerk of Dearborn, that I have caused the same to be compared with the original and the same is a correct transcript therefrom and of the whole of such original.

In witness whereof, I have hereunto set my hand and affixed the corporate seal of the City of Dearborn on July 22, 1987

Duane Wydenorf
DUANE WYDENDORF
City Clerk

① 11092
② 19425
③ 17267
④ 20341
⑤ 18294
⑥ 2630
⑦ 54957

By Knoop supported by Yinger.

7-453-87. RESOLVED: That all of the public alley 18 feet wide, between Ternes and Orchard, extending from the north line of Blesser to the south line extended of the 18 foot wide public alley lying north of and parallel to Blesser; also, all of the public alley, 18 feet wide lying north of and parallel to Blesser, extending from 21 feet east of the east line of Ternes to the east line of the 18 foot wide public alley between Ternes and Orchard. These public alleys lie in John H. Walsh's Warren and Chase Park Subdivision as recorded in Liber 42, Page 56, of Wayne County Records, be and the same is hereby vacated, discontinued and abolished, reserving and retaining, however, an 18 foot easement on, over, along, across, under, above and through all of such vacated alley as above described for public use and public utility purposes including use for sewers together with surface drainage and surface drainage structures, utility mains, conduits and poles, together with access for the maintenance and/or installation thereof but not for public travel or transportation; be it further

RESOLVED: That the Clerk be and he is hereby directed to record the within resolution in the office of the Wayne County Register of Deeds and the Treasurer for the State of Michigan after it has become effective.

By Keane-Doran supported by Yinger.

7-454-87. Call for question.


Roll call on the question was as follows: Yeas: Hubbard, Keane-Doran, Knoop, Mericas, Querfeld, and Yinger, (6). Nays: Germany, (1). Absent: None.

The original resolution was adopted as follows: Yeas: Keane-Doran, Knoop, Mericas, Querfeld, and Yinger, (5). Nays: Germany and Hubbard, (2). Absent: None.

State of Michigan)
County of Wayne } SS
City of Dearborn }

I hereby certify that the annexed paper is a true copy of Council Resolution No. 8-533-87, adopted by the Council of the City of Dearborn at a Regular Meeting held on August 4, 1987 as appears from the official minutes of said file in the office of the City Clerk of Dearborn, that I have caused the same to be compared with the original and the same is a correct transcript therefrom and of the whole of such original.

In witness whereof, I have hereunto set my hand and affixed the corporate seal of the City of Dearborn on August 19, 1987

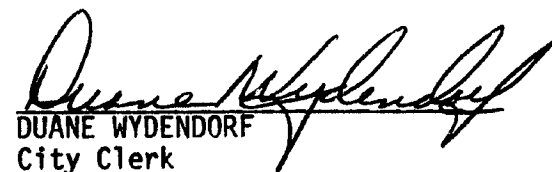
DUANE WYDENDORF
City Clerk

① 11092
② 19425
③ 17267
④ 20341
⑤ 18294
⑥ 2630
⑦ 54957

By Knoop supported by Yinger.

8-533-87. RESOLVED: That Irving Avenue, variable width, lying west of, parallel, and adjacent to the easterly line of Private Claim 99, extending from the south line of Lot 48, to the north line of Leonard Avenue as platted within William P. Bradley's Fordson Properties Subdivision as recorded in Liber 53, Page 8 of Wayne County records, be and the same is hereby vacated, discontinued and abolished, reserving and retaining, however, an easement on, over, along, across, under, above and through all of such vacated street as above described for public use and public utility purposes including use for sewers together with surface drainage and surface drainage structures, utility mains, conduits and poles, together with access for the maintenance and/or installation thereof but not for public travel or transportation; be it further

RESOLVED: That the Clerk be and he is hereby directed to record the within resolution in the Office of the Wayne County Register of Deeds and the Treasurer for the State of Michigan after it has become effective.

The resolution was adopted as follows: Yeas: Hubbard, Knoop, Mericas, Querfeld, and Yinger, (5). Nays: Germany and Keane-Doran, (2). Absent: None.

① 11092
② 19425
③ 17267
④ 20341
⑤ 18294
⑥ 2630
⑦ 54957

State of Michigan }
County of Wayne } SS
City of Dearborn }

I hereby certify that the annexed paper is a true copy of Council Resolution No. 8-534-87, adopted by the Council of the City of Dearborn at a Regular Meeting held on August 4, 1987 as appears from the official minutes of said file in the office of the City Clerk of Dearborn, that I have caused the same to be compared with the original and the same is a correct transcript therefrom and of the whole of such original.

In witness whereof, I have hereunto set my hand and affixed the corporate seal of the City of Dearborn on August 19, 1987


DUANE WYDENORF
City Clerk

① 11092
② 19425
③ 17267
④ 20341
⑤ 18294
⑥ 2630
⑦ 54957

By Knoop supported by Hubbard.

8-534-87. RESOLVED: That all of the public alley 18 feet wide, between Mead and Steadman, extending from the south line of Ruby to the south line of Lot 243 as platted within John Ford Subdivision No. 1 as recorded in Liber 45, Page 15, of Wayne County Records, be and the same is hereby vacated, discontinued and abolished, reserving and retaining, however, an 18 foot easement on, over, along, across, under, above and through all of such vacated alley as above described for public use and public utility purposes including use for sewers together with surface drainage and surface drainage structures, utility mains, conduits and poles, together with access for the maintenance and/or installation thereof but not for public travel or transportation; be it further

RESOLVED: That the Clerk be and he is hereby directed to record the within resolution in the office of the Wayne County Register of Deeds and the Treasurer for the State of Michigan after it has become effective.

The resolution was unanimously adopted.

① 11092
② 19425
③ 17267
④ 20341
⑤ 18294
⑥ 2630
⑦ 54957

State of Michigan)
County of Wayne) SS
City of Dearborn)

I hereby certify that the annexed paper is a true copy of Council Resolution No. 8-535-87, adopted by the Council of the City of Dearborn at a Regular Meeting held on August 4, 1987 as appears from the official minutes of said file in the office of the City Clerk of Dearborn, that I have caused the same to be compared with the original and the same is a correct transcript therefrom and of the whole of such original.

In witness whereof, I have hereunto set my hand and affixed the corporate seal of the City of Dearborn on August 19, 1987


DUANE WYDENBORG
City Clerk

① 11092
② 19425
③ 17267
④ 20341
⑤ 18294
⑥ 2630
⑦ 54957

By Knoop supported by Hubbard.

8-535-87. RESOLVED: That all of the public alley 18 feet wide, between Middlesex and Williamson, extending from the south line of Lot 507 to the north line of Lot 512 as platted within Ardross Subdivision No. 1 as recorded in Liber 38, Page 6, of Wayne County Records, be and the same is hereby vacated, discontinued and abolished, reserving and retaining, however, an 18 foot easement on, over, along, across, under, above and through all of such vacated alley as above described for public use and public utility purposes including use for sewers together with surface drainage and surface drainage structures, utility mains, conduits and poles, together with access for the maintenance and/or installation thereof but not for public travel or transportation; be it further

RESOLVED: That the Clerk be and he is hereby directed to record the within resolution in the office of the Wayne County Register of Deeds and the Treasurer for the State of Michigan after it has become effective.

The resolution was unanimously adopted.

① 11092
② 19425
③ 17267
④ 20341
⑤ 18294
⑥ 2630
⑦ 54957

State of Michigan)
County of Wayne) SS
City of Dearborn)

I hereby certify that the annexed paper is a true copy of Council Resolution No. 8-536-87, adopted by the Council of the City of Dearborn at a Regular Meeting held on August 4, 1987 as appears from the official minutes of said file in the office of the City Clerk of Dearborn, that I have caused the same to be compared with the original and the same is a correct transcript therefrom and of the whole of such original.

In witness whereof, I have hereunto set my hand and affixed the corporate seal of the City of Dearborn on August 19, 1987.


DUANE WYDENDORF
City Clerk

① 11092
② 19425
③ 17207
④ 20341
⑤ 18294
⑥ 2630
⑦ 54957

By Yinger supported by Germany.

8-536-87. RESOLVED: That all of the 10 foot wide private easement for Detroit Edison north of, parallel with, and adjacent to the south line of Lot 7 and the 10 foot private easement for Detroit Edison southeast of, parallel with, and adjacent to the northwest line of Lot 8 as platted with Fairlane Town Center Subdivision, as recorded in Liber 96, Page 29 thru 46, of Wayne County Records, be and the same is hereby vacated, discontinued and abolished; be it further

RESOLVED: That the Clerk be and he is hereby directed to record the within resolution in the office of the Wayne County Register of Deeds and the Treasurer for the State of Michigan after it has become effective.

The resolution was adopted as follows: Yeas: Germany, Hubbard, Knoop, Mericas, Querfeld, and Yinger, (6). Nays: None. Abstain: Keane-Doran, (1). Absent: None.

① 11092
② 19425
③ 17207
④ 20341
⑤ 18294
⑥ 2630
⑦ 54957

11092

REGULAR MEETING OF THE COUNCIL

of the

CITY OF DEARBORN

October 1, 1963

The Council convened at 8:00 o'clock, P.M., President of the Council Ralph B. Guy presiding. Upon roll call there were present Councilmen Baja, Dombrowski, Forelli, Hart, and President of the Council Guy; absent, Councilmen Bondie and Imobersteg. A quorum being present, the Council was declared in session.

FORM #2

State of Michigan
County of Wayne
City of Dearborn

I, Jos. Cardinal, Clerk of the City of Dearborn in said County and State, do hereby certify that the annexed paper is a true copy of

Council Resolution No. 10-835-63

adopted by the Council of said City at a regular meeting held on the

1st day of October

1963, as appears from the official minutes of said meeting, on file in the office of the Clerk of said City; that I have caused the same to be compared with the original and the same is a correct transcript therefrom and of the whole of such original.

In witness whereof, I have hereunto set my hand and affixed the corporate seal of said City of Dearborn, this

9th

day of October, 1963

City Clerk.

Jos. Cardinal

- 11 -

and/or installation thereof, but not for public travel or transportation, and

WHEREAS: The notices required in the said resolution to be given as therein provided have been duly given, as appears from the affidavits of publication and posting on file in the Office of the City Clerk; be it

RESOLVED: That all of the public alley, 14 feet wide, west of and parallel to Ferney Avenue, extending from the south line of the alley south of and parallel to Wren Avenue to a line 12 feet north of and parallel to the North line of Lot 77; also all of the public alley, 18 feet wide, north of, adjacent and parallel to the North line of said Lot 77, extending from the West line of Ferney Avenue to the East line of the alley west of and parallel to Ferney Avenue, lying within the Salina Park Subdivision, as recorded in Liber 20, Page 7 of Plats, Wayne County Records, and the Kirby-Sorge-Felske Company Subdivision, as recorded in Liber 39, Page 54 of Plats, Wayne County Records, be and the same is hereby vacated, discontinued and abolished, retaining, however, the full width for the entire length of the alleys proposed to be vacated, which shall be reserved to the public use as and for an easement for sewers, utility mains, conduits and poles, together with access for the maintenance and/or installation thereof, but not for public travel or transportation; be it further

RESOLVED: That the Clerk be and he is hereby directed to record the within resolution in the office of the Auditor General for the State of Michigan and in the office of the Wayne County Register of Deeds after it has become effective.

Adopted as follows: Yeas: Councilmen Baja, Dombrowski, Forelli, Guy and Hart, (5). Nays: None. Absent: Councilmen Bondie and Imobersteg, (2).

- 10 -

11092

The City Clerk reported that Tuesday, October 1, 1963, is the date set to listen to objections to the proposed vacating of the alley west of Ferney Avenue from the alley south of and parallel to Wren Avenue to a line 12 feet north of and parallel to the north line of Lot 77, Salina Park Subdivision; also the alley north of, adjacent and parallel to the North line of said Lot 77, from Ferney Avenue to the alley west of and parallel to Ferney Avenue.


The President of the Council announced that this was the time set to listen to objections to the proposed vacating of the alleys as aforesaid.

There were no objections reported verbally or in writing.

By Councilman Forelli supported by Councilman Dombrowski.

WHEREAS: On June 18, 1963, this Council did adopt a resolution declaring that after investigation the Council concluded it was for the best interest of the City that all of the public alley, 14 feet wide, west of and parallel to Ferney Avenue, extending from the south line of the alley south of and parallel to Wren Avenue to a line 12 feet north of and parallel to the North line of Lot 77; also all of the public alley, 18 feet wide, north of, adjacent and parallel to the North line of said Lot 77, extending from the West line of Ferney Avenue to the East line of the alley west of and parallel to Ferney Avenue, lying within the Salina Park Subdivision, as recorded in Liber 20, Page 7 of Plats, Wayne County Records, and the Kirby-Sorge-Felske Company Subdivision, as recorded in Liber 39, Page 54 of Plats, Wayne County Records, be vacated, retaining, however, the full width for the entire length of the alleys proposed to be vacated, which shall be reserved to the public use as and for an easement for sewers, utility mains, conduits and poles, together with access for the maintenance

11092

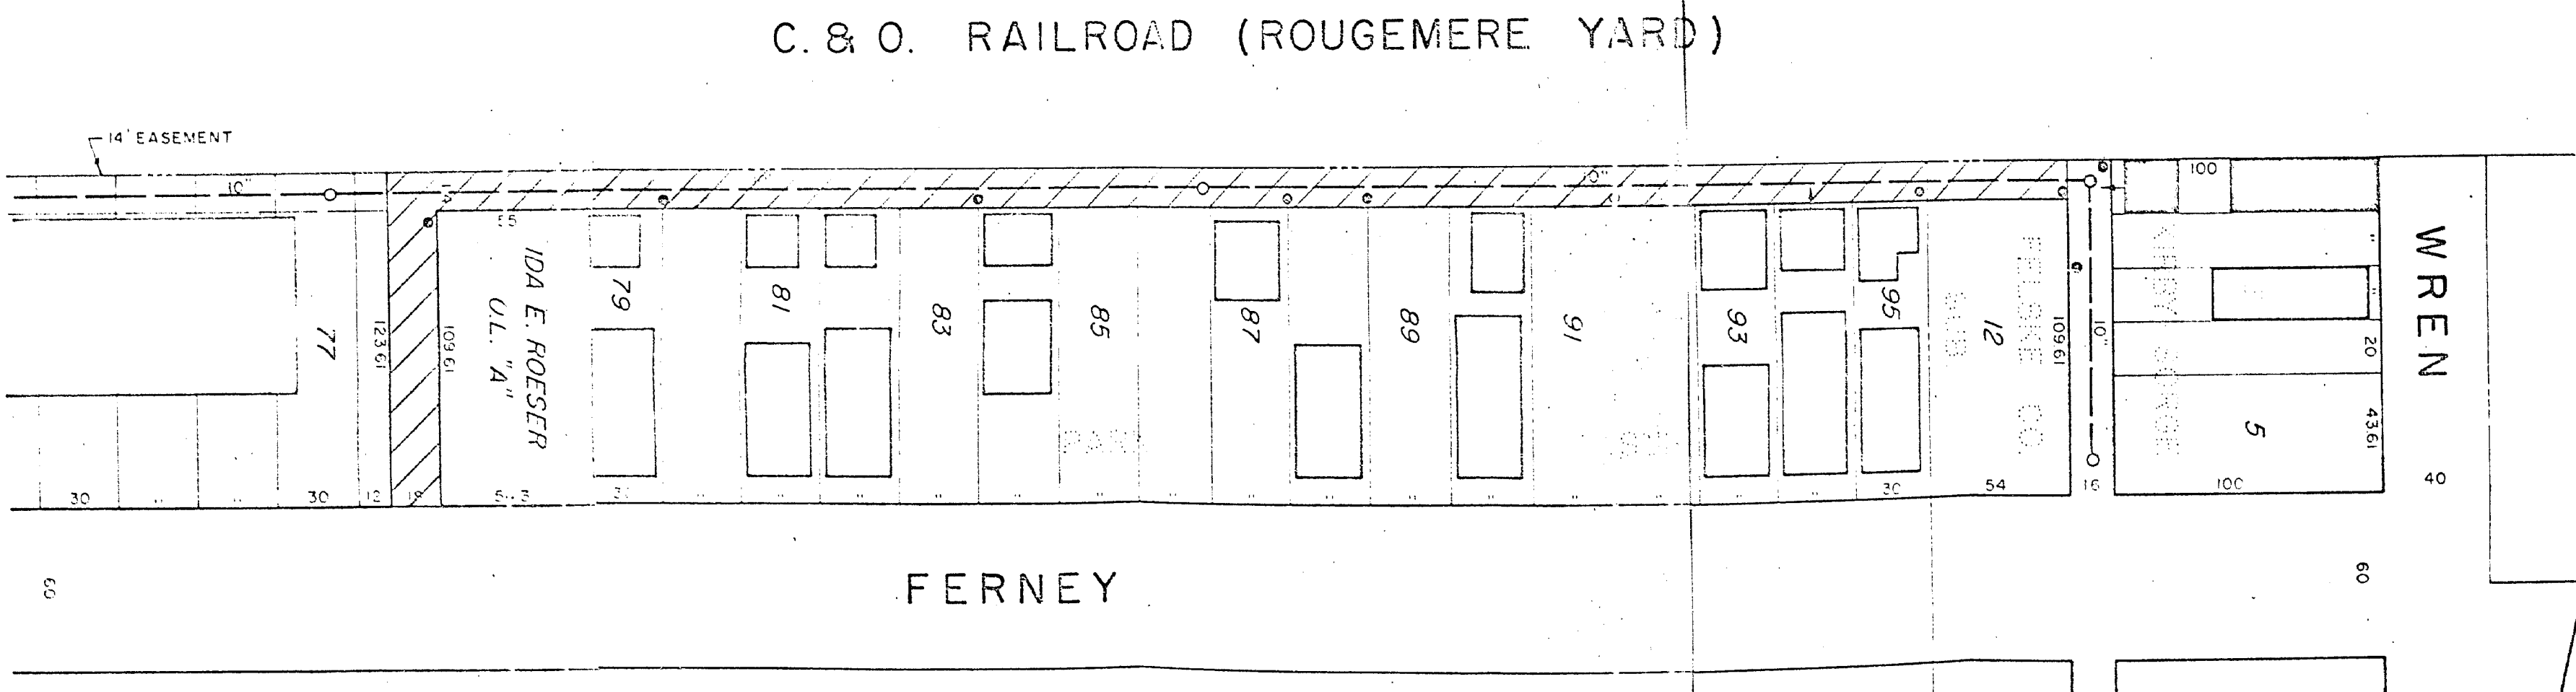

NOTE

- ° Utility Pole
- Sewer Line
- Residential Use
- Business Use
- Industrial Use

SCALE 1" = 50' MAY 1963 CASE NO.
DEARBORN CITY PLAN COMMISSION 1268

11092

U/24616PA635

By Olkowski supported by Hubbard.
3-245-90. RESOLVED: That all of the 26 foot wide easement between Ferney and Wyoming, extending from the south line of Lot 190 and 219, to the north line of 15 feet wide public alley north of and parallel to the north line of Salina Park Subdivision, as recorded in Liber 20, Page 7, of Wayne County Records, be and the same is hereby vacated, discontinued and abolished; be it further

RESOLVED: That said 26 foot wide easement shall be vacated and abolished upon the completion and acceptance of a proposed City sewer that is to be relocated north of the south line of Lot 219, (Job #25-3/79); be it further

RESOLVED: That the Clerk be and he is hereby directed to record the within resolution in the office of the Wayne County Register of Deeds and the Treasurer for the State of Michigan after it has become effective.

The resolution was adopted as follows: Yeas: Hubbard, Knoop, Olkowski, O'Reilly, Sareini, and Thomas, (6). Nays: None. Absent: Mericas, (1).

1216

90 APR 23 PM 1:42

90062127

STATE OF MICHIGAN
COUNTY OF WAYNE
CITY OF DEARBORN


State of Michigan }
County of Wayne } SS
City of Dearborn }

U/24616PA634

I hereby certify that the annexed paper is a true copy of Council Resolution No. 3-245-90 adopted by the Council of the City of Dearborn at a Regular Meeting held on March 20, 1990 as appears from the official minutes of said file in the office of the City Clerk of Dearborn, that I have caused the same to be compared with the original and the same is a correct transcript therefrom and of the whole of such original.

90062127

In witness whereof, I have hereunto set my hand and affixed the corporate seal of the City of Dearborn on April 4, 1990

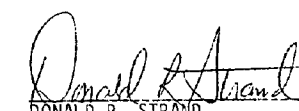
DONALD R. STRAND
Deputy City Clerk



Wayne 11092

6476398

REGULAR MEETING OF THE COUNCIL
OF THE
CITY OF DEARBORN
November 6, 1979

The Council convened at 8:00 P. M., President of the Council Marjorie A. Powell presiding. Present at roll call were Councilmen Banich, Dolan, Guido, Mericas, Pazzanese, Yinger, and President of the Council Powell; absent, none. A quorum being present, the Council was declared in session.

State of Michigan)
County of Wayne) SS.
City of Dearborn)

I, WILLIAM J. KARR, Deputy Clerk of the City of Dearborn in said County and State, do hereby certify that the annexed paper is a true copy of Council Resolution No. 11-1135-79 adopted by the Council of said City at a regular meeting held on the 6th day of November, 1979, as appears from the official minutes of said meeting, on file in the office of the Clerk of said City; that I have caused the same to be compared with the original and the same is a correct transcript therefrom and of the whole of such original.

In witness whereof, I have hereunto set my hand and affixed the corporate seal of said City of Dearborn on

November 21, 1979

William J. Karr
Deputy City Clerk

11092

LI20763PA319

-9-

The City Clerk reported that Tuesday, November 6, 1979, is the date set to consider the matter of the proposed vacating of the alley north of and adjacent to the north line of Lot 314, Salina Park Subdivision, from Salina Avenue to the alley west of and parallel to Salina Avenue. 28-7

The President of the Council announced that this was the time set to listen to opinions on the proposed vacating of the alley as aforesaid.

There were no objections reported verbally or in writing.

By Councilman Banich supported by Councilman Guido. 11-1135-79. WHEREAS: On September 16, 1979, this Council did adopt a resolution declaring that after investigation the Council concluded it was for the best interest of the City that all of the public alley, 18 feet wide, north of, adjacent and parallel to the north line of Lot 314 of Salina Park Subdivision, extending from the west line of Salina Avenue to the east line of the 16-foot wide public alley lying west of and parallel to Salina Avenue; lying within said Salina Park Subdivision, as recorded in Liber 20, Page 7, of Wayne County Records, be vacated, reserving and retaining, however, an 18 foot easement on, over, along, across, under, above and through all of such vacated alley as above described for public use and public utility purposes including use for sewers together with surface drainage and surface drainage structures, utility mains, conduits and poles, together with access for the maintenance and/or installation thereof but not for public travel or transportation, and

11092

LI20763PA320


-10-

WHEREAS: The notices required in the said resolution to be given as therein provided have been duly given, as appears from the affidavits of publication on file in the Office of the City Clerk; be it

RESOLVED: That all of the public alley, 18 feet wide, north of, adjacent and parallel to the north line of Lot 314 of Salina Park Subdivision, extending from the west line of Salina Avenue to the east line of the 16-foot wide public alley lying west of and parallel to Salina Avenue, lying within said Salina Park Subdivision, as recorded in Liber 20, Page 7, of Wayne County Records, be and the same is hereby vacated, discontinued and abolished, reserving and retaining, however, an 18 foot easement on, over, along, across, under, above and through all of such vacated alley as above described for public use and public utility purposes including use for sewers together with surface drainage and surface drainage structures, utility mains, conduits and poles, together with access for the maintenance and/or installation thereof but not for public travel or transportation; be it further

RESOLVED: That the Clerk be and he is hereby directed to record the within resolution in the office of the Wayne County Register of Deeds and the Treasurer for the State of Michigan after it has become effective.

The resolution was unanimously adopted.

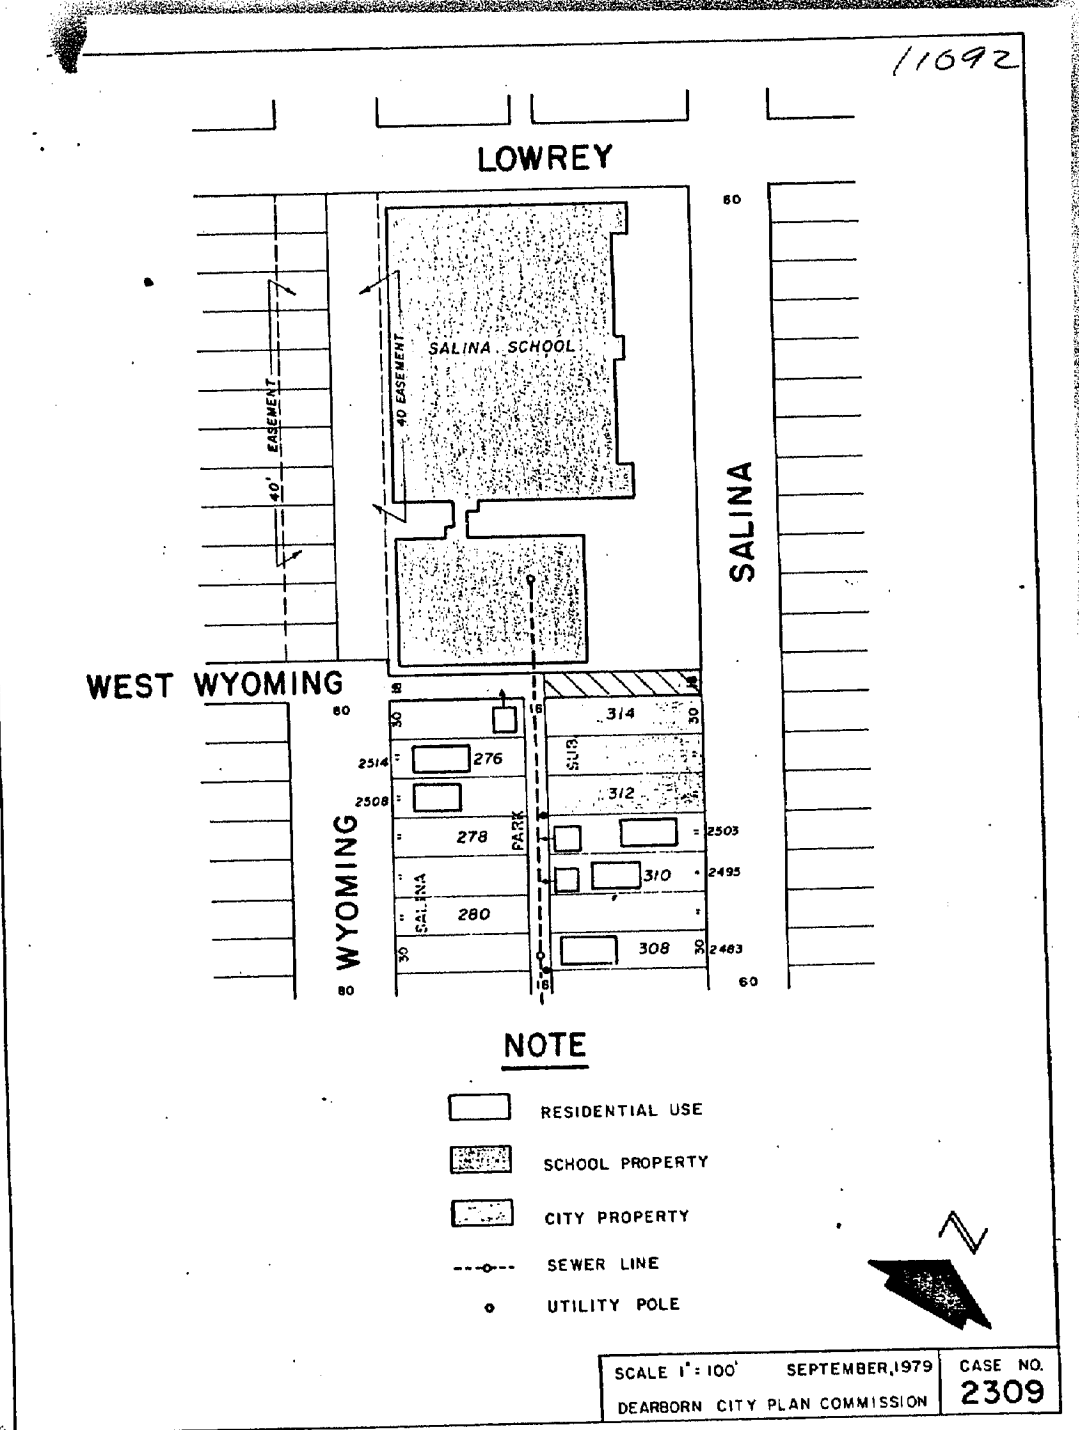

Wayne
State of Michigan }
County of Wayne } SS
City of Dearborn }

I hereby certify that the annexed paper is a true copy of Council Resolution No. 6-543-80 adopted by the Council of the City of Dearborn at a meeting held on June 3, 1980 as appears from the official minutes of said file in the office of the City Clerk of Dearborn, that I have caused the same to be compared with the original and the same is a correct transcript therefrom and of the whole of such original.

In witness whereof, I have hereunto set my hand and affixed the corporate seal of the City of Dearborn on June 18, 1980

JOHN JAY HUBBARD
City Clerk

RECORDED SEP 5 1980
FOREST E. YOUNGBLOOD, Register of Deeds
WAYNE COUNTY, MICHIGAN 4822

RETURN TO:
City Clerk
City of Dearborn
13015 Michigan Ave.
Dearborn, Mich. 48126

6528387

11092
L:20945PA417

By Councilman Guido supported by Councilman Powell.

6-543-80. WHEREAS: The City conveyed Lots 312, 313 and 314 Salina Park Subdivision to the School District of the City of Dearborn for \$1.00 pursuant to Council Resolution 8-847-79, and

WHEREAS: The Resolution and Deed specified that the property revert to the City of Dearborn if not used for playground or recreational purposes by the School District, and

WHEREAS: Florence Bayoff, the owner of the property at 2503 Salina is rehabilitating the property under the Block Grant Program and needs 15 feet of land for a driveway and sideyard, and

WHEREAS: It is in the City's best interest to release the right of Reverter on the southerly 15 feet of Lot 312, Salina Park Subdivision, be it

RESOLVED: That this council hereby determines to release the right of reverter contained in the deed recorded in Liber 20779, Page 594, Wayne County Records on the following described property only:

The southerly 15 feet of Lot 312, Salina Park Subdivision of part of Private Claims 216 and 328 Springwells (now City of Dearborn), Wayne County, Michigan, as recorded in Liber 20 Page 7 of Plats, Wayne County records.

for the purpose of conveying the property to Florence Bayoff, be it further

RESOLVED: That the School District of the City of Dearborn is hereby requested to convey the southerly 15 feet of Lot 312, Salina Park Subdivision to Florence Bayoff, be it further

RESOLVED: That the right of reverter over the remainder of the property described below remain in full force and effect:

The Northerly 15 feet of Lot 312, and all of lots 313 and 314, Salina Park Subdivision of part of Private Claims 216 and 328 Springwells (now City of Dearborn), Wayne County, Michigan, as recorded in Liber 20 Page 7 of Plats, Wayne County records.

be it further

RESOLVED: That the Clerk be and he is hereby directed to record the within resolution in the office of the Wayne County Register of Deeds and the Treasurer for the State of Michigan after it has become effective.

The resolution was unanimously adopted.

5

11092
L:20945PA418

6



CITY OF DEARBORN
Home Town of Henry Ford

CITY CLERK'S OFFICE

April 13, 1988

APR 13 1988

Wayne

DONALD R. STRAND
DEPUTY CITY CLERK

11092

State of Michigan
Department of Treasury
Treasury Building
Lansing, MI 48901

Attn: Bureau of Local Government Services

Gentlemen:

Enclosed is copy of Council Resolution
concerning street vacation:

C.R. 6-354-87 - vacating Lowrey Ave., 50 feet
wide, from the west line of Salina to east
line of Ferney, Salina Park Subdivision.

Sincerely,

Duane Wyndendorf

DUANE WYENDORF
City Clerk

DN/eb

Encl.

Liber 23660 Page 759

11092

State of Michigan }
County of Wayne } SS
City of Dearborn }

I hereby certify that the annexed paper is a true copy of
Council Resolution No. 6-354-87 adopted by the Council of the City
of Dearborn at a Regular Meeting held on June 2, 1987 as appears
from the official minutes of said file in the office of the City
Clerk of Dearborn, that I have caused the same to be compared with
the original and the same is a correct transcript therefrom and of
the whole of such original.

In witness whereof, I have
hereunto set my hand and
affixed the corporate seal
of the City of Dearborn on
March 25, 1988

Duane Wyndendorf
DUANE WYENDORF
City Clerk

Liber 23660 Page 760

11092

4

By Hubbard supported by Keane-Doran.

6-354-87. RESOLVED: That all of Lowrey Avenue, 50 feet wide, from the
west line of Salina, 60 feet wide to the east line of Ferney Avenue, 60
feet wide, also all of Wyoming Avenue, 60 feet wide, from the north line of
Lowrey Avenue northerly to the south line of Lot 248, as platted within
Salina Park Subdivision, as recorded in Liber 20 Page 7 of Wayne County
Records, be and the same is hereby vacated, discontinued and abolished,
reserving and retaining, however, full width easements on, over, along,
across, under, above and through all of such vacated street as above
described for public use and public utility purposes including use for
sewers together with surface drainage and surface drainage structures, uti-
lity mains, conduits and poles, together with access for the maintenance
and/or installation thereof but not for public travel or transportation; be
it further

RESOLVED: That the Clerk be and he is hereby directed to
record the within resolution in the office of the Wayne County Register of
Deeds and the Treasurer for the State of Michigan after it has become
effective.

The resolution was adopted as follows: Yeas: Germany,
Hubbard, Keane-Doran, Mericas, Querfeld, and Yinger, (6). Nays: None.
Absent: Knoop, (1).

LI 24264 PA 890

11092

By Yinger supported by Keane-Doran.

6-501-89. RESOLVED: That all of Wyoming Avenue, 60 feet wide, from the south line of Lot 248 to the north line of Lot 249 as platted within Salina Park Subdivision as recorded in Liber 20, Page 7, and also all of Wyoming Avenue, 60 feet wide, from the south line of Lot 1 to the south line of Lot 35 as platted in Clippert's Dix Avenue Subdivision as recorded in Liber 39, Page 44, of Wayne County Records be and the same is hereby vacated, discontinued and abolished, reserving and retaining, however, a 60 foot easement on, over, along, across, under, above and through all of such vacated street as above described for public use and public utility purposes including use for sewers together with surface drainage and surface drainage structures, utility mains, conduits and poles, together with access for the maintenance and/or installation thereof but not for public travel or transportation; be it further

RESOLVED: That the Clerk be and he is hereby directed to record the within resolution in the Office of the Wayne County Register of Deeds and the Treasurer for the State of Michigan after it has become effective.

The resolution was adopted as follows: Yeas: Germany, Hubbard, Keane-Doran, Knoop, Mericas, and Yinger, (6). Nays: None. Absent: Querfeld, (1).


LI 24264 PA 889

11092

State of Michigan }
County of Wayne } SS
City of Dearborn }

I hereby certify that the annexed paper is a true copy of Council Resolution No. 6-501-89 adopted by the Council of the City of Dearborn at a Regular Meeting held on June 20, 1989 as appears from the official minutes of said file in the office of the City Clerk of Dearborn, that I have caused the same to be compared with the original and the same is a correct transcript therefrom and of the whole of such original.

In witness whereof, I have hereunto set my hand and affixed the corporate seal of the City of Dearborn on July 6, 1989

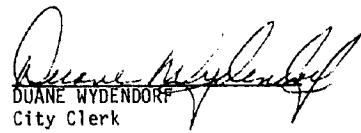
DUANE WYDENBORG
City Clerk

VACATING ALLEY---- ON SALINA PARK SUBDIVISION, SPRINGWELLS TOWNSHIP.

In the matter of }
vacating alley on Sa- }
lina Park Subdivision, }
Private Claim 216 & 328. }

ORDERED that the Alley described in the petition of Alexander Paton for the vacation of the Alley bounded on the north by Lots numbered 387, 388, 389, 390 and 391 and on the southerly side thereof by Lot 392, all said lots being part of said Salina Park Subdivision of part of Private Claim 216 and 328 in the Township of Springwells, Wayne County, Michigan be and the same is hereby vacated, and that the title to the land so vacated vested in Alexander Paton, the owner of the land on both sides of said Alley, and included in the plat of said Subdivision.

March 11, 1918.

Harry J. Dingeman,
Circuit Judge.

Voucher 1004.----- 1918.

Vol. 140. page 11092.✓

VACATION OF ALLEY---NORTH OF AND PARALLEL TO CANIFF AVENUE AND EAST OF GOODWIN AVENUE.

In the matter of }
petition of Diamond Power }
Specialty Co., for the va- }
cation of alley first north }
of and parallel to Caniff }
and east of Goodwin Avenue. }

RESOLVED, That "All that part of the 16-foot public alley, first north of and parallel to Caniff avenue and lying between the east line of Goodwin avenue and the west line of the alley first east thereof, as platted in Cardoni's sub. of the west 20 acres of 1 sec. 23, 10,000 acre tract, and recorded in liber 15, page 19 of plats, Wayne County Records" be and the same is hereby vacated;

PROVIDED, That petitioners pay in to the city treasury, within 30 days from the date of the adoption hereof, whatever expense may have been incurred by the city in the matter of constructing, sidewalks, crosswalks, paving, curbing, etc., as may be certified by the City Engineer.

Dec. 11, 1917.

Common Council, Detroit.

Voucher 18. ----- 1918.

Vol. 22. page 1439.✓

VACATION OF ALLEY---SOUTH OF JEFFERSON AVE., BETWEEN MANISTIQUE AVE. & ALLEY.

In the matter of }
the petition of Detroit }
Presbytery, for the vaca- }
tion of part of public }
alley first south of Jef- }
ferson avenue, between }
Manistique avenue and al- }
ley first west thereof. }

RESOLVED, That "All that part of the public alley, 18 feet wide, lying between the west line of Manistique avenue and the east line of the alley first west thereof, extended northerly," be and the same is hereby vacated;

PROVIDED, That petitioner deeds to the city for alley purposes, the following described property: "The south 18 feet of lot 733 of Fox Creek sub. of part of P. C. 120 as recorded in liber 25, page 73 of Plats, Wayne County Records"; and further

PROVIDED, That by reason of the vacation hereby granted, the City of Detroit does not waive any rights in the lateral sewer located in the alley aforesaid and that by reason of said vacation the City of Detroit shall at all times have the right to enter upon said premises if found necessary on account of the lateral sewer located therein.

Dec. 18, 1917.

Common Council, Detroit.

Voucher 18.-----1918.

Vol. 22. page 1439 ✓

