11330

"McLEAN'S SECTION"
OF THE
"CHAPATON FARM"
BEING PART OF
"P.C. Nos 11 AND 453"

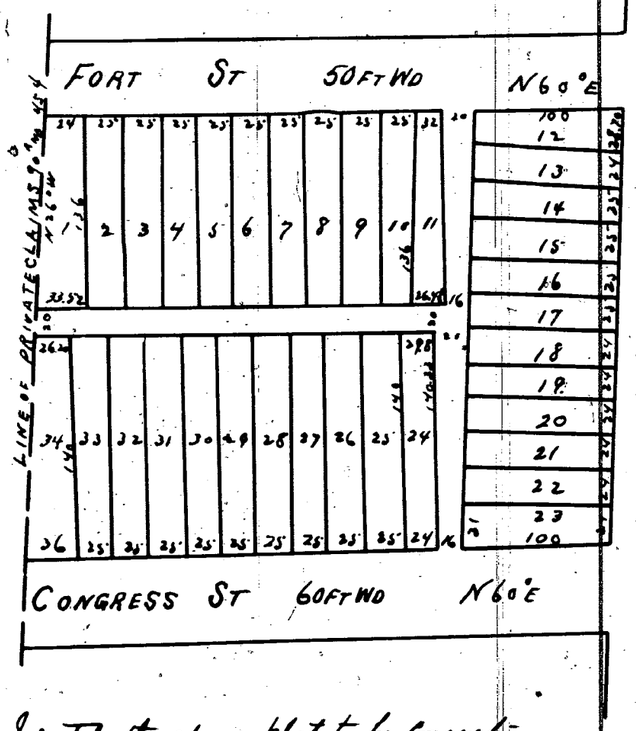

I certify the above plat to be Correct
John F. Munro
Surveyor

Received October 30" 1860 at 10 O'clock AM
N. S. Roberts
Regr.

Know all men by these presents That I Archibald H. McLean of the town of Caladonia State of New York do hereby dedicate to the public all my right title and interest in and to the streets and alleys on the plat hereto annexed reserving to myself and my heirs and assigns the reversion thereof whenever the same may be discontinued by law. Witness my hand and seal at Detroit this 26th day of October 1860

In presence of
Chas F. Clark
N.J. Hubbell

A.H. McLean (Seal)

State of Michigan } ss
County of Wayne }

Personally appeared before me this twenty sixth day of October 1860 Archibald H McLean to me known to be the same person who executed the above instrument and acknowledged the same to be his free act and deed.

Chas F. Clark
Notary Public
Wayne County
Michigan

(Seal)

State of Michigan } ss.
County of Wayne }

Personally appeared before me a Notary Public in and for said County this twenty sixth day of October 1860 John F. Munro Surveyor known to me to be the same person who executed the above plat and certified to the same and acknowledged the same to be his free act and deed.

SEAL

Chas F. Clark
Notary Public
Wayne Co. Mich

This is to certify that the above plat has been compared with the original plat of record in the office of Register of Deeds of Wayne County and found to be a true copy of the same.
A.N. Willmarth
Surveyor

"Wm B. WESSON'S"
"SUBDIVISION OF LOT No 21"
"St AUBIN FARM"

11331

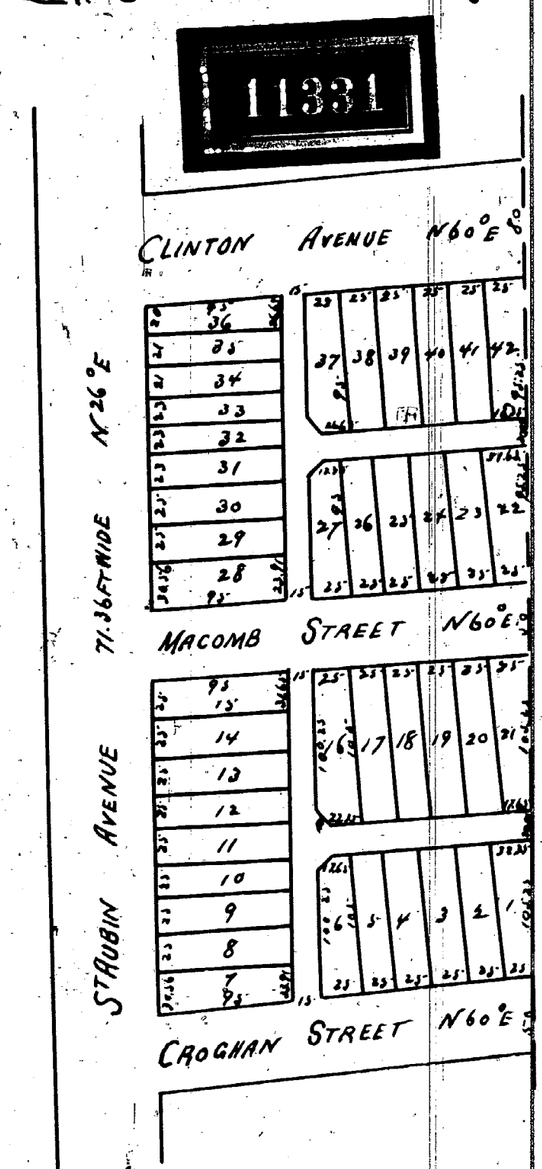

I hereby certify that these plats are correct copies of the plats now on record in the Register of Deeds office being made under the supervision of the Auditor General by tracing the plat on record and affixing thereto carefully compared copies of the dedications and certificates

Dated this 10th day of June 1910
Geo W Bennett
Clerk And Ex Officio Dept

Received for Record November 10th 1860 at 4 O'clock P.M.
N. S. Roberts Regr.

Know all men by these presents that We William B. Wesson and Lacyna E. his wife of Detroit Michigan do Hereby dedicate to the Public the perpetual use of the streets and alleys on the plat hereto annexed reserving to ourselves and our heirs and assigns the reversion thereof whenever the same may be discontinued by law. Witness our hands and seals at Detroit this eighth day of November A.D. 1860.

In presence of
Chas F. Clark
N.J. Hubbell

William B. Wesson (Seal)
Lacyna E. Wesson (Seal)

State of Michigan } ss
County of Wayne }

On this eighth day of November A.D. 1860 before me a Notary Public in and for the County aforesaid personally appeared William B. Wesson and Lacyna E. his wife known to me to be the same persons who executed the above instrument and acknowledged the same to be their free act and deed. And the said Lacyna E. Wesson Wife of the said William B upon a private examination separate and apart from her said husband acknowledged that she executed the same freely and without any fear or compulsion from any one.

(SEAL)

Chas F. Clark Notary Public
Wayne Co Mich

Aug 10th 1860
I certify the above plat to be correct from actual survey
John F. Munro Surveyor.

State of Michigan } ss. Personally appeared before me on this 31st day
County of Wayne } of August A.D. 1860 John F Munro Civil Engineer known to me to be the person who executed the within & foregoing certificate attached to the plat of W.B. Wesson's subdivision of Out lot number twenty one St. Aubin farm Detroit & acknowledged the same to be his act and deed
Witness my hand and official seal the day & year above written.

Chas F. Clark
Notary Public
Wayne Co
Mich.

This is to certify that the above plat has been compared with the original plat of record in the office of Register of Deeds of Wayne County and found to be a true copy of the same.
A. N. Willmarth
Surveyor

ClibPDF - www.fastio.com

By Councilman Beck:

Whereas, the City is undertaking the rehabilitation of a blighted area known as the Elmwood Park Project No. 1, Michigan R-40, pursuant to Act 344 of the Public Acts of 1945, as amended, and

Whereas, in order to carry out the development plan for the project, it is necessary among other things for the City to vacate the following streets and alleys:

All of Monroe Avenue, 50 feet wide, between the Grand Trunk Railroad Right-of-Way and St. Aubin Avenue lying north of and adjoining the northerly line of Lots 8 thru 14, both inclusive of the Plat of the Subdivision of Lots 3 and 5 Witherell Farm City of Detroit, Wayne County, Michigan as recorded in Liber 41, Page 634 of Deeds Wayne County Records; north of and adjoining the northerly line of Lots 6 thru 10 both inclusive of Block 19 of the Plat of the Subdivision of P.C's 14 and 587 as surveyed by J. Mullett City of Detroit, Wayne County, Michigan, as recorded in Liber 31, Page 91 of Deeds, Wayne County Records; south of and adjoining the southerly line of Lots 1 thru 29 both inclusive of Robinson and Russell's Subdivision of the south part of Block 5 Witherell Farm and Block 22 of St. Aubin Farm, City of Detroit, Wayne County, Michigan as recorded in Liber 1, Page 5 of Plats Wayne County Records.

Also, all of Monroe Avenue, 50 feet wide, between St. Aubin Avenue and Dubois Street, lying north of and adjoining the northerly line of Lots 6 thru 10 both inclusive of Block 20 Subdivision of P.C's 14 and 587 as surveyed by J. Mullett, City of Detroit, Wayne County, Michigan as recorded in Liber 31, Page 91 of Deeds Wayne County Records; north of and adjoining the northerly line of Lots 1, 5 and 6 of Block 10 Subdivision of the West Half of P.C. 91 between Jefferson and Clinton Avenues, City of Detroit, Wayne County, Michigan as recorded in Liber 1, Page 34 of Plats Wayne County Records; south of and adjoining the southerly line of Lots 1 thru 7 both inclusive south of and adjoining the southerly line of the vacated alley lying between Lots 6 and 7, of William B. Wesson's Subdivision of Lot 21 St. Aubin Farm, City of Detroit, Wayne County, Michigan as recorded in Liber 1, of Page 102 of Plats Wayne County Records; south of and adjoining the northerly line of Lots 1 thru 7 both inclusive of Block 11 of Subdivision of the West Half of P.C. 91 between Jefferson and Clinton Avenues City of Detroit, Wayne County, Michigan as recorded in Liber 1 Page 34 of Plats Wayne County Records.

Also, all that part of Monroe Avenue, 50 feet wide, east of Dubois Street, as platted in the Subdivision of the West Half of P.C. 91 between Jefferson and Clinton Avenues City of Detroit, Wayne County, Michigan as recorded in Liber 1, Page 34 of Plats Wayne County Records lying north of and adjoining the northerly line of Lots 5 thru 8, both inclusive of Block 9, south of and adjoining the southerly line of Lots 1 thru 4, both inclusive, Block 12, all of the above mentioned subdivision.

Also, all that part of Monroe Avenue, 50 feet wide, west of Chene Street, lying north of and adjoining the northerly line of Lots 13 and 14, Block 10 of the Subdivision of Part of James Campau Farm, East Half of P.C. 91 City of Detroit, Wayne County, Michigan as recorded in Liber 2, Pages 17 and 18 of Plats Wayne County Records; north of and adjoining the northerly line of that part of the West Half of P.C. 91 adjoining Lot 14 of the above mentioned subdivision; north of and adjoining the northerly line of Lots 11 and 12, north of and adjoining the northerly line of the public alley lying between Lots 11 and 12, all of Block 10 of the Plat of the Subdivision of Part of the N.E. Half of P.C. 91 James Campau Farm between Larned and Clinton Avenues City of Detroit, Wayne County, Michigan as recorded in Liber 1, Page 116 of Plats Wayne County Records, south of and adjoining the southerly line of Lots 5 and 6, Block 11, of the Plat of the Subdivision of Part of N.E. Half of P.C. 91, James Campau Farm between Larned and Clinton Avenues City of Detroit, Wayne County, Michigan as recorded in Liber 1, Page 116 of Plats Wayne County Records; south of and adjoining the southerly line of that part of the East Half of P.C. 91 adjoining Lot 5 for the last mentioned subdivision.

Also, all that part of Macomb Street, 50 feet wide, east of Dubois Street as platted in the Subdivision of the West Half of P.C. 91 between Jefferson and Clinton Avenues City of Detroit, Wayne County, Michigan as recorded in Liber 1, Page 34 of Plats Wayne County Records lying north of and adjoining the northerly line of Lots 1 thru 4 both inclusive of Block 13 all of the above mentioned subdivision.

Also, all that part of Macomb Street, 50 feet wide, west of Chene Street lying north of and adjoining the northerly line of Lots 9 thru 14 both inclusive of Block 11 of the Subdivision of Part of James Campau Farm East Half of P.C. 91, City of Detroit, Wayne County, Michigan as recorded in Liber 2 Pages 17 and 18 of Plats Wayne County Records, north of and adjoining the northerly line of Lot 8 of Block 11 of the Subdivision of Part of the N.E. Half of P.C. 91 James Campau Farm between Larned Street and Clinton Avenue City of Detroit, Wayne County, Michigan as recorded in Liber 1, Page 116 of Plats Wayne County Records; south of and adjoining the southerly line of Lots 1 thru 4 both inclusive of Block 12 of the Subdivision of the N.E. Half of P.C. 91 James Campau Farm between Larned Street and Clinton Avenue as recorded in Liber 1, Page 116 of Plats Wayne County Records; and south of and adjoining the southerly line of Lots 1, 2 and 3, Block 12, of the Subdivision of Part of James Campau Farm East Half of P.C. 91 as recorded in Liber 2, Pages 17 and 15 of Plats Wayne County Records.

Also, all that part of Clinton Avenue, 40 feet wide, east of the Grand Trunk Railroad Right-of-Way lying north of and adjoining the northerly line of Lots 8 thru 14 both inclusive of Block 6 and south of and adjoining the southerly line of Lots 15, 16 and 17 of Block 6 of the Plat of the Subdivision of Blocks 6, 7, 8, 9, 10, 11, 12 and 13, Witherell Farm City of Detroit, Wayne County, Michigan as recorded in Liber 34, Page 3 of Deeds Wayne County Records; south of and adjoining the southerly line of Lots 1 thru 5 both inclusive of Block 6 of H. Meldrum's Subdivision of the E. 2/3 part of Lot 17 and all of Lots 18, 19, 20 and 21 Block 6, Witherell Farm City of Detroit, Wayne County, Michigan as recorded in Liber 1, Page 77 of Plats Wayne County Records.

Also, all that part of Clinton Avenue, 40 feet wide, west of St. Aubin Avenue lying north of and adjoining the northerly line of Lots 25 thru 31 both inclusive and north of and adjoining the northerly line of the public alley lying between Lots 25 and 26 all of the Subdivision of the Northern Part of Outlot 22, St. Aubin Farm City of Detroit, Wayne County, Michigan as recorded in Liber 1, Page 40 of Plats Wayne County Records; south of and adjoining the southerly line of Lots 9 thru 14 both inclusive and south of and adjoining the southerly line of the vacated alley lying between Lots 9 and 10 all of the Plat of the Subdivision of the S. ½ of Outlot 23, St. Aubin Farm City of Detroit, Wayne County, Michigan as recorded in Liber 3, Page 7 of Plats Wayne County Records.

Also, all that part of Clinton Avenue, 80 feet wide, east of St. Aubin Avenue lying north of and adjoining the northerly line of Lots 36 thru 42 both inclusive and north of and adjoining the northerly line of the public alley lying between Lots 36 and 37 all of William B. Wessons Subdivision of Lot 21 St. Aubin Farm City of Detroit, Wayne County, Michigan as recorded in Liber 1, Page 102 of Plats Wayne County Records; and south of and adjoining the southerly line of Lots 25 thru 32 both inclusive of the Plat of the Subdivision of Lot 24 of the Subdivision of the St. Aubin Farm, City of Detroit, Wayne County, Michigan as recorded in Liber 41 Page 34 of Plats Wayne County Records.

Also, all that part of Clinton Avenue, 80 feet wide, west of Dubois Street lying north of and adjoining the northerly line of Lots 4, 5 and 6 of Block 14 of the Subdivision of the West Half of P.C. 91 between Jefferson and Clinton Avenues City of Detroit, Wayne County, Michigan as recorded in Liber 1, Page 34 of Plats Wayne County Records; and south of and adjoining the southerly line of Lots 1, 2 and 3 of Block 15 of Dubois Subdivision of the West Half of P.C. 91 between Clinton Avenue and Waterloo Street City of Detroit, Wayne County, Michigan as recorded in Liber 1, Page 163 of Plats Wayne County Records.

Also, all that part of Clinton Avenue, 80 feet wide, east of Dubois Street lying north of and adjoining the northerly line of Lots 5 thru 8, both inclusive of Block 13 of the Subdivision of the West Half of P.C. 91 between Jefferson and Clinton Avenues City of Detroit, Wayne County, Michigan as recorded in Liber 1, Page 34 of Plats Wayne County Records; and south of and adjoining the southerly line of Lots 1 thru 4 both inclusive of Block 16 of Dubois Subdivision of the West Half of P.C. 91 between Clinton Avenue and Waterloo Street City of Detroit, Wayne County, Michigan as recorded in Liber 1, Page 163 of Plats Wayne County Records.

Also, all that part of Clinton Avenue, 80 feet wide, west of Chene Street lying north of and adjoining the northerly line of Lots 8 and 9 of Block 12 of the Subdivision of Part of James Campau Farm East Half of P.C. 91 City of Detroit, Wayne County, Michigan as recorded in Liber 2, Pages 17 and 18 of Plats Wayne County Records; north of and adjoining the northerly line of Lots 10 thru 14 both inclusive of Block 12 of the Subdivision of Part of the N.E. Half of P.C. 91 James Campau Farm between Larned Street and Clinton Avenue City of Detroit, Wayne County, Michigan as recorded in Liber 1, Page 116 of Plats Wayne County Records; and south of and adjoining the southerly line of Lots 1 thru 7 both inclusive of Block 13 of the Subdivision of Part of N.E. Half of P.C. 91 James Campau Farm between Clinton Street and Catherine Street City of Detroit, Wayne County, Michigan as recorded in Liber 1, Page 207 of Plats Wayne County Records.

Also, all that part of the east-west public alley, 20 feet wide, east of the Grand Trunk Railroad Right-of-Way, between Lafayette Avenue and Monroe Avenue, as platted in the Plat of the Subdivision of Lots 3 and 5 Witherell Farm, City of Detroit, Wayne County, Michigan as recorded in Liber 41, Page 634 of Deeds Wayne County Records lying north of and adjoining the northerly line of Lots 1 thru 7 both inclusive and south of and adjoining the southerly line of Lots 8 thru 14 both inclusive all of the above mentioned subdivision.

Also, all that part of the east-west public alley, 20 feet wide, west of St. Aubin Avenue between Lafayette Avenue and Monroe Avenue as platted in Block 19 of the Subdivision of Private Claim's 14 and 587 as surveyed by J. Mullett, City of Detroit, Wayne County, Michigan as recorded in Liber 31, Page 91 of Deeds Wayne County Records lying north of and adjoining the northerly line of Lots 1 thru 5 both inclusive and south of and adjoining the southerly line of Lots 6 thru 10 both inclusive all of the above mentioned subdivision.

Also, all of the east-west public alley bounded by the Grand Trunk Railroad Right-of-Way, St. Aubin, Macomb and Monroe Streets lying north of and adjoining the northerly line of Lots 1 to 18 both inclusive and north of and adjoining the northerly line of Lot 21 of Robinson and Russell's Subdivision of the South Part of Block 5 Witherell Farm and Block 22 on St. Aubin Farm as recorded in Liber 1, Page 5 of Plats Wayne County Records; south of and adjoining the southerly line of Lots 22 to 28 both inclusive of the Plat of Subdivision of Lots 3 and 5 Witherell Farm as recorded in Liber 41, Page 634 of Deeds Wayne County Records; south of and adjoining the southerly line of Lots 5 to 10 both inclusive of the Plat of the Subdivision of Part of Block 22 St. Aubin Farm as recorded in Liber 1, Page 164 of Plats Wayne County Records; and south of and adjoining the southerly line of Lot 1 and south of and adjoining the north-south public alley adjoining said Lot 1 of the Subdivision of the Northern Part of O.L. 22 St. Aubin Farm as recorded in Liber 1, Page 40 of Plats Wayne County Records.

Also, all of the north-south public alley south of Macomb Street and west of St. Aubin Avenue lying west of and adjoining the westerly line of Lots 1 to 4 both inclusive of the Subdivision of the Northern Part of O.L. 22 St. Aubin Farm as recorded in Liber 1, Page 40 of Plats Wayne County Records and east of and adjoining the easterly line of Lot 5 of the Plat of the Subdivision of Part of Block 22 St. Aubin Farm as recorded in Liber 1, Page 164 of Plats Wayne County Records.

Also, all that part of the east-west public alley, 20 feet wide, east of the Grand Trunk Railroad Right-of-Way, between Clinton Avenue and Macomb Avenue lying south of and adjoining the southerly line of Lots 8 thru 14 both inclusive and north of and adjoining the northerly line of Lots 1 thru 5 both inclusive, all of Block 6, Plat of the Subdivision of Blocks 6, 7, 8, 9, 10, 11, 12 and 13, Witherell Farm, City of Detroit, Wayne County, Michigan as recorded in Liber 34, Page 3 of Deeds Wayne County Records; and lying north of and adjoining the northerly line of Lots 1 thru 3 both inclusive of Crawfords Subdivision of Lots 6 and 7 of the Subdivision of Block 6 Witherell Farm City of Detroit, Wayne County, Michigan as recorded in Liber 56, Page 491 of Deeds Wayne County Records.

Also, all that part of the east-west public alley, 20 feet wide, west of St. Aubin Avenue between Macomb Street and Clinton Avenue as platted in the Subdivision of the Northern Part of Outlot 22, St. Aubin Farm, City of Detroit, Wayne County, Michigan as recorded in Liber 1, Page 40 of Plats Wayne County Records lying north of and adjoining the northerly line of Lots 11 thru 16 both inclusive and south of and adjoining the southerly line of Lots 26 thru 31 both inclusive all of the above-mentioned subdivision.

Also, all of the north-south public alley, 15 feet wide, west of St. Aubin Avenue between Macomb Street and Clinton Avenue, as platted in the Subdivision of the Northern Part of Outlot 22, St. Aubin Farm, City of Detroit, Wayne County, Michigan as recorded in Liber 1, Page 40 of Plats Wayne County Records lying west of and adjoining the westerly line of Lots 17 thru 25 both inclusive, east of and adjoining the easterly line of Lots 16 and 26 and east of and adjoining the easterly line of the public alley, 20 feet wide, lying between Lots 16 and 26 all of the above mentioned subdivision.

Also, all that part of the east-west public alley, 20 feet wide, east of St. Aubin Avenue between Lafayette Avenue and Monroe Avenue as platted in the Plat of the Subdivision of Private Claims 14 and 587 as surveyed by J. Mullett City of Detroit, Wayne County, Michigan as recorded in Liber 31, Page 91 of Deeds Wayne County Records lying north of and adjoining the northerly line of Lots 1 thru 5 both inclusive and south of and adjoining the southerly line of Lots 6 thru 10 both inclusive all of the above mentioned subdivision.

Also, all that part of the east-west public alley, 20 feet wide, west of Dubois Street between Lafayette Avenue and Monroe Avenue as platted in the Subdivision of the West Half of P.C. 91 between Jefferson and Clinton Avenues City of Detroit, Wayne County, Michigan as recorded in Liber 1, Page 34 of Plats Wayne County Records lying north of and adjoining the northerly line of Lots 11 thru 16 both inclusive and south of and adjoining the southerly line of Lots 26 thru 31 both inclusive all of the above mentioned subdivision.

Also, all of the north-south public alley, 15 feet wide, east of St. Aubin Avenue between Macomb Street and Clinton Avenue as platted in William B. Wesson's Subdivision of Lot 21 of St. Aubin Farm City of Detroit, Wayne County, Michigan as recorded in Liber 1, Page 102 of Plats Wayne County Records lying east of and adjoining the easterly line of Lots 28 thru 36 both inclusive, west of and adjoining the westerly line of Lots 27 and 37 and west of and adjoining the westerly line of the public alley lying between Lots 27 and 37 all of the above mentioned subdivision.

Also, all that part of the east-west public alley east of St. Aubin Avenue between Macomb Street and Clinton Avenue as platted in William B. Wesson's Subdivision of Lot 21 of the St. Aubin Farm City of Detroit, Wayne County, Michigan as recorded in Liber 1, Page 102 of Plats Wayne County Records lying north of and adjoining the northerly line of Lots 22 thru 26, both inclusive, north of and adjoining the northerly and northwesterly line of Lot 27, south of and adjoining the southerly and southwesterly line of Lot 37 and south of and adjoining the southerly line of Lots 38 thru 42 both inclusive all of the above mentioned subdivision.

Also, all that part of the east-west public alley, 20 feet wide, west of Dubois Avenue between Macomb Street and Clinton Avenue as platted in Block 14 of the Subdivision of the West Half of P.C. 91 between Jefferson Avenue and Clinton Avenue, City of Detroit, Wayne County, Michigan as recorded in Liber 1, Page 34 of Plats Wayne County Records lying north of and adjoining the northerly line of Lots 1, 2 and 3 and south of and adjoining the southerly line of Lots 4, 5 and 6 all of the above mentioned subdivision.

Also, all that part of the east-west public alley, 20 feet wide, east of Dubois Street between Lafayette Avenue and Monroe Avenue as platted in Block 9 of the Subdivision of the West Half of P.C. 91 between Jefferson and Clinton Avenues, City of Detroit, Wayne County, Michigan as recorded in Liber 1, Page 34 of Plats Wayne County Records lying north of and adjoining the northerly line of Lots 1 thru 4 both inclusive and south of and adjoining the southerly line of Lots 5 thru 8, both inclusive all of the above mentioned subdivision.

Also, all that part of the east-west public alley, west of Chene Street between Lafayette Avenue and Monroe Avenue lying north of and adjoining the northerly line of Lots 1 and 2 of Block 10 of the Subdivision of Part of James Campau Farm, East Half of P.C. 91 City of Detroit, Wayne County, Michigan as recorded in Liber 2, Pages 17 and 18 of Plats Wayne County Records, lying north of and adjoining the northerly line of Lots 3 and 4, north of and adjoining the northerly and northeasterly line of Lot 5, and south of and adjoining the southerly and southeasterly line of Lot 12 all of Block 10 of the Plat of the Subdivision of part of the N.E. Half of P.C. 91, James Campau Farm between Larned Street and Clinton Street, City of Detroit, Wayne County, Michigan as recorded in Liber 1 Page 116 of Plats Wayne County Records; lying south of and adjoining the southerly line of Lots 13 and 14 of Block 10 of Subdivision of Part of James Campau Farm East Half of P.C. 91, City of Detroit Wayne County Michigan as recorded in Liber 2, Pages 17 and 18 of Plats Wayne County Records and south of and adjoining the southerly line of that part of P.C. 91 adjoining Lot 14 of the last mentioned subdivision.

Also, all that part of the north-south public alley, 15 feet wide, west of Chene Street between Lafayette Avenue and Monroe Avenue as platted in Block 10 of the Plat of the Subdivision of Part of N.E. Half of P.C. 91 James Campau Farm between Larned Street and Clinton Street, City of Detroit, Wayne County, Michigan as recorded in Liber 1, Page 116 of Plats Wayne County Records lying east of and adjoining the easterly line of Lots 5 and 12, east of and adjoining the easterly line of the public alley lying between Lots 5 and 12 and west of and adjoining the westerly line of Lots 6 thru 11 both inclusive all of the above mentioned subdivision.

Also, all that part of the east-west public alley, 20 feet wide, east of Dubois Street between Monroe Avenue and Macomb Street as platted in Block 12 of the Subdivision of the West Half of P.C. 91 between Jefferson and Clinton Avenues City of Detroit, Wayne County, Michigan as recorded in Liber 1, Page 34 of Plats Wayne County Records lying north of and adjoining the northerly line of Lots 1 thru 4 both inclusive and south of and adjoining the southerly line of Lots 5 thru 8, both inclusive all of the above mentioned subdivision.

Also, all that part of the east-west public alley, 20 feet wide, west of Chene Street between Monroe Avenue and Macomb Street lying north of and adjoining the northerly line of Lots 5 and 7 of Block 11 of Plat of the Subdivision of Part of N.E. Half of P.C. 91, James Campau Farm City of Detroit, Wayne County, Michigan as recorded in Liber 1, Page 116 of Plats Wayne County Records; north of and adjoining the northerly line of that part of the East Half of P.C. 91 adjoining Lot 5 of the above mentioned subdivision; south of and adjoining the southerly line of Lots 9 thru 14 both inclusive of Block 11 of Subdivision of Part of the James Campau Farm, East Half of P.C. 91, City of Detroit, Wayne County, Michigan as recorded in Liber 2, Pages 17 and 18 of Plats Wayne County Records.

Also, all that part of the east-west public alley, 20 feet wide, east of Dubois Street between Macomb Street and Clinton Avenue as platted in Block 13 of the Subdivision of the West Half of P.C. 91 between Jefferson and Clinton Avenues City of Detroit, Wayne County, Michigan as recorded in Liber 1, Page 34 of Plats Wayne County Records lying north of and adjoining the northerly line of Lots 1 thru 4 both inclusive and south of and adjoining the southerly line of Lots 5 thru 8 both inclusive all of the above mentioned subdivision.

Also, all of the north-south public alley, 20 feet wide, east of Dubois Street between Macomb Street and Clinton Avenues which was deeded to the City of Detroit on February 23, 1960, J.C.C. Page 247, being in fact the easterly 20.00 feet of Lot 8, Block 13 of the Subdivision of the West Half of P.C. 91 between Jefferson and Clinton Avenues City of Detroit, Wayne County, Michigan as recorded in Liber 1, Page 34 of Plats Wayne County Records; therefore be it

Resolved, That all of the above described streets and alleys are hereby vacated as public streets and alleys to become a part and parcel of the adjoining property; and be it further

Resolved, That upon the proper application, the Department of Public Works shall issue to the Detroit Edison Company, the Michigan Bell Telephone Company, the Michigan Consolidated Gas Company permits to re-locate their pipes, poles and lines from the vacated streets and alleys to public streets most conveniently located in reference to the vacated streets and alleys and consistent with the public health, safety, convenience and general welfare; and be it further

Resolved, That the Detroit Edison Company, the Michigan Bell Telephone Company and the Michigan Consolidated Gas Company are hereby directed to remove all their pipes, poles and wires from the vacated streets and alleys without expense to the City within thirty (30) days after receipt of a copy of this resolution; and be it further

Resolved, That the City Clerk is hereby directed to mail to the Detroit Edison Company, the Michigan Bell Telephone Company and the Michigan Consolidated Gas Company, a certified copy of this resolution, and be it further

Resolved, That all of Macomb Street, 50 feet wide, between the Grand Trunk Railroad Right-of-Way, and St. Aubin Avenue lying north of and adjoining the northerly line of Lots 22 thru 28 both inclusive of the Subdivision of Lots 3 and 5, Witherell Farm City of Detroit, Wayne County, Michigan as recorded in Liber 41, Page 634 of Deeds Wayne County Records; north of and adjoining the northerly line of Lots 5 thru 10 both inclusive of the Subdivision of Part of Block 22, St. Aubin Farm City of Detroit, Wayne County, Michigan as recorded in Liber 1, Page 164 of Plats Wayne County Records; north of and adjoining the northerly line of Lot 4 and north of and adjoining the northerly line of the public alley adjoining Lot 4 of the Subdivision of the Northern Part of Outlot 22, St. Aubin Farm, City of Detroit, Wayne County, Michigan as recorded in Liber 1, Page 40 Plats Wayne County Records; south of and adjoining the southerly line of Lots 11 thru 17 both inclusive and south of and adjoining the southerly line of the public alley between Lots 16 and 17 all of the last mentioned subdivision; south of and adjoining the southerly line of Lots 1, 2 and 3 of Crawfords Subdivision of Lots 6 and 7 of the Subdivision of Block 6, Witherell Farm City of Detroit, Wayne County, Michigan as recorded in Liber 56, Page 491 of Deeds Wayne County Records; south of and adjoining the southerly line of Lots 1 thru 5 both inclusive of Block 6 of the Plat of the Subdivision of Blocks 6, 7, 8, 9, 10, 11, 12 and 13 Witherell Farm City of Detroit, Wayne County, Michigan as recorded in Liber 34, Page 3 of Deeds Wayne County Records.

Also, all that part of Macomb Street, 50 feet wide, east of St. Aubin Avenue as platted in William B. Wessons Subdivision of Lot 21 of St. Aubin Farm City of Detroit, Wayne County, Michigan as recorded in Liber 1, Page 102 of Plats Wayne County Records lying north of and adjoining the northerly line of Lots 15 thru 21 both inclusive, north of and adjoining the southerly line of Lot 28 and south of and adjoining the southerly line of Lots 22 thru 28 both inclusive of the Subdivision of Lots 3 and 5 Witherell Farm City of Detroit, Wayne County, Michigan as recorded in Liber 41, Page 634 of Deeds Wayne County Records lying north of and adjoining the southerly line of Lots 1 thru 5 both inclusive of the Subdivision of Part of Block 22 St. Aubin Farm as recorded in Liber 1, Page 164 of Plats Wayne County Records; north of and adjoining the northerly line of Lot 4 and north of and adjoining the northerly line of the public alley adjoining Lot 4 of the Subdivision of the Northern Part of Outlot 22, St. Aubin Farm, City of Detroit, Wayne County, Michigan as recorded in Liber 1, Page 40 Plats Wayne County Records; south of and adjoining the southerly line of Lots 11 thru 17 both inclusive and south of and adjoining the southerly line of the public alley between Lots 16 and 17 all of the last mentioned subdivision; south of and adjoining the southerly line of Lots 1, 2 and 3 of Crawfords Subdivision of Lots 6 and 7 of the Subdivision of Block 6, Witherell Farm City of Detroit, Wayne County, Michigan as recorded in Liber 56, Page 491 of Deeds Wayne County Records; south of and adjoining the southerly line of Lots 1 thru 5 both inclusive of Block 6 of the Plat of the Subdivision of Blocks 6, 7, 8, 9, 10, 11, 12 and 13 Witherell Farm City of Detroit, Wayne County, Michigan as recorded in Liber 34, Page 3 of Deeds Wayne County Records.

Also, all that part of Macomb Street, 50 feet wide, east of St. Aubin Avenue as platted in William B. Wessons Subdivision of Lot 21 of St. Aubin Farm City of Detroit, Wayne County, Michigan as recorded in Liber 1, Page 102 of Plats Wayne County Records lying north of and adjoining the northerly line of Lots 15 thru 21 both inclusive, north of and adjoining the southerly line of Lot 28 and south of and adjoining the southerly line of Lots 22 thru 28 both inclusive of the Subdivision of Lots 3 and 5, Witherell Farm City of Detroit, Wayne County, Michigan as recorded in Liber 41, Page 634 of Deeds Wayne County Records; north of and adjoining the northerly line of Lots 5 thru 10 both inclusive of the Subdivision of Part of Block 22 St. Aubin Farm as recorded in Liber 1, Page 164 of Plats Wayne County Records; north of and adjoining the easterly line of Lots 1 and 6 of Block 10, east of and adjoining the easterly line of Monroe Avenue, 50 feet wide, east of and adjoining the easterly line of Lots 1 and 6 of Block 11, east of and adjoining the easterly line of the vacated alley lying between Lots 1 and 6 of Block 11, east of and adjoining the easterly line of Macomb Street, 50 feet wide, east of and adjoining the easterly line of Lots 1 and 6 of Block 14, east of and adjoining the easterly line of the public alley lying between Lots 1 and 6 of Block 14, east of and adjoining the easterly line of Clinton Avenue, 80 feet wide, west of and adjoining the westerly line of Clinton Avenue, 80 feet wide, west of and adjoining the westerly line of Lots 4 and 5 of Block 13, west of and adjoining the westerly line of the public alley lying between Lots 4 and 5 of Block 13, west of and adjoining the westerly line of Macomb Street, 50 feet wide, west of and adjoining the westerly line of Lots 4 and 5 of Block 12, west of and adjoining the westerly line of the public alley lying between Lots 4 and 5 of Block 12, west of and adjoining the westerly line of Monroe Avenue, 50 feet wide, west of and adjoining the westerly line of Lots 4 and 5 of Block 9, and west of and adjoining the westerly line of the public alley lying between Lots 4 and 5 of Block 9 all of the above mentioned subdivision.

Be and the same are hereby vacated as public streets to become a part and parcel of the adjoining property subject to the following provisions.

1) Underground public easements are hereby reserved within the right-of-way of said streets hereinabove described for public utilities.

2) The right to ingress and egress to and over said easements for the purpose of installing, maintaining, repairing, removing or replacing of public utilities.

3) Public utilities shall not be installed on surface but only underground and no building or structures of any nature whatsoever (except necessary line fences) shall be built or placed upon said easements; and further

Resolved, That the Detroit Edison Company and the Michigan Bell Telephone Company are hereby directed to remove all their overhead poles and wires from the vacated streets without expense to the City within thirty (30) days after receipt of a copy of this resolution; and be it further

Resolved, That the City Clerk is hereby directed to mail to the Detroit Edison Company, the Michigan Bell Telephone Company and the Michigan Consolidated Gas Company a certified copy of this resolution.

Adopted as follows:

Yeas — Councilmen Beck, Brickley, Connor, Ravitz, Rogell, Van Antwerp, Wierzbicki and President Carey—8.

Nays—None.

STATE OF MICHIGAN)
CITY OF DETROIT) ss.

SHORT FORM—TRUE COPY CERTIFICATE

I, THOMAS D. LEADBETTER, CITY CLERK of the City of Detroit, do hereby certify that the annexed paper is a True Copy of a Resolution adopted by the Common Council on 4-28-64 and approved by the Mayor on 5-2-64 as appears from the Journal of said Common Council, on file in my office.

IN WITNESS WHEREOF, I have hereunto set my hand and affixed the Corporate Seal of said City, at Detroit, on 5-7-64

Wayne Co.
Plotted
5-11

PAGE 1

PAGE 2

ClibPDF - www.fastio.com

By Councilman Beck:

Whereas, the City is undertaking the rehabilitation of a blighted area known as the Elmwood Park Project No. 1, Michigan R-40, pursuant to Act 344 of the Public Acts of 1945, as amended, and

Whereas, in order to carry out the development plan for the project, it is necessary among other things for the City to vacate the following streets and alleys:

All of Monroe Avenue, 50 feet wide, between the Grand Trunk Railroad Right-of-Way and St. Aubin Avenue lying north of and adjoining the northerly line of Lots 8 thru 14, both inclusive of the Plat of the Subdivision of Lots 3 and 5 Witherell Farm City of Detroit, Wayne County, Michigan as recorded in Liber 41, Page 634 of Deeds Wayne County Records; north of and adjoining the northerly line of Lots 6 thru 10 both inclusive of Block 19 of the Plat of the Subdivision of P.C's 14 and 587 as surveyed by J. Mullett City of Detroit, Wayne County, Michigan, as recorded in Liber 31, Page 91 of Deeds, Wayne County Records; south of and adjoining the southerly line of Lots 1 thru 29 both inclusive of Robinson and Russell's Subdivision of the south part of Block 5 Witherell Farm and Block 22 of St. Aubin Farm, City of Detroit, Wayne County, Michigan as recorded in Liber 1, Page 5 of Plats Wayne County Records.

Also, all of Monroe Avenue, 50 feet wide, between St. Aubin Avenue and Dubois Street, lying north of and adjoining the northerly line of Lots 6 thru 10 both inclusive of Block 20 Subdivision of P.C's 14 and 587 as surveyed by J. Mullett, City of Detroit, Wayne County, Michigan as recorded in Liber 31, Page 91 of Deeds Wayne County Records; north of and adjoining the northerly line of Lots 1, 5 and 6 of Block 10 Subdivision of the West Half of P.C. 91 between Jefferson and Clinton Avenues, City of Detroit, Wayne County, Michigan as recorded in Liber 1, Page 34 of Plats Wayne County Records; south of and adjoining the southerly line of Lots 1 thru 7 both inclusive south of and adjoining the southerly line of the vacated alley lying between Lots 6 and 7, of William B. Wesson's Subdivision of Lot 21 St. Aubin Farm, City of Detroit, Wayne County, Michigan as recorded in Liber 1, of Page 102 of Plats Wayne County Records; south of and adjoining the northerly line of Lots 1 thru 7 both inclusive of Block 11 of Subdivision of the West Half of P.C. 91 between Jefferson and Clinton Avenues City of Detroit, Wayne County, Michigan as recorded in Liber 1 Page 34 of Plats Wayne County Records.

Also, all that part of Monroe Avenue, 50 feet wide, east of Dubois Street, as platted in the Subdivision of the West Half of P.C. 91 between Jefferson and Clinton Avenues City of Detroit, Wayne County, Michigan as recorded in Liber 1, Page 34 of Plats Wayne County Records lying north of and adjoining the northerly line of Lots 5 thru 8, both inclusive of Block 9, south of and adjoining the southerly line of Lots 1 thru 4, both inclusive, Block 12, all of the above mentioned subdivision.

Also, all that part of Monroe Avenue, 50 feet wide, west of Chene Street, lying north of and adjoining the northerly line of Lots 13 and 14, Block 10 of the Subdivision of Part of James Campau Farm, East Half of P.C. 91 City of Detroit, Wayne County, Michigan as recorded in Liber 2, Pages 17 and 18 of Plats Wayne County Records; north of and adjoining the northerly line of that part of the West Half of P.C. 91 adjoining Lot 14 of the above mentioned subdivision; north of and adjoining the northerly line of Lots 11 and 12, north of and adjoining the northerly line of the public alley lying between Lots 11 and 12, all of Block 10 of the Plat of the Subdivision of Part of the N.E. Half of P.C. 91 James Campau Farm between Larned and Clinton Avenues City of Detroit, Wayne County, Michigan as recorded in Liber 1, Page 116 of Plats Wayne County Records, south of and adjoining the southerly line of Lots 5 and 6, Block 11, of the Plat of the Subdivision of Part of N.E. Half of P.C. 91, James Campau Farm between Larned and Clinton Avenues City of Detroit, Wayne County, Michigan as recorded in Liber 1, Page 116 of Plats Wayne County Records; south of and adjoining the southerly line of that part of the East Half of P.C. 91 adjoining Lot 5 for the last mentioned subdivision.

Also, all that part of Macomb Street, 50 feet wide, east of Dubois Street as platted in the Subdivision of the West Half of P.C. 91 between Jefferson and Clinton Avenues City of Detroit, Wayne County, Michigan as recorded in Liber 1, Page 34 of Plats Wayne County Records lying north of and adjoining the northerly line of Lots 1 thru 4 both inclusive of Block 13 all of the above mentioned subdivision.

Also, all that part of Macomb Street, 50 feet wide, west of Chene Street lying north of and adjoining the northerly line of Lots 9 thru 14 both inclusive of Block 11 of the Subdivision of Part of James Campau Farm East Half of P.C. 91, City of Detroit, Wayne County, Michigan as recorded in Liber 2 Pages 17 and 18 of Plats Wayne County Records, north of and adjoining the northerly line of Lot 8 of Block 11 of the Subdivision of Part of the N.E. Half of P.C. 91 James Campau Farm between Larned Street and Clinton Avenue City of Detroit, Wayne County, Michigan as recorded in Liber 1, Page 116 of Plats Wayne County Records; south of and adjoining the southerly line of Lots 1 thru 4 both inclusive of Block 12 of the Subdivision of the N.E. Half of P.C. 91 James Campau Farm between Larned Street and Clinton Avenue as recorded in Liber 1, Page 116 of Plats Wayne County Records; and south of and adjoining the southerly line of Lots 1, 2 and 3, Block 12, of the Subdivision of Part of James Campau Farm East Half of P.C. 91 as recorded in Liber 2, Pages 17 and 15 of Plats Wayne County Records.

Also, all that part of Clinton Avenue, 40 feet wide, east of the Grand Trunk Railroad Right-of-Way lying north of and adjoining the northerly line of Lots 8 thru 14 both inclusive of Block 6 and south of and adjoining the southerly line of Lots 15, 16 and 17 of Block 6 of the Plat of the Subdivision of Blocks 6, 7, 8, 9, 10, 11, 12 and 13, Witherell Farm City of Detroit, Wayne County, Michigan as recorded in Liber 34, Page 3 of Deeds Wayne County Records; south of and adjoining the southerly line of Lots 1 thru 5 both inclusive of Block 6 of H. Meldrum's Subdivision of the E. 2/3 part of Lot 17 and all of Lots 18, 19, 20 and 21 Block 6, Witherell Farm City of Detroit, Wayne County, Michigan as recorded in Liber 1, Page 77 of Plats Wayne County Records.

Also, all that part of Clinton Avenue, 40 feet wide, west of St. Aubin Avenue lying north of and adjoining the northerly line of Lots 25 thru 31 both inclusive and north of and adjoining the northerly line of the public alley lying between Lots 25 and 26 all of the Subdivision of the Northern Part of Outlot 22, St. Aubin Farm City of Detroit, Wayne County, Michigan as recorded in Liber 1, Page 40 of Plats Wayne County Records; south of and adjoining the southerly line of Lots 9 thru 14 both inclusive and south of and adjoining the southerly line of the vacated alley lying between Lots 9 and 10 all of the Plat of the Subdivision of the S. ½ of Outlot 23, St. Aubin Farm City of Detroit, Wayne County, Michigan as recorded in Liber 3, Page 7 of Plats Wayne County Records.

Also, all that part of Clinton Avenue, 80 feet wide, east of St. Aubin Avenue lying north of and adjoining the northerly line of Lots 36 thru 42 both inclusive and north of and adjoining the northerly line of the public alley lying between Lots 36 and 37 all of William B. Wessons Subdivision of Lot 21 St. Aubin Farm City of Detroit, Wayne County, Michigan as recorded in Liber 1, Page 102 of Plats Wayne County Records; and south of and adjoining the southerly line of Lots 25 thru 32 both inclusive of the Plat of the Subdivision of Lot 24 of the Subdivision of the St. Aubin Farm, City of Detroit, Wayne County, Michigan as recorded in Liber 41 Page 34 of Plats Wayne County Records.

Also, all that part of Clinton Avenue, 80 feet wide, west of Dubois Street lying north of and adjoining the northerly line of Lots 4, 5 and 6 of Block 14 of the Subdivision of the West Half of P.C. 91 between Jefferson and Clinton Avenues City of Detroit, Wayne County, Michigan as recorded in Liber 1, Page 34 of Plats Wayne County Records; and south of and adjoining the southerly line of Lots 1, 2 and 3 of Block 15 of Dubois Subdivision of the West Half of P.C. 91 between Clinton Avenue and Waterloo Street City of Detroit, Wayne County, Michigan as recorded in Liber 1, Page 163 of Plats Wayne County Records.

Also, all that part of Clinton Avenue, 80 feet wide, east of Dubois Street lying north of and adjoining the northerly line of Lots 5 thru 8, both inclusive of Block 13 of the Subdivision of the West Half of P.C. 91 between Jefferson and Clinton Avenues City of Detroit, Wayne County, Michigan as recorded in Liber 1, Page 34 of Plats Wayne County Records; and south of and adjoining the southerly line of Lots 1 thru 4 both inclusive of Block 16 of Dubois Subdivision of the West Half of P.C. 91 between Clinton Avenue and Waterloo Street City of Detroit, Wayne County, Michigan as recorded in Liber 1, Page 163 of Plats Wayne County Records.

Also, all that part of Clinton Avenue, 80 feet wide, west of Chene Street lying north of and adjoining the northerly line of Lots 8 and 9 of Block 12 of the Subdivision of Part of James Campau Farm East Half of P.C. 91 City of Detroit, Wayne County, Michigan as recorded in Liber 2, Pages 17 and 18 of Plats Wayne County Records; north of and adjoining the northerly line of Lots 10 thru 14 both inclusive of Block 12 of the Subdivision of Part of the N.E. Half of P.C. 91 James Campau Farm between Larned Street and Clinton Avenue City of Detroit, Wayne County, Michigan as recorded in Liber 1, Page 116 of Plats Wayne County Records; and south of and adjoining the southerly line of Lots 1 thru 7 both inclusive of Block 13 of the Subdivision of Part of N.E. Half of P.C. 91 James Campau Farm between Clinton Street and Catherine Street City of Detroit, Wayne County, Michigan as recorded in Liber 1, Page 207 of Plats Wayne County Records.

Also, all that part of the east-west public alley, 20 feet wide, east of the Grand Trunk Railroad Right-of-Way, between Lafayette Avenue and Monroe Avenue, as platted in the Plat of the Subdivision of Lots 3 and 5 Witherell Farm, City of Detroit, Wayne County, Michigan as recorded in Liber 41, Page 634 of Deeds Wayne County Records lying north of and adjoining the northerly line of Lots 1 thru 7 both inclusive and south of and adjoining the southerly line of Lots 8 thru 14 both inclusive all of the above mentioned subdivision.

Also, all that part of the east-west public alley, 20 feet wide, west of St. Aubin Avenue between Lafayette Avenue and Monroe Avenue as platted in Block 19 of the Subdivision of Private Claim's 14 and 587 as surveyed by J. Mullett, City of Detroit, Wayne County, Michigan as recorded in Liber 31, Page 91 of Deeds Wayne County Records lying north of and adjoining the northerly line of Lots 1 thru 5 both inclusive and south of and adjoining the southerly line of Lots 6 thru 10 both inclusive all of the above mentioned subdivision.

Also, all of the east-west public alley bounded by the Grand Trunk Railroad Right-of-Way, St. Aubin, Macomb and Monroe Streets lying north of and adjoining the northerly line of Lots 1 to 18 both inclusive and north of and adjoining the northerly line of Lot 21 of Robinson and Russell's Subdivision of the South Part of Block 5 Witherell Farm and Block 22 on St. Aubin Farm as recorded in Liber 1, Page 5 of Plats Wayne County Records; south of and adjoining the southerly line of Lots 22 to 28 both inclusive of the Plat of Subdivision of Lots 3 and 5 Witherell Farm as recorded in Liber 41, Page 634 of Deeds Wayne County Records; south of and adjoining the southerly line of Lots 5 to 10 both inclusive of the Plat of the Subdivision of Part of Block 22 St. Aubin Farm as recorded in Liber 1, Page 164 of Plats Wayne County Records; and south of and adjoining the southerly line of Lot 1 and south of and adjoining the north-south public alley adjoining said Lot 1 of the Subdivision of the Northern Part of O.L. 22 St. Aubin Farm as recorded in Liber 1, Page 40 of Plats Wayne County Records.

Also, all of the north-south public alley south of Macomb Street and west of St. Aubin Avenue lying west of and adjoining the westerly line of Lots 1 to 4 both inclusive of the Subdivision of the Northern Part of O.L. 22 St. Aubin Farm as recorded in Liber 1, Page 40 of Plats Wayne County Records and east of and adjoining the easterly line of Lot 5 of the Plat of the Subdivision of Part of Block 22 St. Aubin Farm as recorded in Liber 1, Page 164 of Plats Wayne County Records.

Also, all that part of the east-west public alley, 20 feet wide, east of the Grand Trunk Railroad Right-of-Way, between Clinton Avenue and Macomb Avenue lying south of and adjoining the southerly line of Lots 8 thru 14 both inclusive and north of and adjoining the northerly line of Lots 1 thru 5 both inclusive, all of Block 6, Plat of the Subdivision of Blocks 6, 7, 8, 9, 10, 11, 12 and 13, Witherell Farm, City of Detroit, Wayne County, Michigan as recorded in Liber 34, Page 3 of Deeds Wayne County Records; and lying north of and adjoining the northerly line of Lots 1 thru 3 both inclusive of Crawfords Subdivision of Lots 6 and 7 of the Subdivision of Block 6 Witherell Farm City of Detroit, Wayne County, Michigan as recorded in Liber 56, Page 491 of Deeds Wayne County Records.

Also, all that part of the east-west public alley, 20 feet wide, west of St. Aubin Avenue between Macomb Street and Clinton Avenue as platted in the Subdivision of the Northern Part of Outlot 22, St. Aubin Farm, City of Detroit, Wayne County, Michigan as recorded in Liber 1, Page 40 of Plats Wayne County Records lying north of and adjoining the northerly line of Lots 11 thru 16 both inclusive and south of and adjoining the southerly line of Lots 26 thru 31 both inclusive all of the above-mentioned subdivision.

Also, all of the north-south public alley, 15 feet wide, west of St. Aubin Avenue between Macomb Street and Clinton Avenue, as platted in the Subdivision of the Northern Part of Outlot 22, St. Aubin Farm, City of Detroit, Wayne County, Michigan as recorded in Liber 1, Page 40 of Plats Wayne County Records lying west of and adjoining the westerly line of Lots 17 thru 25 both inclusive, east of and adjoining the easterly line of Lots 16 and 26 and east of and adjoining the easterly line of the public alley, 20 feet wide, lying between Lots 16 and 26 all of the above mentioned subdivision.

Also, all that part of the east-west public alley, 20 feet wide, east of St. Aubin Avenue between Lafayette Avenue and Monroe Avenue as platted in the Plat of the Subdivision of Private Claims 14 and 587 as surveyed by J. Mullett City of Detroit, Wayne County, Michigan as recorded in Liber 31, Page 91 of Deeds Wayne County Records lying north of and adjoining the northerly line of Lots 1 thru 5 both inclusive and south of and adjoining the southerly line of Lots 6 thru 10 both inclusive all of the above mentioned subdivision.

Also, all that part of the east-west public alley, 20 feet wide, west of Dubois Street between Lafayette Avenue and Monroe Avenue as platted in the Subdivision of the West Half of P.C. 91 between Jefferson and Clinton Avenues City of Detroit, Wayne County, Michigan as recorded in Liber 1, Page 34 of Plats Wayne County Records lying north of and adjoining the northerly line of Lots 11 thru 16 both inclusive and south of and adjoining the southerly line of Lots 26 thru 31 both inclusive all of the above mentioned subdivision.

Also, all of the north-south public alley, 15 feet wide, east of St. Aubin Avenue between Macomb Street and Clinton Avenue as platted in William B. Wesson's Subdivision of Lot 21 of St. Aubin Farm City of Detroit, Wayne County, Michigan as recorded in Liber 1, Page 102 of Plats Wayne County Records lying east of and adjoining the easterly line of Lots 28 thru 36 both inclusive, west of and adjoining the westerly line of Lots 27 and 37 and west of and adjoining the westerly line of the public alley lying between Lots 27 and 37 all of the above mentioned subdivision.

Also, all that part of the east-west public alley east of St. Aubin Avenue between Macomb Street and Clinton Avenue as platted in William B. Wesson's Subdivision of Lot 21 of the St. Aubin Farm City of Detroit, Wayne County, Michigan as recorded in Liber 1, Page 102 of Plats Wayne County Records lying north of and adjoining the northerly line of Lots 22 thru 26, both inclusive, north of and adjoining the northerly and northwesterly line of Lot 27, south of and adjoining the southerly and southwesterly line of Lot 37 and south of and adjoining the southerly line of Lots 38 thru 42 both inclusive all of the above mentioned subdivision.

Also, all that part of the east-west public alley, 20 feet wide, west of Dubois Avenue between Macomb Street and Clinton Avenue as platted in Block 14 of the Subdivision of the West Half of P.C. 91 between Jefferson Avenue and Clinton Avenue, City of Detroit, Wayne County, Michigan as recorded in Liber 1, Page 34 of Plats Wayne County Records lying north of and adjoining the northerly line of Lots 1, 2 and 3 and south of and adjoining the southerly line of Lots 4, 5 and 6 all of the above mentioned subdivision.

Also, all that part of the east-west public alley, 20 feet wide, east of Dubois Street between Lafayette Avenue and Monroe Avenue as platted in Block 9 of the Subdivision of the West Half of P.C. 91 between Jefferson and Clinton Avenues, City of Detroit, Wayne County, Michigan as recorded in Liber 1, Page 34 of Plats Wayne County Records lying north of and adjoining the northerly line of Lots 1 thru 4 both inclusive and south of and adjoining the southerly line of Lots 5 thru 8, both inclusive all of the above mentioned subdivision.

Also, all that part of the east-west public alley, west of Chene Street between Lafayette Avenue and Monroe Avenue lying north of and adjoining the northerly line of Lots 1 and 2 of Block 10 of the Subdivision of Part of James Campau Farm, East Half of P.C. 91 City of Detroit, Wayne County, Michigan as recorded in Liber 2, Pages 17 and 18 of Plats Wayne County Records, lying north of and adjoining the northerly line of Lots 3 and 4, north of and adjoining the northerly and northeasterly line of Lot 5, and south of and adjoining the southerly and southeasterly line of Lot 12 all of Block 10 of the Plat of the Subdivision of part of the N.E. Half of P.C. 91, James Campau Farm between Larned Street and Clinton Street, City of Detroit, Wayne County, Michigan as recorded in Liber 1 Page 116 of Plats Wayne County Records; lying south of and adjoining the southerly line of Lots 13 and 14 of Block 10 of Subdivision of Part of James Campau Farm East Half of P.C. 91, City of Detroit Wayne County Michigan as recorded in Liber 2, Pages 17 and 18 of Plats Wayne County Records and south of and adjoining the southerly line of that part of P.C. 91 adjoining Lot 14 of the last mentioned subdivision.

Also, all that part of the north-south public alley, 15 feet wide, west of Chene Street between Lafayette Avenue and Monroe Avenue as platted in Block 10 of the Plat of the Subdivision of Part of N.E. Half of P.C. 91 James Campau Farm between Larned Street and Clinton Street, City of Detroit, Wayne County, Michigan as recorded in Liber 1, Page 116 of Plats Wayne County Records lying east of and adjoining the easterly line of Lots 5 and 12, east of and adjoining the easterly line of the public alley lying between Lots 5 and 12 and west of and adjoining the westerly line of Lots 6 thru 11 both inclusive all of the above mentioned subdivision.

Also, all that part of the east-west public alley, 20 feet wide, east of Dubois Street between Monroe Avenue and Macomb Street as platted in Block 12 of the Subdivision of the West Half of P.C. 91 between Jefferson and Clinton Avenues City of Detroit, Wayne County, Michigan as recorded in Liber 1, Page 34 of Plats Wayne County Records lying north of and adjoining the northerly line of Lots 1 thru 4 both inclusive and south of and adjoining the southerly line of Lots 5 thru 8, both inclusive all of the above mentioned subdivision.

Also, all that part of the east-west public alley, 20 feet wide, west of Chene Street between Monroe Avenue and Macomb Street lying north of and adjoining the northerly line of Lots 5 and 7 of Block 11 of Plat of the Subdivision of Part of N.E. Half of P.C. 91, James Campau Farm City of Detroit, Wayne County, Michigan as recorded in Liber 1, Page 116 of Plats Wayne County Records; north of and adjoining the northerly line of that part of the East Half of P.C. 91 adjoining Lot 5 of the above mentioned subdivision; south of and adjoining the southerly line of Lots 9 thru 14 both inclusive of Block 11 of Subdivision of Part of the James Campau Farm, East Half of P.C. 91, City of Detroit, Wayne County, Michigan as recorded in Liber 2, Pages 17 and 18 of Plats Wayne County Records.

Also, all that part of the east-west public alley, 20 feet wide, east of Dubois Street between Macomb Street and Clinton Avenue as platted in Block 13 of the Subdivision of the West Half of P.C. 91 between Jefferson and Clinton Avenues City of Detroit, Wayne County, Michigan as recorded in Liber 1, Page 34 of Plats Wayne County Records lying north of and adjoining the northerly line of Lots 1 thru 4 both inclusive and south of and adjoining the southerly line of Lots 5 thru 8 both inclusive all of the above mentioned subdivision.

Also, all of the north-south public alley, 20 feet wide, east of Dubois Street between Macomb Street and Clinton Avenues which was deeded to the City of Detroit on February 23, 1960, J.C.C. Page 247, being in fact the easterly 20.00 feet of Lot 8, Block 13 of the Subdivision of the West Half of P.C. 91 between Jefferson and Clinton Avenues City of Detroit, Wayne County, Michigan as recorded in Liber 1, Page 34 of Plats Wayne County Records; therefore be it

Resolved, That all of the above described streets and alleys are hereby vacated as public streets and alleys to become a part and parcel of the adjoining property; and be it further

Resolved, That upon the proper application, the Department of Public Works shall issue to the Detroit Edison Company, the Michigan Bell Telephone Company, the Michigan Consolidated Gas Company permits to re-locate their pipes, poles and lines from the vacated streets and alleys to public streets most conveniently located in reference to the vacated streets and alleys and consistent with the public health, safety, convenience and general welfare; and be it further

Resolved, That the Detroit Edison Company, the Michigan Bell Telephone Company and the Michigan Consolidated Gas Company are hereby directed to remove all their pipes, poles and wires from the vacated streets and alleys without expense to the City within thirty (30) days after receipt of a copy of this resolution; and be it further

Resolved, That the City Clerk is hereby directed to mail to the Detroit Edison Company, the Michigan Bell Telephone Company and the Michigan Consolidated Gas Company, a certified copy of this resolution, and be it further

Resolved, That all of Macomb Street, 50 feet wide, between the Grand Trunk Railroad Right-of-Way, and St. Aubin Avenue lying north of and adjoining the northerly line of Lots 22 thru 28 both inclusive of the Subdivision of Lots 3 and 5, Witherell Farm City of Detroit, Wayne County, Michigan as recorded in Liber 41, Page 634 of Deeds Wayne County Records; north of and adjoining the northerly line of Lots 5 thru 10 both inclusive of the Subdivision of Part of Block 22, St. Aubin Farm City of Detroit, Wayne County, Michigan as recorded in Liber 1, Page 164 of Plats Wayne County Records; north of and adjoining the northerly line of Lot 4 and north of and adjoining the northerly line of the public alley adjoining Lot 4 of the Subdivision of the Northern Part of Outlot 22, St. Aubin Farm, City of Detroit, Wayne County, Michigan as recorded in Liber 1, Page 40 Plats Wayne County Records; south of and adjoining the southerly line of Lots 11 thru 17 both inclusive and south of and adjoining the southerly line of the public alley between Lots 16 and 17 all of the last mentioned subdivision; south of and adjoining the southerly line of Lots 1, 2 and 3 of Crawfords Subdivision of Lots 6 and 7 of the Subdivision of Block 6, Witherell Farm City of Detroit, Wayne County, Michigan as recorded in Liber 56, Page 491 of Deeds Wayne County Records; south of and adjoining the southerly line of Lots 1 thru 5 both inclusive of Block 6 of the Plat of the Subdivision of Blocks 6, 7, 8, 9, 10, 11, 12 and 13 Witherell Farm City of Detroit, Wayne County, Michigan as recorded in Liber 34, Page 3 of Deeds Wayne County Records.

Also, all that part of Macomb Street, 50 feet wide, east of St. Aubin Avenue as platted in William B. Wessons Subdivision of Lot 21 of St. Aubin Farm City of Detroit, Wayne County, Michigan as recorded in Liber 1, Page 102 of Plats Wayne County Records lying north of and adjoining the northerly line of Lots 15 thru 21 both inclusive, north of and adjoining the southerly line of Lot 28 and south of and adjoining the southerly line of Lots 22 thru 28 both inclusive of the Subdivision of Lots 3 and 5 Witherell Farm City of Detroit, Wayne County, Michigan as recorded in Liber 41, Page 634 of Deeds Wayne County Records lying north of and adjoining the southerly line of Lots 1 thru 5 both inclusive of the Subdivision of Part of Block 22 St. Aubin Farm as recorded in Liber 1, Page 164 of Plats Wayne County Records; north of and adjoining the northerly line of Lot 4 and north of and adjoining the northerly line of the public alley adjoining Lot 4 of the Subdivision of the Northern Part of Outlot 22, St. Aubin Farm, City of Detroit, Wayne County, Michigan as recorded in Liber 1, Page 40 Plats Wayne County Records; south of and adjoining the southerly line of Lots 11 thru 17 both inclusive and south of and adjoining the southerly line of the public alley between Lots 16 and 17 all of the last mentioned subdivision; south of and adjoining the southerly line of Lots 1, 2 and 3 of Crawfords Subdivision of Lots 6 and 7 of the Subdivision of Block 6, Witherell Farm City of Detroit, Wayne County, Michigan as recorded in Liber 56, Page 491 of Deeds Wayne County Records; south of and adjoining the southerly line of Lots 1 thru 5 both inclusive of Block 6 of the Plat of the Subdivision of Blocks 6, 7, 8, 9, 10, 11, 12 and 13 Witherell Farm City of Detroit, Wayne County, Michigan as recorded in Liber 34, Page 3 of Deeds Wayne County Records.

Also, all that part of Macomb Street, 50 feet wide, east of St. Aubin Avenue as platted in William B. Wessons Subdivision of Lot 21 of St. Aubin Farm City of Detroit, Wayne County, Michigan as recorded in Liber 1, Page 102 of Plats Wayne County Records lying north of and adjoining the northerly line of Lots 15 thru 21 both inclusive, north of and adjoining the southerly line of Lot 28 and south of and adjoining the southerly line of Lots 22 thru 28 both inclusive of the Subdivision of Lots 3 and 5, Witherell Farm City of Detroit, Wayne County, Michigan as recorded in Liber 41, Page 634 of Deeds Wayne County Records; north of and adjoining the northerly line of Lots 5 thru 10 both inclusive of the Subdivision of Part of Block 22 St. Aubin Farm as recorded in Liber 1, Page 164 of Plats Wayne County Records; north of and adjoining the easterly line of Lots 1 and 6 of Block 10, east of and adjoining the easterly line of Monroe Avenue, 50 feet wide, east of and adjoining the easterly line of Lots 1 and 6 of Block 11, east of and adjoining the easterly line of the vacated alley lying between Lots 1 and 6 of Block 11, east of and adjoining the easterly line of Macomb Street, 50 feet wide, east of and adjoining the easterly line of Lots 1 and 6 of Block 14, east of and adjoining the easterly line of the public alley lying between Lots 1 and 6 of Block 14, east of and adjoining the easterly line of Clinton Avenue, 80 feet wide, west of and adjoining the westerly line of Clinton Avenue, 80 feet wide, west of and adjoining the westerly line of Lots 4 and 5 of Block 13, west of and adjoining the westerly line of the public alley lying between Lots 4 and 5 of Block 13, west of and adjoining the westerly line of Macomb Street, 50 feet wide, west of and adjoining the westerly line of Lots 4 and 5 of Block 12, west of and adjoining the westerly line of the public alley lying between Lots 4 and 5 of Block 12, west of and adjoining the westerly line of Monroe Avenue, 50 feet wide, west of and adjoining the westerly line of Lots 4 and 5 of Block 9, and west of and adjoining the westerly line of the public alley lying between Lots 4 and 5 of Block 9 all of the above mentioned subdivision.

Be and the same are hereby vacated as public streets to become a part and parcel of the adjoining property subject to the following provisions.

1) Underground public easements are hereby reserved within the right-of-way of said streets hereinabove described for public utilities.

2) The right to ingress and egress to and over said easements for the purpose of installing, maintaining, repairing, removing or replacing of public utilities.

3) Public utilities shall not be installed on surface but only underground and no building or structures of any nature whatsoever (except necessary line fences) shall be built or placed upon said easements; and further

Resolved, That the Detroit Edison Company and the Michigan Bell Telephone Company are hereby directed to remove all their overhead poles and wires from the vacated streets without expense to the City within thirty (30) days after receipt of a copy of this resolution; and be it further

Resolved, That the City Clerk is hereby directed to mail to the Detroit Edison Company, the Michigan Bell Telephone Company and the Michigan Consolidated Gas Company a certified copy of this resolution.

Adopted as follows:

Yeas — Councilmen Beck, Brickley, Connor, Ravitz, Rogell, Van Antwerp, Wierzbicki and President Carey—8.

Nays—None.

STATE OF MICHIGAN)
CITY OF DETROIT) ss.

SHORT FORM—TRUE COPY CERTIFICATE

I, THOMAS D. LEADBETTER, CITY CLERK of the City of Detroit, do hereby certify that the annexed paper is a True Copy of a Resolution adopted by the Common Council on 4-28-64 and approved by the Mayor on 5-2-64 as appears from the Journal of said Common Council, on file in my office.

IN WITNESS WHEREOF, I have hereunto set my hand and affixed the Corporate Seal of said City, at Detroit, on 5-7-64

Wayne Co.
Plotted
5-11

PAGE 1

PAGE 2

ClibPDF - www.fastio.com

of the Plat of the Subdivision of the S. ½ of Outlot 25, St. Aubin Farm, City of Detroit, Wayne County, Michigan as recorded in Liber 3, Page 7 of Plats Wayne County Records, east of and adjoining the easterly line of Lots A, B, C, D, E and F of Joseph Nagle's Subdivision of Lots 1 to 7, both inclusive, of the Subdivision of the S. ½ of Outlot 23, St. Aubin Farm, City of Detroit, Wayne County, Michigan as recorded in Liber 6, Page 84 of Plats Wayne County Records, east of and adjoining the easterly line of vacated Mullett Street, and adjoining the easterly line of Lots 22 to 30, both inclusive, of A. Daby's Subdivision of N. ½ of Outlot 25, St. Aubin Farm, City of Detroit, Wayne County, Michigan as recorded in Liber 1, Page 231 of Plats Wayne County Records, and adjoining the easterly line of vacated Madison Avenue, east of and adjoining the easterly line of Lots 1, 16, 17 and 32, east of and adjoining the easterly line of the vacated alley lying between Lots 1 and 16, east of and adjoining the easterly line of Lots 17 and 32, east of and adjoining the easterly line of vacated Sherman Street, all of the Subdivision of Block 26, St. Aubin Farm, City of Detroit, Wayne County, Michigan as recorded in Liber 52, Page 195 of Deeds Wayne County Records, east of and adjoining the easterly line of vacated Maple Street, east of and adjoining the easterly line of the northerly 600.00 feet of Outlot 27 of the Subdivision of P.C.'s 14 and 587, St. Aubin Farm, City of Detroit, Wayne County, Michigan as recorded in Liber 1, Page 153 of Plats and in Liber 1, Page 270 of Plats Wayne County Records, east of and adjoining the easterly line of vacated Chestnut Street, east of and adjoining the easterly line of Lots 8, 9 and 10, east of and adjoining the easterly line of Lot 7, except the part taken for the widening of Antietam Street, all of the Subdivision of the North Part of Outlot 27, St. Aubin Farm, City of Detroit, Wayne County, Michigan as recorded in Liber 1, Page 115 of Plats Wayne County Records and lying west of and adjoining the westerly line of Lot 31, except the part taken for the widening of Antietam Street, west of and adjoining the westerly line of Lots 25 to 30 both inclusive, west of and adjoining the westerly line of Lots 6 to 14, both inclusive, west of and adjoining the westerly line of vacated Chestnut Street, all of West Grand Boulevard, St. Aubin Farm, City of Detroit, Wayne County, Michigan as recorded in Liber 31, Page 91 of Deeds Wayne County Records, east of and adjoining the westerly line of vacated Monroe Avenue, east of and adjoining the easterly line of Lots 19, 20, and 21 of Robinson Russell's Subdivision of the southerly part of Block 5 Wilkerell Farm Subdivision of St. Aubin Farm, City of Detroit, Wayne County, Michigan as recorded in Liber 1, Page 5 of Plats Wayne County Records, east of and adjoining the easterly line of Lots 1 to 4, both inclusive, east of and adjoining the easterly line of the vacated alley adjoining Lot 1, east of and adjoining the easterly line of vacated Macomb Street, east of and adjoining the easterly line of Lots 17 to 25, both inclusive, all of the Subdivision of the northern part of Outlot 22, St. Aubin Farm, City of Detroit, Wayne County, Michigan as recorded in Liber 1, Page 40 of Plats Wayne County Records, east of and adjoining the easterly line of vacated Clinton Avenue, east of and adjoining the easterly line of Lots 8 and 9 Records, west of and adjoining the westerly line of vacated Maple Street, and adjoining the westerly line of Lot 1, west of and adjoining the westerly line of the vacated alley adjoining Lot 1, all of the Plat of the Subdivision of Outlot 25, St. Aubin Farm, City of Detroit, Wayne County, Michigan as recorded in Liber 55, Page 64 of Deeds Wayne County Records, and adjoining the westerly line of Lots 9 to 12, both inclusive, west of and adjoining the westerly line of Lots 23 to 30, both inclusive, and adjoining the westerly line of vacated Sherman Street, all of Wells and Wormer Subdivision of Part of Outlot 25 of the Subdivision of Part of St. Aubin Farm, City of Detroit, Wayne County, Michigan as recorded in Liber 66, Page 216 of Deeds Wayne County Records, west of and adjoining the westerly line of vacated Madison Avenue, west of and adjoining the westerly line of Lots 1, 16, 17 and 32, west of and adjoining the westerly line of the vacated alley lying between Lots 1 and 16, west of and adjoining the westerly line of Lots 17 and 32, west of and adjoining the westerly line of vacated Mullett Street, all of the Plat of the Subdivision of Lot 24 of the Subdivision of St. Aubin Farm, City of Detroit, Wayne County, Michigan as recorded in Liber 1, Page 34 of Plats Wayne County Records, west of and adjoining the westerly line of vacated Clinton Avenue, west of and adjoining the westerly line of Lots 28 to 36, both inclusive, west of and adjoining the westerly line of Lots 7 to 15, both inclusive, west of and adjoining the westerly line of vacated Macomb Street, all of William B. Wesson's Subdivision of Part of Outlot 27 of St. Aubin Farm, City of Detroit, Wayne County, Michigan as recorded in Liber 1, Page 91 of Deeds Wayne County Records, and adjoining the westerly line of Lots 1 and 10, all of the Subdivision of P.C.'s 14 and 587, St. Aubin Farm, City of Detroit, Wayne County, Michigan as recorded in Liber 31, Page 91 of Deeds Wayne County Records.

Be and the same is hereby vacated as a public street to become a part and parcel of the adjoining property subject to the following provisions:

1) Underground public easements are hereby reserved within the rights-of-way of said street hereinabove described for public utilities;

2) The right to ingress and egress to and over said easements for the purpose of installing, maintaining, repairing, removing or replacing of public utilities;

3) Public utilities shall not be installed on surface but only underground and no buildings or structures of any nature whatsoever (except necessary line fences) shall be built or placed upon said easement;

and further

Resolved, That the Detroit Edison Company, the Michigan Bell Telephone Company and the Michigan Consolidated Gas Company a certified copy of this resolution.

Adopted as follows:

Yeas — Councilmen Beck, Connor, Foindexter, Ravitz, Rogell, Van Antwerp, Wierzbicki and President Carey —8.

Nays—None.

By Councilman Ravitz:

Resolved, That all of St. Aubin Street, 71.36 feet wide, between the north line of Lafayette Avenue, 50 feet wide, and the south line of Antietam Street, 120 feet wide, more particularly described as lying east of and adjoining the easterly line of Lots 5 and 6, Block 19, east of and adjoining the easterly line of the vacated alley lying between Lots 5 and 6, of the Subdivision of P.C.'s 14 and 587, City of Detroit, Wayne County, Michigan as recorded in Liber 31, Page 91 of Deeds Wayne County Records, and adjoining the easterly line of vacated Monroe Avenue, east of and adjoining the easterly line of Lots 19, 20, and 21 of Robinson Russell's Subdivision of the southerly part of Block 5 Wilkerell Farm Subdivision of St. Aubin Farm, City of Detroit, Wayne County, Michigan as recorded in Liber 1, Page 5 of Plats Wayne County Records, east of and adjoining the easterly line of Lots 1 to 4, both inclusive, east of and adjoining the easterly line of the vacated alley adjoining Lot 1, east of and adjoining the easterly line of vacated Macomb Street, east of and adjoining the easterly line of Lots 17 to 25, both inclusive, all of the Subdivision of the northern part of Outlot 22, St. Aubin Farm, City of Detroit, Wayne County, Michigan as recorded in Liber 1, Page 40 of Plats Wayne County Records, east of and adjoining the easterly line of vacated Clinton Avenue, east of and adjoining the easterly line of Lots 8 and 9 Records, west of and adjoining the

SHORT FORM—TRUE COPY CERTIFICATE

STATE OF MICHIGAN)
CITY OF DETROIT) ss.

I, THOMAS D. LEADBETTER, CITY CLERK of the City of Detroit, do hereby certify that the annexed paper is a True Copy of a Resolution adopted by the Common Council on SEP 14 1965 and approved by the Mayor on SEP 21 1965 as appears from the Journal of said Common Council, on file in my office.

IN WITNESS WHEREOF, I have hereunto set my hand and affixed the Corporate Seal of said City, at Detroit, on OCT 8 1965

City Clerk

PETITION NO. 10425
DETROIT HOUSING COMM.
2211 ORLEANS

NOTE
REQUESTED VACATION SUBJECT TO UNDERGROUND EASEMENT FOR PUBLIC UTILITIES OF OLD ST. AUBIN BET. LAFAYETTE & ANTIETAM.

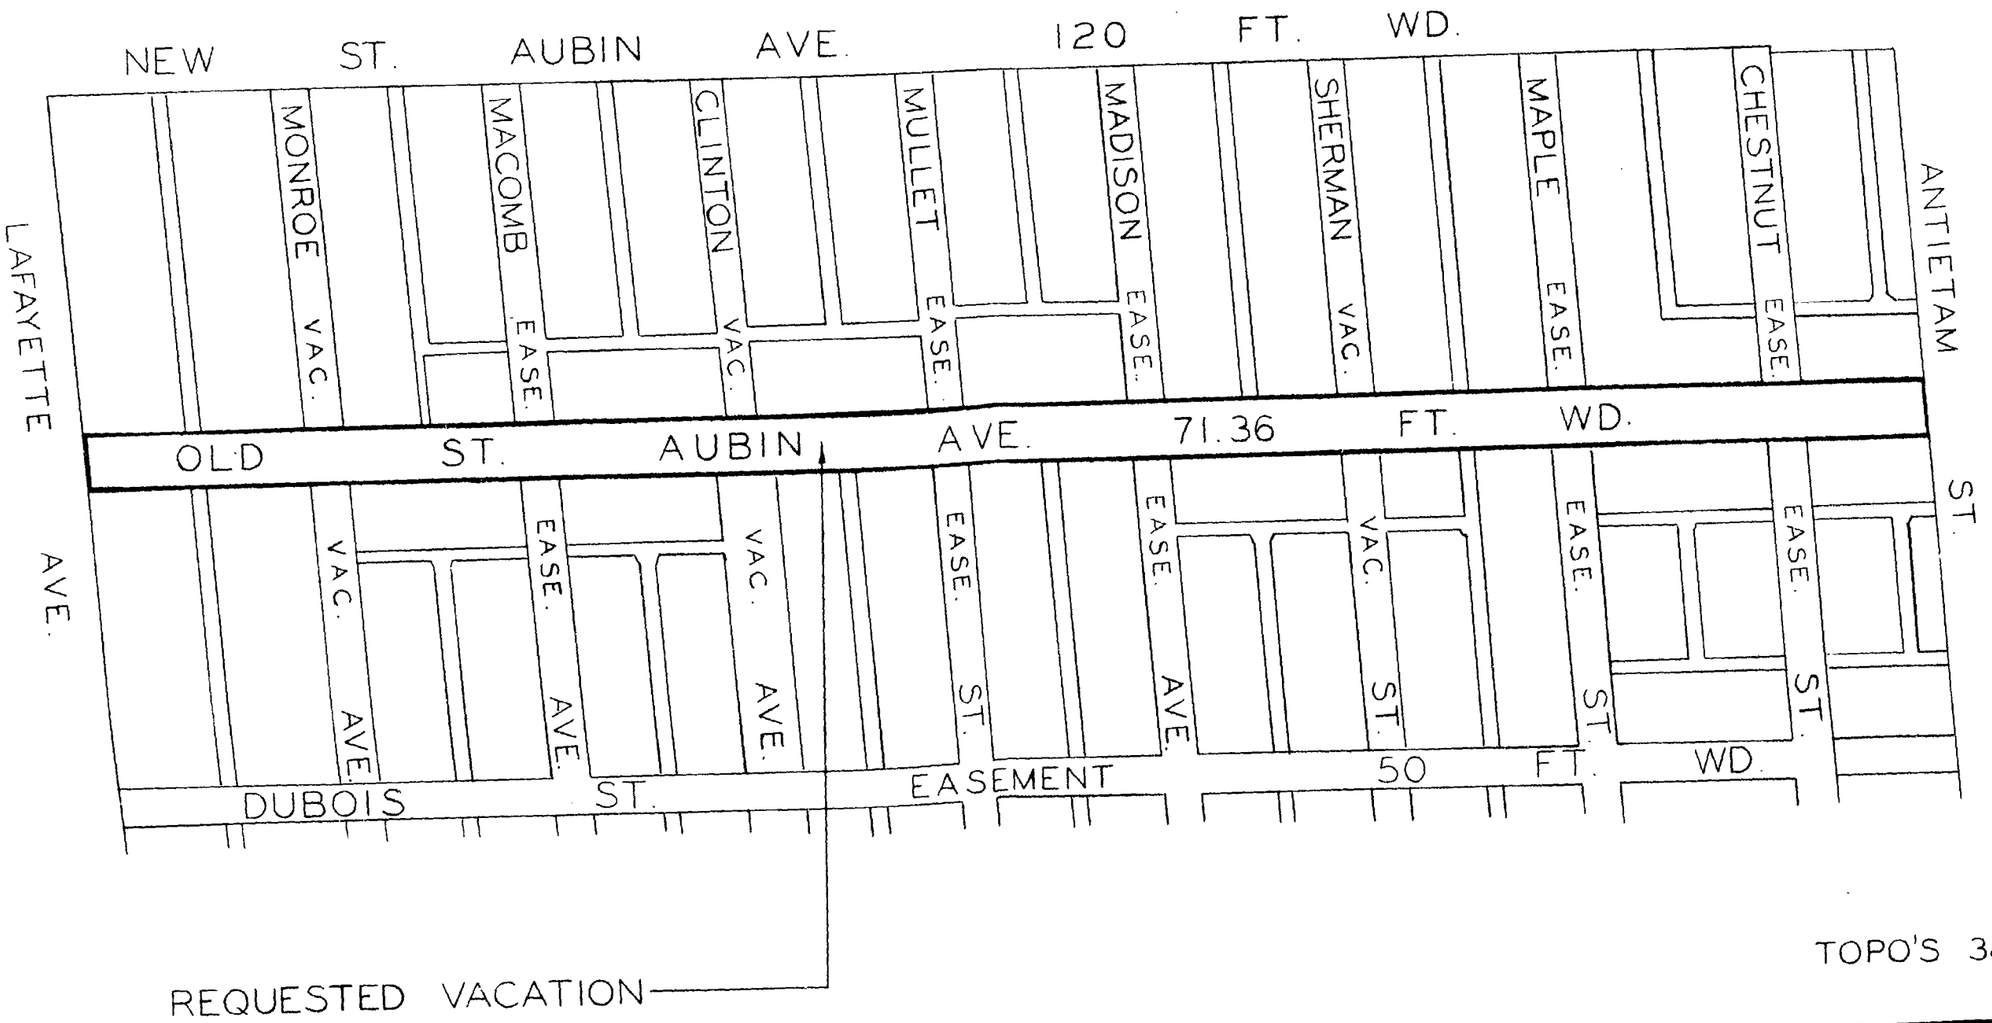

TOPO'S 38 & 39

F						DESIGNED BY	APPROVED:
E							
D						DRAWN BY DJP	
C							
B						TRACED BY	ENGINEER OF
A	DESCRIPTION	DRW.	CKD.	APR.	DATE	CHECKED BY	CITY ENGINEER
	REVISIONS						

CITY OF DETROIT
DEPARTMENT OF PUBLIC WORKS
CITY ENGINEER'S OFFICE
BUREAU OF DESIGN
Form C of D-346-SH-A

REQUESTED VACATION OF OLD ST. AUBIN.

BOOK NO. / PAGE NO. / SCALE 1" = 200' / DATE 6-10-65 / DRG. NO X-2364

ClibPDF - www.fastio.com