


"G. W. LEE'S SECTION,"

OF THE

"CHENE FARM"

BEING SUBDIVISION OF LOTS 7, 8, 9, 10, 11, 12
ON THE NORTH AND SOUTH SIDES OF CONGRESS,
FORT, LAFAYETTE, CROGHAN & MACOMB STREETS

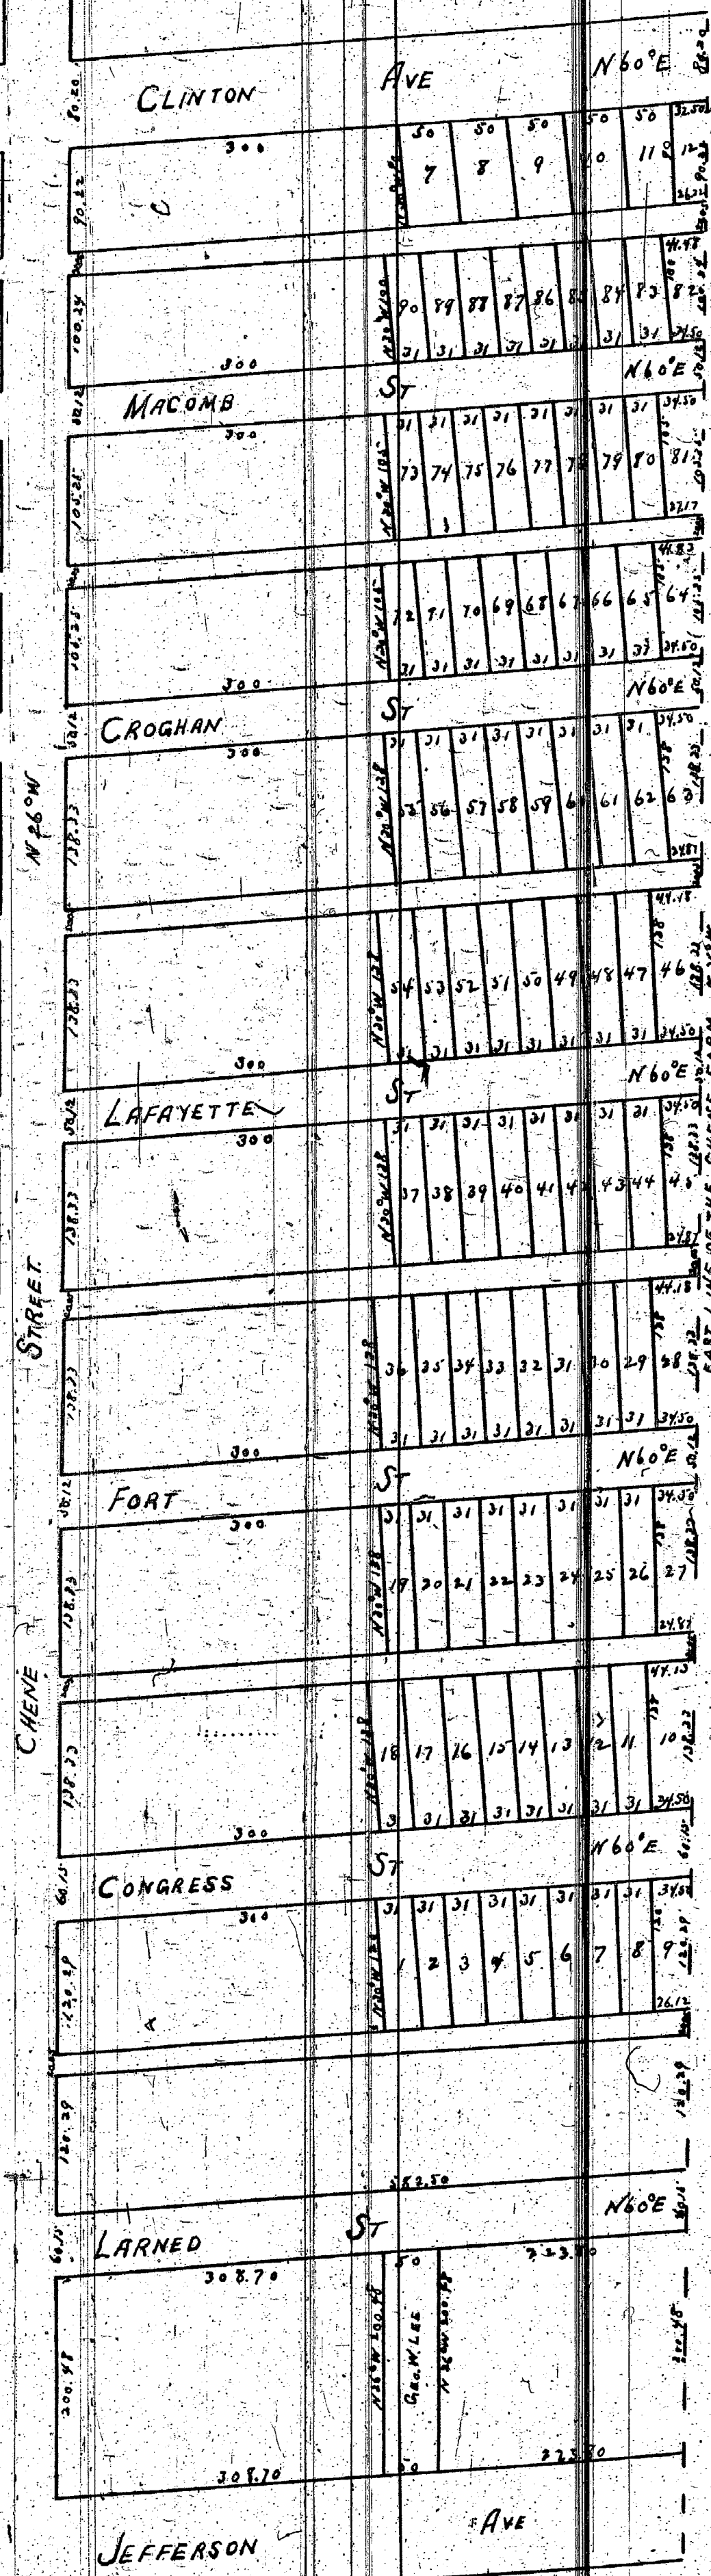

Received for Record Oct 18th 1864 at 4 1/2 o'clock P.M.

E. N. La Croix Register
By H. R. Woodland Dep.

Know all Men by these presents that We George W. Lee and Elizabeth A. Lee wife of the said George W. of Howell Livingston County Michigan Proprietors do hereby Present this Plat for Public Record
Witness Our hands and seals this 14th day of October A.D.

1864
In Presence of
M. B. Wilcox
E. P. Rankin

Geo W. Lee (L.S.)
Elizabeth A. Lee (L.S.)

State of Michigan }
County of Livingston } ss. On this 15th day of October A.D. 1864 Before Me the undersigned a Notary Public in and for said County Personally appeared George W. Lee and Elizabeth his wife Personally known to me to be the Persons who executed the foregoing instrument and acknowledged the same to be their free act and deed And the said Elizabeth Lee wife of the said George W. On a Private Examination by me separate and apart from her said husband acknowledged that she executed the same freely and without any fear of or compulsion from any one

M. B. Wilcox
Notary Public
Livingston County
Mich

I hereby certify the above Plat to be correct from actual Survey and Calculation
Stamp 5 cts
Eugene Robinson City Surveyor

State of Michigan }
County of Wayne } ss. On this 18th day of October A.D. 1864 Personally appeared before me the undersigned a Notary Public in and for said County Eugene Robinson City Surveyor Known to me to be the Person who made the Certificate herein as true and acknowledged that he had made the same

E. P. Rankin
Notary Public
Wayne Co. Mich

This is to certify that the above plat has been compared with the original plat of record in the office of Register of Deeds of Wayne County, and found to be a true copy of the same

A. H. Willmarth
Surveyor

I hereby certify that this plat is a correct copy of the plat now on record in the Register of Deeds office, being made under the supervision of the Auditor General by tracing the plat on record and affixing thereto a carefully compared copy of the ~~substantive~~ and certificates

Dated this 29th day of June 1910
Geo. W. Belkett
Clerk Aud. Genl. Dept.

map attached

By Councilman Kelley:

Whereas, the City of Detroit is undertaking the rehabilitation of the area known as Elmwood Park Project No. 3 pursuant to Act 344 of the Public Acts of 1945, as amended, and

Whereas, in order to carry out the development plan for this project it is necessary to vacate certain streets and alleys and to dedicate the land necessary for the street turnaround in Macomb Street; therefore be it

Resolved, that all that part of Monroe Avenue, 50 feet wide, between and abutting the easterly line of Chene Street and the westerly line of Joseph Campau; also

All that part of the east-west alley, 20 feet wide, in the block bounded by Chene, Joseph Campau, Lafayette, and Monroe Avenue; also

All that part of the north-south alley, 20 feet wide, in the block bounded by Chene, Joseph Campau, Lafayette, and Monroe Avenue; also

All that part of the east-west alley, 20 feet wide, in the block bounded by Chene, Joseph Campau, Monroe, and Macomb;

The above street and alleys appear in the following subdivisions:

1) Subdivision of part of Chene Farm between Catherine and Larned Streets as recorded in Liber 1, Page 29, Plats, Wayne County records;

2) G. W. Lee's Section of the Chene Farm being subdivision of lots 7, 8, 9, 10, 11, and 12, on the north and south sides of Congress, Fort, Lafayette, Croghan, and Macomb Streets (Croghan now Monroe) as recorded in Liber 1, Page 143, Plats, Wayne County records;

3) Theodore J. Campau's Subdivision of Block 22, Private Claim 609, as recorded in Liber 1, Page 213, Plats, Wayne County records;

4) Alexander T. Campau's Subdivision of Block 20, Private Claim 609, as recorded in Liber 1, Page 215, Plats, Wayne County records;

Be and the same are hereby vacated as a street and alleys to become a part and parcel of the abutting property subject to the following easement provisions:

An easement in the northerly 20 feet of the southerly 28 feet of the

above described Monroe Avenue, 50 feet wide, is hereby reserved for the use of the public a subsurface easement or right of way under said vacated public street hereinabove described for the purposes of maintaining, installing, repairing, removing, or replacing public utilities such as water mains, sewers, gas lines or mains, telephone, electric light conduits or things usually placed or installed in a public street in the City of Detroit, with the right to ingress and egress at any time to and over said easement for the purpose above set forth.

Said owners for their heirs and assigns further agree that no buildings or structures of any nature whatsoever including but not limited to concrete slabs or driveways, retaining or partition walls (except necessary line fence) shall be built or placed upon said easement nor any change of surface grade made, without prior approval by the Department of Public Works.

That if at any time in the future the owners of any lots abutting on said vacated street shall request the removal and/or relocation of any existing utilities in said easement, such owners, upon whose property the utilities are located shall pay all costs incidental to such removal and/or relocation, unless such charges are waived by the utility owners.

Provided Further, that if any utility located or to be located in said property shall break or be damaged as a result of any action on the part of the petitioner or assigns (by way of illustration but not limitation), such as storage of excessive weights of materials or construction not in accordance with Section 2, mentioned above, then in such event the petitioner or assigns shall be liable for all costs incidental to the repair of such broken or damaged utility, and be it further

Resolved, that upon proper application, the Department of Public Works shall issue to the Detroit Edison Company and the Michigan Bell Telephone Company permits to relocate their poles and lines from the areas vacated to public streets most conveniently located in reference to the vacated alleys and consistent with the public health, safety, convenience, and general welfare; and be it further

Resolved, That the Detroit Edison Company and the Michigan Bell Telephone Company are hereby directed to remove all their poles and lines from the vacated streets and alleys within thirty days after receipt of a copy of this resolution; and further

Resolved, That the Community Development Commission is hereby authorized and directed to pay the following estimated charges for

private utility removal or relocation:

Detroit Edison Company \$494.00
Michigan Bell Telephone Co.

\$9,270.00

and be it further

Resolved, That the following described land is hereby dedicated for street purposes for the construction of the turnaround in Macomb Street westerly of Joseph Campau:

Land in the City of Detroit, Wayne County, Michigan, being a part of lots 1 to 8 of Theodore J. Campau's Subdivision of Block No. 22, Private Claim No. 609, as recorded on June 23, 1868, in Liber 1 on Page 213, Plats, Wayne County records, more particularly described as: Beginning at a point in the southerly line of Macomb Street, 50 feet wide, said point being N. 59 deg. 51 min. 29 sec. E. 645.18 from the intersection of the easterly line of Chene Street, 120 feet wide and the southerly line of Macomb Street, 50 feet wide, thence 72.26 feet along the arc of a curve, concave to the south, which has a radius of 69.00 feet, a delta of 60 deg. 0 min. 0 sec. and a long chord of 69.00 feet which bears N. 89 deg. 51 min. 29 sec. E., to a point of reverse curve; thence 180.64 feet along the arc of a curve, concave to the west, which has a radius of 69.00 feet, a delta of 150 deg. 0 min. 0 sec. and a long chord of 133.30 feet which bears N. 44 deg. 51 min. 29 sec. E., to a point on the southerly line of Macomb Street; thence S. 59 deg. 51 min. 29 sec. W., to the point of beginning.

and be it further

Resolved, That the City Clerk is hereby directed to mail to the Detroit Edison Company and the Michigan Bell Telephone Company a certified copy of this resolution.

Adopted as follows:

Yeas — Councilmen Browne, Cleveland, Kelley, Mahaffey, and President Levin — 5.

Nays — None.

Wayne
10705
11380
10647
10626

Li 18729
Ca: 450
Rec: 2-19-74

STATE OF MICHIGAN)
CITY OF DETROIT) ss.

SHORT FORM - TRUE COPY CERTIFICATE

I, JAMES H. BRADLEY, CITY CLERK of the City of Detroit, do hereby certify that the annexed paper is a True Copy of a Resolution

adopted by the Common Council on February 5, 1974

and approved by the Mayor on February 12, 1974

as appears from the Journal of said Common Council, on file in my office.


IN WITNESS WHEREOF, I have hereunto set my hand and affixed the Corporate Seal of said City, at Detroit, on

February 15, 1974

James H Bradley
City Clerk

FORWARDED TO STATE TREASURER

10705
11380
10647
10624

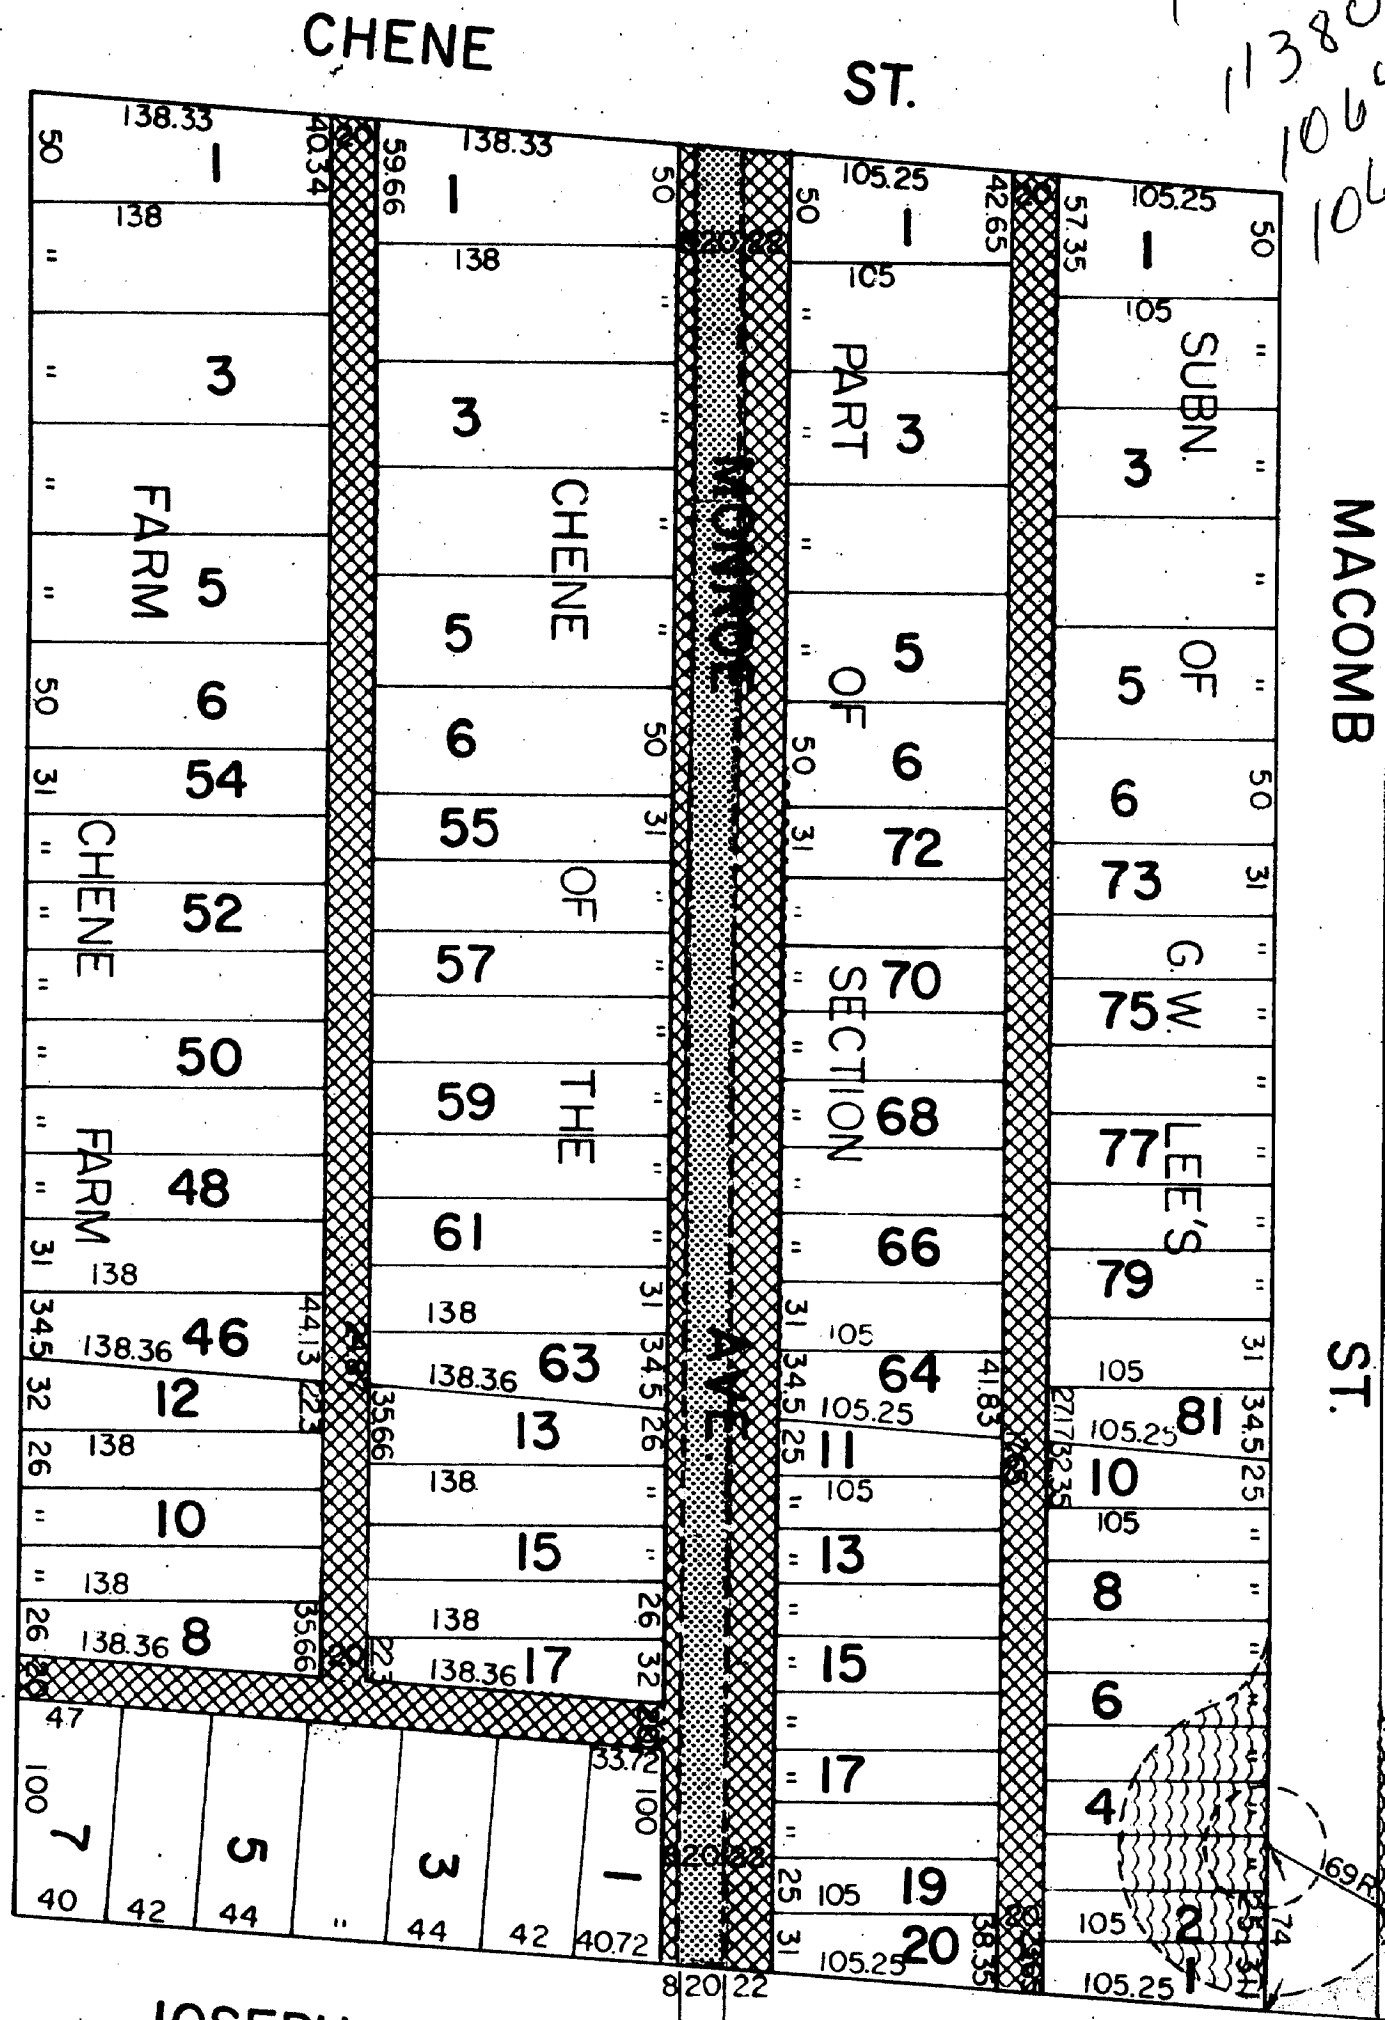

LAFAYETTE


AVE.

JOSEPH CAMPAU

AVE.

PETITION NO. 5985
COMMUNITY DEV. COMM.
350 E. CONGRESS
2-5-74 *apud*

REQUESTED VACATION
REQUESTED DEDICATION
REQUESTED EASEMENT

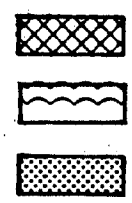

DEPARTMENT OF PUBLIC WORKS CITY ENGINEER'S OFFICE SURVEY BUREAU	
Scale 1" = 100'	Drawing No. X-5985
Drawn By D.J.P.	Date 3-20-73

Wayne
11380

By Councilman Tindal:

WHEREAS, The City of Detroit is undertaking the rehabilitation of the area known as Elmwood Park No. 2, Michigan R-62, pursuant to Act 344 of the Public Acts of 1945, as amended, and

WHEREAS, in order to carry out the development plan for this project it is necessary for the City of Detroit to vacate certain streets and alleys in the area, therefore, be it

RESOLVED That all that part of the east-west public alley, 20 feet wide, in the block bounded by Chene, Joseph Campau, Fort and Lafayette, lying southerly of and abutting the southerly line of lots 1 to 6 south of Lafayette, and lying northerly of and abutting the northerly line of lots 1 to 6 north of Fort Street inclusive of the Subdivision of the Chene Farm between Catherine (Madison) and Larned, Detroit, Wayne County, Michigan as recorded in Liber 1, Page 29, Plats, Wayne County records; lying northerly of and abutting the northerly line of lots 28 to 36, lying southerly of and abutting the southerly line of lots 37 to 45 inclusive, of G. W. Lee's section of the Chene Farm being the subdivision of lots 7, 8, 9, 10, 11 and 12 on the north and south side of Congress, Fort, Lafayette, Croghan, and Macomb (Croghan now Monroe), Detroit, Wayne County, Michigan, as recorded in Liber 1, Page 143, Plats, Wayne County records; lying northerly of and abutting the northerly line of lots 13 to 17, lying southerly of and abutting the southerly line of lots 18 to 22 inclusive of the Subdivision of Block 18, of the subdivision of the Joseph Campau Farm, Private Claim 609, Detroit, Wayne County, Michigan, as recorded in Liber 1, Page 266, Plats, Wayne County records, also

All that part of the north-south public alley, 20 feet wide, first westerly of Joseph Campau Avenue, between Fort Street and Lafayette lying easterly of and abutting the easterly line of lot 13, the southerly 68.16 feet of lot 22, easterly of the east-west public alley 20 feet wide between lots 13 and 22; lying westerly of and abutting the westerly line of lots 5 to 12 and the southerly 22.83 feet of lot 4 all inclusive of the above last mentioned subdivision; also

All that part of the east-west public alley, 20 feet wide, in the block bounded by Chene, Joseph Campau, Congress and Fort lying southerly of and abutting the southerly line of lots 1 to 6 south of Fort, and lying northerly of and abutting the northerly line of lots 1 to 6 north of

Congress, inclusive of the Subdivision lot 8, lying westerly of and abutting of the Chene Farm as recorded in the westerly line of the east-west public alley, 20 feet wide, between lots 11 records; lying northerly of and 20 all inclusive of the Subdivision abutting the northerly line of lots 10 of Block 15, Joseph Campau Farm, to 18, lying southerly of and abutting Detroit, Wayne County, Michigan, the southerly line of lots 19 to 27, Private Claim 609, as recorded in inclusive of G. W. Lee's section of the Liber 1, Page 266, Wayne County Chene Farm as recorded in Liber 1, records; also

Page 143, Plats, Wayne County All that part of the east-west public records; lying northerly of and alley, 20 feet wide, in the block abutting the northerly line of lots 13 bounded by Joseph Campau, to 17, lying southerly of and abutting McDougall, Larned and Congress lying the southerly line of lots 18 to 22 northerly of and abutting the inclusive of the Subdivision of Block northerly line of lots 11 to 15 and 16, Joseph Campau Farm, Private lying southerly of and abutting the Claim 609, as recorded in Liber 1, Page southerly line of lots 17 to 20 256, Plats, Wayne County records; inclusive of the above mentioned also

All that part of the north-south public alley, 20 feet wide, first west of public alley, 18 feet wide, first Joseph Campau Avenue, between easterly of Joseph Campau Avenue, Congress and Fort lying easterly of between Congress and Fort lying and abutting the easterly line of lots 13 and 22 and the east-west public line of lot 11, lying easterly of and alley, 20 feet wide, between lots 13 abutting the easterly line of lots 12 and 22, lying westerly of and abutting to 16 inclusive of the Plat of Wesson's Subdivision of the South 1/2 of Lot 17, Joseph Campau Farm, Private Claim 609, Detroit, Wayne County, Michigan, as recorded in Liber 4, Page 9, Plats, Wayne County records; also

All that part of the east-west public alley, 20 feet wide, in the block bounded by Chene, Joseph Campau, Larned and Congress, lying southerly of and abutting the southerly line of lots 1 to 6 south of Congress lying northerly of and abutting the northerly line of lots 1 to 12 north of Larned all inclusive of the Subdivision of the Chene Farm as recorded in Liber 1, Page 29, Plats, Wayne County records; lying southerly of and abutting the southerly line of lots 1 to 9 inclusive of G. W. Lee's section of the Chene Farm as recorded in Liber 1, Page 143, Plats, Wayne County records, lying northerly of and abutting the northerly line of lots 1 to 5, lying southerly of and abutting the southerly line of lots 15 to 19 all inclusive of Caplis' subdivision of Block 14, Joseph Campau Farm, Private Claim 609 as recorded in Liber 1, Page 224, Plats, Wayne County records; also

All that part of the north-south public alley, 15 feet wide, first west of Joseph Campau Avenue, between Larned and Congress lying easterly of and abutting the easterly line of lot 15 and the northerly 60.15 feet of lot 5, lying easterly of and abutting the easterly line of the east-west public alley, 20 feet wide, between lots 5 and 15, lying westerly of and abutting the westerly line of lots 9 to 14 and the northerly 27.15 feet of lot 8 inclusive of the above mentioned subdivision; also

All that part of the north-south public alley, 20 feet wide, first east of Joseph Campau Avenue, between Larned and Congress lying easterly of and abutting the easterly line of lots 1 to 6 south of Fort, and lying northerly of and abutting the northerly line of lots 1 to 6 north of

All that part of the north-south public alley, 20 feet wide, first westerly of Joseph Campau Avenue, between McDougall, between Congress and Fort Streets lying easterly of and abutting the easterly line of lots 2 and 9 and the 20 foot wide east-west alley between said lots 2 and 9, lying westerly of and abutting the westerly line of lots 3 to 8 inclusive of Block 5 of the above mentioned subdivision; also

All that part of the north-south public alley, 20 feet wide, first easterly of Joseph Campau, between Fort Street and Lafayette Avenue lying easterly of and abutting the easterly line of lots 5 to 11 and the southerly 23.55 feet of lot 12; lying westerly of and abutting the westerly

STATE OF MICHIGAN)
CITY OF DETROIT)

ss.

SHORT FORM--TRUE COPY CERTIFICATE

I, THOMAS D. LEADBETTER, CITY CLERK of the City of Detroit, do hereby certify that the annexed paper is a True Copy of a Resolution

adopted by the Common Council on

NOV 5 1969

and approved by the Mayor on

NOV 10 1969

as appears from the Journal of said Common Council, on file in my office.

IN WITNESS WHEREOF, I have hereunto set my hand and affixed the Corporate Seal of said City, at Detroit, on

Wayne
H330
H34
H553
H330
10263
10229
10572
10564
10536
10561
130
142
10571
10532
11361
52

line of the southerly 68.16 feet of lot 15, westerly of and abutting the westerly line of lot 4 and the 20 foot wide east-west alley between said lots 4 and 15 inclusive of Daniel J. and Louis P. Campau Subdivision of Block 19 of the Subdivision of the Joseph Campau Farm, Private Claim 609, Detroit, Wayne County, Michigan, as recorded in Liber 7, Page 79, Plats, Wayne County records; also

All that part of the east-west public alley, 20 feet wide, in the block bounded by Joseph Campau, McDougall, Fort and Lafayette lying northerly of and abutting the northerly line of lots 1 to 4, lying southerly of and abutting the southerly line of lots 15 to 18 inclusive of the above mentioned subdivision; lying southerly of and abutting the southerly line of lots 9 and 10, lying northerly of and abutting the northerly line of lots 1 and 2 inclusive of E. Wendell's Subdivision of Block 7 and 8, McDougall Farm, Detroit, Wayne County, Michigan, as recorded in Liber 2, Page 22, Plats, Wayne County records; also

All that part of the north-south public alley, 20 feet wide, first west of McDougall Avenue, between Fort Street and Lafayette lying westerly of and abutting the westerly line of lots 3 to 6 and the southerly 19.84 feet of lot 7, lying easterly of and abutting the easterly line of lot 2, and the southerly 68.16 feet of lot 9 easterly of and abutting the easterly line of the east-west alley, 20 feet wide, between said lots 2 and 9, inclusive of the above mentioned subdivision; also

All that part of the north-south public alley, 20 feet wide, first east of McDougall Avenue, between Fort Street and Lafayette lying easterly of and abutting the easterly line of lots 3 to 6 and the southerly 32.54 feet of lot 7, lying westerly of and abutting the westerly line of lot 2 and the southerly 68.16 feet of lot 9, westerly of and abutting the westerly line of the east-west alley, 20 feet wide, between lots 2 and 9, inclusive of the above mentioned subdivision; also

All that part of the east-west public alley, 20 feet wide, in the block bounded by McDougall, Elmwood, Fort Street and Lafayette lying northerly of and abutting the northerly line of lots 1 and 2, lying southerly of and abutting the southerly line of lots 9 and 10 inclusive of the above mentioned subdivision; lying northerly of and abutting the northerly line of lots 1 to 11, lying southerly of and abutting the southerly line of lots 22 to 32, mentioned subdivision; lying inclusive of William B. Wesson's northerly line of lots 9 to 12, lying Section of the B. Chapoton Farm, northerly of and abutting the Detroit, Wayne County, Michigan, as recorded in Liber 1, Page 112, Plats, Wayne County records; also

All that part of the north-south public alley, 20 feet wide, first

westerly of Elmwood Avenue, between Fort Street and Lafayette lying westerly of and abutting the westerly line of lots 12 to 18 and the southerly 11.13 feet of lot 19, lying easterly of and abutting the easterly line of lot 11 and the southerly 68.16 feet of lot 22 lying easterly of and abutting the easterly line of the east-west alley, 20 feet wide, between lots 11 and 22, all inclusive of the above mentioned subdivision; also

All that part of the east-west alley, 20 feet wide, in the block bounded by McDougall, Elmwood, Congress and Fort Street lying northerly of and abutting the northerly line of lots 1 to 3, lying southerly of and abutting the southerly line of lots 16 to 18 inclusive of the above mentioned subdivision; lying southerly of and abutting the southerly line of lots 1 to 11, lying northerly of and abutting the northerly line of lots 24 to 34 inclusive of McLean's Section of the B. Chapoton Farm, being part of Private Claims 11 and 453, Detroit, Wayne County, Michigan, as recorded in Liber 1, Page 102, Plats, Wayne County records; also

All that part of the north-south public alley, 20 and 16 feet wide, first westerly of Elmwood between Congress and Fort, lying westerly of and abutting the westerly line of lots 12 to 23, lying easterly of and abutting the easterly line of lots 11 and 24 and the 20 foot wide east-west alley between said lots 11 and 24, inclusive of the above mentioned subdivision; also

All that part of the north-south public alley, 20 feet wide, first easterly of McDougall, between Larned and Congress Streets lying easterly of and abutting the easterly line of lots 5 to 7 and the northerly 39.78 feet of lot 4; lying westerly of and abutting the westerly line of lot 6 and the northerly 66.15 feet of lot 2, westerly of and abutting the westerly line of the east-west public alley, 20 feet wide, between said lots 2 and 8, inclusive of Emory Wendell's Subdivision of Block 3, McDougall Farm, Detroit, Wayne County, Michigan, as recorded in Liber 4, Page 36, Plats, Wayne County records; also

All that part of the east-west public alley, 20 feet wide, in the block bounded by McDougall, Elmwood, Larned and Congress lying northerly of and abutting the northerly line of lots 1 and 2, lying southerly of and abutting the southerly line of lots 8 and 9, inclusive of the above mentioned subdivision; lying northerly of and abutting the northerly line of lots 9 to 12, lying southerly of and abutting the southerly line of lots 18 to 21 inclusive of the Subdivision of that portion of the B. Chapoton Farm, Private Claims 11 and 453, lying

between the north side of Jefferson and the north side of Congress, Detroit, Wayne County, Michigan, as recorded in Liber 1, Page 153, Plats, Wayne County records; also

All that part of the north-south public alley, 20 feet wide, first westerly of Elmwood, northerly of Larned, lying easterly of and abutting the easterly line of the northerly 60.0 feet of lot 12, easterly of and abutting the easterly line of the east-west alley, 20 feet wide, between lots 12 and 18, lying westerly of and abutting the westerly line of the northerly 43.0 feet of lot 14 and the southerly 40.0 feet of lot 15 inclusive of the above mentioned subdivision; also

All that part of the north-south public alley, 20 feet wide, in the block bounded by Elmwood, Leib, Larned and Congress lying easterly of and abutting the easterly line of lots 17 and the northerly 60 feet of lot 16 and the vacated 20 foot wide east-west alley between lots 16 and 17 inclusive of the Athletic Association Subdivision of the northerly 260 feet of lots 1, 2, 3, 4 and 5 of the plat of the George Hunt Farm, south of Gratiot Avenue, Detroit, Wayne County, Michigan, as recorded in Liber 21, Page 40, Plats, Wayne County records; lying westerly of and abutting the westerly line of lot 40 and the northerly 60.0 feet of lot 10 and the east-west public alley, 20 feet wide, between said lots 10 and 40, inclusive of the Plat of L. C. Elbert's Subdivision of lot 6 and lots 7 and 8 of the George Hunt Farm extended to Jefferson Avenue, Detroit, Wayne County, Michigan, as recorded in Liber 3, Page 14, Plats, Wayne County records; also

All that part of the east-west public alley, 20 feet wide, in the block bounded by Elmwood, Leib, Larned and Congress lying north of and abutting the north line of lots 11 to 24, lying southerly of and abutting the southerly line of lots 25 to 33 and the easterly 18.20 feet of lot 39 inclusive of the above mentioned subdivision; lying northerly of and abutting the northerly line of lot 1, lying southerly of and abutting the southerly line of lots 2 and 3 inclusive of James Dewey's Subdivision of the west part of Lot 4, Leib Farm, Detroit, Wayne County, Michigan as recorded in Liber 1, Page 233, Plats, Wayne County records; lying southerly of and abutting the southerly line of the portion lying southerly of and abutting the southerly line of Congress, lying northerly of and abutting the northerly line of the portion of lot 4 lying northerly of and abutting the northerly line of Larned Street inclusive of the Subdivision of the Leib Farm between the river and rear lines of the Private Claims, Detroit, Wayne County, Michigan, as recorded in Liber 45, Pages 664, 665.

STATE OF MICHIGAN)
CITY OF DETROIT)

SS.

SHORT FORM--TRUE COPY CERTIFICATE

I, THOMAS D. LEADBETTER, CITY CLERK of the City of Detroit, do hereby certify that the annexed paper is a True Copy of a Resolution

adopted by the Common Council on

and approved by the Mayor on

as appears from the Journal of said Common Council, on file in my office.

IN WITNESS WHEREOF, I have hereunto set my hand and affixed the Corporate Seal of said City, at Detroit, on

11380

NOV 5 1969
NOV 10 1969

666, and 667 Plats, Wayne County records; lying southerly of and abutting the southerly line of lots 1 to 4 inclusive of the Plat of part of Lot 4 of the Subdivision of the Leib Farm, Detroit, Wayne County, Michigan as recorded in Liber 7, Page 70, Plats, Wayne County records, also

All that part of the east-west public alley, 20 feet wide in the block bounded by Leib, Mt. Elliott, Larned and Congress lying northerly of and abutting the northerly line of lots 3 and 4 of the Plat of the west ½ of lots 5 and 7 of the subdivision of the Leib Farm, as recorded in Liber 1, Page 161, Plats, Wayne County records; lying southerly of and abutting the southerly line of lots A, B and C of Albrecht's Subdivision of lots 5 and 6 of the subdivision of part of outlot 5, Leib Farm, as recorded in Liber 3, Page 29, Plats, Wayne County records; lying northerly of and abutting the northerly line of lots 6 to 13, lying southerly of and abutting the southerly line of lots 14 to 21, inclusive of John Heffron's Subdivision of the east ½ of outlot 5, the west ½ of outlot 6, and the south ½ of the east ½ of outlot 7, Leib Farm, Detroit, as recorded in Liber 1, Page 296, Plats, Wayne County records; also

All that part of the east-west public alley, 20 feet wide, in the block bounded by vacated Leib Street, Mt. Elliott, Congress and Fort Street lying northerly of and abutting the northerly line of lots 22 to 29, lying southerly of and abutting the southerly line of lots 30 to 37 inclusive of the above mentioned subdivision; lying northerly of and abutting the northerly line of lots 7 and 8, lying southerly of and abutting the southerly line of lots 9 and 10 inclusive of the Plat of the West ½ of lots 5 and 7 of the subdivision of the Leib Farm as recorded in Liber 1, Page 161, Plats, Wayne County records; also

All that part of the north-south public alley, 20 feet wide, first westerly of Mt. Elliott, between Congress and Fort Street lying westerly of and abutting the westerly line of lots 13 to 22 inclusive of Hunt and Bristol's Subdivision of the east ½ of Lot 6, Leib Farm, Detroit, Wayne County, Michigan, as recorded in Liber 1, Page 283, Plats, Wayne County records; lying easterly of and abutting the easterly line of lots 29 and 30 and the east-west public alley, 20 feet wide, between said lots 29 and 30 of John Heffron's Subdivision as recorded in Liber 1, Page 296, Plats, Wayne County records; also

All that part of the east-west public alley, 20 feet wide, in the block bounded by vacated Leib Street, Mt. Elliott, Fort and Lafayette lying northerly of and abutting the

northerly line of lots 11 and 12, lying southerly of and abutting the southerly line of lots 13 and 14 inclusive of the Plat of the west ½ of lots 5 and 7 of the Leib Farm as recorded in Liber 1, Page 161, Plats, Wayne County records; lying northerly of and abutting the northerly line of lots 38 to 45, lying northerly of and abutting the northerly line of the north-south alley, 20 feet wide, which lies easterly of and abutting the easterly line of lot 45; lying southerly of and abutting the southerly line of lots 52 to 55, inclusive of John Heffron's Subdivision as recorded in Liber 1, Page 296, Plats, Wayne County records; lying southerly of and abutting the southerly line of outlot 7, of the Subdivision of the Leib Farm between the river and the rear lines of the Private Claims, as recorded in Liber 45, Pages 664, 665, 666 and 667, Plats, Wayne County records; also

All that part of the north-south public alley, 20 feet wide, first westerly of Mt. Elliott between Fort and Lafayette, lying easterly of and abutting the easterly line of lot 45, lying westerly of and abutting the westerly line of lots 46, 47 and the southerly 20.41 feet of lot 48 inclusive of John Heffron's Subdivision as recorded in Liber 1, Page 296, Plats, Wayne County records; lying westerly of and abutting the westerly line of lots 23 and 24 of Hunt and Bristol's Subdivision of the east ½ of Lot 6, Leib Farm as recorded in Liber 1, Page 283, Plats, Wayne County records; also

All that part of the east-west public alley, 20 feet wide, westerly of Leib Street, between Lafayette and Monroe Avenues lying northerly of and abutting the northerly line of lots 20 to 24; lying southerly of and abutting the southerly line of lots 29 to 32 inclusive of the Plat of the west ½ of lots 5 and 7 of the subdivision of the Leib Farm, as recorded in Liber 1, Page 161, Plats, Wayne County records; also

All that part of the east-west public alley, 20 feet wide, in the block bounded by Leib, Mt. Elliott, Lafayette and Monroe lying northerly of and abutting the northerly line of lots 25 and 26, southerly of and abutting the southerly line of lots 27 and 28, inclusive of the above mentioned subdivision; lying northerly of and abutting the northerly line of lots 1 to 7; southerly of and abutting the southerly line of lot 14, inclusive of Palmer's Subdivision of part of east ½ of Lot 7 lying north of Champlain Street (Lafayette) of the subdivision of the Leib Farm, as recorded in Liber 12, Page 18, Plats, Wayne County records; also

All that part of the north-south

public alley, 20 feet wide, first westerly of Mt. Elliott between Lafayette and Monroe Avenues lying easterly of and abutting the easterly line of the northerly 68.16 feet of lot recorded in Liber 1, Page 161, Plats, Wayne County records; lying between said lots 7 and 14; lying westerly of and abutting the westerly line of lots 9 to 11 and the northerly 14.66 feet of lot 8 inclusive of the above mentioned subdivision; also

All that part of Monroe Avenue, 50 feet wide, westerly of Leib Street, lying northerly of and abutting the northerly line of lots 29 to 30, lying southerly of and abutting the southerly line of lots 31 to 38 inclusive of the Plat of the west ½ of lots 5 and 7, of the Subdivision of the Leib Farm as recorded in Liber 1, Page 161, Plats, Wayne County records; also

All that part of Fort Street, 50 feet wide, between Chene Street and Joseph Campau Avenue, lying southerly of and abutting the southerly line of lots 1 to 6 north of Fort Street and lying northerly of and abutting the northerly line of lots 1 to 6 south of Fort Street, all inclusive of the Subdivision of the Chene Farm between Catherine (Madison) and Larned Streets, Detroit, Wayne County, Michigan, as recorded in Liber 1, Page 29, Plats, Wayne County records; lying northerly of and abutting the northerly line of lots 19 to 27; lying southerly of and abutting the southerly line of lots 28 to 36, inclusive of G. W. Lee's section of the Chene Farm being the subdivision of lots 7, 8, 9, 10, 11 and 12 on the north and south sides of Congress, Fort, Lafayette, Crogham (Monroe) and Macomb, Detroit, Wayne County, Michigan, as recorded in Liber 1, Page 143, Plats, Wayne County records; lying northerly of and abutting the northerly line of lots 1 and lots 18 to 22 and the north-south alley, 20 feet wide between lots 1 and 22 inclusive of the subdivision of Block 16, Joseph Campau Farm, Private Claim 609, as recorded in Liber 1, Page 256, Plats, Wayne County records; lying southerly of and abutting the southerly line of lot 12 and lots 13 to 17 and the north-south public alley, 20 feet wide, between lots 12 and 13 inclusive of the Subdivision of Block 18, of the subdivision of the Joseph Campau Farm, Private Claim 609, as recorded in Liber 1, Page 266, Plats, Wayne County records; also

All that part of Fort Street, 50 feet wide, between Joseph Campau and McDougall Avenues lying northerly of and abutting the northerly line of lots 1 to 6 of Matilda V. Chapoton's Subdivision of Block 17, Private Claim 609, as recorded in Liber 1, Page 201, Plats, Wayne County records; northerly of and abutting the northerly line of lots 8, 9, and 10 and

11380

STATE OF MICHIGAN)
CITY OF DETROIT)

S.S.

SHORT FORM--TRUE COPY CERTIFICATE

I, THOMAS D. LEADBETTER, CITY CLERK of the City of Detroit, do hereby certify that the annexed paper is a True Copy of a Resolution

adopted by the Common Council on

NOV 5 1969

and approved by the Mayor on

NOV 10 1969

as appears from the Journal of said Common Council, on file in my office.

IN WITNESS WHEREOF, I have hereunto set my hand and affixed the Corporate Seal of said City, at Detroit, on

the 20 foot wide north-south alley between lots 8 and 9 inclusive of E. Wendell's Subdivision of Blocks 5 and 6 of the McDougall Farm, as recorded in Liber 1, Page 288, Plats, Wayne County records; lying southerly of and abutting the southerly line of lots 1 to 5 and the north-south alley, 20 feet wide between lots 4 and 5 inclusive of Daniel J. and Louis P. Campau's Subdivision of Block 19, of the subdivision of the Joseph Campau Farm, Private Claim, 609, as recorded in Liber 7, Page 79, Plats, Wayne County records; lying southerly of and abutting the southerly line of lots 1, 2 and 3 and the 20 foot wide, north-south alley between lots 2 and 3 inclusive of E. Wendell's Subdivision of Block 7 and 8, McDougall Farm, as recorded in Liber 2, Page 22, Plats, Wayne County records; and therefore be it

RESOLVED, that the above-described streets and alleys are hereby vacated as public streets and alleys to become a part and parcel of the adjoining property; and be it further

RESOLVED, that upon proper application, the Department of Public Works shall issue to the Detroit Edison Company, the Michigan Bell Telephone Company, and the Michigan Consolidated Gas Company, permits to relocate their pipes, poles and lines from the vacated streets and alleys to public streets most conveniently located in reference to the vacated streets and alleys and consistent with the public health, safety, convenience, and general welfare; and be it further

RESOLVED, that the Detroit Edison Company, the Michigan Bell Telephone Company, and the Michigan Consolidated Gas Company are hereby directed to remove all their pipes, poles and lines from the vacated streets and alleys without expense to the City within thirty days of receipt of a copy of this resolution; and be it further

RESOLVED, that all that part of Congress Street, 60 feet wide, between Chene and McDougall Avenues, lying southerly of and abutting the southerly line of lots 1 to 6 which lie north of Congress, northerly of and abutting the northerly line of lots 1 to 6 which lie south of Congress, inclusive of the Subdivision of the Chene Farm between Catherine (Madison) and Larned Streets as recorded in Liber 1, Page 29, Plats, Wayne County records; lying northerly of and abutting the northerly line of lots 1 to 9, southerly of and abutting the southerly line of lots 10 to 18, inclusive of G. W. Lee's section of the Chene Farm as recorded in Liber 1, Page 143, Plats, Wayne County records; lying northerly of and abutting the northerly line of lots 14

to 19 and the 15 foot wide north-south alley between lots 14 and 15, inclusive of Caplis' Subdivision of Block 14, Joseph Campau Farm as recorded in Liber 1, Page 224, Plats, Wayne County records; lying southerly of and abutting the southerly line of lots 12 to 17 and the north-south alley, 20 feet wide between lots 12 and 13, inclusive of the Subdivision of Block 16, Joseph Campau Farm, Private Claim 609, as recorded in Liber 1, Page 256, Plats, Wayne County records; abutting on the north and south of said Congress Street right of way, 60 feet wide, by Joseph Campau Street, 70 feet wide; lying northerly of and abutting the northerly line of lot 1, and lots 16 to 20 and the 20 foot wide north-south alley between lots 1 and 20 inclusive of the Subdivision of Block 15, Joseph Campau Farm, Private Claim, 609, as recorded in Liber 1, Page 266, Plats, Wayne County records; lying southerly of and abutting the southerly line of lots 7 to 12 and the 18 foot wide north-south public alley between lots 11 and 12 inclusive of the Plat of Wesson's Subdivision of the south 1/2 of lot 17, Joseph Campau Farm, Private Claim 609, as recorded in Liber 4, Page 9, Plats, Wayne County records; lying southerly of and abutting the southerly line of lots 1, 2 and 3 and the 20 foot wide north-south public alley between lots 2 and 3 inclusive of Block 5 of E. Wendell's Subdivision of Blocks 5 and 6, McDougall Farm, as recorded in Liber 1, Page 288, Plats, Wayne County records; lying northerly of and abutting the northerly line of Lot 4 (said line being 252 feet long) said lot abutting the southerly line of Congress, the westerly line of McDougall and the northerly line of Larned, of the McDougall Farm in Private Claims 9 and 454; also

All that part of Congress Street, 60 feet wide, between McDougall Avenue and Elmwood Avenue, lying northerly of and abutting the northerly line of lot 7 and the north-south alley, 20 feet wide; between lots 7 and 8 inclusive of Emory Wendell's Subdivision of Block 3, McDougall Farm, as recorded in Liber 4, Page 36, Plats, Wayne County records; lying southerly of and abutting the southerly line of lot 4 and the 20 foot wide north-south alley between lots 3 and 4 inclusive of E. Wendell's Subdivision of Blocks 5 and 6, McDougall Farm, as recorded in Liber 1, Page 288, Plats, Wayne County records; lying southerly of and abutting the southerly line of lots 23, 24 and 25, the easterly 4.0 feet of lot 26, and the 16 foot wide north-south alley between lots 23 and 24; inclusive of McLeans section of the B. Chapoton Farm as recorded in Liber 1, Page 102, Plats, Wayne County records; lying northerly of and

abutting the northerly line of the easterly 169 feet of lot 17 of the Subdivision of that portion of the B. Chapoton Farm, Private Claims 11 and 453, lying between the north side of Jefferson and the north side of Congress, as recorded in Liber 1, Page 153, Plats, Wayne County records; also

All that part of Congress Street, 60 feet wide, between Elmwood Avenue and Leib Street, lying southerly of and abutting the southerly line of lots 36 to 63 and the 20 foot wide north-south alley between lots 36 and 37, inclusive of Miller and Hallock's Subdivision of Lot 9 and part of Lot 10, G. Hunt Farm as recorded in Liber 5, Page 22, Plats, Wayne County records; lying north of and abutting the north line of lot 1 and 2 of the Plat of the George Hunt Farm, south of Gratiot Road, recorded in Liber 27, Pages 251, 252 and 253, Deeds, Wayne County records; lying northerly of and abutting the northerly line of lots 17 to 24 and the 20 foot wide north-south public alley abutting the present east line of lot 17, (said alley was previously the easterly 20 feet of lot 17) inclusive of the Athletic Association Subdivision of the northerly 260 feet of lots 1, 2, 3, 4 and 5 of the Plat of the George Hunt Farm, south of Gratiot Avenue, as recorded in Liber 21, Page 40, Plats, Wayne County records; lying northerly of and abutting the northerly line of lots 25 to 40 inclusive of the Plat of L. C. Elbert's Subdivision of Lot 6 and Lots 7 and 8 of the George Hunt Farm, extended to Jefferson Avenue, as recorded in Liber 3, Page 14, Plats, Wayne County records; lying northerly of and abutting the northerly line of lots 2 and 3, southerly of and abutting the southerly line of lots 4 and 5 inclusive of James Dewey's Subdivision of the west part of Lot 4, Leib Farm, as recorded in Liber 1, Page 283, Plats, Wayne County records; lying northerly of and abutting the northerly line of that part of lot 4 lying southerly of Congress Street, southerly of and abutting the southerly line of that part of lot 4 lying northerly of Congress Street inclusive of the Subdivision of the Leib Farm between the river and the rear lines of Private Claims as recorded in Liber 45, Pages 664, 665, 666 and 667, Deeds, Wayne County records; lying northerly of and abutting the northerly line of lots 1 to 4 inclusive of the Plat of part of Lot 4 of the subdivision of the Leib Farm, as recorded in Liber 7, Page 70, Plats, Wayne County records; lying southerly of and abutting the southerly line of lots G, H, I, J, inclusive of G. W. Hunt's subdivision of part of Lot 4, Leib Farm, as recorded in Liber 1, Page 271, Plats, Wayne County records; also

11380

STATE OF MICHIGAN)
CITY OF DETROIT)

SS.

SHORT FORM--TRUE COPY CERTIFICATE

I, THOMAS D. LEADBETTER, CITY CLERK of the City of Detroit, do hereby certify that the annexed paper is a True Copy of a Resolution

adopted by the Common Council on

NOV 5 1969

and approved by the Mayor on

NOV 10 1969

as appears from the Journal of said Common Council, on file in my office.

IN WITNESS WHEREOF, I have hereunto set my hand and affixed the Corporate Seal of said City, at Detroit, on

NOV 17 1969

All that part of Congress Street, 60 feet wide, between the westerly line of Leib Street and the westerly line of Mt. Elliott Avenue as widened to 120 feet abutting on the north by Leib Street, 40 feet wide, also abutting on the south by Leib Street, 40 feet wide; lying northerly of and abutting the northerly line of lots A, B and C inclusive of Albrecht's Subdivision of lots 5 and 6 of the subdivision of part of outlot 5, Leib Farm, as recorded in Liber 3, Page 29, Plats, Wayne County records; lying southerly of and abutting the southerly line of lots 7 and 8, inclusive of the Plat of the west half of lots 5 and 7 of the subdivision of the Leib Farm as recorded in Liber 1, Page 161, Plats, Wayne County records; lying northerly of and abutting the northerly line of lots 14 to 21 and the westerly 10 feet of the 20 foot wide north-south alley abutting the easterly line of lot 14, lying southerly of and abutting the southerly line of lots 22 to 29 and the westerly 10 feet of the 20 foot wide north-south alley abutting the easterly line of lot 29, all inclusive of John Heffron's Subdivision of the east half of outlot 5, the west half of outlot 6 and the south half of the east half of outlot 7, Leib Farm, Detroit, Wayne County, Michigan, as recorded in Liber 1, Page 296, Plats, Wayne County records; lying southerly of and abutting the southerly line of the westerly 59.4 feet of lot 13 and the easterly 10 feet of the 20 foot wide north-south alley abutting the westerly line of said lot 13, lying northerly of and abutting the northerly line of the westerly 59.4 feet of lot 12 and the easterly 10 feet of the 20 foot wide north-south alley abutting the westerly line of said lot 12, all inclusive of Hunt and Bristol's Subdivision of the east half of Lot 6, Leib Farm as recorded in Liber 1, Page 233, Plats, Wayne County records; also

All that part of Leib Street, 40 feet wide, between Jefferson Avenue and Larned Street lying easterly of and abutting the easterly line of that part of Lot 4 lying between Jefferson Avenue and Larned Street inclusive of the Subdivision of Leib Farm as recorded in Liber 45, Pages 664, 665, 666 and 667, Deeds, Wayne County records; lying westerly of and abutting the westerly line of lot 2 of the Plat of the west half of lots 5 and 7 of the subdivision of the Leib Farm as recorded in Liber 1, Page 161, Plats, Wayne County records; also

All that part of Leib Street, 40 feet wide, between the north line of Larned Street as widened to 120 feet and the southerly line of Congress Street lying easterly of and abutting the easterly line of the northerly 60.15 feet of lot 4 lying north of Larned Street inclusive of the Subdivision of the Leib Farm as recorded in Liber 45,

Pages 664, 665, 666 and 667, Deeds, Wayne County records; lying easterly of and abutting the easterly line of lot 1 and the 20 foot wide east-west alley abutting the southerly line of said lot 1 of the Plat of part of Lot 4 of the subdivision of the Leib Farm as recorded in Liber 7, Page 70, Plats, Wayne County records; lying westerly of and abutting the westerly line of the northerly 60.15 feet of lot 3 of the Plat of the west half of lots 5 and 7 of the subdivision of the Leib Farm as recorded in Liber 1, Page 161, Plats, Wayne County records; lying westerly of and abutting the westerly line of the 20 foot wide, east-west alley, which lies between the northerly line of lot 3 of the above mentioned subdivision, and the southerly line of lot A of Albrecht's Subdivision of lots 5 and 6 of the subdivision of part of outlot 5, Leib Farm, as recorded in Liber 3, Page 29, Plats, Wayne County records; lying westerly of and abutting the westerly line of lot A of the above mentioned subdivision; also

All that part of Elmwood Avenue, 60 feet wide, between Jefferson Avenue and Larned Street lying easterly of and abutting the easterly line of lot 1 of the subdivision of that portion of the B. Chapoton Farm, Private Claims 11 and 453 lying between the north side of Jefferson Avenue and the north side of Congress Street as recorded in Liber 1, Page 153, Plats, Wayne County records; lying westerly of and abutting the westerly line of lot 1 of the Plat of the George Hunt Farm south of Gratiot Road as recorded in Liber 27, Pages 251, 252 and 253, Deeds, Wayne County records; also

All that part of Elmwood Avenue 60 feet wide, between the northerly line of Larned Street, as widened to 120 feet to the northerly line of Congress Street, 60 feet wide, lying easterly of and abutting the easterly line of lots 15 to 17 and the northerly 45.10 feet of lot 14 inclusive of the subdivision of the B. Chapoton Farm, Private Claims 11 and 453 as recorded in Liber 1, Page 153, Plats, Wayne County records; lying easterly of and abutting the easterly line of Congress Street 60 feet wide; lying westerly of and abutting the westerly line of lots 1 and 2 and the northerly 21.50 feet of lot 3 inclusive of the Athletic Association Subdivision as recorded in Liber 21, Page 40, Plats, Wayne County records; lying westerly of and abutting the westerly line of lot 1 of the Plat of the George Hunt Farm as recorded in Liber 27, Pages 251, 252, and 253, Deeds, Wayne County records; lying westerly of and abutting the westerly line of Congress Street, 60 feet wide; also

All that part of Elmwood Avenue, 60 foot wide, between Congress Street and the north line of Fort Street 50 feet wide, lying easterly of and

abutting the easterly line of lots 12 to 23 inclusive of McLean's Section of the B. Chapoton Farm as recorded in Liber 1, Page 102, Plats, Wayne County records; lying easterly of and abutting the easterly line of Fort Street, 50 feet wide, lying westerly of and abutting the westerly line of lot A and lots 28 to 36 inclusive of Miller and Hallock's Subdivision of Lot 9 and part of Lot 10, G. Hunt Farm, as recorded in Liber 5, Page 22, Plats, Wayne County records; lying westerly of and abutting the westerly line of vacated Fort Street, 50 feet wide; also

All that part of Elmwood Avenue, 60 feet wide, between Fort Street and the southerly line of Lafayette Avenue as widened to 120 feet, lying easterly of and abutting the easterly line of lots 12 to 13 and the southerly 18.13 feet of lot 10 inclusive of William B. Wesson's Section of the B. Chapoton Farm as recorded in Liber 1, Page 112, Plats, Wayne County records; lying westerly of and abutting the westerly line of lots 1 to 5 of Hallock's Subdivision of part of lots 10 and 11 as recorded in Liber 2, Page 16, Plats, Wayne County records; lying westerly of and abutting the westerly line of lots 4 and 5 and the southerly 13.39 feet of lot 3 inclusive of Trowbridge's Subdivision of Lot 11 of the subdivision of George Hunt Farm as recorded in Liber 2, Page 14, Plats, Wayne County records; also

All that part of Leib Street, 50 feet wide, between Lafayette as widened to 120 feet and Monroe Avenue, lying easterly of and abutting the easterly line of the northerly 68.16 feet of lot 24, all of lot 29 and the 20 foot wide east-west alley between said lots 24 and 29; lying westerly of and abutting the westerly line of the northerly 68.16 feet of lot 25, all of lot 28 and the 20 foot wide east-west alley between said lots 25 and 28 inclusive of the Plat of the west half of lots 5 and 7 of the subdivision of the Leib Farm as recorded in Liber 1, Page 161, Plats, Wayne County Records; also

All that part of Monroe Avenue, 50 feet wide, between the westerly line of Leib Street and the westerly line of Mt. Elliott as widened to 120 feet, lying northerly of lots 27 and 28 northerly of and abutting the northerly line of Leib Street, 50 feet wide, lying southerly of and abutting the southerly line of lots 39 and 40 inclusive of the above mentioned subdivision; lying southerly of and abutting the southerly line of the westerly 45.90 feet of lot 1, all of lots 3 to 11 inclusive, of Jessie R. Puigh's Subdivision of the northerly part of the east half of Block 7 of the subdivision of the Leib Farm, Private Claim 15, as recorded in Liber 15, Page 23, Plats, Wayne County records; lying northerly of and abutting the northerly line of the easterly half of outlot

11380

STATE OF MICHIGAN)
CITY OF DETROIT)

ss.

SHORT FORM--TRUE COPY CERTIFICATE

I, THOMAS D. LEADBETTER, CITY CLERK of the City of Detroit, do hereby certify that the annexed paper is a True Copy of a Resolution

adopted by the Common Council on

NOV 5 1969

and approved by the Mayor on

NOV 10 1969

as appears from the Journal of said Common Council, on file in my office.

IN WITNESS WHEREOF, I have hereunto set my hand and affixed the Corporate Seal of said City, at Detroit, on

NOV 13 1969

except that part (54.10 feet) to be taken for widening of Mt. Elliott to 125 feet inclusive of the Subdivision of the Leib Farm between the river and the rear lines of the Private Claims, as recorded in Liber 45, Pages 664, 665, 666 and 667, Deeds, Wayne County Records; also

All that part of Fort Street, 50 feet wide, lying between St. Aubin and Dubois Street lying southerly of and abutting the southerly line of the easterly 44 feet of lot 4 and all of lot 5 inclusive of Section 17, lying northerly of and abutting the northerly line of the easterly 44 feet of lot 7 and all of lot 6 inclusive of Section 16, all of the foregoing inclusive of the Plat of the subdivision of Private Claims 14 and 587 as recorded in Liber 31, Page 91, Deeds, Wayne County records; lying northerly of and abutting the northerly line of lots 4 to 6, Block 6, lying southerly of and abutting the southerly line of lots 1 to 3, Block 7, inclusive of the Subdivision of the west half of Private Claim 91, between Jefferson and Clinton Avenues as alley, recorded in Liber 1, Page 34, Plats, Wayne County records; also

All that part of Fort Street, 50 feet wide, between McDougall and Elmwood lying southerly of and abutting the southerly line of lots 1, 2 and 3 and the 20 foot wide north-south alley between lots 2 and 3 inclusive of E. Wendell's Subdivision of Blocks 7 and 8, McDougall Farm, as recorded in Liber 2, Page 22, Plats, Wayne County records; lying northerly of and abutting the northerly line of lots 9, 16, 17 and 18 and the 20 foot wide north-south alley between lots 9 and 16 inclusive of E. Wendell's Subdivision of Blocks 5 and 6, McDougall Farm, as recorded in Liber 1, Page 288, Plats, Wayne County records; lying northerly of and abutting the northerly line of Block 12 of Theodore J. and Denis J. Campau's Plat of the subdivision of lots 1 to 4, the westerly 12.71 feet of lot 5, the easterly 17 feet of lot 10, lots 11 and 12 and the 20 foot wide north-south alley between said lots 11 and 12 all inclusive, of McLean's westerly of and abutting the westerly line of lot 1 of the Subdivision of Section of the B. Chapoton Farm as recorded in Liber 1, Page 102, Plats, Block 13, Joseph Campau Farm, Wayne County records; lying southerly of and abutting the southerly line of lots 1 to 4, the westerly 7.71 feet of lot 5, the easterly 24 feet of lot 10, lots 11 and 12 and the 20 foot wide north-south alley northerly line of Larned as widened to 120 feet and Congress lying easterly of inclusive of William B. Wesson's and abutting the easterly line of lots section of the B. Chapoton Farm as 9 to 14 and the northerly 20.49 feet of recorded in Liber 1, Page 112, Plats, lot 8 inclusive of Caplis' subdivision of Block 14, Joseph Campau Farm, Private Claim 609, as recorded in Wayne County records; also

All that part of Fort Street, 50 feet wide, between Leib Street and Mt. Elliott Avenue as widened to 120 feet lying northerly of and abutting the northerly line of lots 9 and 10, 8 and the northerly 0.51 feet of lot 9 southerly of and abutting the southerly line of lots 11 and 12, Joseph Campau Farm, Private Claim 609, as recorded in Liber 1, Page

266, Plats, Wayne County records; also

All that part of Joseph Campau Avenue, 70 feet wide, between Congress and the southerly line of Lafayette as widened to 120 feet, lying easterly of and abutting the easterly line of lots 1 to 12 of the Subdivision of Block 16, Joseph Campau Farm, Private Claim 609, as recorded in Liber 1, Page 256, Plats, Wayne County records; lying easterly of and abutting Fort Street, 50 feet wide; lying westerly of and abutting the westerly line of lots 12 to 16 inclusive of the Plat of Wesson's Subdivision of the south half of lot 17, Joseph Campau Farm, Private Claim 609, as recorded in Liber 1, Page 261, Plats, Wayne County records; lying westerly of and abutting the westerly line of lot 1 of Matilda J. Campau's Subdivision of Block 17, Joseph Campau Farm, Private Claim 609, as recorded in Liber 1, Page 261, Plats, Wayne County records; lying westerly of and abutting the westerly line of the 20 foot wide east-west alley lying between lots 1 and 16 of the above mentioned sub-division; lying westerly of and abutting Fort Street, 50 feet wide; lying easterly of and abutting the easterly line of lots 4 to 12 and the southerly 4.83 feet of lot 3, inclusive of the Subdivision of Block 18 of the subdivision of Joseph Campau Farm, Private Claim 609, as recorded in Liber 1, Page 266, Plats, Wayne County records; lying westerly of and abutting Fort Street, 50 feet wide; lying westerly of and abutting the westerly line of lots 5 to 11 and the southerly 16.55 feet of lot 12 inclusive of Daniel J. and Louis P. Campau Subdivision of Block 19 of the subdivision of the Joseph Campau Farm, Private Claim 609, as recorded in Liber 7, Page 79, Plats, Wayne County records; also

All that part of McDougall Avenue, 80 feet wide, between Jefferson Avenue and Larned lying easterly of and abutting the easterly line (said line being 200.48 feet long) of Lot 1 which is a part of the McDougall Farm in Private Claims 9 and 454; lying westerly of and abutting the westerly line of lot 1 of the subdivision of Block 2, McDougall Farm, Private Claims 9 and 454, as recorded in Liber 2, Page 28, Plats, Wayne County records; also

All that part of the westerly 15 feet of McDougall Avenue, 80 feet wide, between the northerly line of Larned as widened to 120 feet and the southerly line of Lafayette as widened to 120 feet lying easterly of and abutting the easterly line of the northerly 200.50 feet (said easterly line being 260.65 feet long) of Lot 4 which lies between Larned and Congress, said Lot 4 being a part of the McDougall Farm, in Private Claims 9 and 454; lying easterly of and abutting Congress Street, 60 feet

11380

STATE OF MICHIGAN)
CITY OF DETROIT) SS.

SHORT FORM--TRUE COPY CERTIFICATE

I, THOMAS D. LEADBETTER, CITY CLERK of the City of Detroit, do hereby certify that the annexed paper is a True Copy of a Resolution

adopted by the Common Council on

NOV 5 1969

and approved by the Mayor on

NOV 10 1969

as appears from the Journal of said Common Council, on file in my office.

IN WITNESS WHEREOF, I have hereunto set my hand and affixed the Corporate Seal of said City, at Detroit, on

wide; easterly of and abutting the easterly line of lots 3 to 3 of Block 5 of E. Wendell's Subdivision of Blocks 5 and 6, McDougall Farm as recorded in Liber 1, Page 288, Plats, Wayne County records; easterly of and abutting Fort Street, 50 feet wide; easterly of and abutting the easterly line of lots 3 to 6 and the southerly 30.55 feet of lot 7 inclusive of Block 8, of E. Wendell's subdivision of Blocks 7 and 8 of the McDougall Farm, as recorded in Liber 2, Page 22, Plats, Wayne County records; also

All that part of the easterly 15 feet of McDougall Avenue, 80 feet wide, between the northerly line of Larned Avenue as widened to 120 feet and the southerly line of Lafayette Avenue as widened to 120 feet, lying westerly of and abutting the westerly line of lots 4 to 7 and the northerly 0.48 feet of lot 3, inclusive, of Emory Wendell's Subdivision of Block 3, McDougall Farm as recorded in Liber 4, Page 26, Plats, Wayne County records; westerly of and abutting Congress Street, 60 feet wide; westerly of and abutting the westerly line of lots 4 to 9 inclusive of Block 6, of E. Wendell's Subdivision of Blocks 5 and 6, McDougall Farm, as recorded in Liber 1, Page 288, Wayne County records; westerly of and abutting Fort Street, 50 feet wide; westerly of and abutting the westerly line of lots 3 to 6 and the southerly 27.83 feet of lot 7 inclusive, of Block 7 of E. Wendell's Subdivision of Block 7 and 8, McDougall Farm as recorded in Liber 2, Page 22, Plats, Wayne County records; also

All that part of the north-south public alley, 20 feet wide, first easterly of McDougall, between Congress and Fort Street lying easterly of and abutting the easterly line of lots 4 to 9, lying westerly of and abutting the westerly line of lots 3 and 16 and the 20 foot wide east-west alley between said lots 3 and 16 inclusive of E. Wendell's Subdivision of Blocks 5 and 6 of the McDougall Farm as recorded in Liber 1, Page 288, Plats, Wayne County records;

Be and the same are hereby vacated as public streets and alley to become a part and parcel of the adjoining property subject to the following provisions:

1) Underground public easements are hereby reserved within the right-of-way of said streets and alley hereinabove described for public utilities.

2) The right to ingress and egress to and over said easements for the purpose of installing, maintaining, repairing, removing, or replacing of public utilities.

3) Public utilities shall not be installed on surface but only underground and no buildings or structures of any nature whatsoever (except necessary line fences) shall be

built or placed upon said easement; and further

Resolved, That the Detroit Edison Company and the Michigan Bell Telephone Company are hereby directed to remove all their overhead lines and poles from the vacated streets without expense to the City within thirty (30) days after receipt of a copy of this resolution; and be it further

Resolved, that all that part of the north-south public alley, 20 feet wide, first westerly of Mt. Elliott Avenue, between the northerly line of Larned as widened to 120 feet and Congress Street, lying easterly of and abutting the easterly line of lot 14 and the northerly 60.15 feet of lot 13 and the 20 foot wide east-west alley between lots 13 and 14 inclusive, of John Heffron's Subdivision of the east half of outlet 5, the west half of outlet 6, and the south half of the east half of outlet 7, Leib Farm, as recorded in Liber 1, Page 296, Plats, Wayne County records; lying westerly of and abutting the westerly line of lots 6 to 12 and the northerly 2.77 feet of lot 5 inclusive, of Hunt and Bristol's Subdivision of the east half of Lot 6, Leib Farm, as recorded in Liber 1, Page 283, Plats, Wayne County records.

Be and the same is hereby vacated as a public alley to become a part and parcel of the abutting property subject to the following provisions:

1. An easement the full width of the existing alley is reserved for the Detroit Metropolitan Water Services for the purpose of installing, maintaining, repairing, removing or replacing any water mains, fire hydrants and appurtenances with the right of ingress or egress at any time to, and over said easement for the purpose above set forth.

Free and easy access to the water mains, and appurtenances within the easement, is required for Detroit Metropolitan Water Services equipment including the use of backhoes, bull dozers, cranes or pipe trucks and other heavy construction equipment as necessary for alteration or repair of the main and facilities.

The Detroit Metropolitan Water Services retains the right to install suitable permanent main location guide posts over its water mains at reasonable intervals and at points of deflection.

2. Said owners of the adjoining property for their heirs and assigns agree that no building or structure of any nature whatsoever, including fences, porches, patios, balconies, et cetera shall be built upon said easement or that no grade changes or storage of materials shall be made within said easement without prior written approval and agreement with the Detroit Metropolitan Water Services.

3. That if at any time in the future, the owners of any lots abutting on said vacated alley shall request the removal and/or relocation of the aforementioned utilities in said easement, such owners shall pay all costs incident to such removal and/or relocation. It is further provided that if water mains, and/or appurtenances in said easement shall break or be damaged as a result of any action on the part of the owner, or assigns, then in such event the owner or assigns shall be liable for all costs incident to the repair of such broken or damaged mains and shall also be liable for all claims for damages resulting from his action, and be it further

Resolved, that all that part of the east-west public alley, 20 feet wide in the block bounded by Elmwood, Leib, Larned and Congress lying northerly of and abutting the northerly line of lot 10, lying southerly of and abutting the southerly line of lot 40 and the westerly 11.80 feet of lot 39 inclusive of the Plat of L. C. Elbert's Subdivision of Lot 6 and Lots 7 and 8 of the George Hunt Farm extended to Jefferson Avenue, as recorded in Liber 3, Page 14, Plats, Wayne County records;

Be and the same is hereby vacated to become a part and parcel of the abutting property subject to the following provisions

1) PROVIDED, That by reason of the vacation of the above property, the City of Detroit does not waive any rights to the sewers located or to be located therein, and, at all times, shall have the right to enter upon the premises, if found necessary to repair said sewers, alter, service or install same; and further

2) PROVIDED, That no building shall be constructed over said sewers without the prior approval of such building construction by the Sewer Design Section of the Detroit Metropolitan Water Services and the Department of Buildings and Safety Engineering; and further

3) PROVIDED, In the event that the sewer located or to be located in said property shall break, causing damage to any construction, property or materials above, the petitioners and their assigns, by acceptance of the permit for construction over said sewer, waive all claims for damages; and further

4) PROVIDED, That if the sewer located or to be located in said property shall break or be damaged, as a result of any action on the part of the petitioner, or assigns (by way of illustration but not limitation, such as storage of excessive weights of materials, or any construction not in accordance with Provision 2, mentioned above), then in such event, the petitioner or assigns shall be liable for all costs incidental to the

repair of such broken or damaged sewer; and be it further

RESOLVED, That upon proper application, the Department of Public Works shall issue to the Detroit Edison Company, the Michigan Bell Telephone Company, and the Michigan Consolidated Gas Company permits to relocate their pipes, pole and lines from the vacated alley to public streets most conveniently located in reference to the vacated alley and consistent with the public health, safety convenience and general welfare; and be it further

RESOLVED, That the Detroit Edison Company, the Michigan Bell Telephone Company, and the Michigan Consolidated Gas Company are hereby directed to remove all the pipes, poles and lines from the vacated alley without expense to the City within thirty days of receipt of a copy of this resolution; and be it further;

RESOLVED, That the City Clerk hereby directed to mail to the Detroit Edison Company, the Michigan Bell Telephone Company and the Michigan Consolidated Gas Company a certified copy of the resolution.

Adopted as follows:

Yeas — Councilmen Beck, Hood, Miriani, Ravitz, Rogell, Tindal, Van Antwerp, Wierzbicki and President Carey—9.

Nays—None.

11380

STATE OF MICHIGAN)
CITY OF DETROIT) SS.

SHORT FORM--TRUE COPY CERTIFICATE

I, THOMAS D. LEADBETTER, CITY CLERK of the City of Detroit, do hereby certify that the annexed paper is a True Copy of a Resolution

adopted by the Common Council on

NOV 5 1969

and approved by the Mayor on

NOV 10 1969

as appears from the Journal of said Common Council, on file in my office,

IN WITNESS WHEREOF, I have hereunto set my hand and affixed the Corporate Seal of said City, at Detroit, on

NOV 13 1969

Wayne
11380

G. W. LEE'S SECTION of
the Chene Farm being
subdivision of Lots 7,
8,9,10,11 and 12 of
the north and south
sides of Congress,
Fort, Lafayette,
Croghan and Macomb
Streets (Croghan now
Monroe)
October 18, 1864
Detroit Liber 1
Page 143

CHENE

ST.

CLINTON AVE.

MACOMB ST.

MONROE AVE.

LAFAYETTE AVE.

AVE

JOSEPH CAMPAU

B					
A					
DESCRIPTION		Drawn	Chkd	Appd	Date
REVISIONS					
DRAWN BY D. J. P.	APPROVED				
TRACED BY	APPROVED				
CHECKED	APPROVED				
CITY ENGINEER					

G.W. LEE'S SUBN.
CHENE FARM

VACATIONS

EASEMENTS

SCALE 1"=200'

CITY OF DETROIT
Dept. of Public Works
City Engineers Office

Job No.

Drwg. No.

Date