LAW'S SUBDN

OF PART OF LOT 8 OF
MILITARY RESERVE T 2 S. R 10 E.
VILLAGE OF DEARBORN
WAYNE CO. MICH.
MAY 21st 1888.

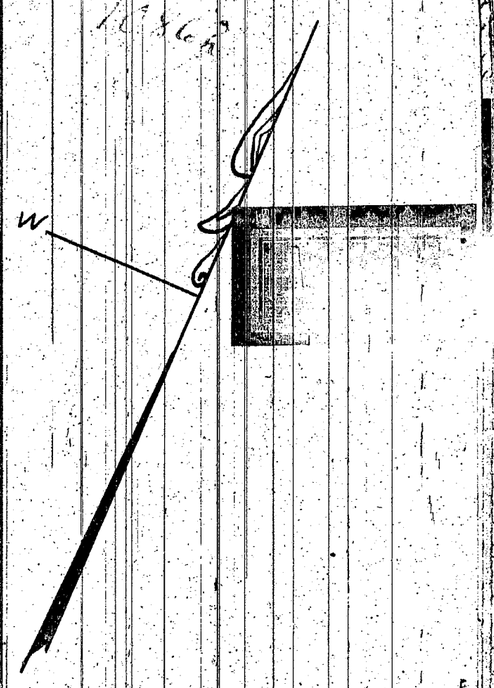

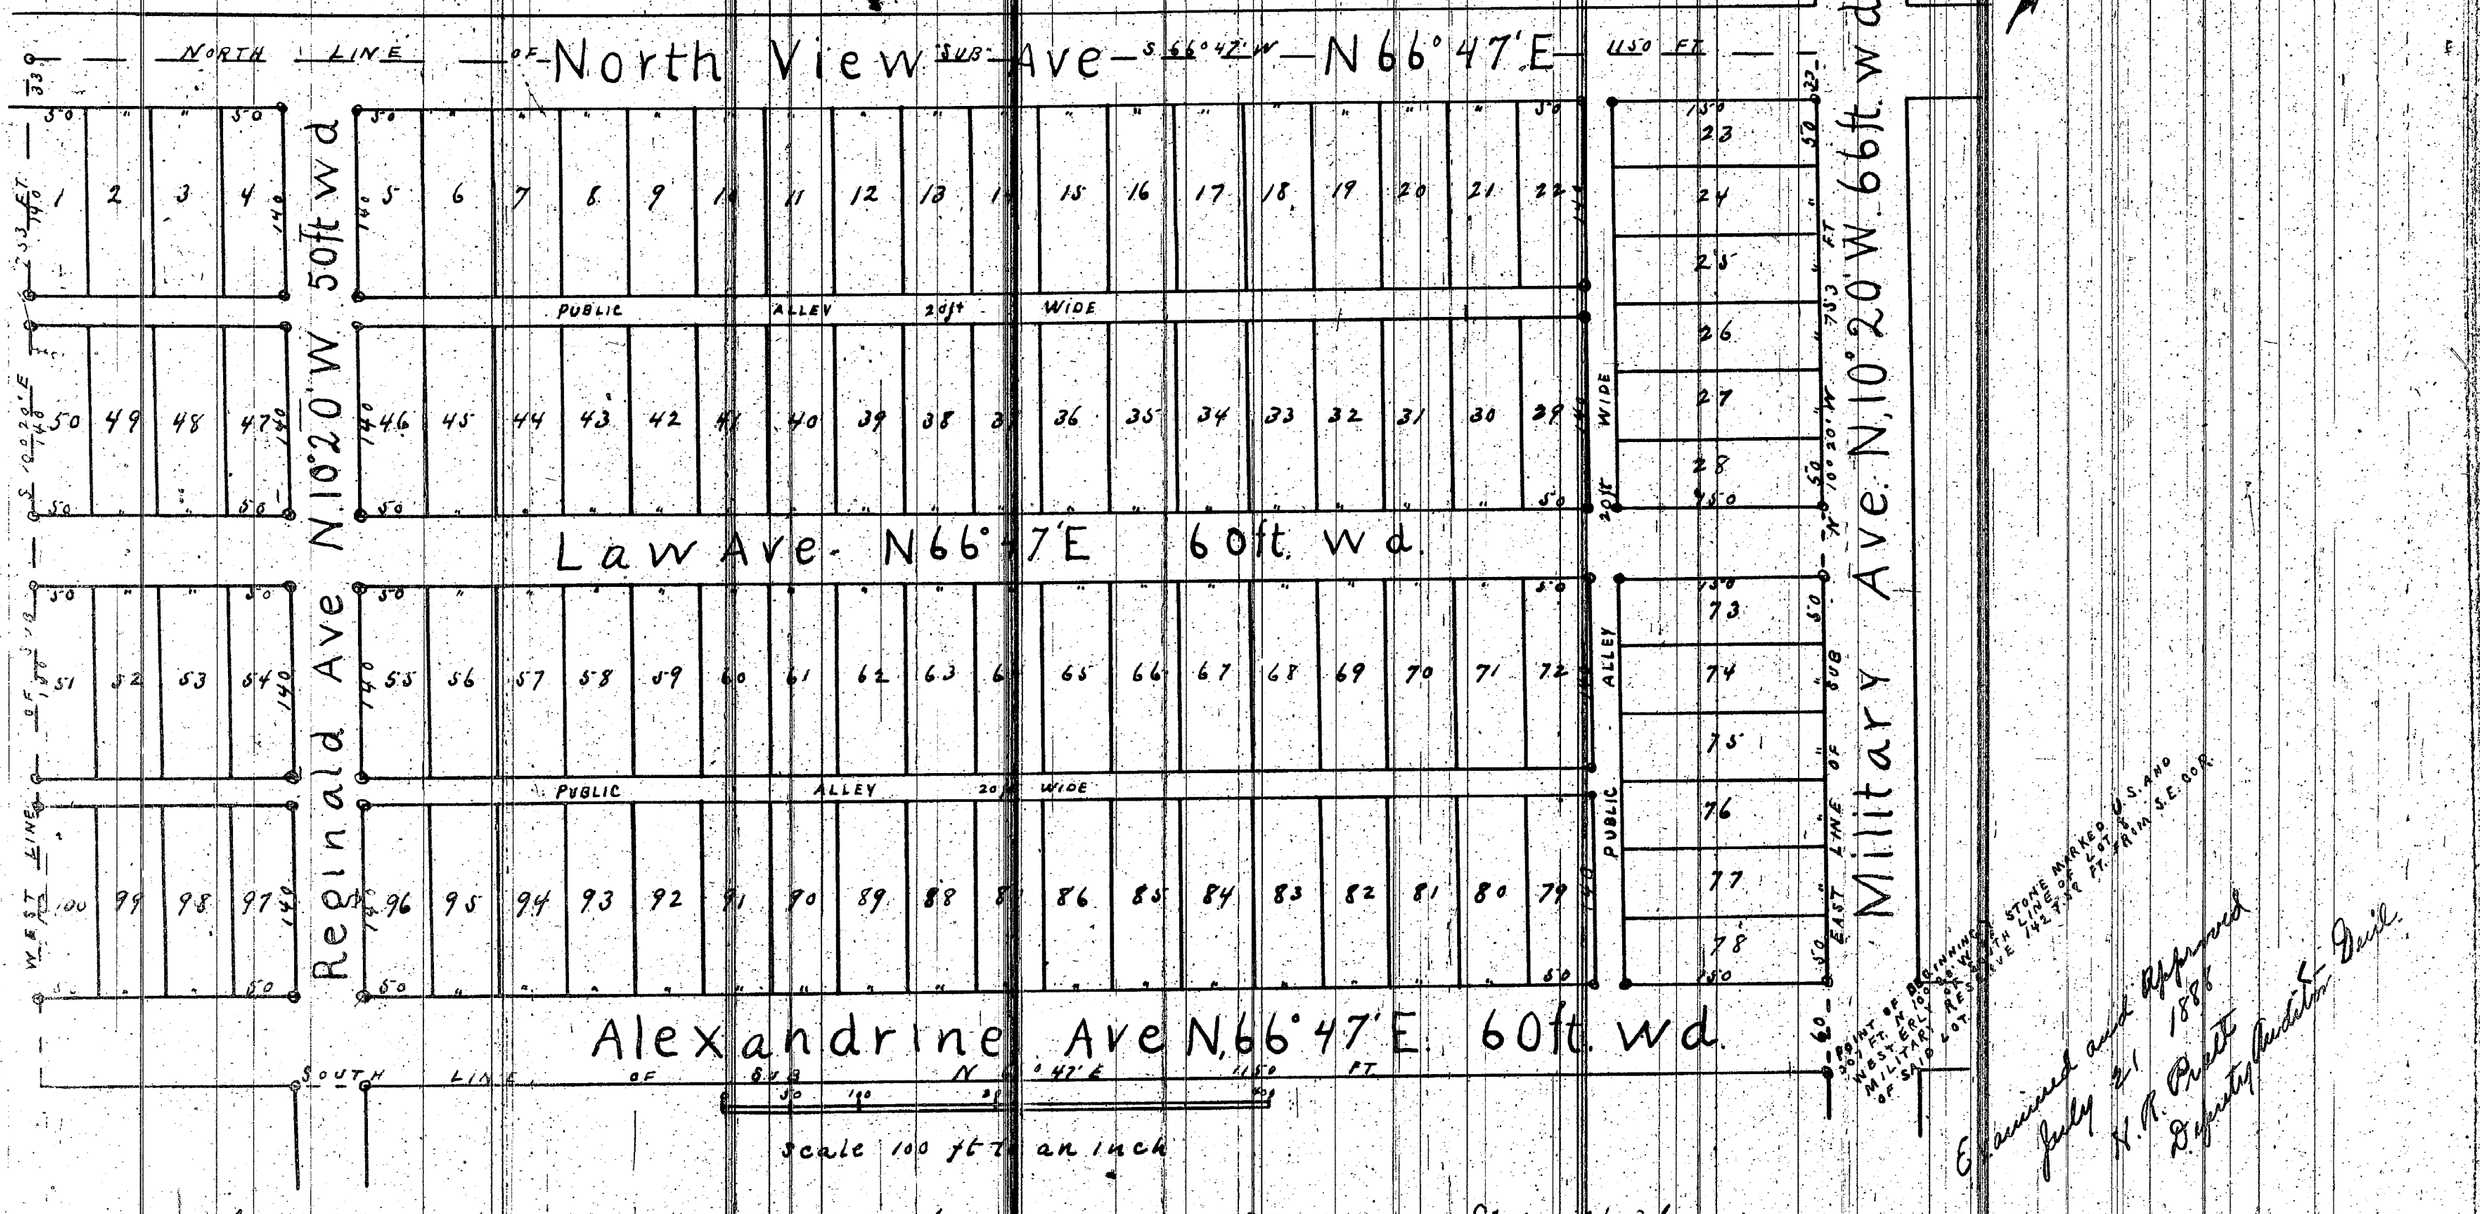

Examined and Approved
July 21 1888
H. R. Pratt
Deputy Auditor Genl.

I hereby certify the above plat to be correct and that monuments consisting of hardwood stakes have been located in the ground at all angles in the boundaries and at the intersection of all streets and Streets and Alleys as shown on the plat by O

Detroit May 23d 1888

Mason L. Brown Engineer Surveyor.

Know all men by these presents that Theodore V. Law & N. Law his wife have caused the land embraced in the above plat to be surveyed laid out and platted to be known as Laws Subdn of part of Lot 8 of Military Reserve T. 2 S. R 10 E. Village of Dearborn Wayne Co Mich and that the Streets and Alleys shown on said plat are hereby dedicated to the use of the public

Witness our hands and seals this 28th day of May A D Eighteen hundred and eighty-eight

In presence of } Reginald Law
Anthony Grosfeld

Theodore V Law L.S.
Alexandrine N. Law L.S.

State of Michigan } ss.
County of Wayne }

On this the 28th day of May 1888 before me a Notary Public in and for said County personally appeared the above named Theodore V Law and Alexandrine N. Law his wife known to me to be the same persons who executed the above dedication and who acknowledged the same to be their free act and deed

Anthony Grosfeld
Notary Public
Wayne Co Mich

Register's Office } ss
County of Wayne }
Received for record the 10th day of August A.D. 1888 at 3 O'clock P.M. and Recorded in Liber 12 of Platson Page 12
W. P. Poulo Register

State of Michigan } ss.
County of Wayne }

We W. P. Poulo Register of Deeds and Mason L Brown Engineer Surveyor hereby certify that we have each carefully compared this copy with the original plat of Laws Subdn of part of Lot 8 of Military Reserve T. 2 S. R 10 E Village of Dearborn Wayne Co Mich and that it is an exact copy thereof and of the whole of such original map or plat

W. P. Poulo Register of Deeds
Mason L. Brown Engineer Surveyor

The Land embraced in the annexed plat of Laws Subdn is described as follows Beginning at a point on the West line of Military Avenue 307 feet N'ly from a square stone marked U.S. standing on the west line of Military avenue at the N.W. corner of the Arsenal Grounds said stone being on the line between Lots 7 & 8 of a former subdivision of the Military Reserve T. 2 S. R 10 E. thence running N. 10° 20' W 753 feet thence S. 66° 47' W 1150 feet thence S 10° 20' E 753 feet to the S'ly line of Alexandrine avenue thence N. 66° 47' E on said s'ly line of Alexandrine avenue 1150 feet to the point of beginning

I hereby certify that this plat is a correct copy of the plat now on record in the Register of Deeds office, being made under the supervision of the Auditor General by tracing the plat on record and affixing thereto a carefully Compared copy of the dedication and certificates.

Dated this 14th day of Sept 1910

Geo W Bennett
Clerk Aud Genls Dept.

ClibPDF - www.fastio.com

11496

CITY OF DEARBORN

Home Town of Henry Ford

CITY CLERK'S OFFICE

DUANE WYDENDORF
CITY CLERK

DEC 4 1992

DONALD R. STRAND
DEPUTY CITY CLERK

December 4, 1992

State of Michigan
Department of Treasury
Treasury Building
Lansing, MI 48901

Attn: Bureau of Local Government Services

Gentlemen:

Enclosed are copies of Council Resolutions concerning alley vacations:

C.R. 9-588-92 - Vacating alley east of and parallel to Charles, from south line of Lanson, John H. Walsh Subdivision; 2715

C.R. 10-668-92 - Vacating alley west of and parallel to Military from Alexandrine, Law's Subdivision; 11496

C.R. 10-669-92 - Vacating alley between Lodge Lane and Murray, Doxtator & Nash Fort Dearborn Subdivision; 16312

C.R. 10-696-92 - Vacating alley between Military and Tenny, Sloss Park Subdivision; 17256

C.R. 10-697-92 - Vacating alley between Wellesley and Lithgow, Williamson Subdivision. 2095

Sincerely,

DUANE WYDENDORF
City Clerk

/eb

Encls.

11496

By Thomas supported by Sareini.

10-668-92. RESOLVED: That all of the public alley 20 feet wide, west of and parallel to Military from Alexandrine northerly to the north line of Lot 76, Law's Subdivision as recorded in Liber 12, Page 12, of Wayne County Records, be and the same is hereby vacated, discontinued and abolished, reserving and retaining, however, a 20 foot easement on, over, along, across, under, above and through all of such vacated alley as above described for public use and public utility purposes including use for sewers together with surface drainage and surface drainage structures, utility mains, conduits and poles, together with access for the maintenance and/or installation thereof but not for public travel or transportation; be it further

RESOLVED: That the alley shall not be closed for nine months after the adoption of this resolution; be it further

RESOLVED: That the Clerk be and he is hereby directed to record the within resolution in the office of the Wayne County Register of Deeds and the Treasurer for the State of Michigan after it has become effective.

The resolution was adopted as follows: Yeas: Hubbard, Knoop, Olkowski, O'Reilly, Sareini, and Thomas, (6). Nays: Mericas, (1). Absent: None.

11496

92242829

State of Michigan)
County of Wayne) SS
City of Dearborn)

I hereby certify that the annexed paper is a true copy of Council Resolution No. 10-668-92 adopted by the Council of the City of Dearborn at a meeting held on Oct. 6, 1992 as appears from the official minutes of said file in the office of the City Clerk of Dearborn, that I have caused the same to be compared with the original and the same is a correct transcript therefrom and of the whole of such original.

In witness whereof, I have hereunto set my hand and affixed the corporate seal of the City of Dearborn on October 21, 1992.

DONALD R. STRAND
Deputy City Clerk

92 NOV -9 PM 12:02
WAYNE COUNTY, MI
REGISTER OF DEEDS
FOREIGN DEPOSIT

92242829

21-
140

ClibPDF - www.fastio.com

16 X

11496

State of Michigan)
County of Wayne) SS
City of Dearborn)

I hereby certify that the annexed paper is a true copy of Council Resolution No. 1-30-83 adopted by the Council of the City of Dearborn at a meeting held on January 18, 1983 as appears from the official minutes of said file in the office of the City Clerk of Dearborn, that I have caused the same to be compared with the original and the same is a correct transcript therefrom and of the whole of such original.

In witness whereof, I have hereunto set my hand and affixed the corporate seal of the City of Dearborn on February 2, 1983.

DUANE WYDENDORF
City Clerk

11496

By Mericas supported by Knoop.

1-30-83. RESOLVED: That all of the public alley 19.50 feet wide, lying west of and parallel to Military, extending from the south line of Law to the center line of the now vacated 19.50 foot wide public alley, easement retained, lying south of and parallel to Law, within Law's Subdivision, as recorded in Liber 12, Page 12, of Wayne County Records, be and the same is hereby vacated, discontinued and abolished, reserving and retaining, however, an 19.50 foot easement on, over, along, across, under, above and through all of such vacated alley as above described for public use and public utility purposes including use for sewers together with surface drainage and surface drainage structures, utility mains, conduits and poles, together with access for the maintenance and/or installation thereof but not for public travel or transportation; be it further

RESOLVED: That the Clerk be and he is hereby directed to record the within resolution in the office of the Wayne County Register of Deeds and the Treasurer for the State of Michigan after it has become effective.

The resolution was unanimously adopted.

ClibPDF - www.fastio.com

Wayne
748
11496

REGULAR MEETING OF THE COUNCIL

of the

CITY OF DEARBORN

December 4, 1973

The Council convened at 8:00 P.M., President of the Council Van D. Mericas presiding. Present at roll call were Councilmen Baja, Budny, Dolan, Dombrowski, Reeves and President of the Council Mericas; absent, Councilman Grecu. A quorum being present, the Council was declared in session.

State of Michigan
County of Wayne } ss.
City of Dearborn

I, William J. Karr, Deputy Clerk of the City of Dearborn in said County and State, do hereby certify that the annexed paper is a true copy of Council Resolution No. 12-1043-73 adopted by the Council of said City at a regular meeting held on the 4th day of December, 1973, as appears from the official minutes of said meeting, on file in the office of the Clerk of said City; that I have caused the same to be compared with the original and the same is a correct transcript therefrom and of the whole of such original.

In witness whereof, I have hereunto set my hand and affixed the corporate seal of said City of Dearborn this 7th day of December, 1973

William J. Karr
Deputy City Clerk.

ClibPDF - www.fastio.com

748
11496

The City Clerk reported that Tuesday, December 4, 1973, is the date set to listen to objections to the proposed vacating of the alley between Cherry Hill Road and Law Avenue from the alley West of Military Avenue to Reginald Avenue.

The President of the Council announced that this was the time set to listen to objections to the proposed vacating of the alley as aforesaid.

There were no objections reported verbally or in writing.

By Councilman Reeves supported by Councilman Dombrowski.

12-1043-73. WHEREAS: On October 16, 1973, this Council did adopt a resolution declaring that after investigation the Council concluded it was for the best interest of the City that all of the public alley, 20 feet wide, between Cherry Hill Road and Law Avenue, extending from the Easterly line of Reginald to the Westerly line of the 20-foot platted alley westerly of Military Avenue, lying within Law's Subdivision, as recorded in Liber 12, Page 12, of Wayne County Records, be vacated, reserving and retaining, however, a 20 foot easement on, over, along, across, under, above and through all of such vacated alley as above described for public use and public utility purposes including use for sewers together with surface drainage and surface drainage structures, utility mains, conduits and poles, together with access for the maintenance and/or installation thereof but not for public travel or transportation, and

ClibPDF - www.fastio.com

748
11494

WHEREAS: The notices required in the said resolution to be given as therein provided have been duly given, as appears from the affidavits of publication on file in the Office of the City Clerk; be it

RESOLVED: That all of the ~~public~~ alley, 20 feet wide, between Cherry Hill Road and Law Avenue, extending from the Easterly line of Reginald to the Westerly line of the 20-foot platted alley westerly of Military Avenue, lying within Law's Subdivision, as recorded in Liber 12, Page 12, of Wayne County Records, be and the same is hereby vacated, discontinued and abolished, reserving and retaining, however, a 20 foot easement on, over, along, across, under, above and through all of such vacated alley as above described for public use and public utility purposes including use for sewers together with surface drainage and surface drainage structures, utility mains, conduits and poles, together with access for the maintenance and/or installation thereof but not for public travel or transportation; be it further

RESOLVED: That the Clerk be and he is hereby directed to record the within resolution in the office of the Wayne County Register of Deeds and the Treasurer for the State of Michigan after it has become effective.

Adopted as follows: Yeas: Councilmen Baja, Budny, Dolan, Dombrowski, Mericas and Reeves, (6). Nays: None. Absent: Councilman Grecu, (1).

ClibPDF - www.fastio.com

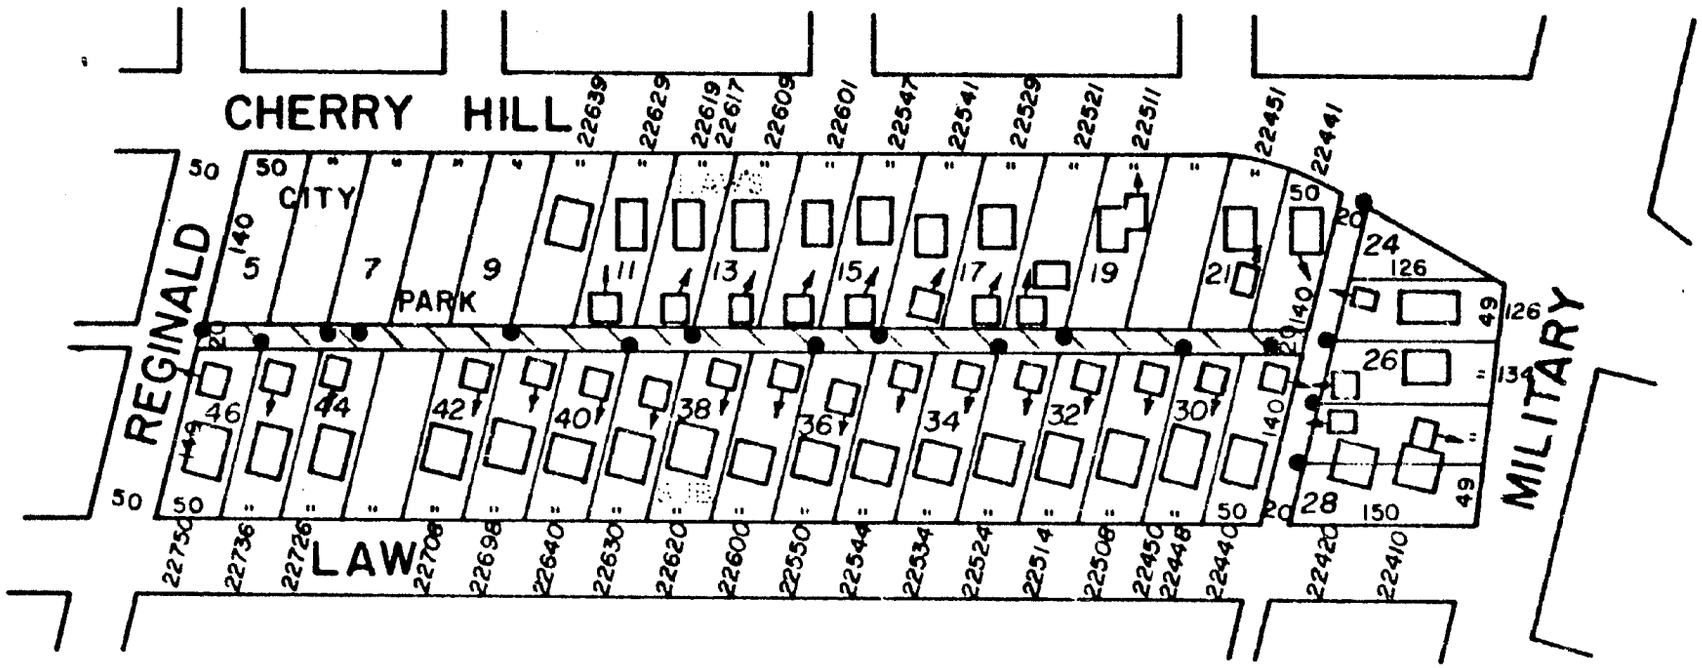

NOTE

RESIDENTIAL USE

UTILITY POLE

SCALE 1" = 200'	OCTOBER, 1973	CASE NO.
DEARBORN CITY PLAN COMMISSION		1833

ClibPDF - www.fastio.com