

GEO H MARTZ'S SUBDIVISION

OF THE WEST PART OF P.C. 390

NORTH OF GRATIOT AVE.

HAMTRAMCK.

WAYNE CO. MICHIGAN

APRIL 2nd 1890

SCALE 100 FT. PER INCH.

MASON L. BROWN
ENGINEER
DETROIT MICHIGAN


CITY COUNCIL
JAN 31. 1896
145-156

I hereby certify that this plat is a correct copy of the plat now on record in the Register of Deeds Office, being used under the supervision of the Auditor General by tracing the plat on record and affixing thereto a carefully compared copy of the dedication and certification.

Dated this 28th day of Sept. 1910.

Geo. H. Martz

Clark and Kent, Dep.

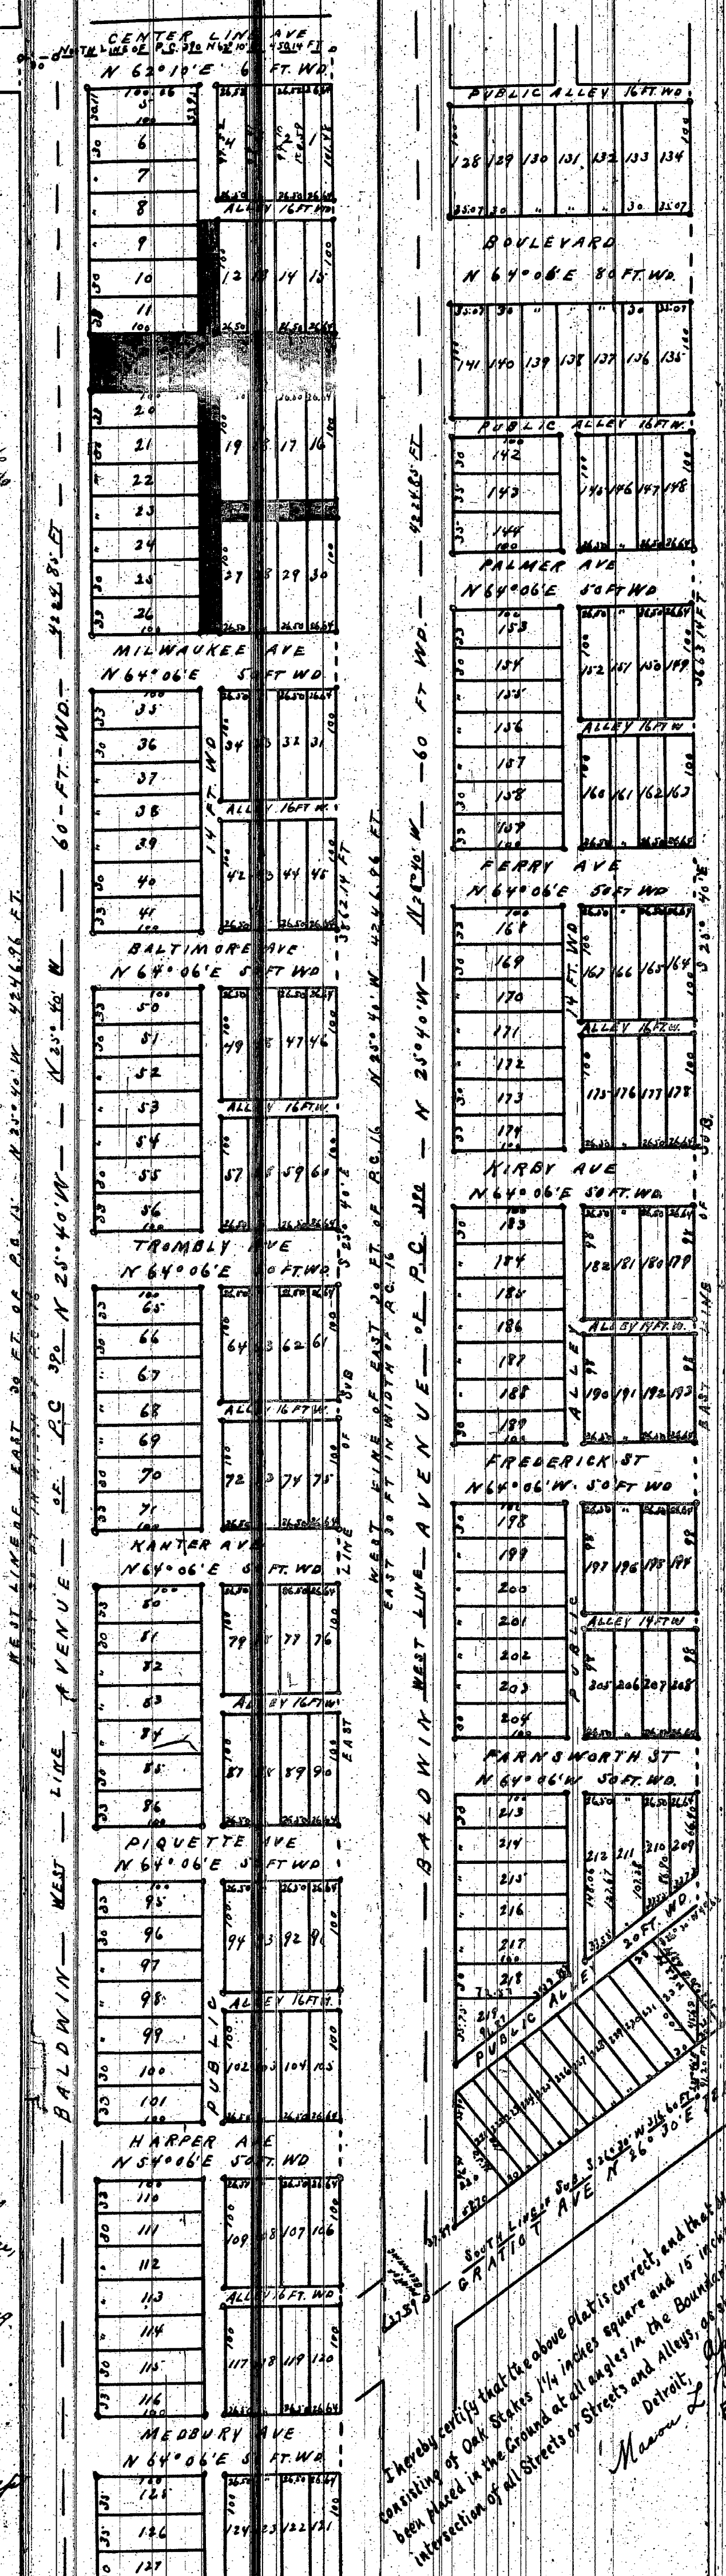

I hereby certify that the above plat is correct, and that the same has been filed in the ground at all angles in the boundaries, and at the intersection of all Streets or Alleys, as shown on plat by O. Martz, Engineer and Surveyor.

STATE OF MICHIGAN,
County of Wayne

we Peter C. Bird, Dep. Register

of Deeds, and Mason L. Brown, Surveyor, hereby certify that we have each carefully compared this copy with the original plat of Geo. H. Martz, subdivision of the west part of P.C. 390, and that it is an exact copy thereof and of the whole of such original map or plat.

P. C. Bird, Dep. Register of Deeds,
Mason L. Brown, Surveyor.

KNOW ALL MEN BY THESE PRESENTS, that I
Geo. H. Martz, unsworn
and JOHN S. FOLEY

have caused the above plat to be surveyed and laid out and plotted to be known as Geo. H. Martz's Subdivision of the west part of P.C. 390, in Wayne Co., Michigan, and that the Streets and Alleys shown on said plat are hereby dedicated to the use of the public.

Witness our hands and seals this 8th day of April

A. D. Eighteen Hundred and Ninety

In presence of

Charles Schwab

John L. Foley

On this the 8th day of April, 1890, before me, a Notary Public in and for said county, personally appeared the above named Geo. H. Martz, unsworn

and John S. Foley, known to me to be the same persons who executed the above dedication, and who acknowledged the same to be their free act and deed.

Charles Schwab, Notary Public
Wayne County, Michigan.

Beginning at the intersection of the west line of P.C. 390
Hamtramck Upland Co with the center line of Gratiot Avenue
thence N 20° 40' 10" W along said west line of P.C. 390 - 4224.85
feet to the rear line of said P.C. 390. thence along
W 62° 10' E along said rear line of said P.C. 390 250.14 feet
to a stake thence S 20° 40' E 5768.4 ft to a stake thence
S 26° 50' W - 49.65 feet to a stake thence S 63° 30' E 63.94 feet
thence S 20° 48' E 91.20 feet to the center of Gratiot
Avenue thence S 61° 20' W along said center of Gratiot
Avenue 516.69 feet to the point of beginning also
lot 229 of Colter Sub. adjoining said parcels on the south east
also the Eastern thirty (30) feet of P.C. 16 next adjoining
the above described property on the west

Examined & Approved

April 20th 1890

H. P. Smith

Deputy Auditor General

REGISTERED OFFICE
CLERK - A. W. HAYES

Received for Record this 1st day
of May A. D. 1890 at 10:50
o'clock A. M. and Recorded in Liber
No. of Plats on Page 8

P. C. Bird

Dep. Register

map attached

Li: 17232

Wayne
11635

Pa: 592

Rec: 12-17-69

Resolved, That all that part of the east-west public alley, 14 feet wide, in the block bounded by Baldwin, Van Dyke, Whipple and Ferry Avenues lying southerly of and abutting the southerly line of lots 179 to 182, lying northerly of and abutting the northerly line of lots 190 to 193 all inclusive, of George W. Martz's Subdivision of the west part of Private Claim 390, north of Gratiot Avenue, Hamtramck (now Detroit), Wayne County, Michigan, as recorded in Liber 14, Page 5, Plats, Wayne County records; lying southerly of and abutting the southerly line of lots 172 to 177; lying northerly of and abutting the northerly line of lots 185 to 190 all inclusive of Potter's Subdivision of the east part of Private Claim 390, north of Gratiot Avenue, Hamtramck (now Detroit), Wayne County, Michigan, as recorded in Liber 13, Page 92, Plats, Wayne County records; also

All that part of the north-south public alley, 15 feet wide, in the block bounded by Baldwin, Van Dyke, Whipple and Ferry Avenues lying westerly of and abutting the westerly line of lots 178 to 184, lying easterly of and abutting the easterly line of lots 177 and 185, lying easterly of and abutting the easterly line of the 14 foot wide east-west alley between said lots 177 and 185 all inclusive of the above mentioned subdivision;

Be and the same are hereby vacated as public alleys to become a part and

parcel of the abutting property.
Adopted as follows:
Yeas—Councilmen Beck, Miriani, Ravitz, Rogell, Tindal, Van Antwerp, Wierzbicki and President Carey—8.
Nays—None.

STATE OF MICHIGAN)
CITY OF DETROIT) SS.

SHORT FORM--TRUE COPY CERTIFICATE

I, THOMAS D. LEADBETTER, CITY CLERK of the City of Detroit, do hereby certify that the annexed paper is a True Copy of a Resolution

adopted by the Common Council on DEC 9 1969

and approved by the Mayor on DEC 15 1969

as appears from the Journal of said Common Council, on file in my office.

IN WITNESS WHEREOF, I have hereunto set my hand and affixed the Corporate Seal of said City, at Detroit, on

DEC 16 1969

Thomas D. Leadbetter
City Clerk

FORWARD TO STATE TREASURER

PETITION NO. 9052
 MICHIGAN BELL TELEPHONE CO. APPROVED: DECEMBER 9, 1969
 23500 NORTHWESTERN HWY.
 PHONE 357-4390

11035

REQUESTED
 VACATION

BALDWIN AVE. 60 FT WD.

FERRY AVE. 50 FT WD.

30	183	100	14	26.5	"	26.5	26.6	35.04	30	"	"	"	30	177	100.07	30
"	"	"	98	182	181	180	179	172	173	"	175	98	177	98.07	178	30
"	185	"	"	"	"	"	"	"	"	"	"	94	180	100	180	30
"	"	"	"	"	"	"	"	"	"	"	"	"	"	"	"	30
"	187	"	190	98	191	192	193	190	189	"	187	98	185	98.07	182	"
30	189	100	14	26.5	"	26.5	26.6	30	"	"	"	30	185	98.07	184	30
"	"	"	"	"	"	"	"	"	"	"	"	30	189	100.07	184	31.5

WHIPPLE AVE. 50 FT WD.

VAN DYKE AVE. 66 FT WD.

GEO. H. MARTZ'S SUBN.
 POTTER'S SUBN.
 TOPO NO. 48
 SCALE 1"=100'

FOR OFFICE USE ONLY

B						REQUESTED VACATION OF THE TEMP. CLOSED ALLEY IN THE BLOCK BOUNDED BY FERRY, VAN DYKE, WHIPPLE & BALDWIN.	CITY OF DETROIT	
A							Dept. of Public Works	
DESCRIPTION		Drawn	Chkd	Appd	Date		City Engineers Office	
REVISIONS							Job No. MO1(1)	
DRAWN BY PLUNGIS		APPROVED					Drwg. No. X-9052	
TRACED BY		APPROVED				Date 10-10-69		
CHECKED Kurt		APPROVED						

CITY ENGINEER