



PLAT of

LUMSDEN'S Subdivision of PARK LOT 27
City of Detroit, Wayne County, Michigan.




T. 2 S. R. 12 E.

J. P. Munro, Sur.

Woodward Avenue N. 26° W. 76 feet wide

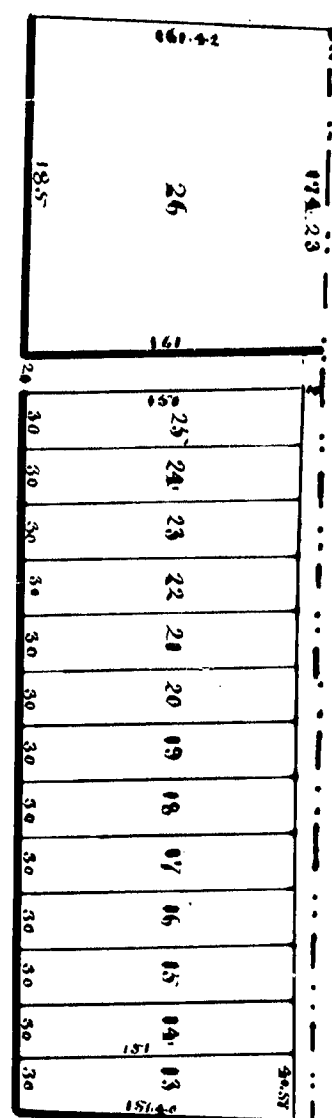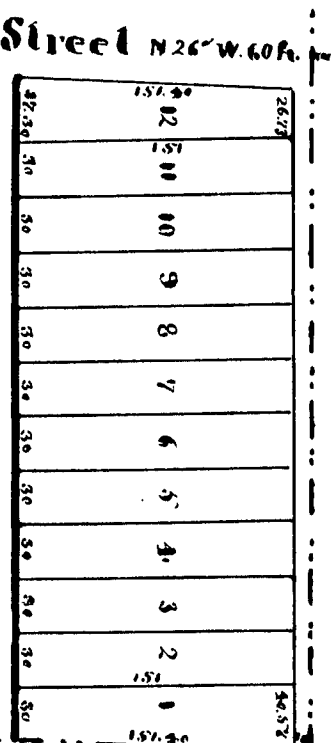



Alexandrine Avenue N. 26° E. 100 feet wide

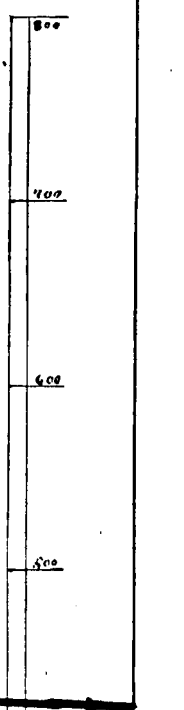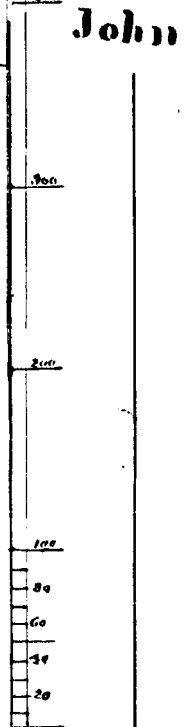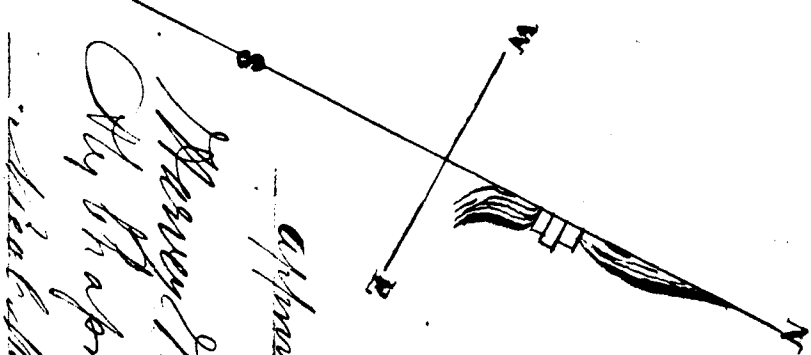




Approved February 27, 1895

Wm. H. R. R.
City of Detroit, Board of Public Works

Woodward Avenue N. 26° W. 76 feet wide

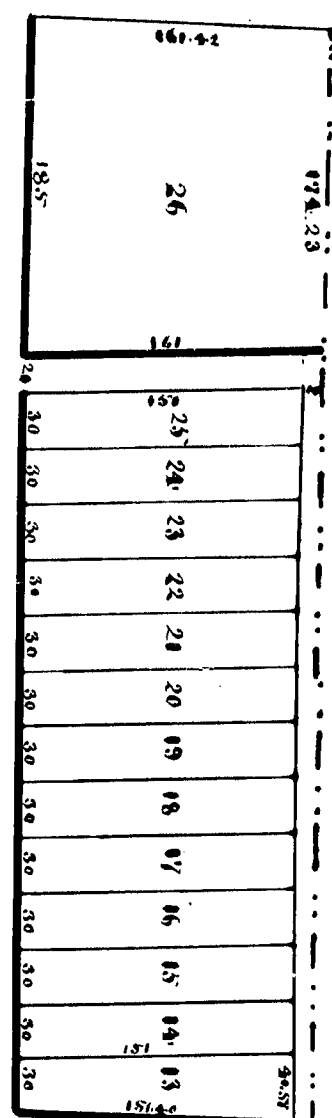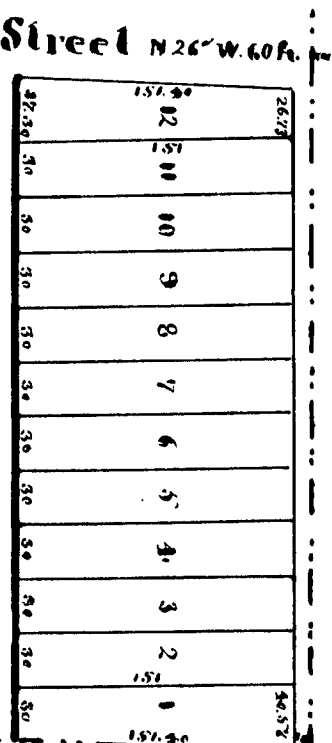

Alexandrine Avenue N. 26° E. 100 feet wide

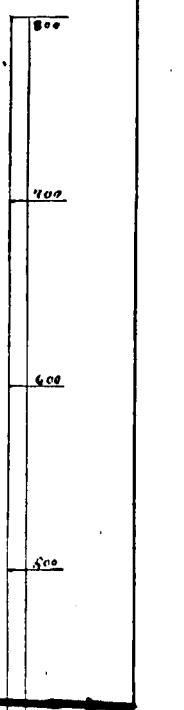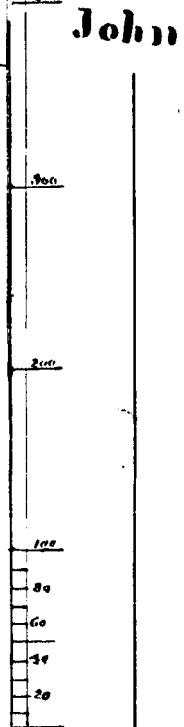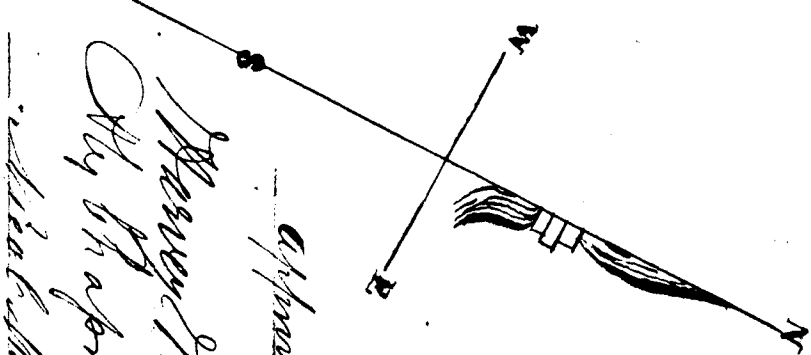

Approved February 27, 1895

Wm. H. R. R.
City of Detroit, Board of Public Works

Plat of C. (Lumsden)
City of Detroit, Michigan
The Lumsden family, by their attorney,
John H. Munro, Sur.
In presence of
J. P. Munro, Sur.
and others

Plat of C. (Lumsden)
City of Detroit, Michigan
The Lumsden family, by their attorney,
John H. Munro, Sur.
In presence of
J. P. Munro, Sur.
and others

Plat of C. (Lumsden)
City of Detroit, Michigan
The Lumsden family, by their attorney,
John H. Munro, Sur.
In presence of
J. P. Munro, Sur.
and others

Plat of C. (Lumsden)
City of Detroit, Michigan
The Lumsden family, by their attorney,
John H. Munro, Sur.
In presence of
J. P. Munro, Sur.
and others

Plat of C. (Lumsden)
City of Detroit, Michigan
The Lumsden family, by their attorney,
John H. Munro, Sur.
In presence of
J. P. Munro, Sur.
and others

Charles D. Lumsden
John H. Munro, Sur.

Charles D. Lumsden
John H. Munro, Sur.

Received and filed in Charles D. Lumsden's
Office March 2-1895
J. P. Munro, Sur.

REGISTERED
County of Wayne, Michigan
March 2, 1895
J. P. Munro, Sur.
Charles D. Lumsden

City of Detroit, Michigan

3079

PLAT of




LUMSDEN'S Subdivision of PARK LOT 27

City of Detroit, Wayne County, Michigan.

T. 2 S. R. 12 E.


J. P. Munro Secy

Woodward Avenue N. 26° W. 26 feet wide

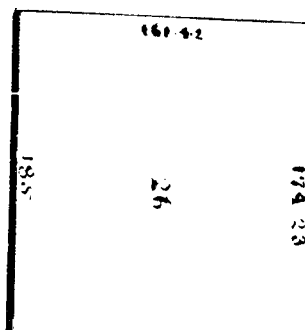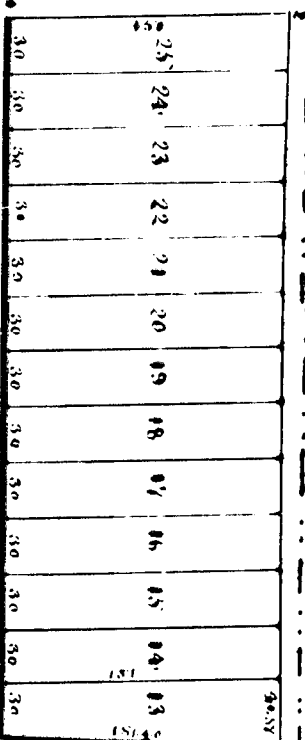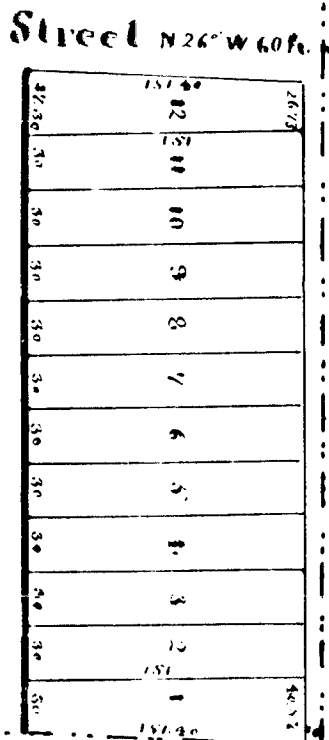

Alexandrine Avenue N. 26° E. 100 feet wide

John

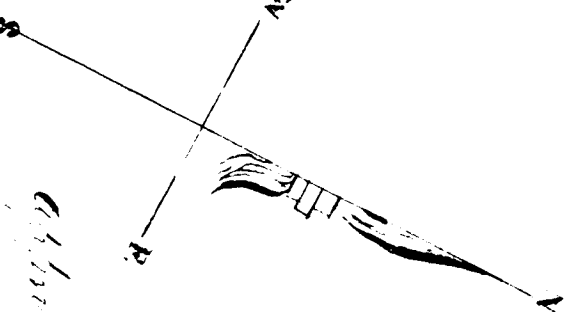

at hand February 1895

Massy King
J. P. Munro Secy

John H. Munro Secy
J. P. Munro Secy

John H. Munro Secy
J. P. Munro Secy

Record and filed in Charles Stewart
Office March 2, 1895
J. P. Munro Secy

444
10033
11345

Hand

RECEIVED
JAN 10 1964
U.S. DEPT. OF AGRICULTURE
WASHINGTON, D.C.

SHORT FORM--TRUE COPY CERTIFICATE

I, THOMAS D. LEADBETTER, CITY CLERK of the City of Detroit, do hereby certify that the annexed paper is a True Copy of a Resolution adopted by the Common Council on 10-13-64

appears from the Journal of said Common Council, on file in my office.

IN WITNESS WHEREOF, I have hereunto set my hand and affixed the Corporate Seal of said City, at Detroit, on

11-30-64

James J. Leadbetter
City Clerk

[illegible]

1798 attached

Wayne Co.
250

Sketched
10965

40533
11525

125

11112

By Councilman Rogell:
Resolved, Whereas, The City is undertaking the rehabilitation of a blighted area known as the Medical Center Project No. 2, Michigan R-52, pursuant to Act 344 of Public Acts of 1945, as amended, and
Whereas, in order to carry out the development plan for the project, it is necessary among other things for the City to vacate the following streets:
All that part of Alexandrine Avenue, 100 feet wide, east of John R. Street, 84 feet wide as now established, the southerly 50.00 feet of said street as now established, as recorded in Liber 1, Page 288 of Plats Wayne County Records lying north of and adjoining the northerly line of Lots 14 to 23, both inclusive, all of the above mentioned subdivision; the northerly 50.00 feet of said street, as recorded in Lumsden's Subdivision of Park Lot 28, City of Detroit, Wayne County, Michigan as recorded in Liber 17, Page 29 of Plats Wayne County Records lying north of and adjoining the northerly line of Lots 1 to 11, both inclusive, south of and adjoining the southerly line of Lot 12, except the portion taken for the widening of John R. Street, all of the last mentioned subdivision;
Also, All that part of Alexandrine Avenue, 100 feet wide, west of Brush Street, 187.35 feet wide, as now established, the southerly 50.00 feet as established in Brush Subdivision of that part of the Brush Farm lying between the south line of Alexandrine Avenue and the north line of Brady Street, City of Detroit, Wayne County, Michigan as recorded in Liber 9, Page 62 of Plats Wayne County Records lying north of and adjoining the northerly line of Lot 1, north of and adjoining the northerly line of the vacated alley adjoining Lot 1, and lying north of and adjoining the northerly line of the vacated triangular piece of street right-of-way adjoining Lot 1, all of the above mentioned subdivision; the northerly 50.00 feet of said street as recorded in Block 17 of Brush Subdivision of that part of the Brush Farm lying between the south line of Farnsworth Street and the south line of Alexandrine Avenue, City of Detroit, Wayne County, Michigan as recorded in Liber 17, Page 29 of Plats Wayne County Records lying south of and adjoining the southerly line of Lot 8, south of and adjoining the southerly line of Lot 9, south of and adjoining the southerly line of Lot 10 and lying south of and adjoining the southerly line of the public alley, 18 feet wide adjoining Lot 10, all of the last mentioned subdivision;
Also, All that part of Willis Avenue, 100 feet wide, east of John R. Street, 84 feet wide as now established, the southerly 50.00 feet as established, the southerly 50.00 feet of said street which was acquired through condemnation proceedings on March 2, 1888, being in fact the northerly 50.00 feet of the easterly 343.30 feet of Park Lot 28 of the Subdivision of Park Lots, City of Detroit, Wayne County, Michigan as recorded in Liber 34, Page 542 of Deeds Wayne County Records; the northerly 50.00 feet of said street as platted in McMillan and Pond's Subdivision of Park Lot 28, City of Detroit, Wayne County, Michigan as recorded in Liber 34, Page 542 of Deeds Wayne County Records lying south of and adjoining the southerly line of Lots 15 to 25, both inclusive, south of and adjoining the southerly line of the easterly 13.30 feet of Lot 14, all of the last mentioned subdivision;
Also, all that part of Willis Avenue, 100 feet wide, west of Brush Street, 187.35 feet wide, as now established, as platted in Brush Subdivision of that part of the Brush Farm lying between the south line of Farnsworth Street and the south line of Alexandrine Avenue, City of Detroit, Wayne County, Michigan as recorded in Liber 17, Page 29 of Plats Wayne County Records lying north of and adjoining the northerly line of Lots 1 and 2 of Block 17, north of and adjoining the northerly line of the southerly line of Lot 3 of Block 17, south of and adjoining the southerly line of the westerly 37.23 feet of Lot 12 of Block 18, and lying south of and adjoining the southerly line of Lots 13 and 14 of Block 18, all of the above subdivision;
Be and the same are hereby vacated as public streets to become a part of the Brush Farm lying between the south line of Alexandrine Avenue and the north line of Brady Street, City of Detroit, Wayne County, Michigan, subject to the following provisions:
1) Underground public easements are hereby reserved within the right-of-way of said streets hereinabove described for public utilities.
2) The right to ingress and egress to and over said easements for the purpose of installing, maintaining, repairing, removing or replacing of public utilities.
3) Public utilities shall not be installed on surface but only underground, and no buildings or structures of any nature whatsoever (except necessary line fences) shall be built or placed upon said easement; and further, there shall be no other.
Resolved, That the Detroit Edison Company and the Michigan Bell Telephone Company are hereby directed to remove all their overhead poles and wires from the vacated streets within thirty (30) days after receipt of a copy of this resolution; and be it further
Resolved, That the City Clerk is hereby directed to mail to the Detroit Edison Company, the Michigan Bell Telephone Company, and the Michigan Consolidated Gas Company a certified copy of this resolution.
Adopted as follows:
Yeas - Councilmen Beck, Brickley, Connor, Ravitz, Rogell, Van Antwerp, Wierzbicki and President Carey - 8.
Nays - None.

STATE OF MICHIGAN
CITY OF DETROIT) ss.

SHORT FORM--TRUE COPY CERTIFICATE

I, THOMAS D. LEADBETTER, CITY CLERK of the City of Detroit, do hereby certify that the annexed paper is a True Copy of a Resolution

NOV 3 1965

adopted by the Common Council on

NOV 8 1965

and approved by the Mayor on

as appears from the Journal of said Common Council, on file in my office.

IN WITNESS WHEREOF, I have hereunto set my hand and affixed the Corporate Seal of said City, at Detroit, on


NOV 15 1965

Thomas D. Leadbetter
City Clerk.

Forward to Auditor General Lansing

petition #8736

APPROVED NOVEMBER 3, 1965

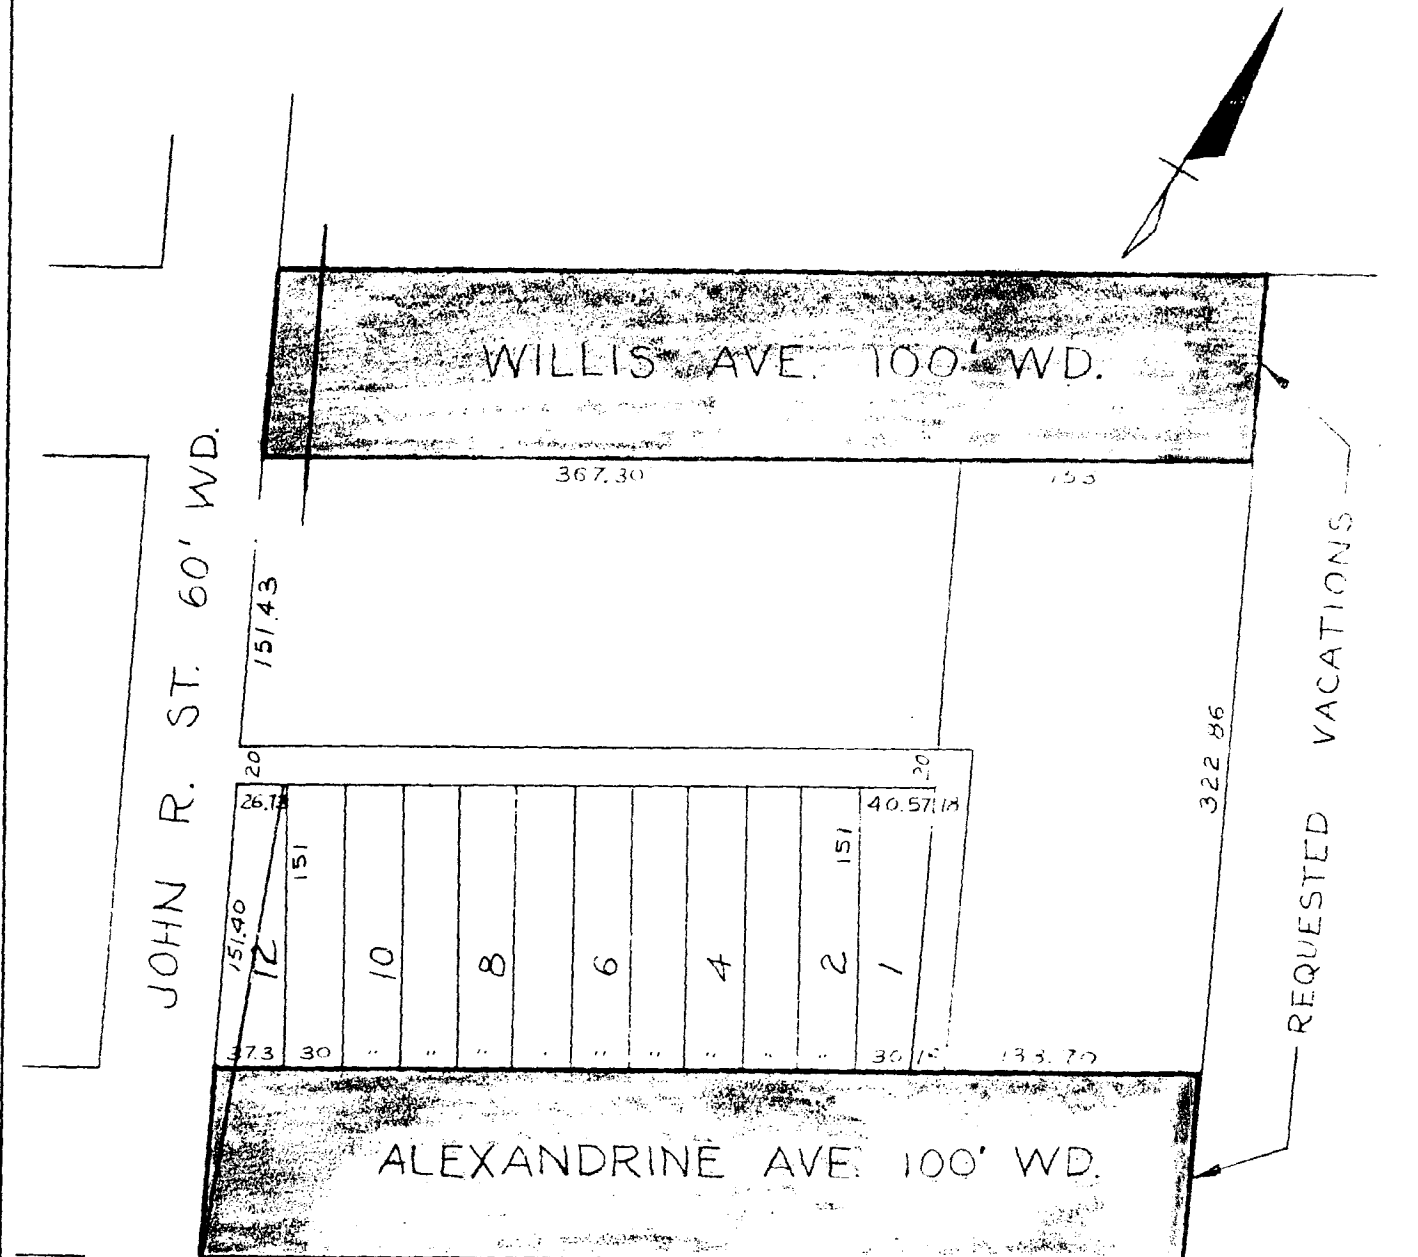

PARK LOT 28 & LUMSDEN'S SUB'N
SCALE: 1" = 100'
TOPO NO. 30

PLEASE RUSH REPLY

B					
A					
DESCRIPTION					
REVISIONS					
DRAWN BY	APPROVED				
TRACED BY	APPROVED				
CHECKED	APPROVED				
CITY ENGINEER					
REQUESTED VACATIONS					
WILLIS AVE. 100' WD &					
ALEXANDRINE AVE. 100'					
WD. SUBJECT TO UNDER-					
GROUND EASEMENTS FOR					
PUBLIC UTILITIES					
CITY OF DETROIT					
Dept. of Public Works					
City Engineers Office					
Job No. MO 1-1					
Drwg. No. X-Z305					
Date 8-26-64					