

John and William Davis
 7 1/2 ft. E. corner of lot 1 of 1st fractional section
 26 N. 7. 5. 7. 6. N. 20 W. Meridian

Large Appendix
 Scale 1" = 300'



Large plat
 The N.E. corner of lot 9 & the
 N.E. corner of lot 1 in Block
 and Ely's location are the same
 and are on line between lots
 1 & 2 on the limited plat lot
 A. D. C. corner of lot 25 to be in the
 7th Quarter Section line.
 Reservations

The right to occupy any portion of the
 tract or water front with Black Road
 or Mud Road track & to use the same
 with teaming or cars or other vehicle
 or for other purposes as are necessary or
 convenient for the successful operation
 of business except the building
 that is now on it and which one
 hereafter located the title to the land
 in the above so located shall remain
 in John W. Bart in common. Also
 reserving to him or his assigns the
 right to take all the water out of the
 natural channel of Watson's Brook (so
 called) & to carry water in any manner
 over to rough under or across any of
 the lots above or water front hereby
 granted. John Bart

In witness of
 J. M. Wilkinson
 Henry D. Smith

State of Michigan
 County of Marquette } ss.

On this
 Tenth day of January
 A. D. 1888 personally appeared
 before me a Notary Public in
 and for said County John Bart
 and William Bart the proprietors
 of the premises covered by the
 foregoing plat laid out and

James M. Wilkinson
 Notary Public for said County

for a part of the Village of Marquette and acknowledged the
 same as their free act & deed. That they & each of them
 had laid out said premises into Village property as in said plat
 set forth subject to the private & personal rights & reservations
 endorsed upon the same & said plat or that they &
 each of them authorized the same to be recorded subject to the
 reservations aforesaid

A true copy
 Recd and recorded this 23rd day of January
 A. D. 1888 at 6 o'clock P. M.

William Rice
 Registrar

Shirley verify that this plat is a true copy
 of the plat now on record in the Register
 of the plat being made under the order
 of the Auditor General by having the
 plat on record and affixing thereto a
 certificate

Dated this 3rd day of June 1911
 John Robinson
 Clerk and Sec. Reg.

12720

RESOLUTION

LIBER 130 PAGE 530

WHEREAS, the Marquette City Commission adopted a resolution at its regularly scheduled meeting held October 14, 1963 vacating "Freestone Street from the West boundary of US41-M28 West to Division Street and Brook Street South from Furnace Street to the Quarry Pool in the City of Marquette," and

WHEREAS, an ambiguity exists respecting the location of the "West boundary" of the vacated street in that the US41-M28 West right-of-way boundary on the North side of Freestone Street is located at a point 55 feet East of the right-of-way boundary on the South side of Freestone Street,

NOW, THEREFORE, BE IT RESOLVED that the Resolution adopted October 14, 1963 is hereby amended in part as follows:

RESOLVED, that Freestone Street bounded on the West at a point where the North boundary of Freestone Street intersects with the US41-M28 right-of-way West to Division Street is hereby vacated. *John & Wm. Burt's Addition*

Dated: October 29, 1990

CITY OF MARQUETTE, MICHIGAN

Witnesses:

Mary C. Jensen
Mary C. Jensen

By: J. Michael Coyne
J. Michael Coyne, Its Mayor

Margaret M. Salo
Margaret M. Salo

By: Norman L. Gruber, Jr.
Norman L. Gruber, Its Clerk

I, Norman L. Gruber, Clerk of the City of Marquette,

-1-

12720

LIBER 130 PAGE 531

Michigan, hereby certify that the above resolution was duly adopted by the City Commission of the City of Marquette at its regularly scheduled meeting held on the 29th day of

October, 19 90.


Norman L. Gruber, Jr.
Norman L. Gruber, Jr.
Clerk of City of Marquette

STATE OF MICHIGAN)
) ss.
COUNTY OF MARQUETTE)

The foregoing instrument was acknowledged before me this 29th day of October, 19 90, by J. Michael Coyne and Norman L. Gruber, Jr., the Mayor and Clerk, respectively, of the City of Marquette, Michigan, a Michigan municipal corporation, on behalf of the City of Marquette.


Lori J. Salo
Notary Public, Marquette County,
Michigan
My commission expires: 4-17-93

Prepared by: Robert M. Borgeau
KENDRICKS, BORDEAU, ADAMINI, KEEFE,
SMITH & GIRARD, P.C.
Attorneys at Law
128 W. Spring Street
Marquette, MI 49855

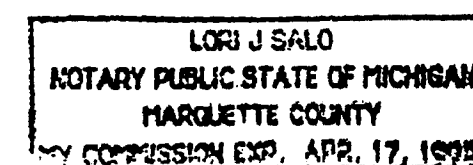

MARQUETTE COUNTY
RECORDED FOR
1990 NOV 15 PM 4:28
REGISTER OF DEEDS
John & Wm. Burt's Addition

-2-

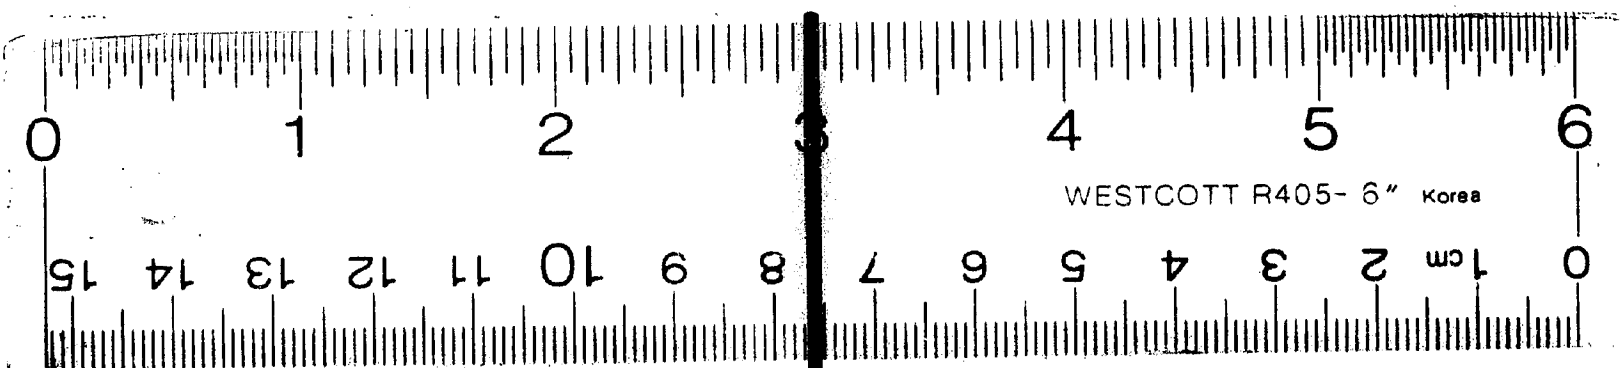

12 X

12720

12720

RESOLUTION

LIBER 130 PAGE 530

WHEREAS, the Marquette City Commission adopted a resolution at its regularly scheduled meeting held October 14, 1963 vacating "Freestone Street from the West boundary of US41-M28 West to Division Street and Brook Street South from Furnace Street to the Quarry Pool in the City of Marquette," and

WHEREAS, an ambiguity exists respecting the location of the "West boundary" of the vacated street in that the US41-M28 West right-of-way boundary on the North side of Freestone Street is located at a point 55 feet East of the right-of-way boundary on the South side of Freestone Street,

NOW, THEREFORE, BE IT RESOLVED that the Resolution adopted October 14, 1963 is hereby amended in part as follows:

RESOLVED, that Freestone Street bounded on the West at a point where the North boundary of Freestone Street intersects with the US41-M28 right-of-way West to Division Street is hereby vacated.

THIS STREET IS LOCATED IN JOHN AND WILLIAM BURT'S ADDITION TO THE CITY OF MARQUETTE, MICHIGAN

Dated: October 29 1980

CITY OF MARQUETTE, MICHIGAN

Witnesses:

Mary C. Jensen
Mary C. Jensen

By: J. Michael Coyne
J. Michael Coyne, Its Mayor

Margaret M. Salo
Margaret M. Salo

By: Norman L. Gruber, Jr.
Norman L. Gruber, Jr., Its Clerk

I, Norman L. Gruber, Clerk of the City of Marquette,

-1-

LIBER 130 PAGE 531

Michigan, hereby certify that the above resolution was duly adopted by the City Commission of the City of Marquette at its regularly scheduled meeting held on the 29th day of October, 19 80

Norman L. Gruber, Jr.
Norman L. Gruber, Jr.
Clerk of City of Marquette

STATE OF MICHIGAN)
COUNTY OF MARQUETTE) ss.

The foregoing instrument was acknowledged before me this 29th day of October, 19 80, by J. Michael Coyne and Norman L. Gruber, Jr., the Mayor and Clerk, respectively, of the City of Marquette, Michigan, a Michigan municipal corporation, on behalf of the City of Marquette.

Lori J. Salo
Notary Public, Marquette County,
Michigan
My commission expires: 4-17-93

Prepared by: Robert M. Bordeau
KENDRICKS, BORDEAU, ADAMINI, KEEFE,
SMITH & GIRARD, P.C.
Attorneys at Law
128 W. Spring Street
Marquette, MI 49855

LOUI J. SALO
NOTARY PUBLIC STATE OF MICHIGAN
MARQUETTE COUNTY
MY COMMISSION EXPIRES APR. 17, 1993

MARQUETTE COUNTY
RECEIVED FOR FILING
1980 NOV 15 PM 4:28
REGISTERED CLERK

-2-

LIBER 120 PAGE 639

MARQUETTE COUNTY
RECEIVED FOR FILING
1987 JUL -1 PM 3:55
REGISTERED CLERK

CERTIFICATE

I, Norman L. Gruber, Jr., City Clerk of the City of Marquette, 300 W. Baraga Ave., do hereby certify that the following is a true and complete copy of an excerpt from the proceedings of a regular meeting of the Marquette City Commission duly called and held on August 30, 1926:

WHEREAS, it appears by affidavit on file with the City Clerk that notice has been published in each issue of The Daily Mining Journal, a newspaper of this City, on and from, July 29 to August 26, 1926, inclusive, that the Commission would meet at the City Hall on Monday, August 28th, 1926, at 4 o'clock p.m. pursuant to the resolution of the Commission relative to the vacation of part of Sandstone Street adopted July 26, 1926 which notice contained a copy of said resolution;

AND WHEREAS, opportunity has been given to all persons to be heard thereon, and no objections to the vacation of said street have been made, and due consideration having been had by the Commission;

RESOLVED, That all that part of Sandstone Street as laid out and platted in John and William Burt's Addition in the City of Marquette, which lies East of Division Street, is hereby vacated, discontinued and abolished as a public highway.

Yeas - Mayor Robertson, Commissioners Hudson, McCormick, Pearce and Tierney.

Dated at Marquette, Michigan this 1st day of July, 1987.

STATE OF MICHIGAN
COUNTY OF MARQUETTE

On this 1st day of July, 1987 A.D., before me a Notary Public in and for said County personally appeared Norman L. Gruber, Jr., City Clerk of the City of Marquette, to me known to be the same person who executed the within instrument, and who acknowledged the same to be his free act and deed and the free act and deed of the City of Marquette in whose behalf he acts.

Laura A. Wagner
Laura A. Wagner

Lori J. Salo
Lori J. Salo, Notary Public
Marquette County, Michigan
My Commission Expires: 4-17-89

Prepared by: Norman L. Gruber, Jr., City Clerk
300 W. Baraga Ave.
Marquette, MI 49855

CERTIFICATE

LIBER 117 PAGE 783

I, Norman L. Gruber, Jr., City Clerk of the City of Marquette, 300 W. Baraga Ave., do hereby certify that the following is a true and complete copy of an excerpt from the proceedings of a regular meeting of the Marquette City Commission duly called and held on June 24, 1946:

WHEREAS, it appears by affidavit on file with the City Clerk that notice has been published once a week for four consecutive weeks, that the Commission would meet at the City Hall on Monday, June 24, 1946, at 7:00 o'clock p.m. pursuant to the resolution of the Commission relative to the vacation of Brook Street between Hampton and Garden Streets, adopted May 27, 1946; which notice contained a copy of said Resolution;

AND WHEREAS, opportunity has been given all persons to be heard thereon, and no objections to the vacation of said street has been made, and due consideration having been had by the Commission;

RESOLVED, that Brook Street between Hampton and Garden Streets, in the City of Marquette, be and the same is hereby vacated.

Yeas-Mayor Beckman, Commissioners Bruce, McGinley, and Schneider.

Dated at Marquette, Michigan this 10th day of September, 1986.

STATE OF MICHIGAN
COUNTY OF MARQUETTE

On this 10th day of September A.D., 1986, before me a Notary Public in and for said County personally appeared Norman L. Gruber, Jr., City Clerk of the City of Marquette, to me known to be the same person who executed the within instrument, and who acknowledged the same to be his free act and deed and the free act and deed of the City of Marquette in whose behalf he acts.

Lori J. Salo
Lori J. Salo
Notary Public, Marquette County, MI
My Commission Expires April 17, 1989

Patricia Scullin Gruber
Patricia Scullin Gruber

Lori J. Salo
Lori J. Salo
Witness

Prepared by: Norman L. Gruber, Jr.
City Clerk
300 W. Baraga Ave.
Marquette, MI 49855

CERTIFICATE

LIBER 119 PAGE 872

I, Norman L. Gruber, Jr., City Clerk of the City of Marquette, 300 W. Baraga Ave., do hereby certify that the following is a true and complete copy of an excerpt from the proceedings of a regular meeting of the Marquette City Commission duly called and held on September 24, 1973:

It was moved by Commissioner Greer, supported by Commissioner Jackson, and carried that Freestone Street be vacated a distance of 199.36 feet from the east line of U.S. 41 South.

Dated at Marquette, Michigan this 3rd day of March, 1987.

Norman L. Gruber, Jr.
Norman L. Gruber, Jr.
City Clerk

STATE OF MICHIGAN
COUNTY OF MARQUETTE

On this 3rd day of March A.D., 1987, before me a Notary Public in and for said County personally appeared Norman L. Gruber, Jr., City Clerk of the City of Marquette, to me known to be the same person who executed the within instrument, and who acknowledged the same to be his free act and deed and the free act and deed of the City of Marquette in whose behalf he acts.


Lori J. Salo
Lori J. Salo
Notary Public
Marquette County, Michigan
My Commission Expires: 4-17-89

Witnessed by: Patricia Scullin Gruber
Patricia Scullin Gruber

Prepared by: Norman L. Gruber, Jr.
City Clerk
300 W. Baraga Ave.
Marquette, MI 49855

THIS STREET IS LOCATED IN JOHN AND WILLIAM BURT'S ADDITION TO THE CITY OF MARQUETTE, MICHIGAN

MARQUETTE COUNTY
RECEIVED FOR FILING
1987 MAR -3 AM 11:33
REGISTERED CLERK

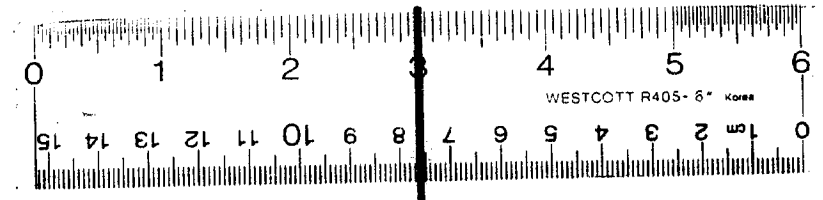

24 X