State of Michigan } ss
County of Houghton }

This certificate made this 9th day of August A.D. 1887 witnesseth that the undersigned mrs Ellen Million of the Township of Pork Lake, County of Houghton and State of Michigan is the proprietor of the land embraced in the plat hereon drawn and that the undersigned Charles E Bailey an engineer of said County and state is the person who made this plat. That said plat embraces a portion of Lot 3 section 12 Township 55 Range 33 west described as follows; Commencing at the quarter Post on the south side of said section 12, Thence N 42°07' E 1315 ft, Thence N 89°45' E 459.8 ft Thence N 42°07' E 1315 ft to intersect Post at the center of the Northeast quarter of said section 12 Thence S 1°08' E 710.7 ft to western boundary of railroad right of way. Thence S 47°05' W 1105 ft along said boundary. Thence S 42°07' W 1736 ft along west boundary of Highway. Thence S 47°36' 46.1 ft. Thence S 37°05' W 116 ft along said west boundary of railroad to section line. Thence west along section line 1065 ft to starting point: The section line on the south side of said section 12 and east of the quarter Post being considered due east and west for the purposes of this description, And that the name of the town is Millmeville.

Witnesses { Willard E Gray, H.S. Vernon } signers { Ellen Million her mark, attest to mark W.E. Gray, Charles E Bailey C.E.

State of Michigan } ss
County of Houghton }

On this ninth day of August in the year one thousand eight hundred and eighty seven before me Willard E Gray a notary Public for said County and State personally appeared Ellen Million and Charles E Bailey to me known to be the same persons described in and who executed the foregoing certificate who acknowledged the same to be their free act and deed

Examined and Approved August 23d 1887 H.R. Pratt deputy Auditor Genl

Willard E Gray { Notary Public for Houghton County Michigan

State of Michigan } ss
County of Houghton }

We Peter Primeau Register of deeds and Charles E Bailey surveyor hereby certify that we have separately carefully compared this duplicate plat with the original plat of Millmeville and that it is an exact duplicate thereof and of the whole of such map or plat

Peter Primeau Register of Deeds
Charles E Bailey surveyor

State of Michigan } ss
County of Houghton }

We Peter Primeau Register of Deeds and Charles E Bailey surveyor hereby certify that we have separately carefully compared the annexed copy with the duplicate plat of Millmeville now of record in the office of said register of Deeds and that it is a true transcript therefrom and of the whole of such duplicate plat as recorded

Peter Primeau Register of Deeds
Charles E Bailey surveyor

Register's Office
Houghton County
Received for record the 29 day of August A.D. 1887, at 9 o'clock A.M., and recorded in Vol. 1 of Plats page 25
Peter Primeau
Register

RECEIVED AND FILED.
In Auditor General's Office.
September 16 1887
H.R. Pratt
Dep. Asst. Genl

Part Of Plat VACATED
See Vol 2 Of VACATIONS
Page 56

Village of Millmeville
Houghton Co Mich.
Scale 1 Inch = 200 Feet

Blocks 1, 8 and B and the streets contiguous and adjoining thereto, are Vacated by order of the Circuit Court June 30th 1916
Filed July 31st 1916 – Voucher 688 – 1916
Vol 2 - Page 56

2230

13981

State of Michigan } ss
County of Houghton }

This certificate made this 4th day of august A.D. 1887 witnesseth that the undersigned mrs Ellen Millon of the Township of Rock Lake, County of Houghton and State of Michigan is the proprietor of the land embraced in the plat hereon drawn and that the undersigned Charles E Bailey an engineer of said County and State is the person who made this plat. That said plat embraces a portion of Lot 3 section 12 Township 56 Range 33 west described as follows; Commencing at the quarter Post on the South side of said section 12, thence North 359.8 ft thence N 42°37' E 1315 ft, thence N 89°46' E to intersect East at the center of the Southeast quarter of said section 12 thence S 1°08' E 710.7 ft to western boundary of railroad right of way. thence S 42°45' W 1115 ft along said boundary. thence S 42°37' W 1736 ft along west boundary of Highway. thence S 47°36' W 616 ft along said west boundary of railroad to section line. thence West along section line 1076.5 ft to starting point; the section line on the South side of said section 12 and East of the Quarter Post being considered due East and West for the purposes of this description. And that the name of the town is Millonaville.

Witnesses { Willard E Gray
H. S. Ebnow

Sig'd, s'd Ellen Millon per
Ellen Millon by her attorney to mark Wm E Gray
Charles E Bailey C.E.

State of Michigan } ss
County of Houghton }

On this ninth day of August in the year one thousand eight hundred and eighty seven before me Willard E Gray a notary Public for said County and State personally appeared Ellen Millon and Charles E Bailey to me known to be the same persons described in and who executed the foregoing certificate who acknowledged the same to be their free act and deed

Examined and Approved
August 23d 1887
A.B. Pratt deputy Auditor Genl

Willard E Gray { Notary Public for Houghton County Michigan

State of Michigan }
County of Houghton } ss

We Peter Primeau Register of deeds and Charles E Bailey surveyor hereby certify that we have separately carefully compared and this duplicate plat with the original plat of Millonaville and that it is an exact duplicate thereof and of the whole of such map or plat

Peter Primeau Register of Deeds
Charles E Bailey Surveyor

State of Michigan }
County of Houghton } ss

We Peter Primeau Register of deeds and Charles E Bailey surveyor hereby certify that we have separately carefully compared the annexed copy with the duplicate plat of Millonaville now of record in the office of said register of deeds and that it is a true transcript therefrom and of the whole of such duplicate plat as recorded

Peter Primeau Register of Deeds
Charles E Bailey Surveyor

State of Michigan }
Houghton County }

Received for record the 29 day of August A.D. 1887, at 4 o'clock P.M. and recorded in Vol. 1 of Plats page 45

Peter Primeau
Register

Part of Plat Vol 1
See Vol 2 of Plats
Page 56

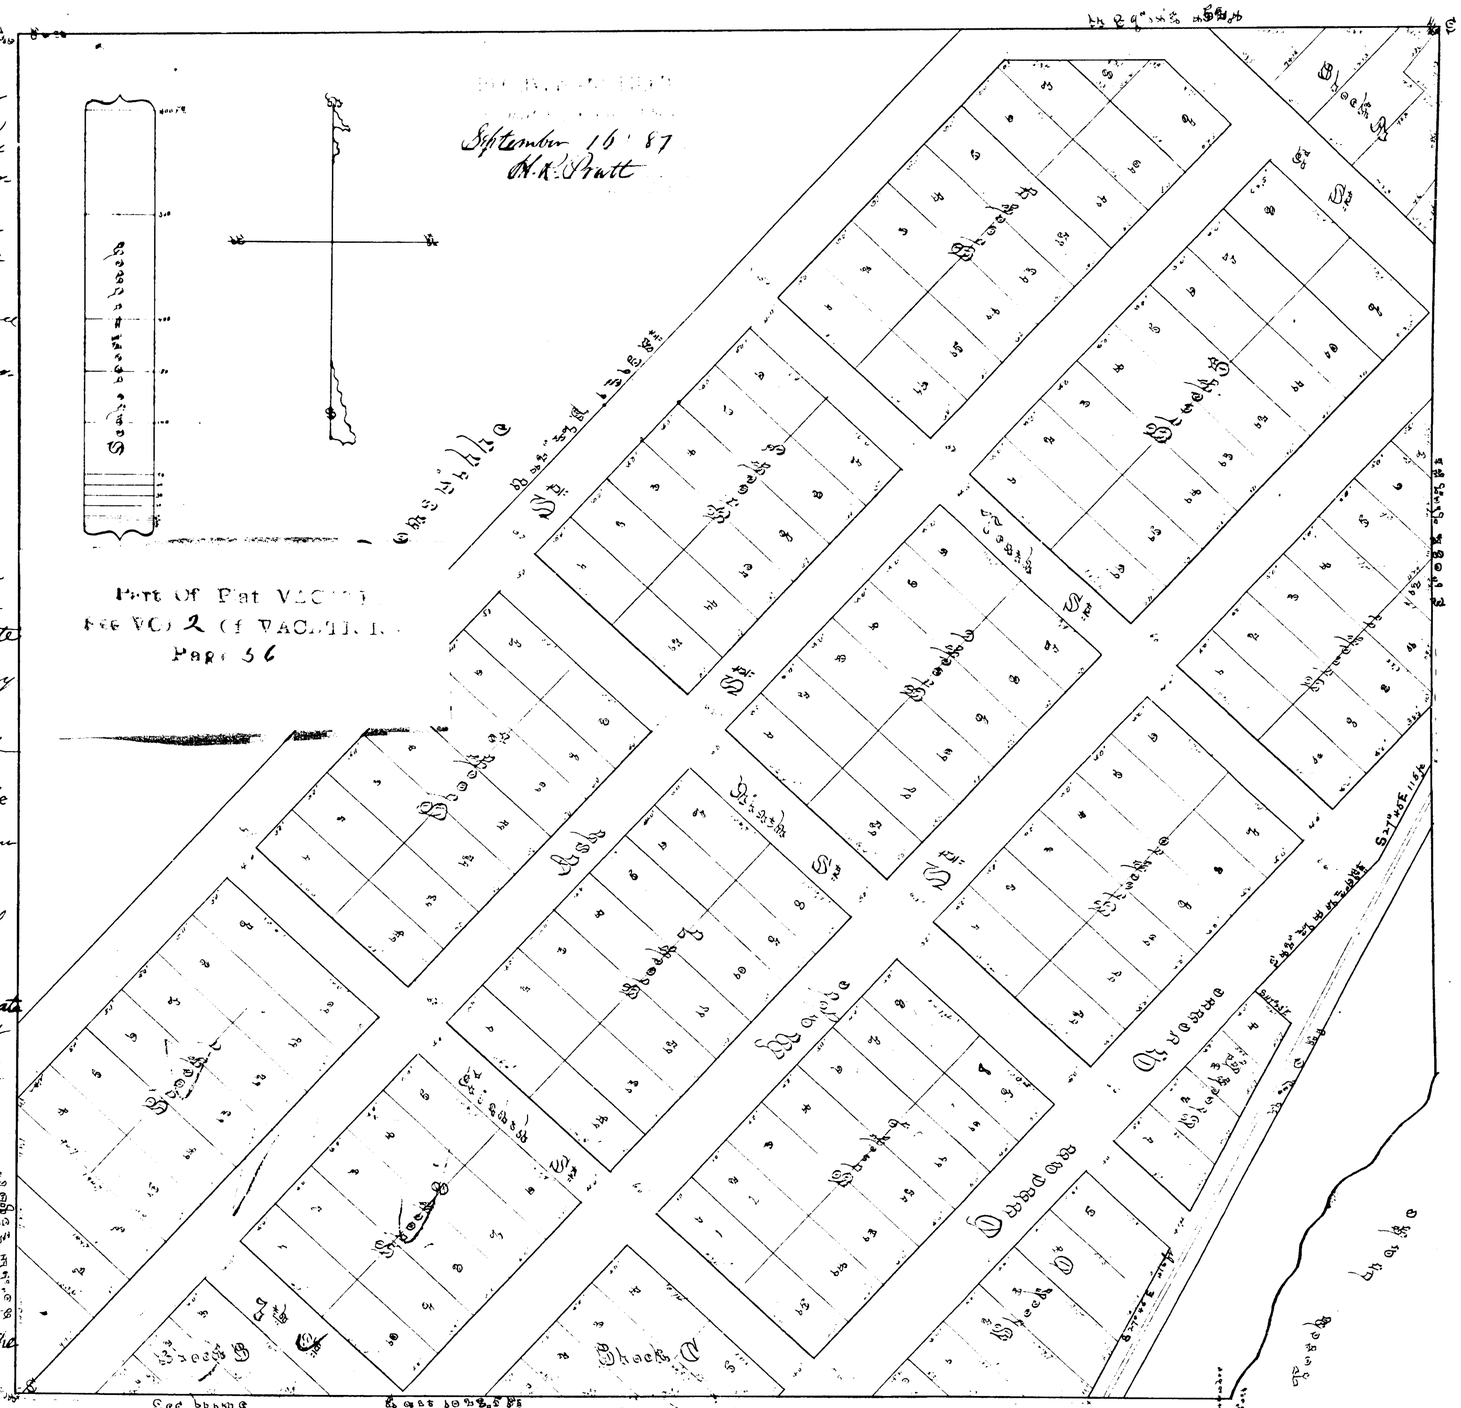

HOUGHTON COUNTY.

PLAT ----- MELLENSVILLE.

In the matter of the petition of William Mellen for an order to vacate a portion of the Village of Mellensville.

ORDERED that Block 1 and the streets contiguous and adjoining thereto, that the said Block 8 and the streets contiguous and adjoining thereto, and Block "B" and the streets contiguous and adjoining thereto, be vacated.

June 30, 1916.

Patrick H. O'Brien,
Circuit Judge.

Voucher 688. ----- 1916.

Vol. 171. Page 13681.

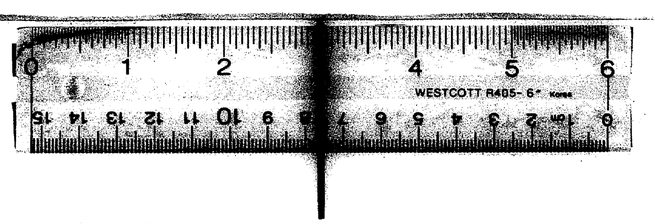

16 X

ClibPDF - www.fastio.com -