Township No. 52 N. Range No. 40 W. Mer. Mich.

Note

Sections 25, 26, 35 & 36 were reserved for Public purposes by the President of the U.S. on the 5th April 1847, as appears by the letter of the Comm.r of the Genl. Land-Office, dated July 19th 1847. The land officers will please permit no sale or entry of any portion of the lands thus reserved, without special instructions to that effect from the Comm.r of the Genl. Land office.

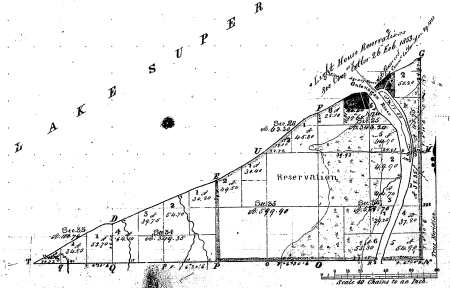

Boundary of								
Point	Courses	Dist. Lks	Point	Courses	Dist. Lks	Point	Courses	Dist. Lks

Total number of Acres 285.15

Survey Designated.	By Whom Surveyed.	Date of Contract.	Amount of Surveyed M. Ch. Lks	When Surveyed.	When Charged to the Surr. Gen.l agt.
Township lines	Wm. L. Ellard	August 5 1846			
Subdivisions		Dec. Contract	13 16 44.2	3rd qr 1845	

The above Map of Township No. 52 North of Range No. 40 West of the Principal Meridian, Michigan, is strictly conformable to the field notes of the survey thereof on file in this Office, which have been examined and approved.

Surveyor General's Office

Detroit March 9 1846

Lucius Lyon, Surv.r Genl.