Michigan 117

Township No. 9 N, Range No. 14 West Mer. (Mich.)

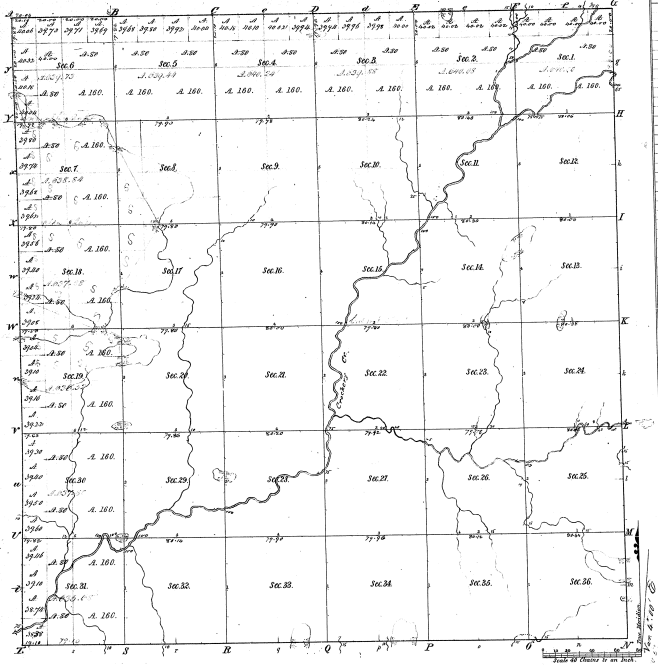

Meanders of									
Posts	Courses	Ch. Lk.	Posts	Courses	Ch. Lk.	Posts	Courses	Ch. Lk.

8-6

Copying this Meander & glass line for the Cask

Total number of Acres 43,023.49

Surveys Designated	By Whom Surveyed	Date of Contract	Amount of Surveys	When Surveyed	When p.d to and ch.d in the Int. Gen.l Ofc.s
Township lines	N. Brockfield	31. Oct.r 1836	42 - 79 - 02	2.d qr. 1837	3.d qr. 1838
Subdivisions	John Mullett	4th Aug. 1837	57 - 78 - 57	2.d qr. 1837	4.th qr. 1837

The above Map of Township No. 9 North of Range No. 14 West of the Principal Meridian, Michigan is strictly conformable to the field notes of the survey thereof on file in this Office, which have been examined and approved.

Surveyor General's Office,
Cincinnati, Dec. 25. 1837

C. S. Haines Sur. Gen.l