Re-Survey

Township No. 16 N. Range No. 3 E. Mer. Mich.

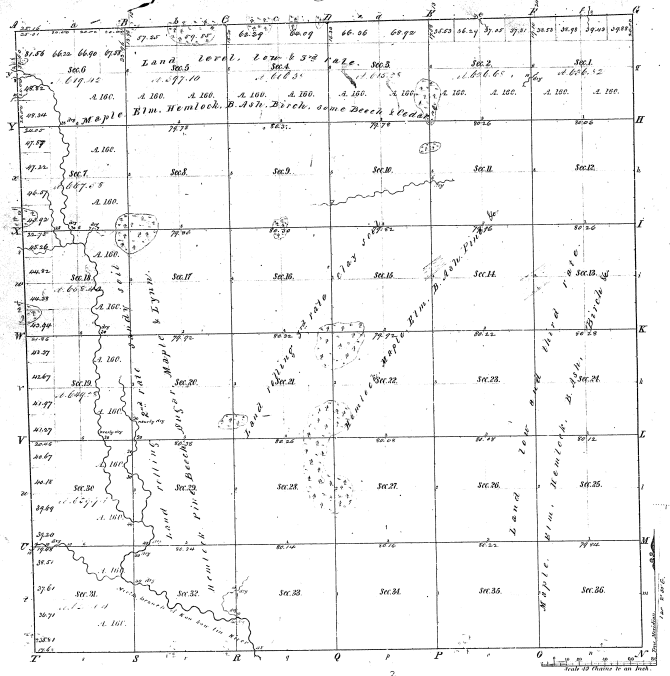

Meanders of								
Posts	Courses	Ch. Lks.	Posts	Courses	Ch. Lks.	Posts	Courses	Ch. Lks.

23-18

Total number of Acres. 25045.52

Surveys Designated	By Whom Surveyed	Date of Contract	Amount of Surveys	Whom Surveyed	When p.d and ch.d in the Sur. Gen.l's ass.t
Township lines	Nat. Clark &	Nov. 17. 1834	M. 68 Lks. 50	3rd q. 1834	
Subdivisions	John Mullett	Sep. 10. 1846	54. 70. 59	3rd q. 1846	
E. Boundary	J. Trampler		6. 00. 00	1st q. 1822	

The above Map of Township No. 16 North of Range No. 3 East of the Principal Meridian Michigan, is strictly conformable to the field notes of the survey thereof on file in this Office, which have been examined and approved.

Surveyor General's Office.
Detroit, Aug. 11th 1846

Lucius Lyon
Sur. Gen.l