Re-survey

Township N.o 25 N Range N.o 8 W Mer. Mich.

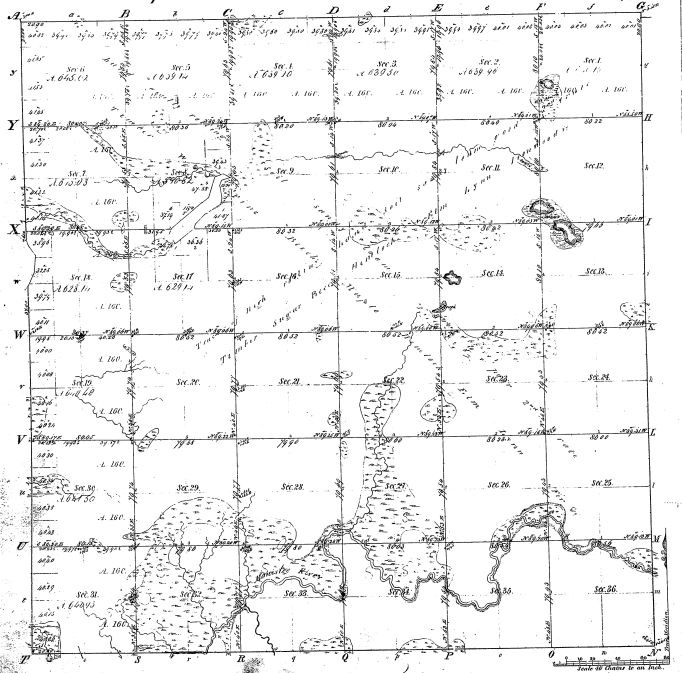

Meanders of

Prair Corners	W.t & N.	Prair. Corners	W.t & S.	Prair. Corners	W.t & S.

15-24-W

Total number of Acres 23,975.91

Surveys Designated	By Whom Surveyed	Date of Contract	Amount of Survey	When Surveyed	When Plat was sent to the Surr Gen.l's Office
			M. Ch. Lks.		
S.d Township lines	Jos.h Brunk	May 14th 1846	6 00 00	2nd Quar. 1853	
Subdivisions	W.m Canda	May 11th 1852	62 18 34	3d Quar. 1862	
2.d D.	John F. Allard	Jan.y 28th 1864	6 00 00	2nd Quar. 1864	

The above Map of Township No 25 N of Range No 8 W of the Principal Meridian of Michigan is strictly conformable to the field notes of the survey thereof on file in this Office, which have been examined and approved

Surveyor Generals Office, Detroit January 9 1865.

Leander Chapman
Surr Genl