Re Survey.

Township N.o 23 N. Range N.o 8 W. Mer. Mich.

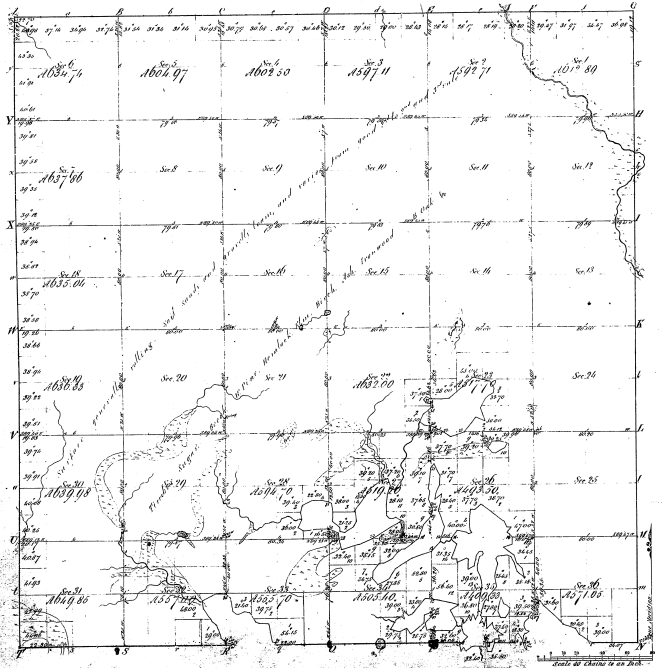

Boundary of Part	Courses	Ch's & L.s	Part	Courses	Ch's & L.s	Part	Courses	Ch's & L.s

Meanders on 23 N. 84

15-32

Total number of Acres 21 500.60

Surveys Dependent.	When Surveyed	Date of Contract	Sources of Surveys At Date	With Surveyed	When Changed to the Instructions
Township Lines					
Subdivisions					

Approved

The above Map of Township N.o 23 North of Range N.o 8 West of the Principal Meridian, Michigan is strictly conformable to the field notes of the survey returned for the same, which have been examined and approved.

General Land Office, Charles Arthur, Surveyor General.

April 11th 1873