R-1683 IMAGE MEDIA 28-32-01 250 2-83 6848F

MUSKEGON STATE PARK
BEACHHOUSE INTERIOR REMODELING
PROJECT NO. 24-2590

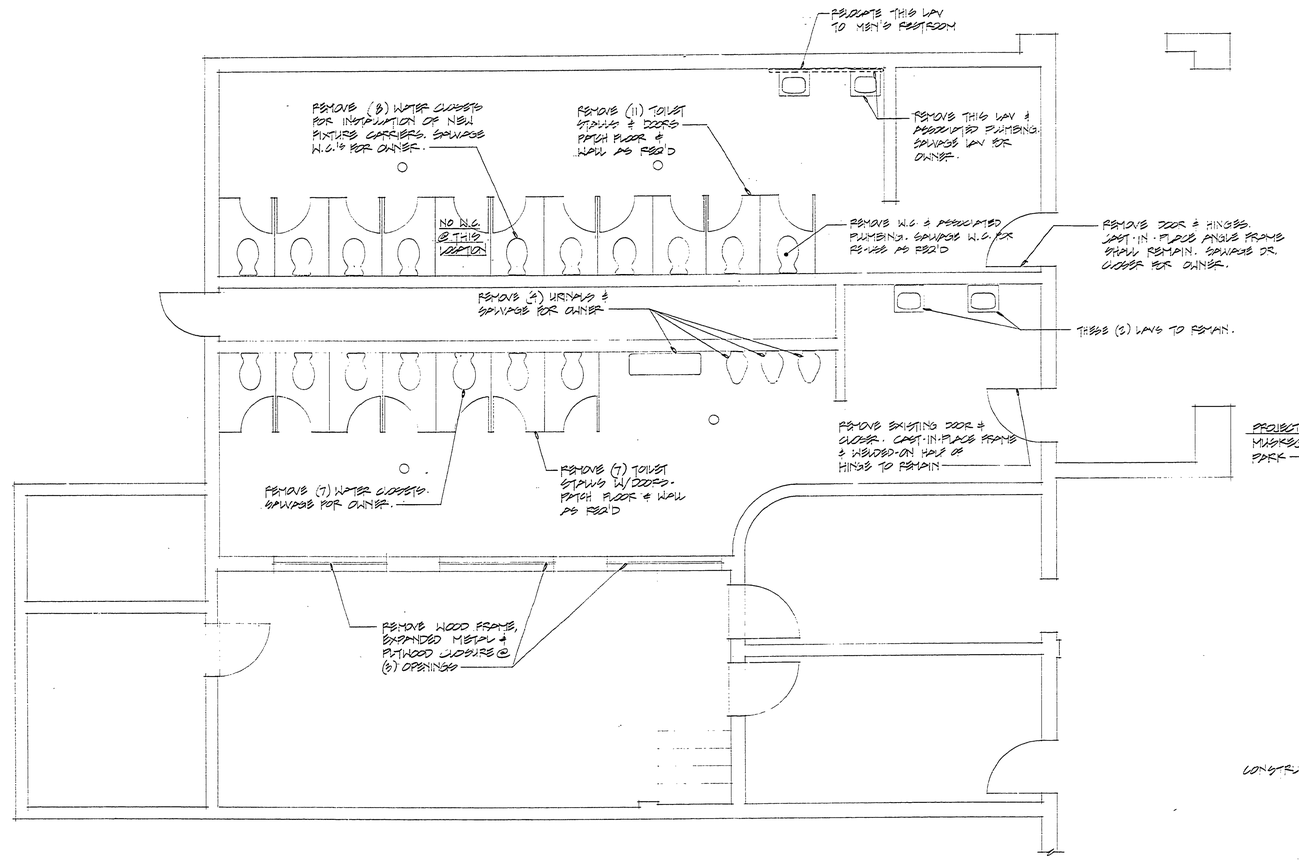

·DEMOLITION PLAN·

NORTH

1" : ONE FOOT

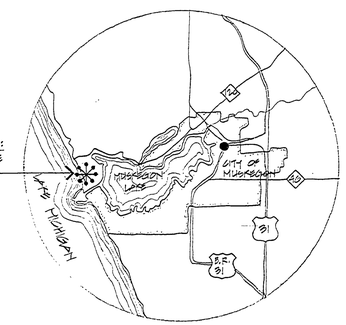

·LOCATION MAPS·

NO SCALE

NORTH

CONSTRUCTION AREA

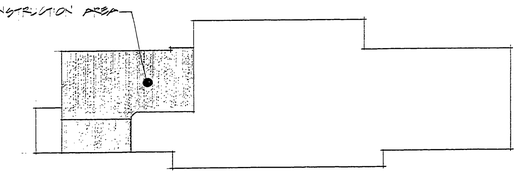

·BUILDING KEY·

NORTH

1 INCH : 30 FEET

CONSTRUCTION NOTES

1. UNLESS OTHERWISE NOTED, ITEMS INDICATED TO BE REMOVED SHALL BECOME PROPERTY OF THE CONTRACTOR.
2. THERE ARE APPROX. 4 OR 5 WATER CLOSETS WHICH NEED REPLACEMENT. SEE SPECIFICATIONS FOR MANUFACTURER AND MODEL NO. FOR NEW UNITS
3. ANY RE-USABLE WATER CLOSETS WHICH ARE DAMAGED DURING CONSTRUCTION SHALL BE REPLACED WITH SAME UNITS AS INDICATED IN SPECS.
4. REMOVE EXISTING LIGHT FIXTURES (3) & SALVAGE FOR OWNER.

BUILDING COMMITTEE APPROVAL
BY: _____ CHAIRMAN DATE: _____

RECOMMENDED FOR APPROVAL: Derek W. Fiske ENGINEERING OR ARCHITECTURAL SUPERVISOR 17 Oct 95 DATE

RECOMMENDED FOR APPROVAL: John A. Wilson PROGRAM AND PARK MANAGER 10/20/95 DATE

DIVISION/REGION APPROVAL
BY: _____ DIVISION/REGIONAL MANAGER DATE

ENGINEERING DIVISION
APPROVED: [illegible] 10-20-95
FOR CHIEF ENGINEER DATE

SURVEYED BY		DRAWN BY		NO.	DATE	BY	REVISIONS	NO.	DATE	BY	REVISIONS	MICHIGAN DEPARTMENT OF NATURAL RESOURCES	COVER SHT - DEMOLITION
DESIGNED BY		CHECKED BY		1.				3.					SHEET TITLE
	DATE		DATE	2.				4.					

AREA OR PARK: MUSKEGON STATE PARK
PROJECT: BEACHHOUSE TOILET REMODELING
PROJECT NO. 24-2590
SHEET 1 OF 3
PLAN NO. A-1188