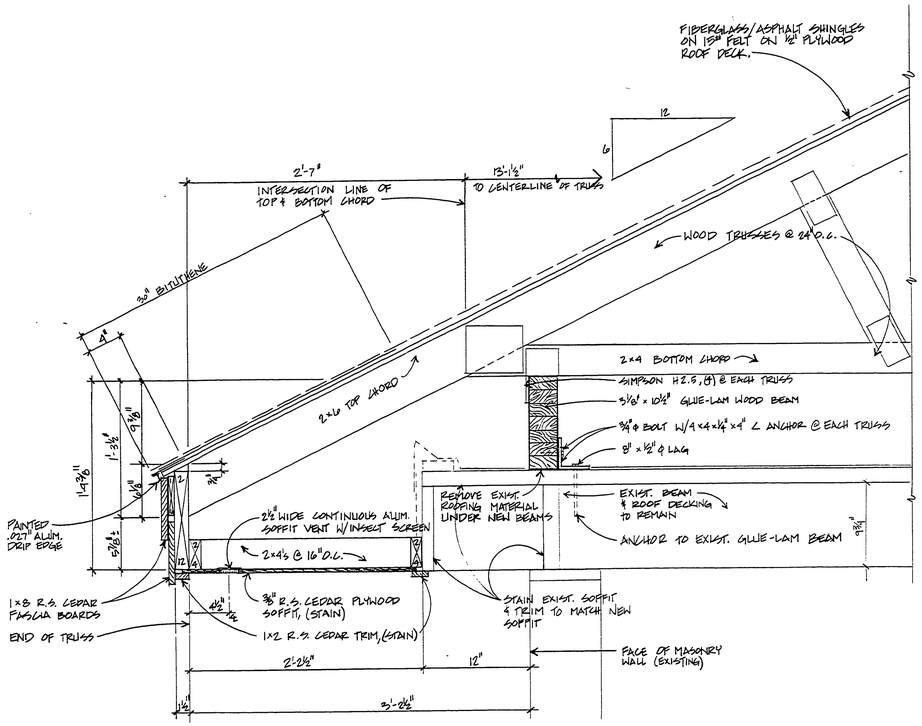

1 / A-4 DETAIL OF TYP. OVERHANG (BUILDING 'A')
SCALE: 1½" = 1'-0"

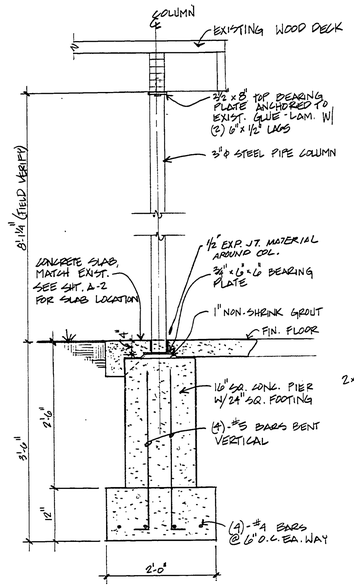

3 / A-4 COLUMN DETAIL (BUILDING 'A')
SCALE: ¾" = 1'-0"

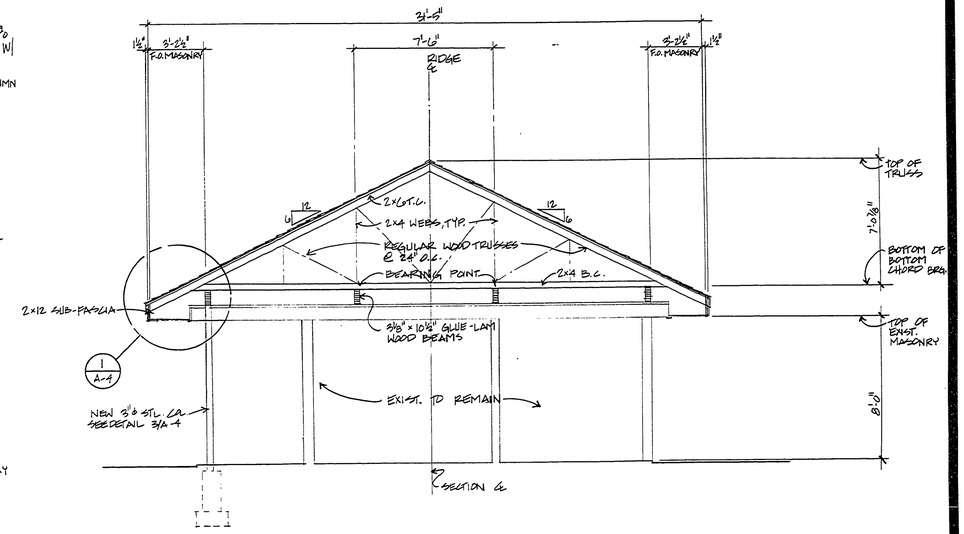

A / A-4 SECTION 'A' (BUILDING 'A')
SCALE: ¼" = 1'-0"

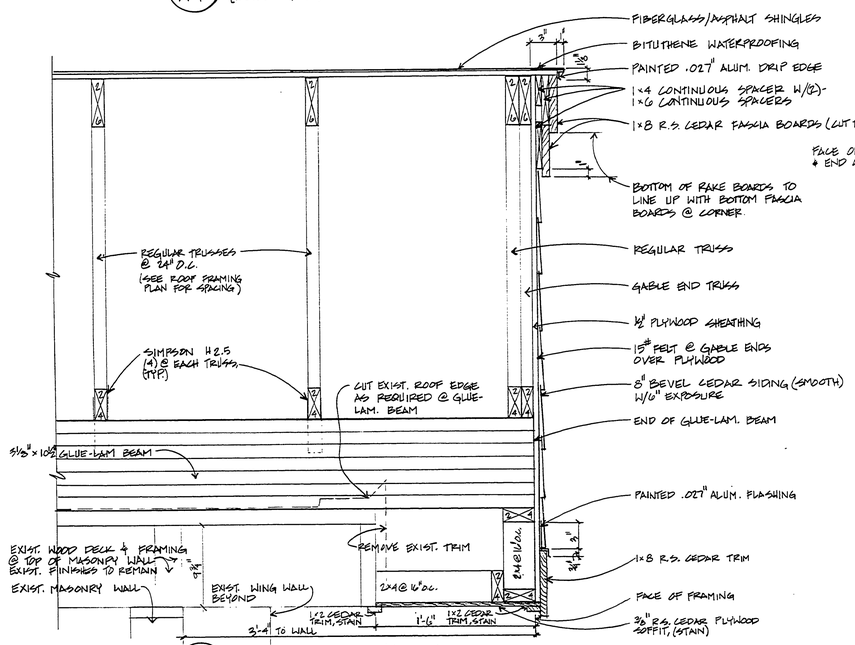

2 / A-4 DETAIL @ GABLE ENDS (BUILDING 'A')
SCALE: 1½" = 1'-0"

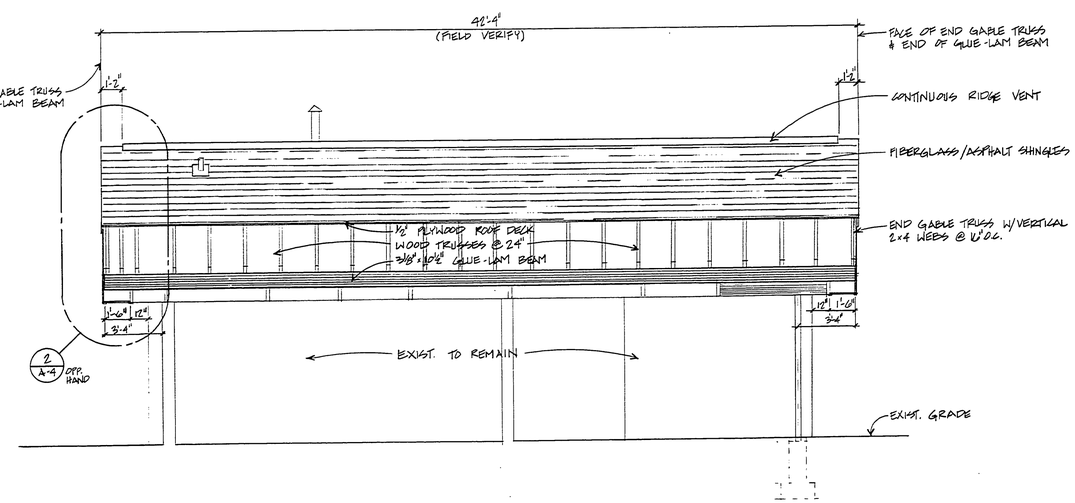

B / A-4 SECTION 'B' (BUILDING 'A')
SCALE: ¼" = 1'-0"

Bernath–Coakley Associates Architects, Inc.
4104 W. St. Joseph Hwy.
Lansing, Michigan 48917
(517)321-9525

STATE OF MICHIGAN
DEPARTMENT OF MANAGEMENT AND BUDGET
Office of Facilities

REROOF TOILET & SHOWER BUILDINGS
MUSKEGON STATE PARK
STATE OF MICHIGAN
DEPARTMENT OF NATURAL RESOURCES
PARKS DIVISION

STATE PARK IMPROVEMENTS/PROTECTING MICHIGAN'S FUTURE ACCT. NO. 607-75-2450-400

BUILDING 'A'
Revisions

Date
SEPT. 9, 1991
Comm. No.
9136
Sheet No
A4