SHEET 13

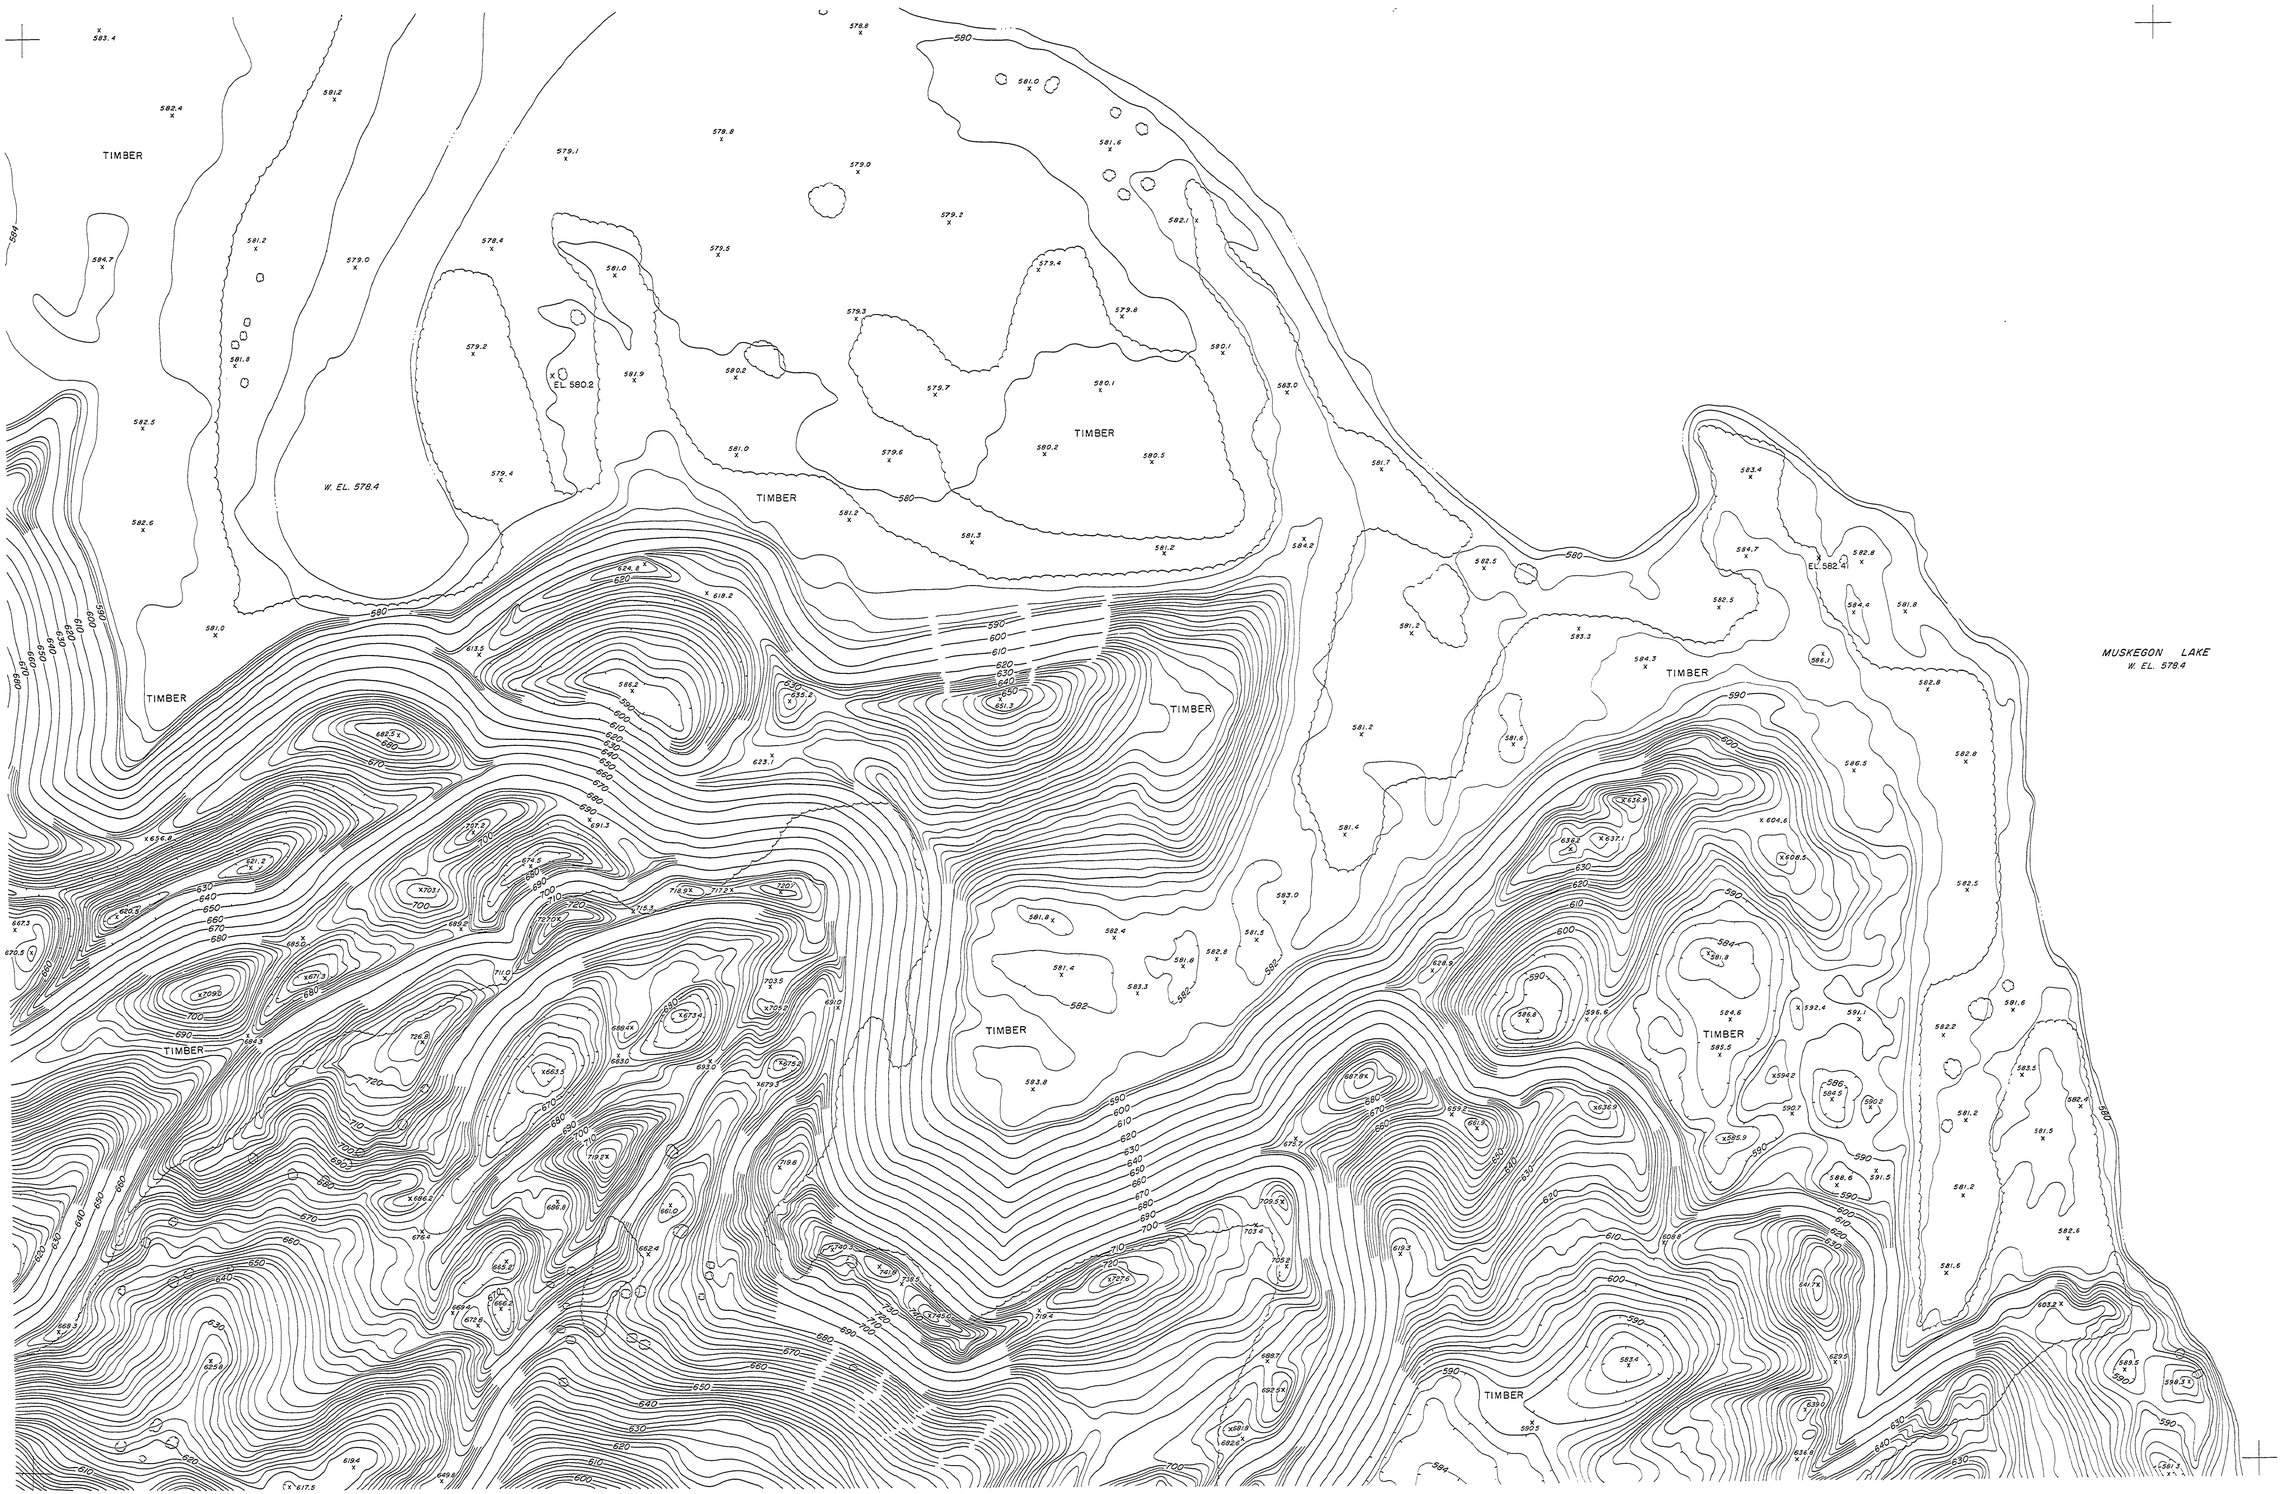

SHEET 9

SHEET 15

STEREOFOTO INC. LANSING, MICHIGAN	MICHIGAN DEPARTMENT OF CONSERVATION PARKS AND RECREATION SECTION	MUSKEGON STATE PARK SCALE 1"= 100' CONTOUR INTERVAL 2'	SHEET NO. 14 OF 16	PLAN NO. L-99