COMMERCIAL BLUEPRINT SERVICE 500 6-65

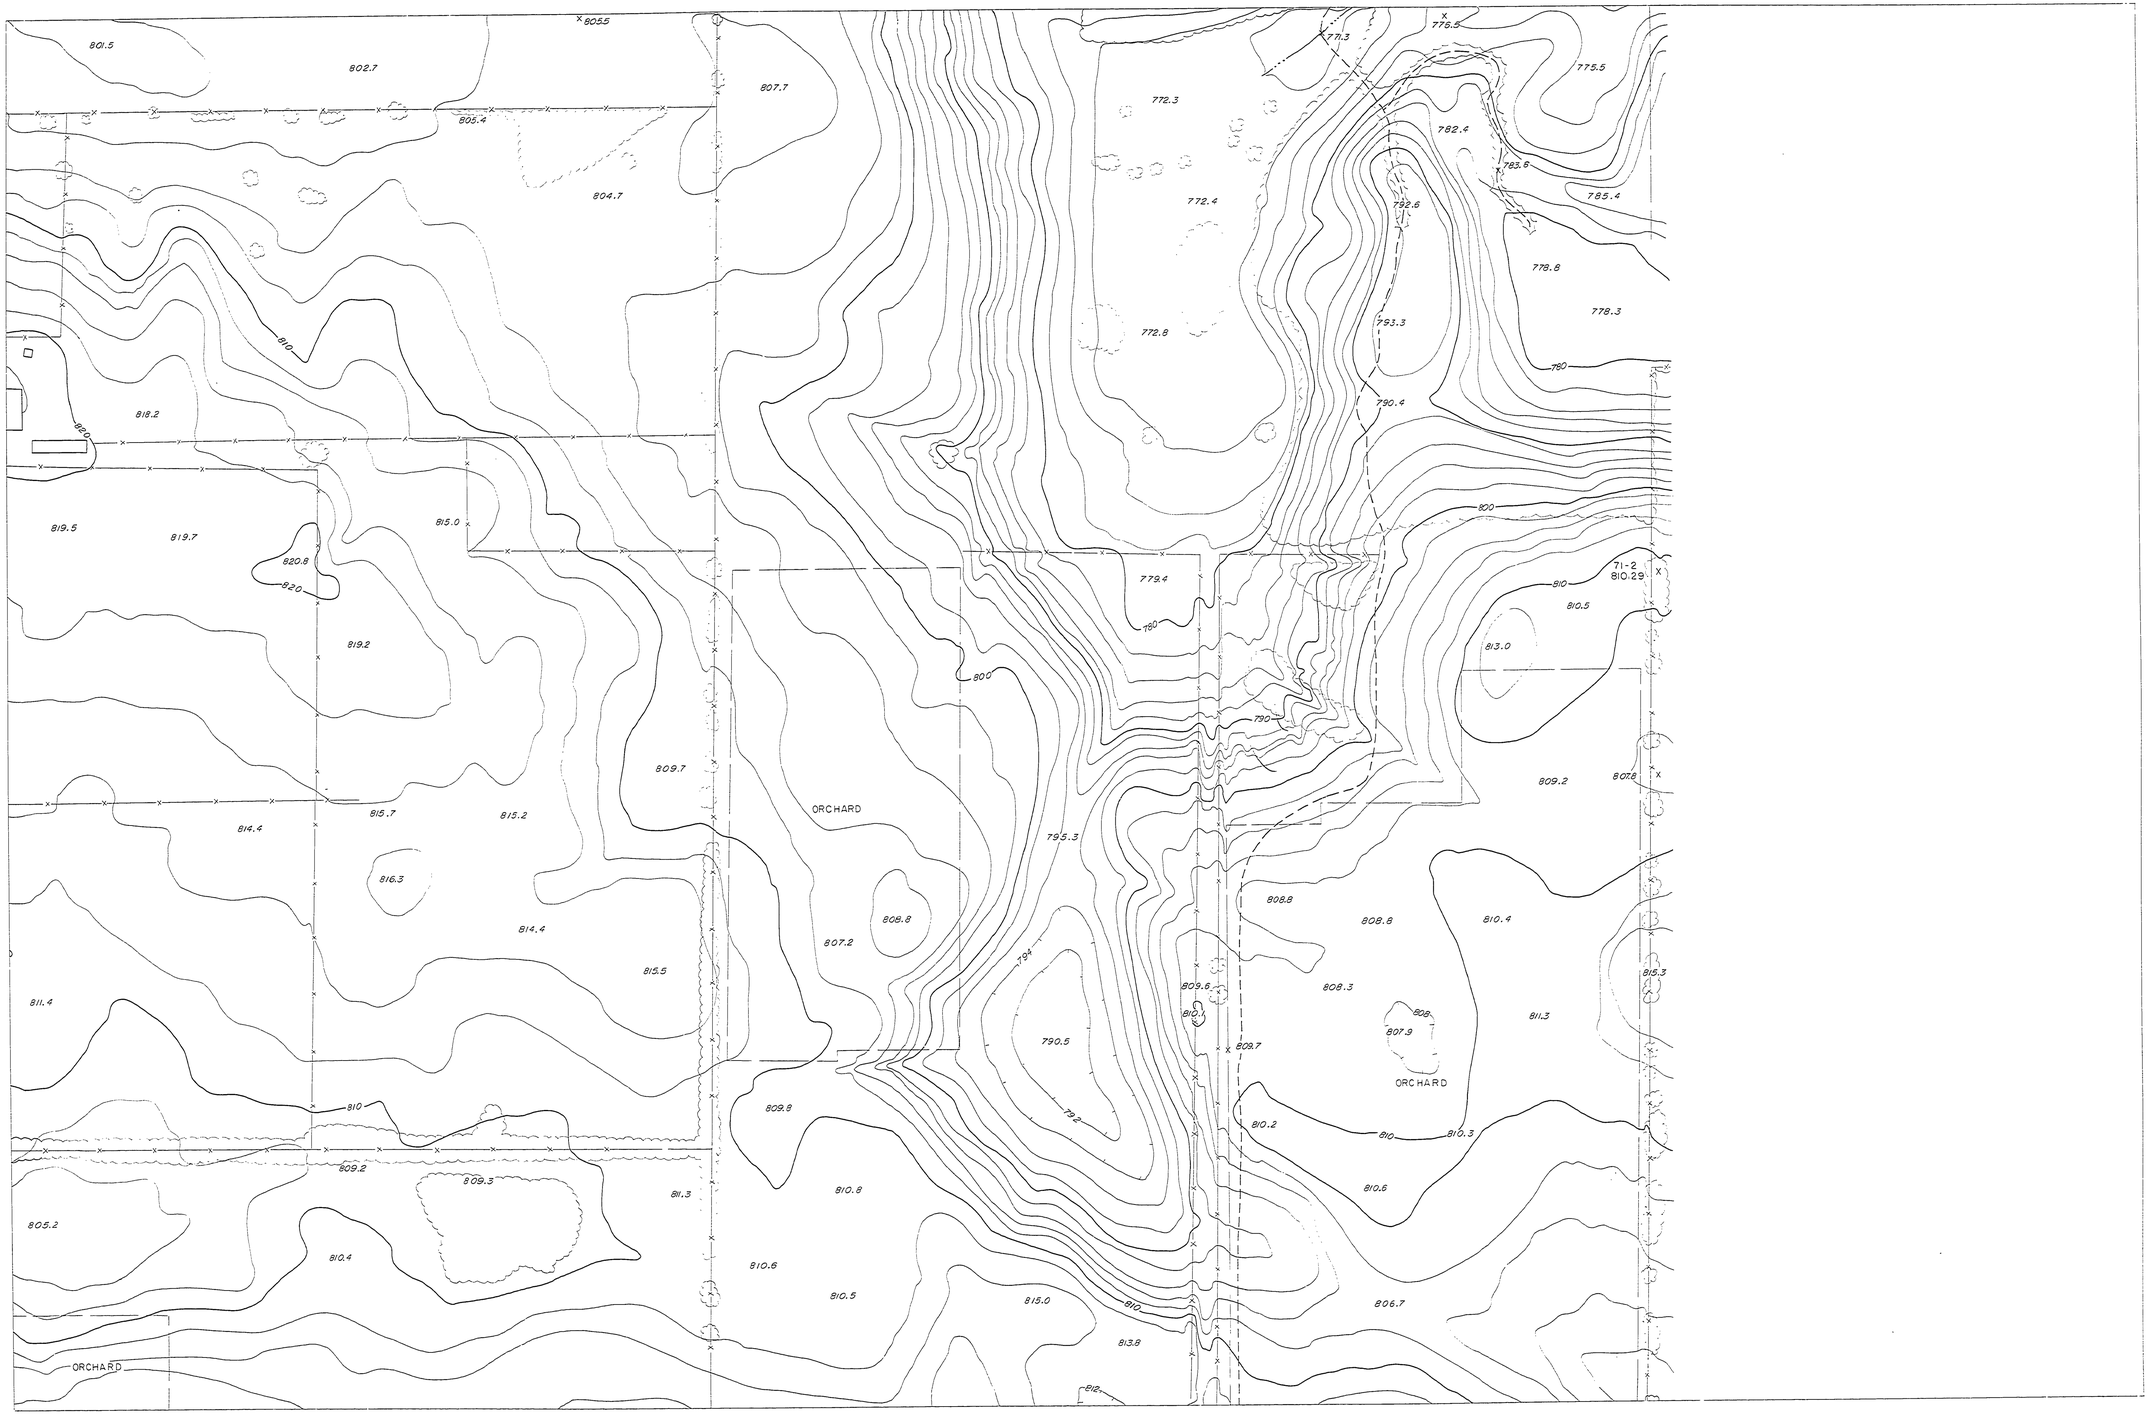

DATE OF PHOTOGRAPHY APRIL 1966 DATE OF MAPPING JUNE 1966

SURVEYED BY	DRAWN BY	MICHIGAN DEPARTMENT OF CONSERVATION	SLEEPY HOLLOW STATE PARK
DESIGNED BY	CHECKED BY		SCALE 1"=100' CONTOUR INTERVAL 2'
DATE	DATE		

NO.	DATE	BY	REVISIONS	NO.	DATE	BY	REVISIONS
1.				3.			
2.				4.			

SHEET NO. ____ OF ____
FOR PROJECT NO. ____
SHEET 6 OF 21 PLAN NO. L-99