COMMERCIAL BLUEPRINT SERVICE 600 6-63

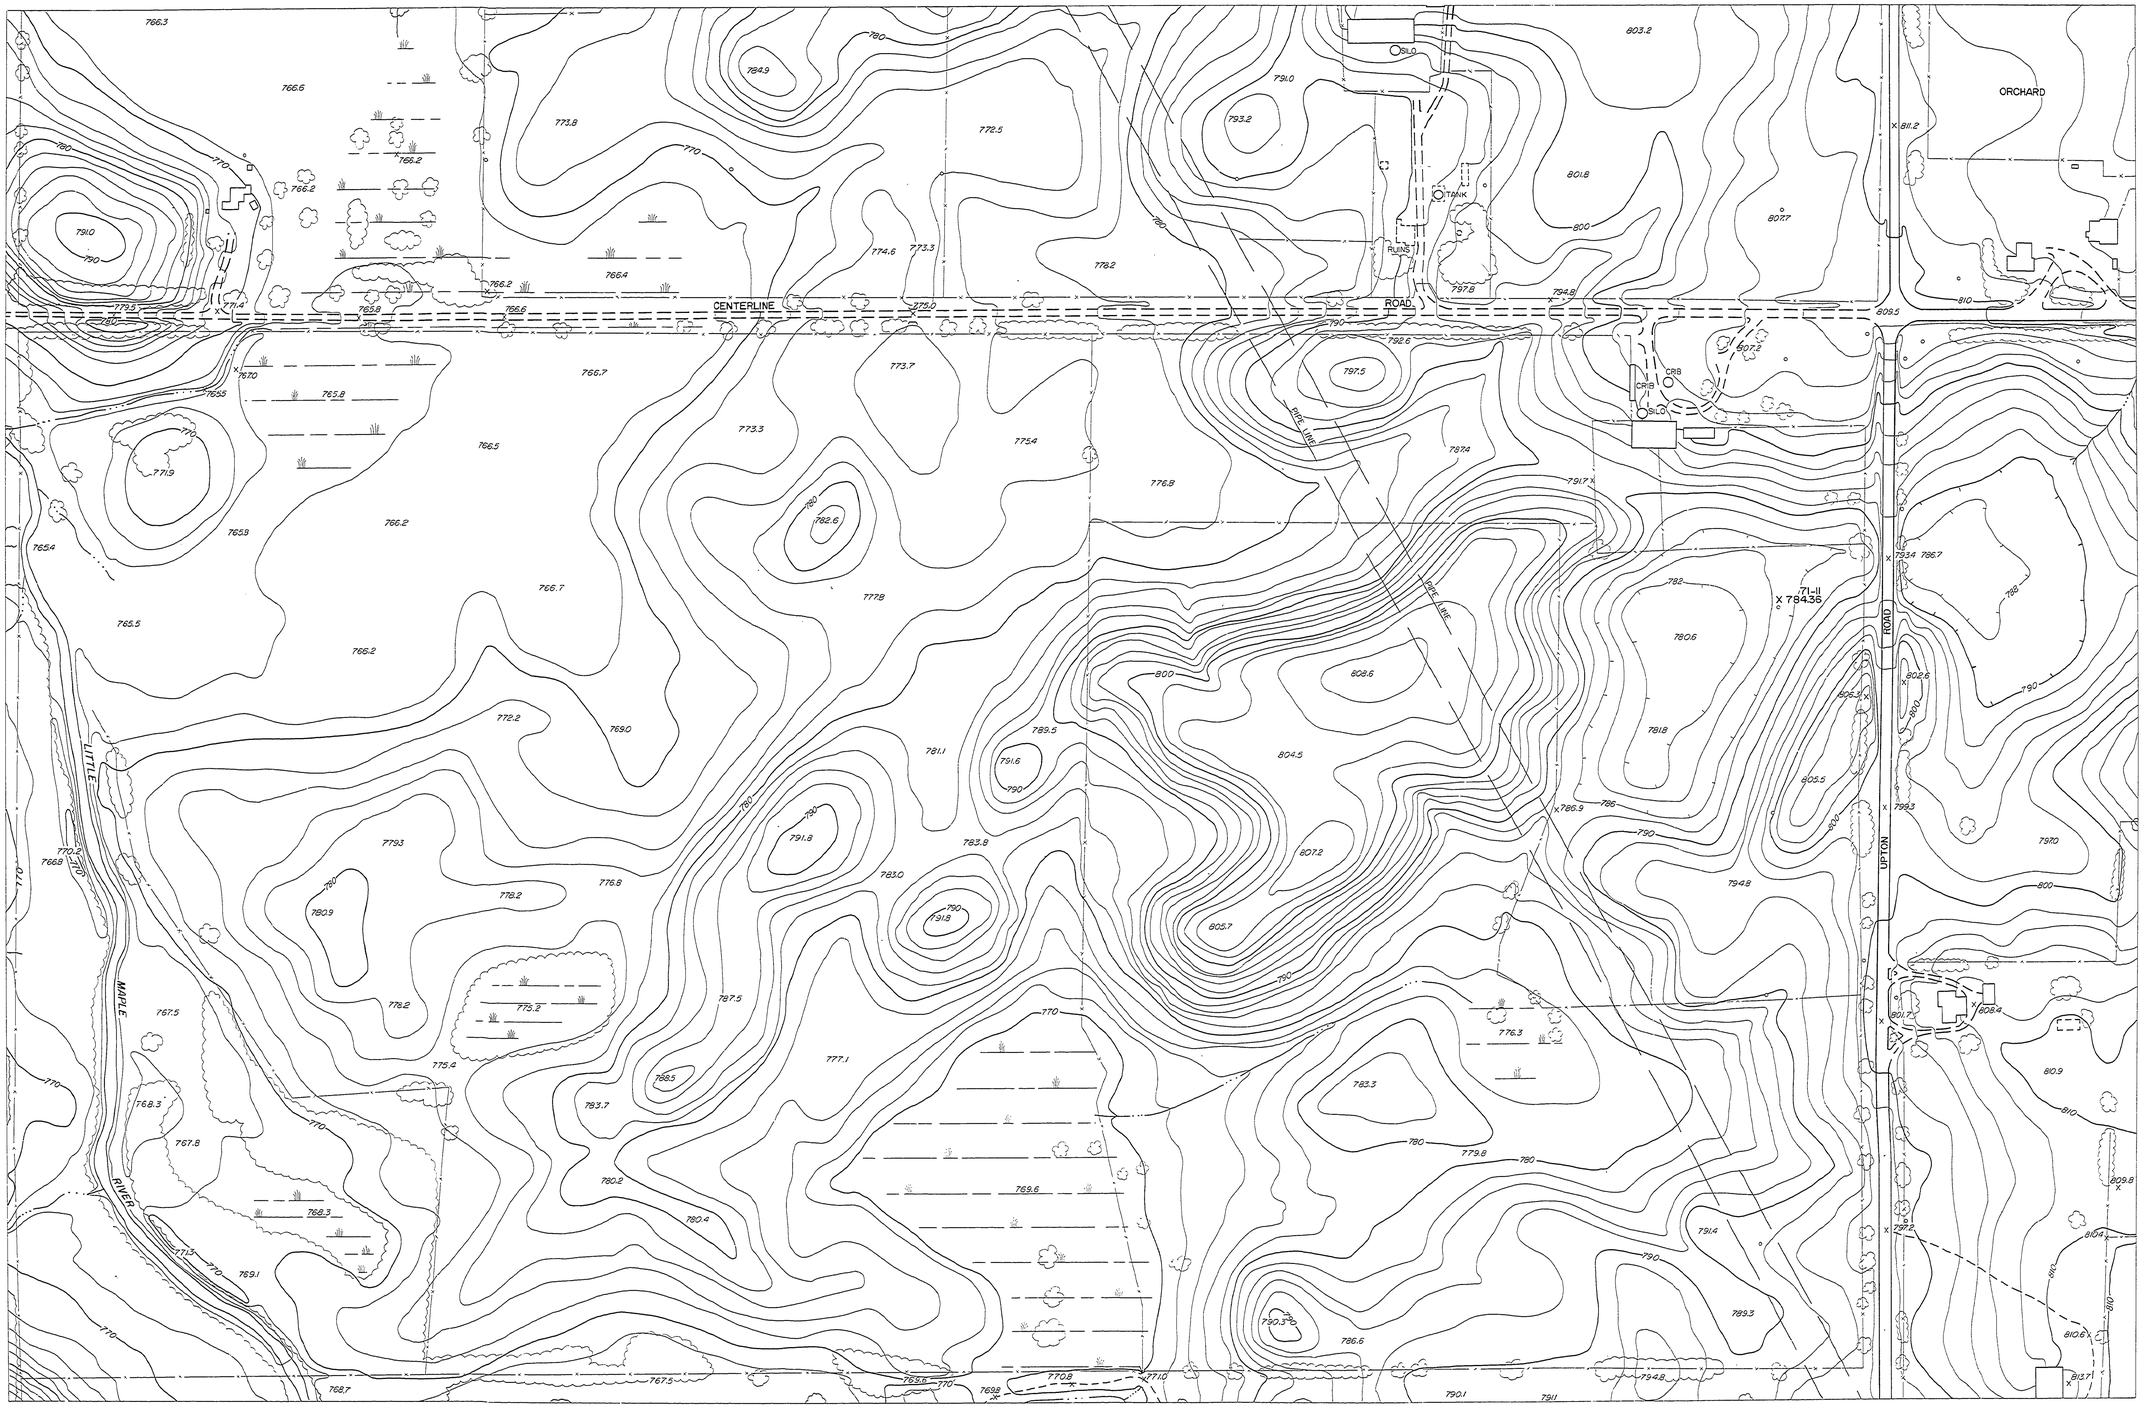


DATE OF PHOTOGRAPHY APRIL 1966 DATE OF MAPPING JUNE 1966

| | | | | | | | | | | | | | |
|---|---|---|---|---|---|---|---|---|---|---|---|---|---|
| SURVEYED BY | | DRAWN BY | | NO. | DATE | BY | REVISIONS | NO. | DATE | BY | REVISIONS | MICHIGAN DEPARTMENT OF CONSERVATION | SLEEPY HOLLOW STATE PARK |
| DESIGNED BY | | CHECKED BY | | 1. | | | | 3. | | | | | SCALE 1" = 100'. CONTOUR INTERVAL 2' |
| | DATE | | DATE | 2. | | | | 4. | | | | | |

SHEET NO. ____ OF ____
FOR PROJECT NO. ____

SHEET 2 OF 21 PLAN NO. L-99