COMMERCIAL BLUEPRINT SERVICE 500 6-65

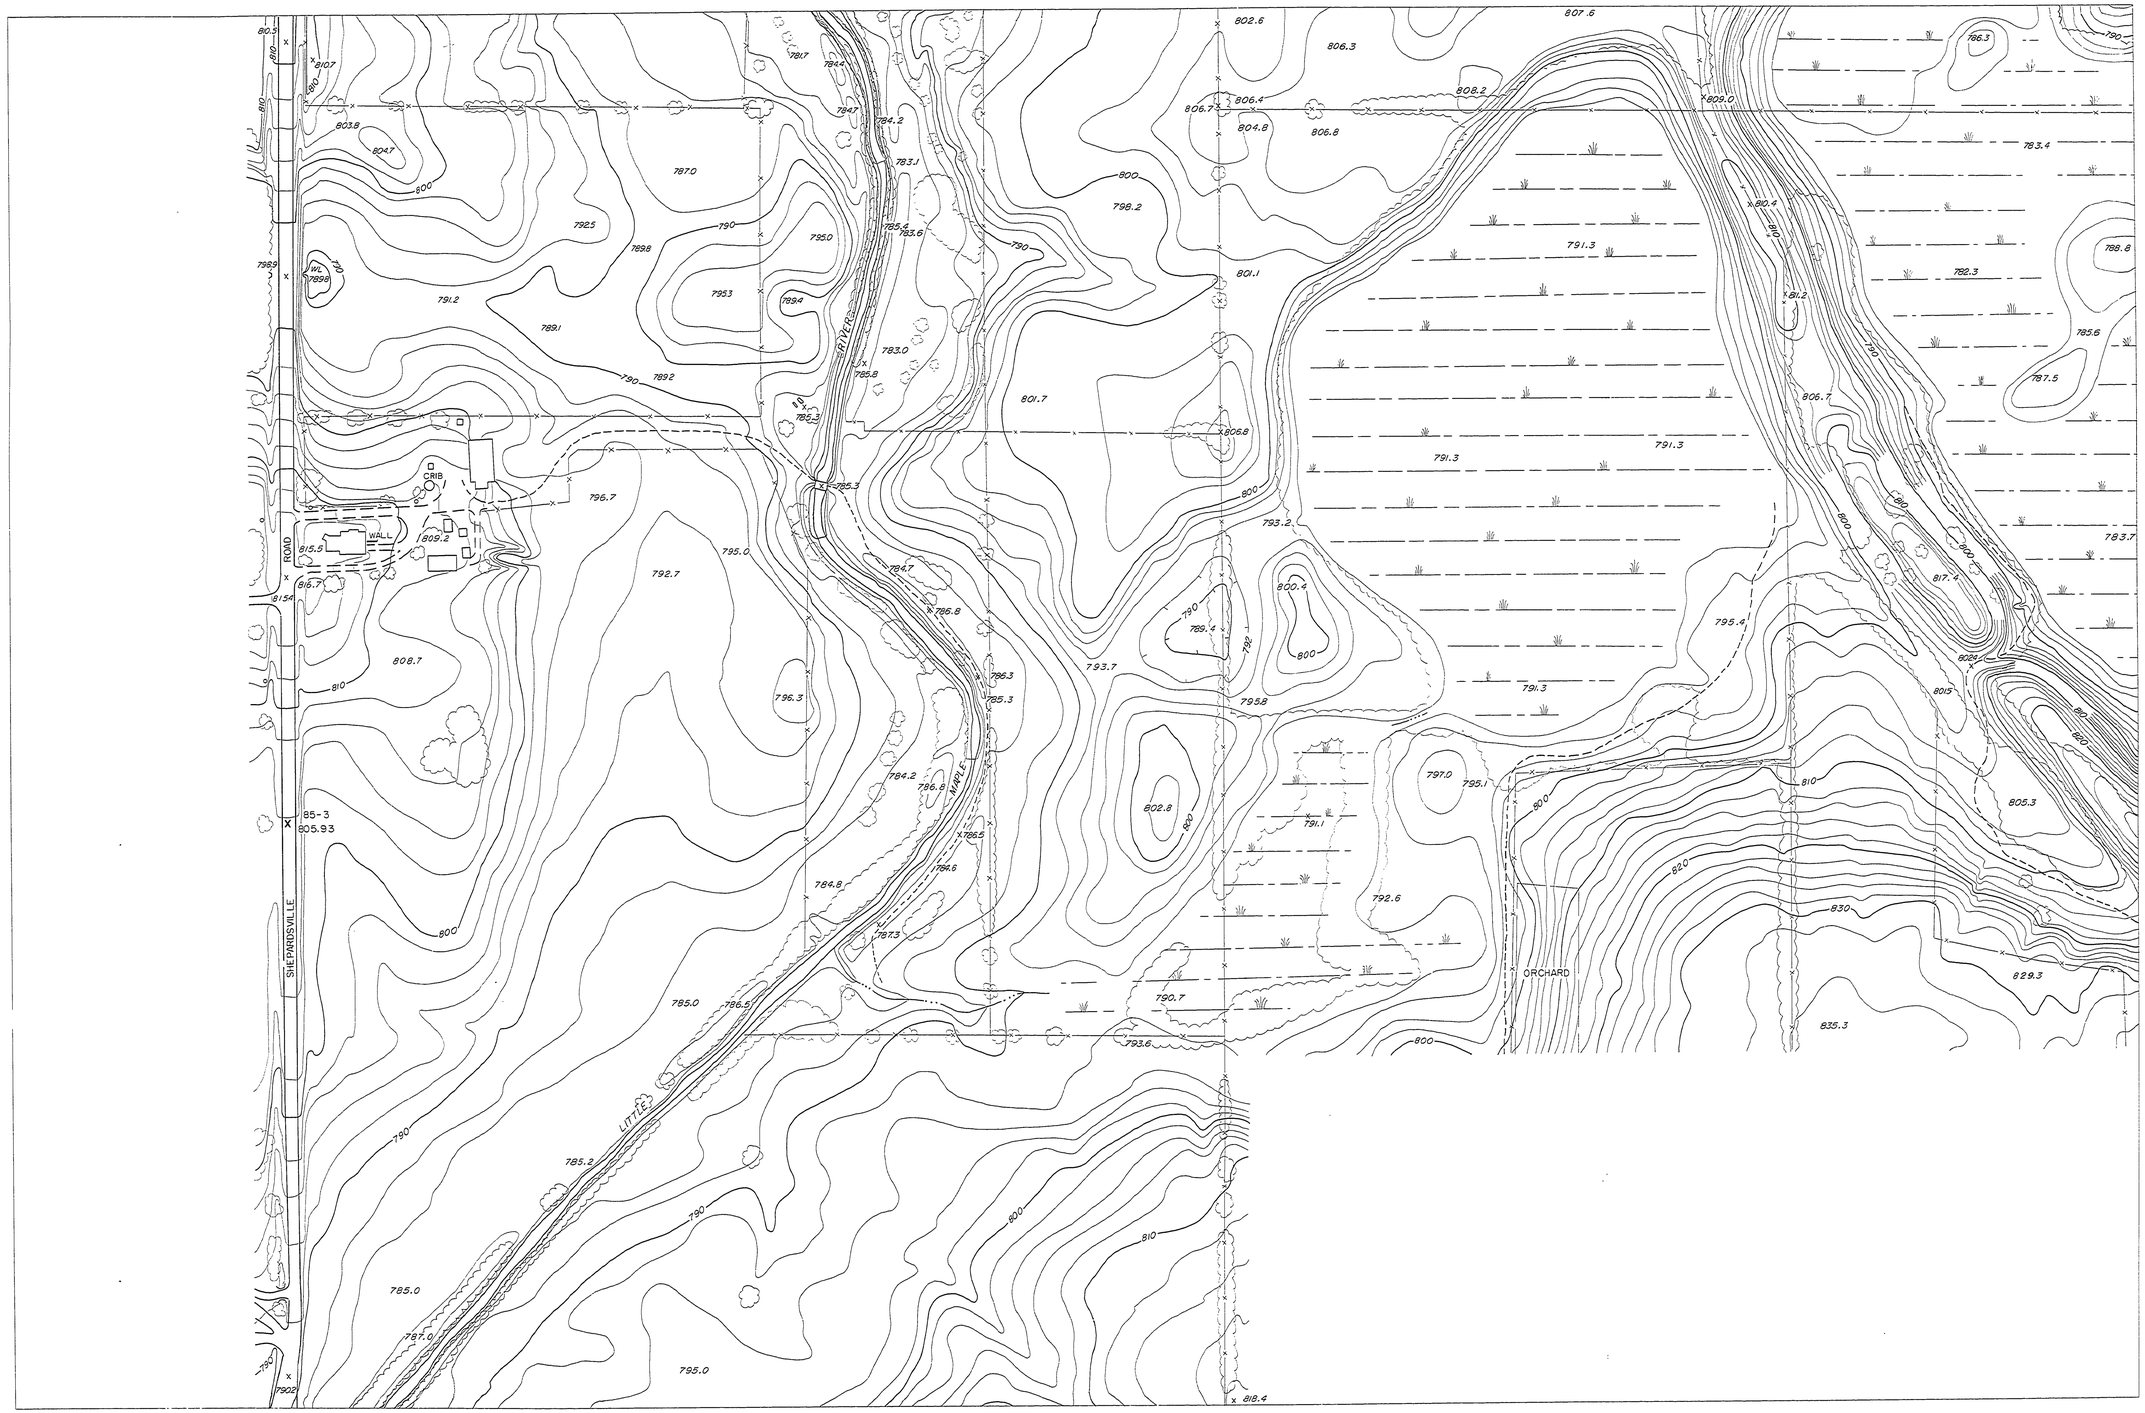

DATE OF PHOTOGRAPHY APRIL 1966 DATE OF MAPPING JUNE 1966

SURVEYED BY		DRAWN BY		NO.	DATE	BY	REVISIONS	NO.	DATE	BY	REVISIONS	MICHIGAN DEPARTMENT OF CONSERVATION	SLEEPY HOLLOW STATE PARK	SHEET NO. ___ OF ___	
DESIGNED BY		CHECKED BY		1.				3.					SCALE 1" = 100' CONTOUR INTERVAL 2'	FOR PROJECT NO. ___	SHEET 19 OF 21 PLAN NO. L-99
	DATE		DATE	2.				4.							