COMMERCIAL BLUEPRINT SERVICE 500 6-65

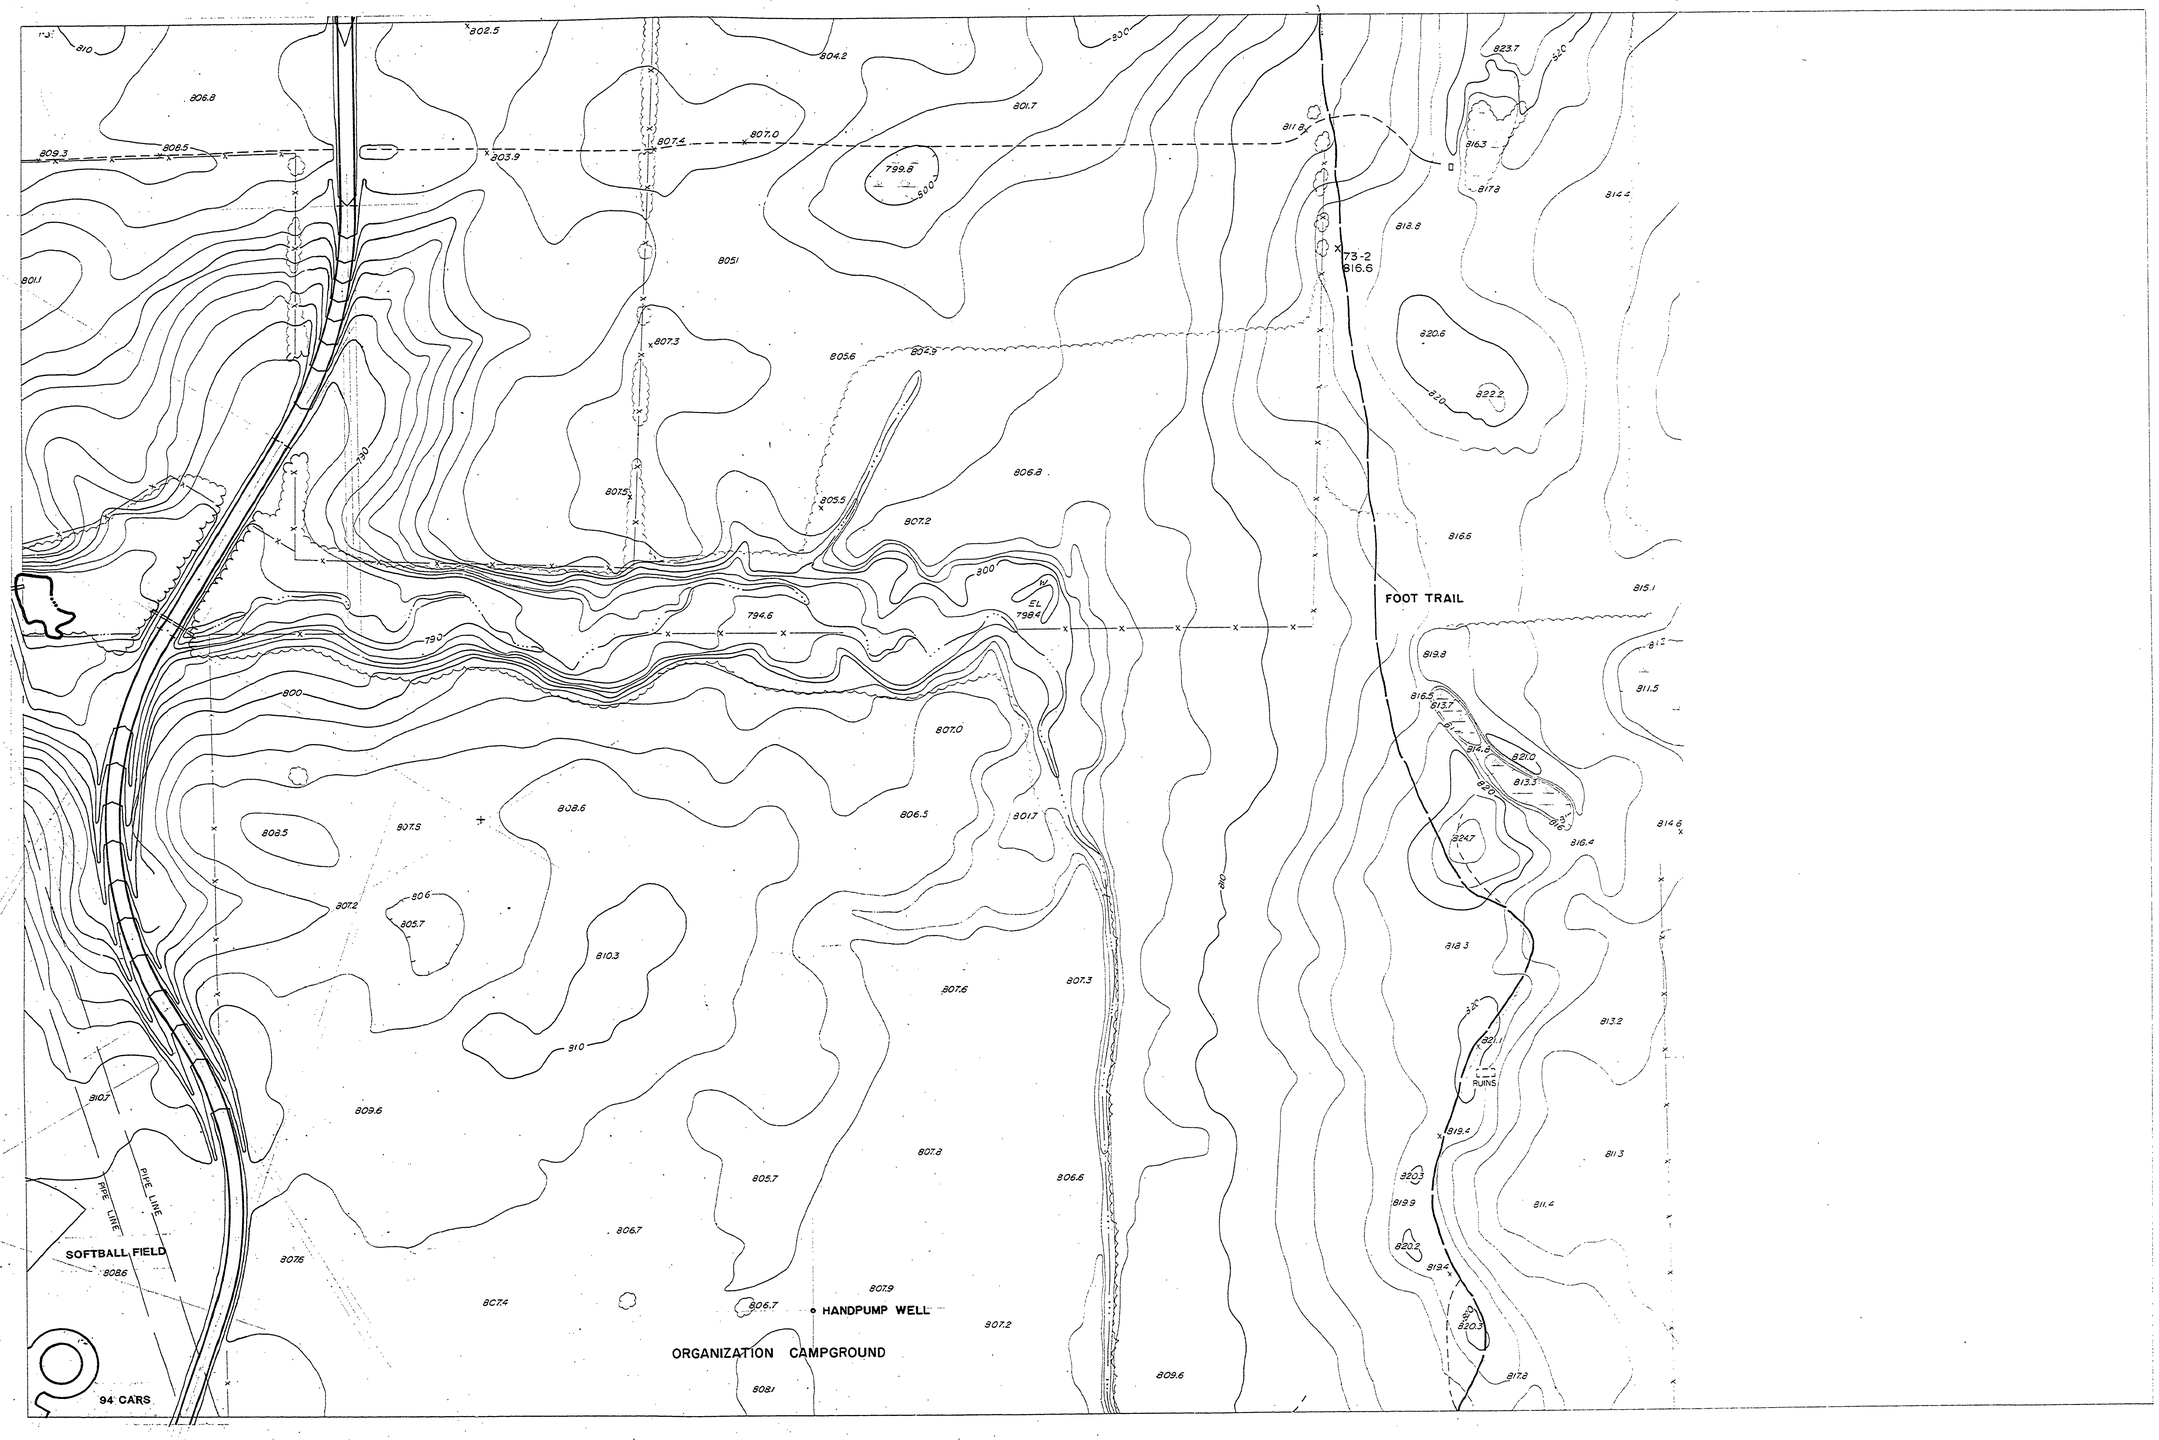

DATE OF PHOTOGRAPHY APRIL 1966 DATE OF MAPPING JUNE 1966

SURVEYED BY		DRAWN BY	
DESIGNED BY		CHECKED BY	
	DATE		DATE

NO.	DATE	BY	REVISIONS	NO.	DATE	BY	REVISIONS
1.				3.			
2.				4.			

MICHIGAN
DEPARTMENT OF CONSERVATION

SLEEPY HOLLOW STATE PARK

SCALE 1" = 100' CONTOUR INTERVAL 2'

SHEET NO. ____ OF ____
FOR PROJECT NO. ____

SHEET 12 OF 2 PLAN NO. L-118